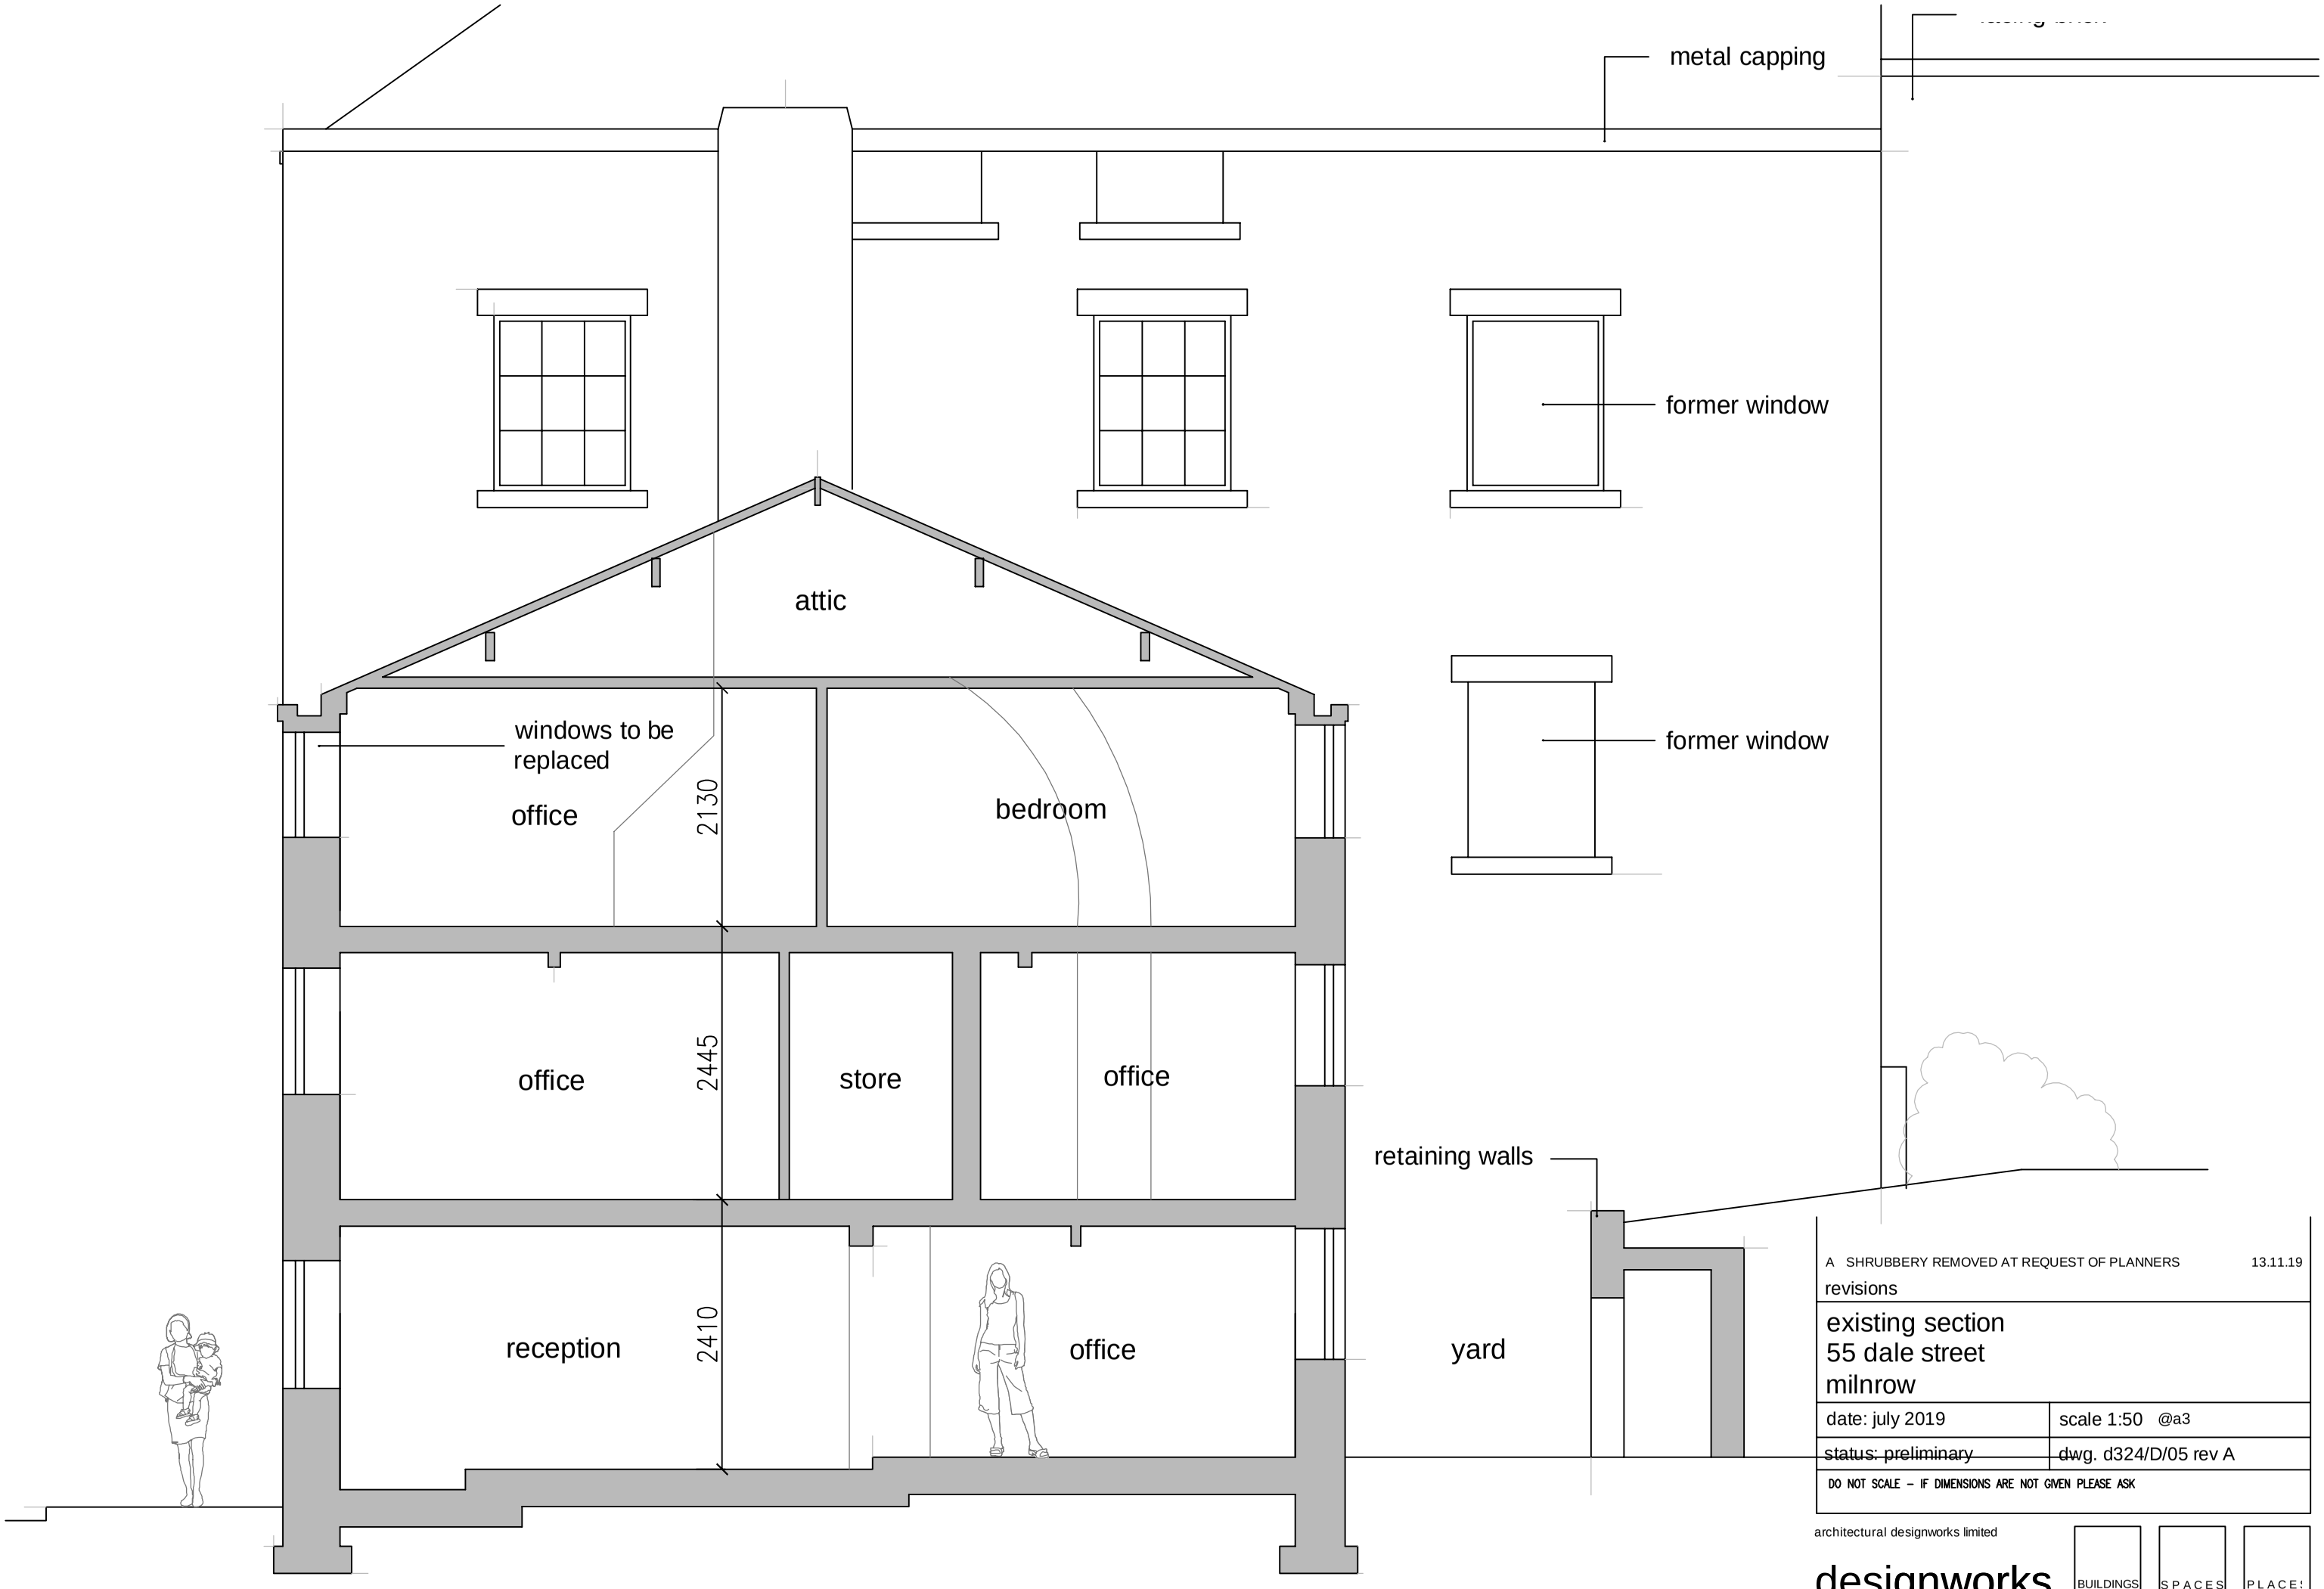


A SHRUBBERY REMOVED AT REQUEST OF PLANNERS 13.11.19

revisions

existing section
55 dale street
milnrow

date: july 2019	scale 1:50 @a3
status: preliminary	dwg. d324/D/05 rev A

DO NOT SCALE – IF DIMENSIONS ARE NOT GIVEN PLEASE ASK

architectural designworks limited

designworks BUILDINGS SPACES PLACES

studio one 17 biggin gardens heywood OL10 2WF t: 0161 332 1943 e: architects@archdesignworks.c