
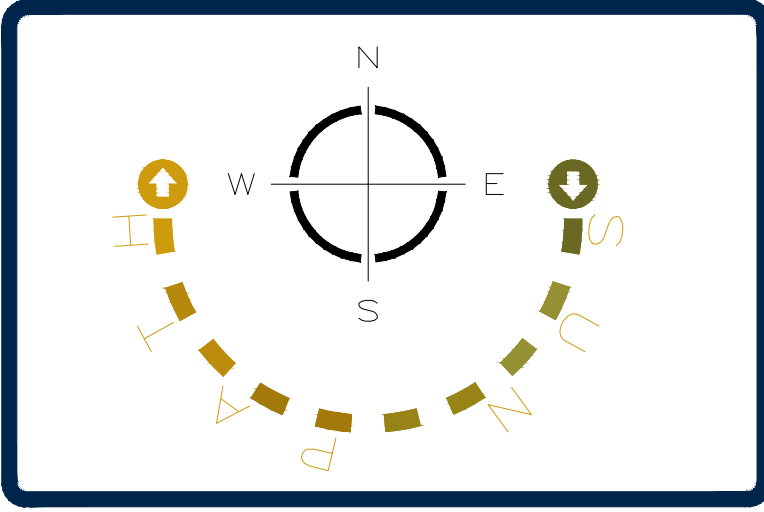


SILVERHILL FARM, KINGSWAY, ROCHDALE

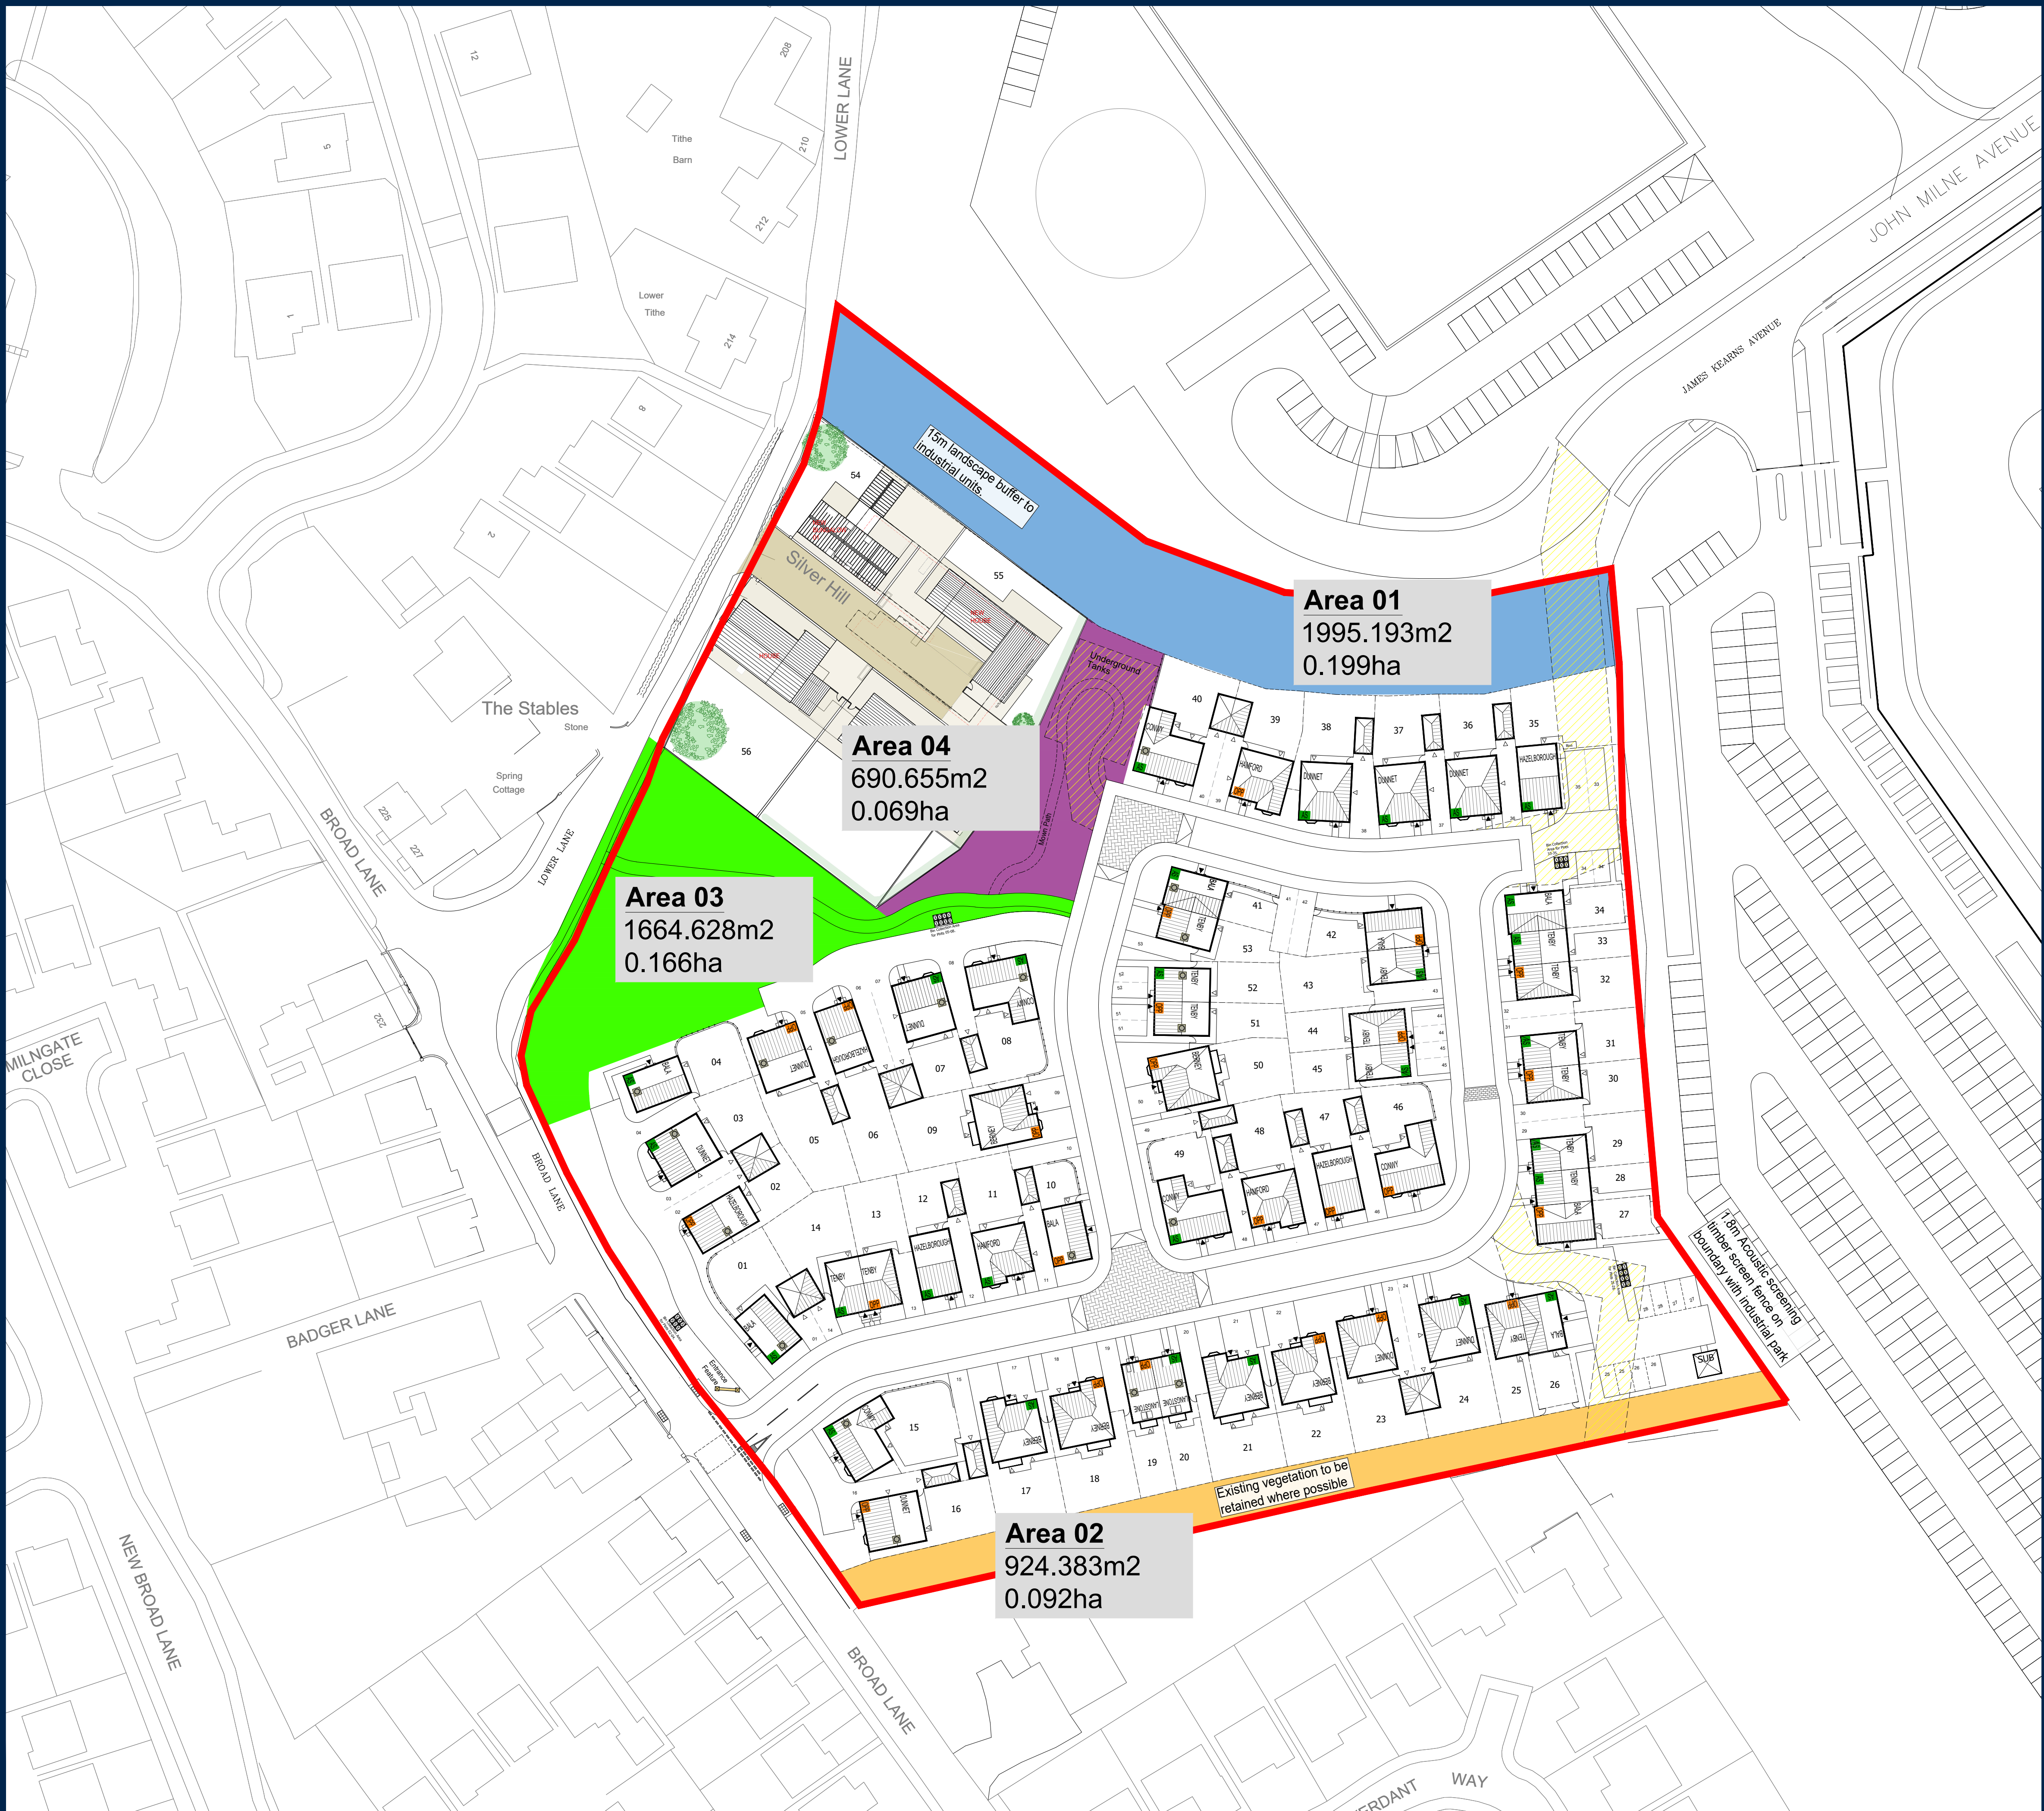

Key:

-  **Area 01** - Landscape Buffer
Area: 1995.193m² / 0.199ha
-  **Area 02** - Landscape Buffer
Area: 924.383m² / 0.092ha
-  **Total** - Landscape Buffer
Area: 2919.576m² / 0.292ha
-  **Area 03** - Public Open Space
Area: 1664.628m² / 0.166ha
-  **Area 04** - Public Open Space
Area: 690.655m² / 0.069ha
-  **Total** - Public Open Space
Area: 2355.283m² / 0.235ha
-  **Total** - Landscape Buffer & Public Open Space
Area: 5274.859m² / 0.527ha

Rev	Amendment	Drawn/Date:
P02	POS Areas Plan updated inline with Planning Layout Rev T.	JR/16.02.24
P03	POS Areas Plan updated inline with Planning Layout Rev P01.	JR/19.03.24

Project

SILVERHILL FARM

KINGSWAY
ROCHDALE

Drawing Title

Public Open Space & Landscape Buffer
Areas Plan

Status
For Comment

Scale
1:500 @ A1

Date
29.11.23

Drawn By
JR

Drawing Ref	Revision
H7491-204021	P03

