



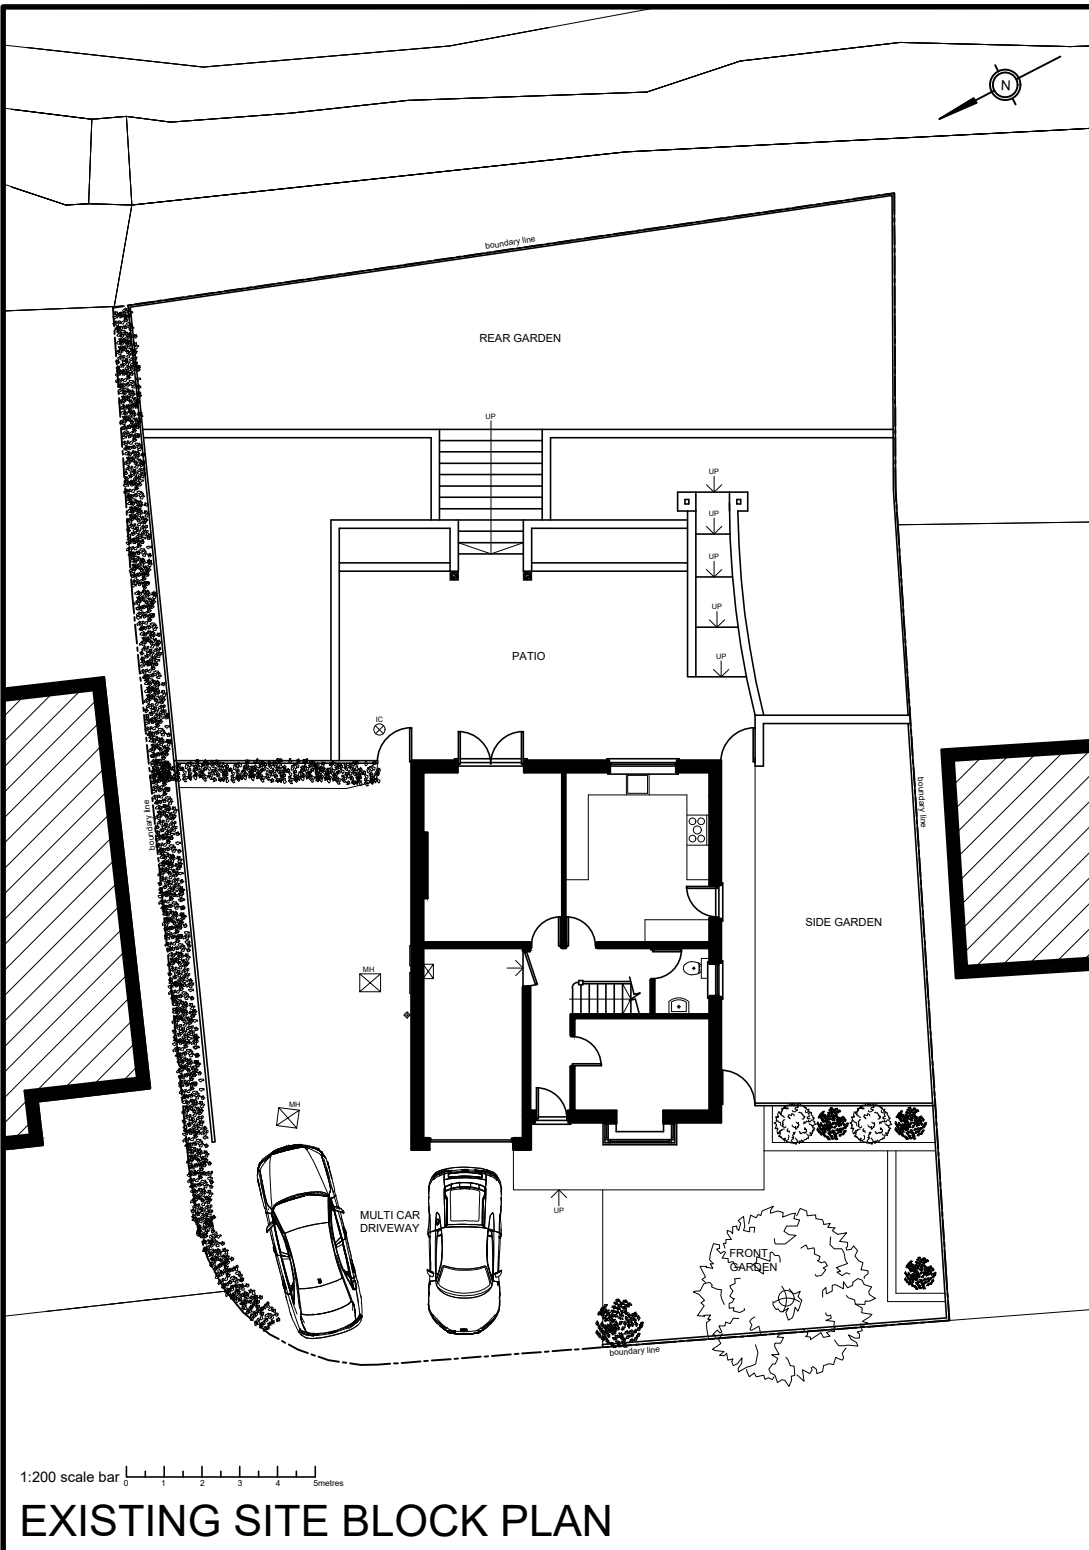

EXISTING SITE BLOCK PLAN

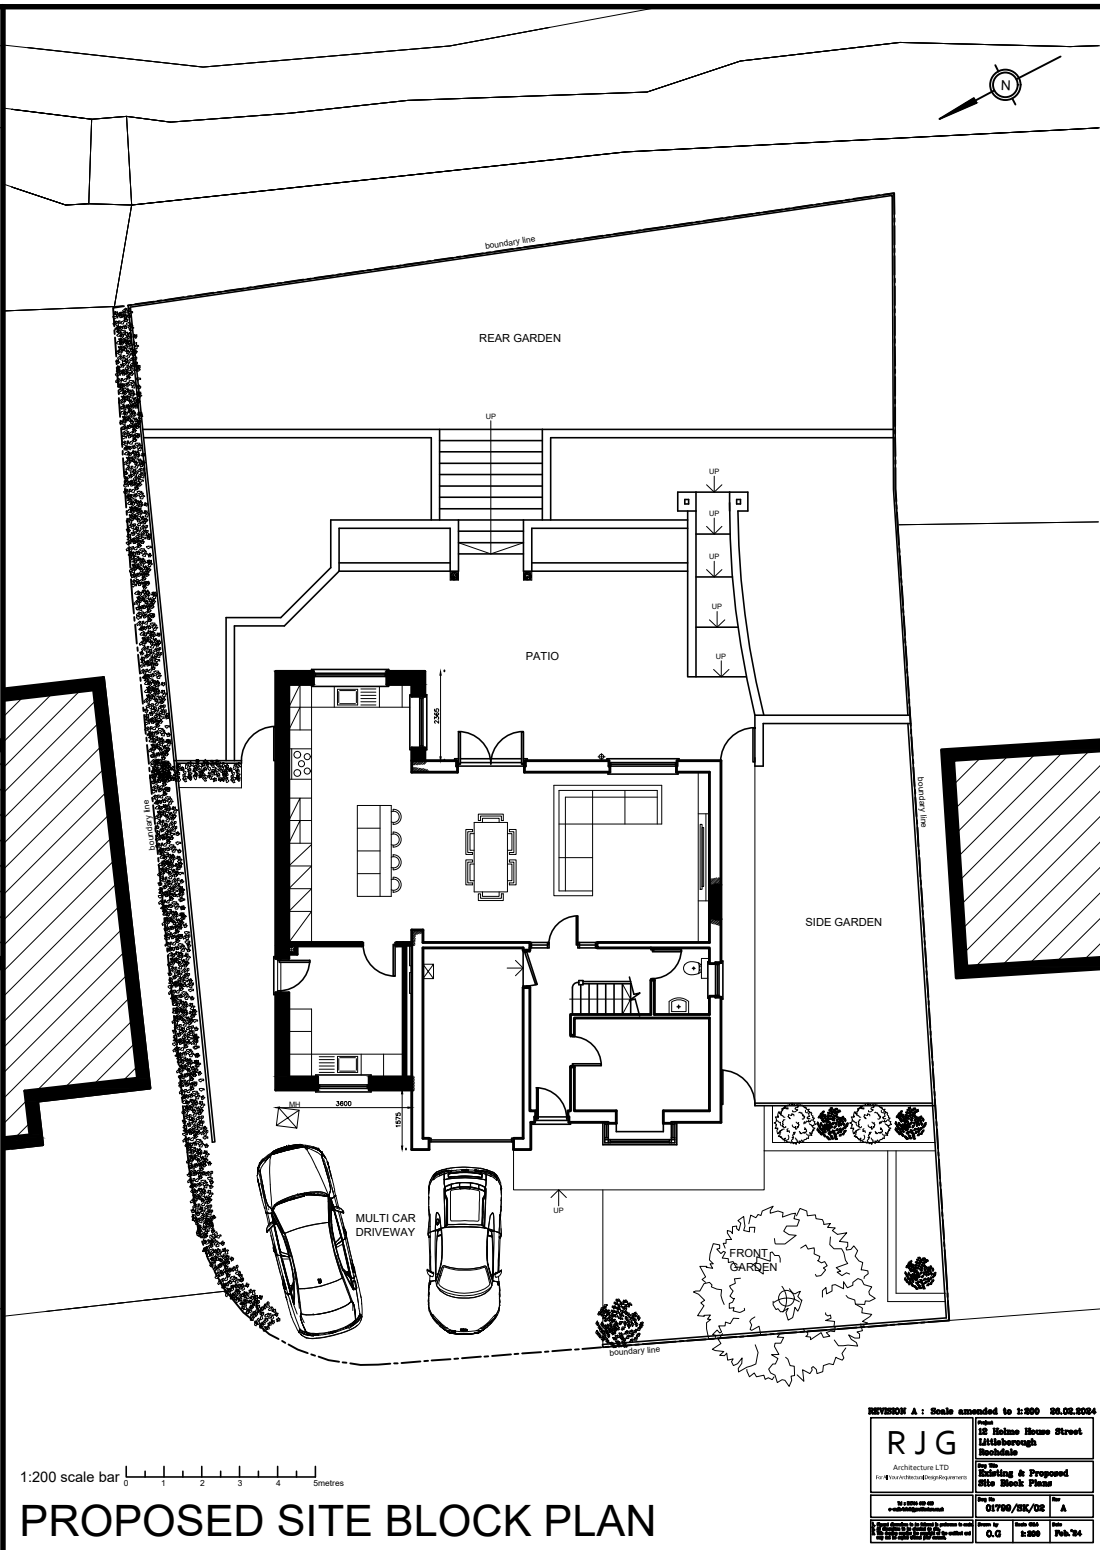

PROPOSED SITE BLOCK PLAN

REVISION A : Scale amended to 1:200 20.02.2024

