

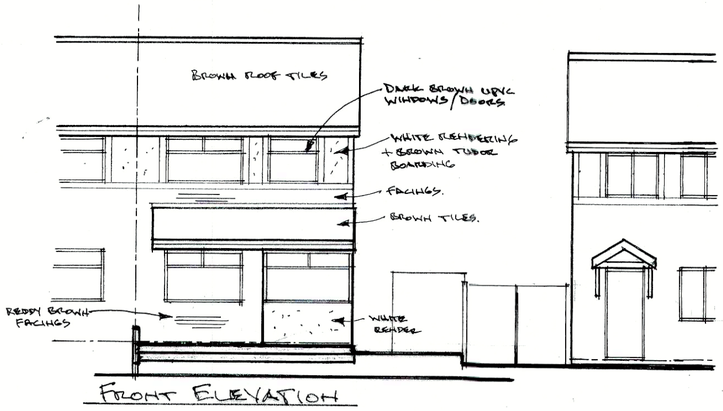



FRONT ELEVATION

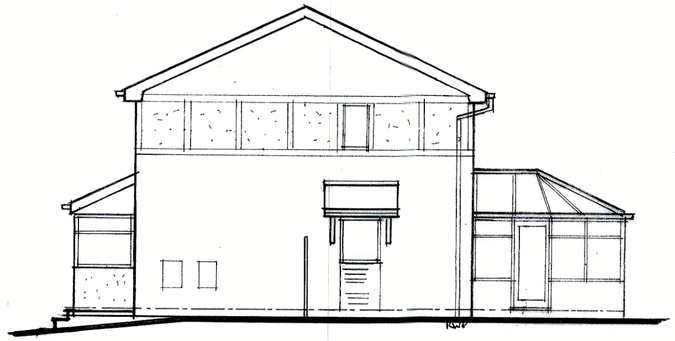


SIDE ELEVATION

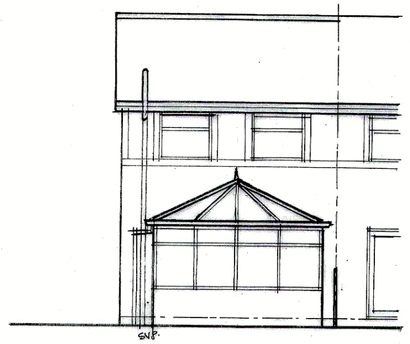

REAR ELEVATION

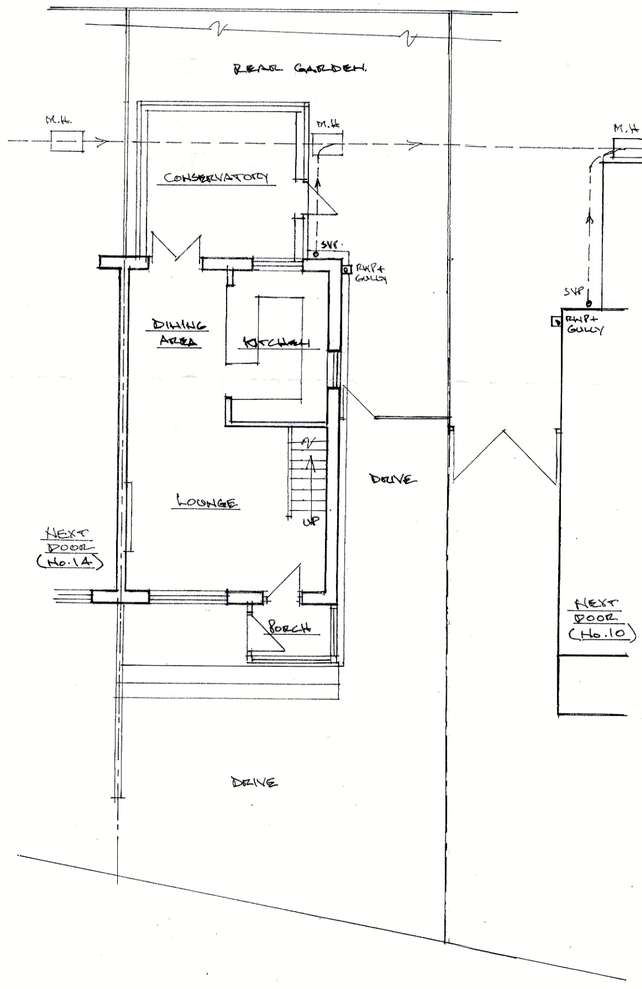

GROUND FLOOR PLAN

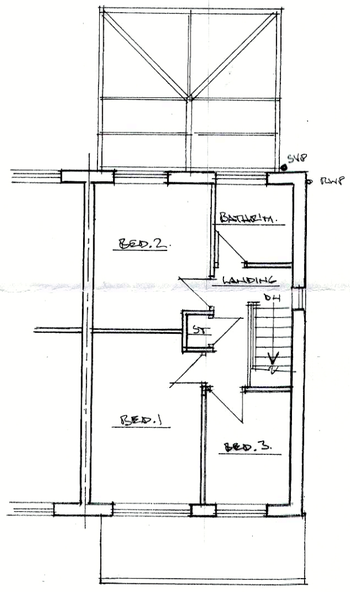

FIRST FLOOR PLAN

Architectural & Building Services

NEIL BUTTERWORTH

Tel:
Mobile: 07785 275483


89 Higher Ainsworth Road, Radcliffe,
Manchester, M26 4JJ.

Job Title PROPOSED TWO STOREY SIDE & SINGLE STOREY REAR EXTENSIONS, AT 12 BOTANY CL., HEYWOOD, ROCHDALE, FOR MR D. ROGERS.


PLANS & ELEVATIONS (EXISTING)

Scale	Date	Drawn by	Drawing No.
1:100	FEB. 19	N.B.	1


© copyright.

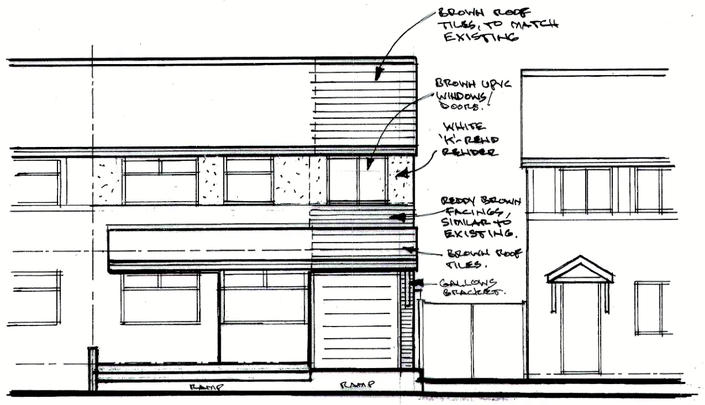


FRONT ELEVATION

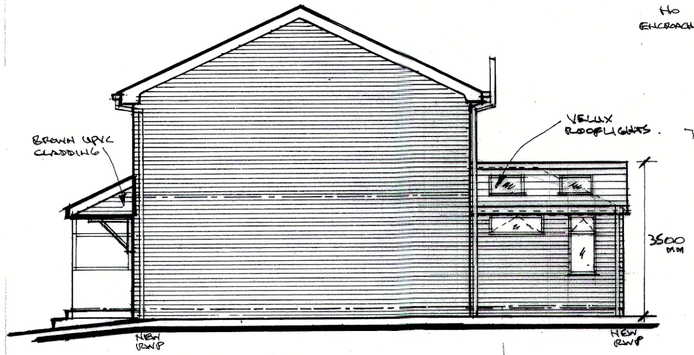


SIDE ELEVATION

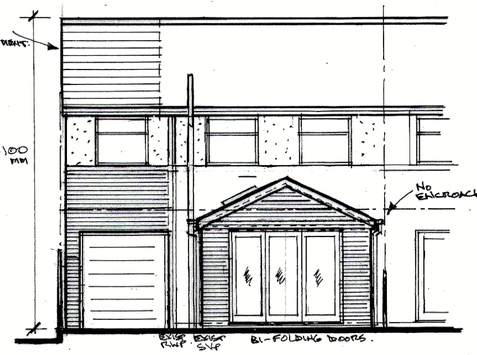


REAR ELEVATION

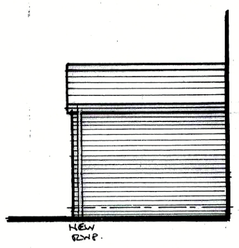

REAR SIDE ELEVATION

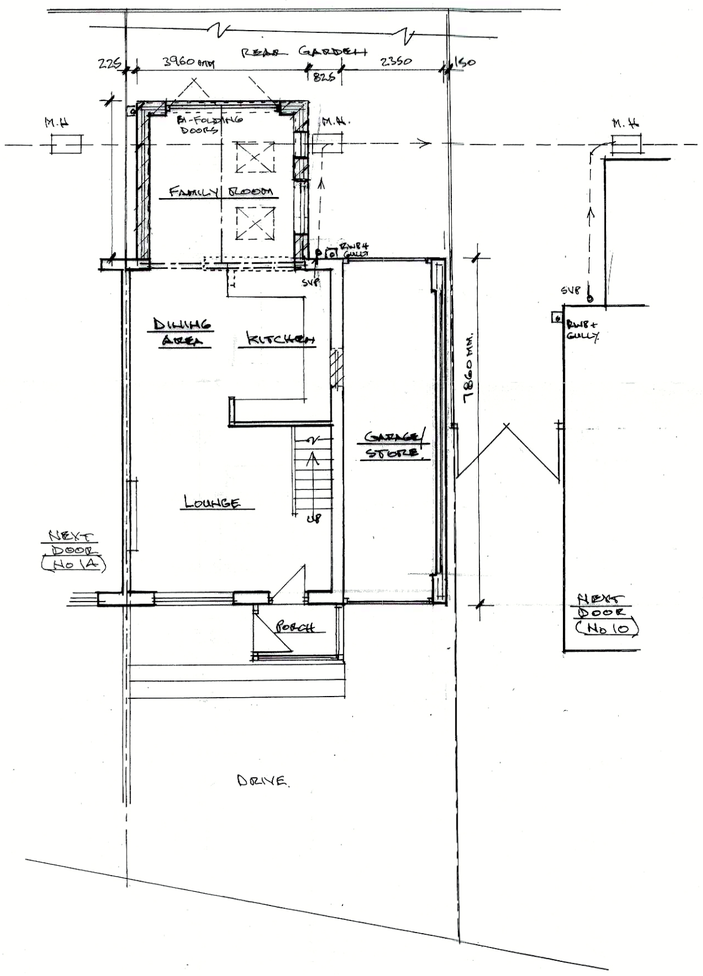

GROUND FLOOR PLAN.

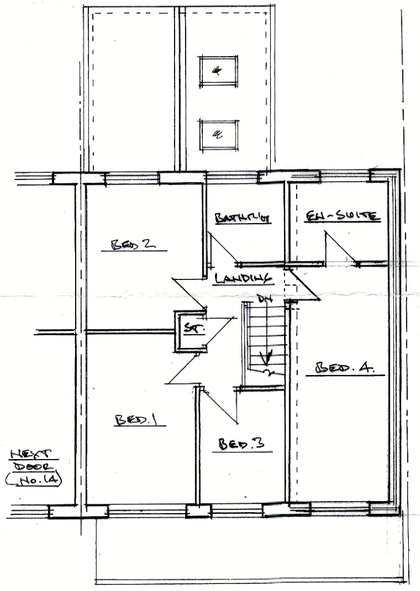

FIRST FLOOR PLAN

© copyright.

Architectural & Building Services

~~NEIL BUTTERWORTH~~

Tel:
~~Mobile: 07796 275483~~

89 Higher Ainsworth Road, Radcliffe,
~~Manchester~~, M26 4JJ.

Job Title PROPOSED TWO STOREY SIDE & SINGLE STOREY REAR EXTENSIONS, + EXT. ALTERATIONS, AT 12 BOTANY CL., HEYWOOD, ROCHDALE, FOR ~~MR~~ D. ROGERS.

PLANS & ELEVATIONS (PROPOSED)

Scale	Date	Drawn by	Drawing No.
1:100	FEB. 19	N.B.	2

(2)