


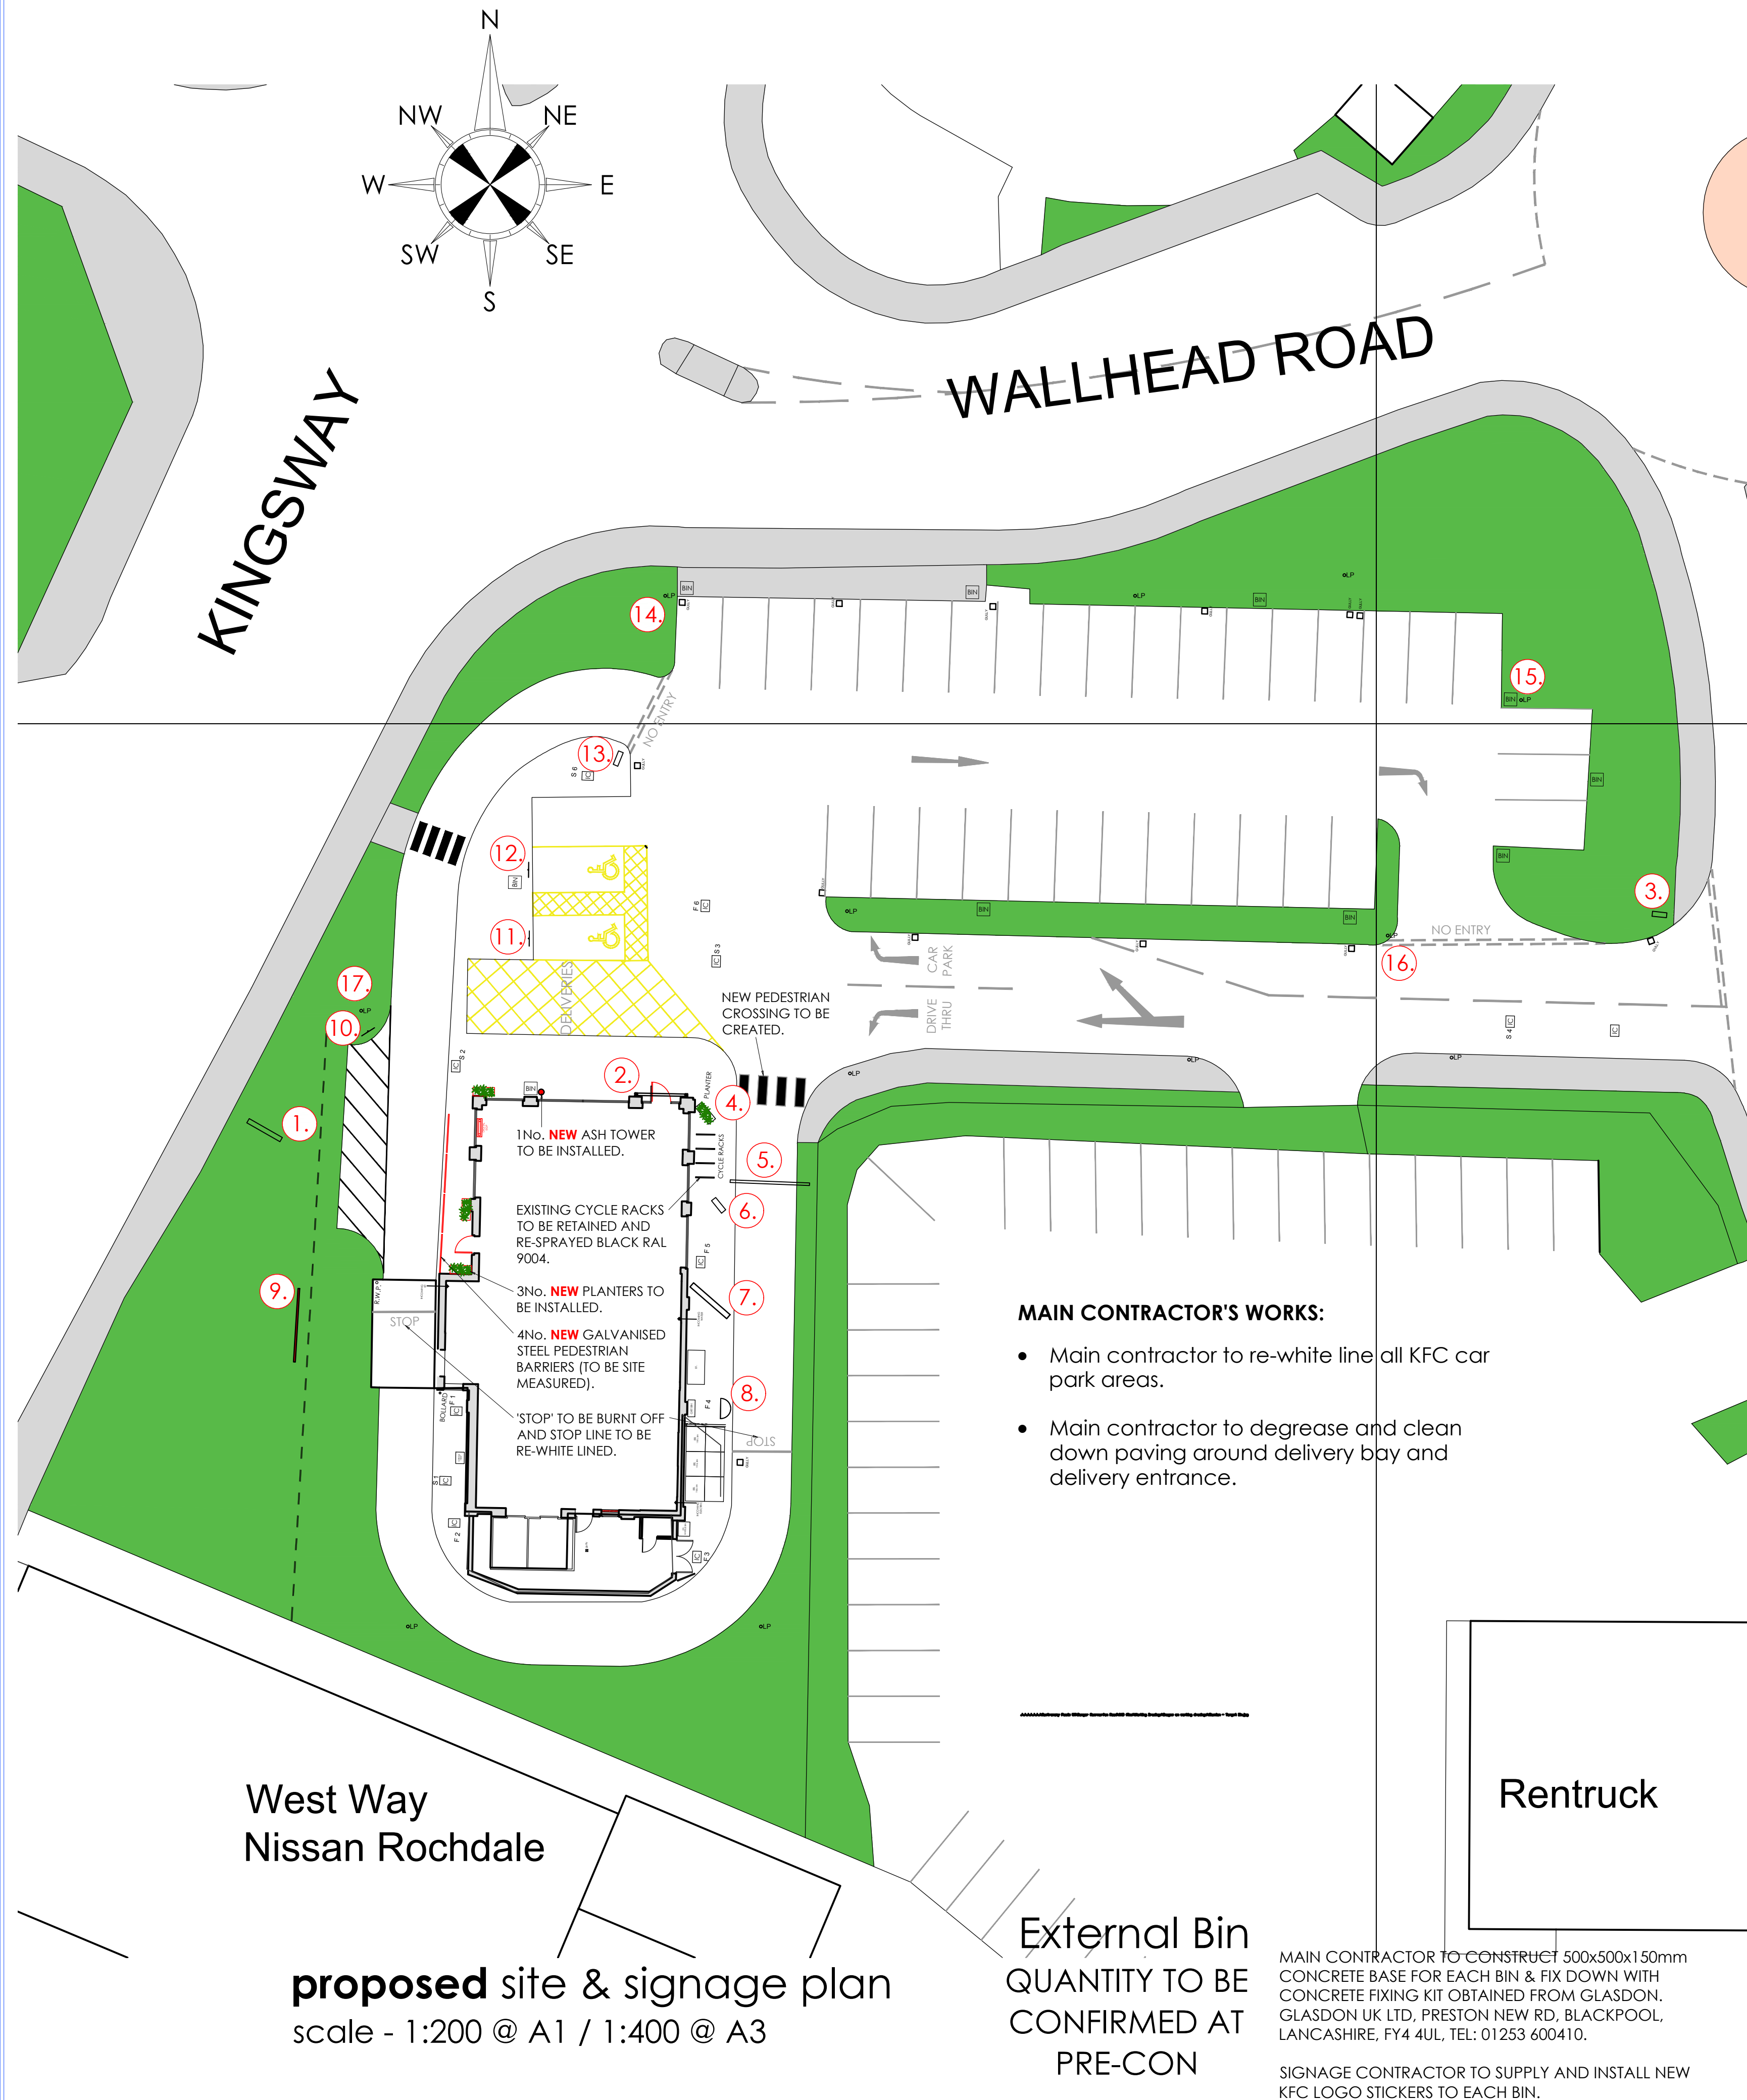

PROPOSED EXTERNAL SIGNAGE SCHEDULE		
sign no.	signage image	description
1.		Existing internally illuminated pylon sign to be retained and re-skinned, finished in black RAL 9005 with new vinyl graphics applied.
2.		New white static illuminated bucket shaped portal to be installed around entrance. Opal diffuser.
3.		Existing non illuminated traffic directional sign to be retained. Frame to be sprayed black RAL 9005. Signage panels to be replaced with new digitally printed vinyls fitted with reflective film.
4.		Existing non-illuminated car park disclaimer sign affixed to building to be retained.
5.		Existing non-illuminated goal post height restrictor to be retained and resprayed white RAL 9003. Signage panel to be replaced with new to match latest spec.
6.		Existing internally illuminated leader board to be retained, prepared and sprayed black RAL 9005.
7.		Existing internally illuminated menu board to be retained, prepared and sprayed black RAL 9005.
8.		Existing internally illuminated speaker post to be retained, prepared and sprayed red RAL 3020.
9.		Existing non-illuminated banner frame to be retained, prepared and sprayed black RAL 9005.
10.		Existing non-illuminated order bay sign . Pole to be prepared and sprayed grey RAL 7022.
11 & 12.		Existing non-illuminated disabled parking signs . Pole to be prepared and sprayed grey RAL 7022.
13.		Existing non illuminated traffic directional sign to be retained. Frame to be sprayed black RAL 9005. Signage panels to be replaced with new digitally printed vinyls fitted with reflective film.
14, 15, 16 & 17.		4no. existing non-illuminated parking limit signs fixed to various poles and lampposts to be retained.

© copyright 2022
This drawing and the copyrights and patents therein are the designer's property and may not be used or reproduced - only under contract.

ALL DIMENSIONS TO BE CHECKED ON SITE.
DO NOT SCALE FROM THIS DRAWING EXCEPT FOR THE PURPOSES OF LOCAL AUTHORITY PLANNING

rev	date	description
C	31/01/23	Drawing amended following comments from planners; red line removed from plan.
B	05/12/22	Drawing amended following comments from planners; red line changed to incorporate all site signage; rear view of pylon sign shown; side view of neon bucket portal shown.
A	27/10/22	Height restrictor updated

Frank Belshaw
Building Surveyors Limited

wheatley springs barn, wheatley lane road,
barrowford, nelson, lancashire. BB9 6QS.
tel no. (01282) 699668, fax no. (01282) 602447.



IMAGE ENHANCEMENT

store address
KFC ROCHDALE
Kingsway Retail Park,
Kingsway,
Rochdale,
OL16 5AF
CLIENT: SASA

drawing title
**PROPOSED
SITE & SIGNAGE PLAN**

drawn by	checked	date
RCH	----	13/10/22
store no.	scale	
026/16	1:200 @ A1	

KFC drawing no.	FB ref.	revision
2616/2022/P121	2022/93	C