




Assessments to latest layout	05.11.21	1	KR
Assessments to latest layout	11.06.21	1	NC
Assessments to latest layout	15.11.20	2	BI
Assessments to latest layout	05.08.20	7	BI
Assessments to latest layout	27.05.20	7	MD
Assessments to latest layout	19.05.20	0	NC
Client comments	30.04.20	0	NC
Assessments to latest layout	27.02.20	0	NC
Assessments to client comments	02.02.20	4	NC
As agreed to be signed from this drawing			Rev
			Down

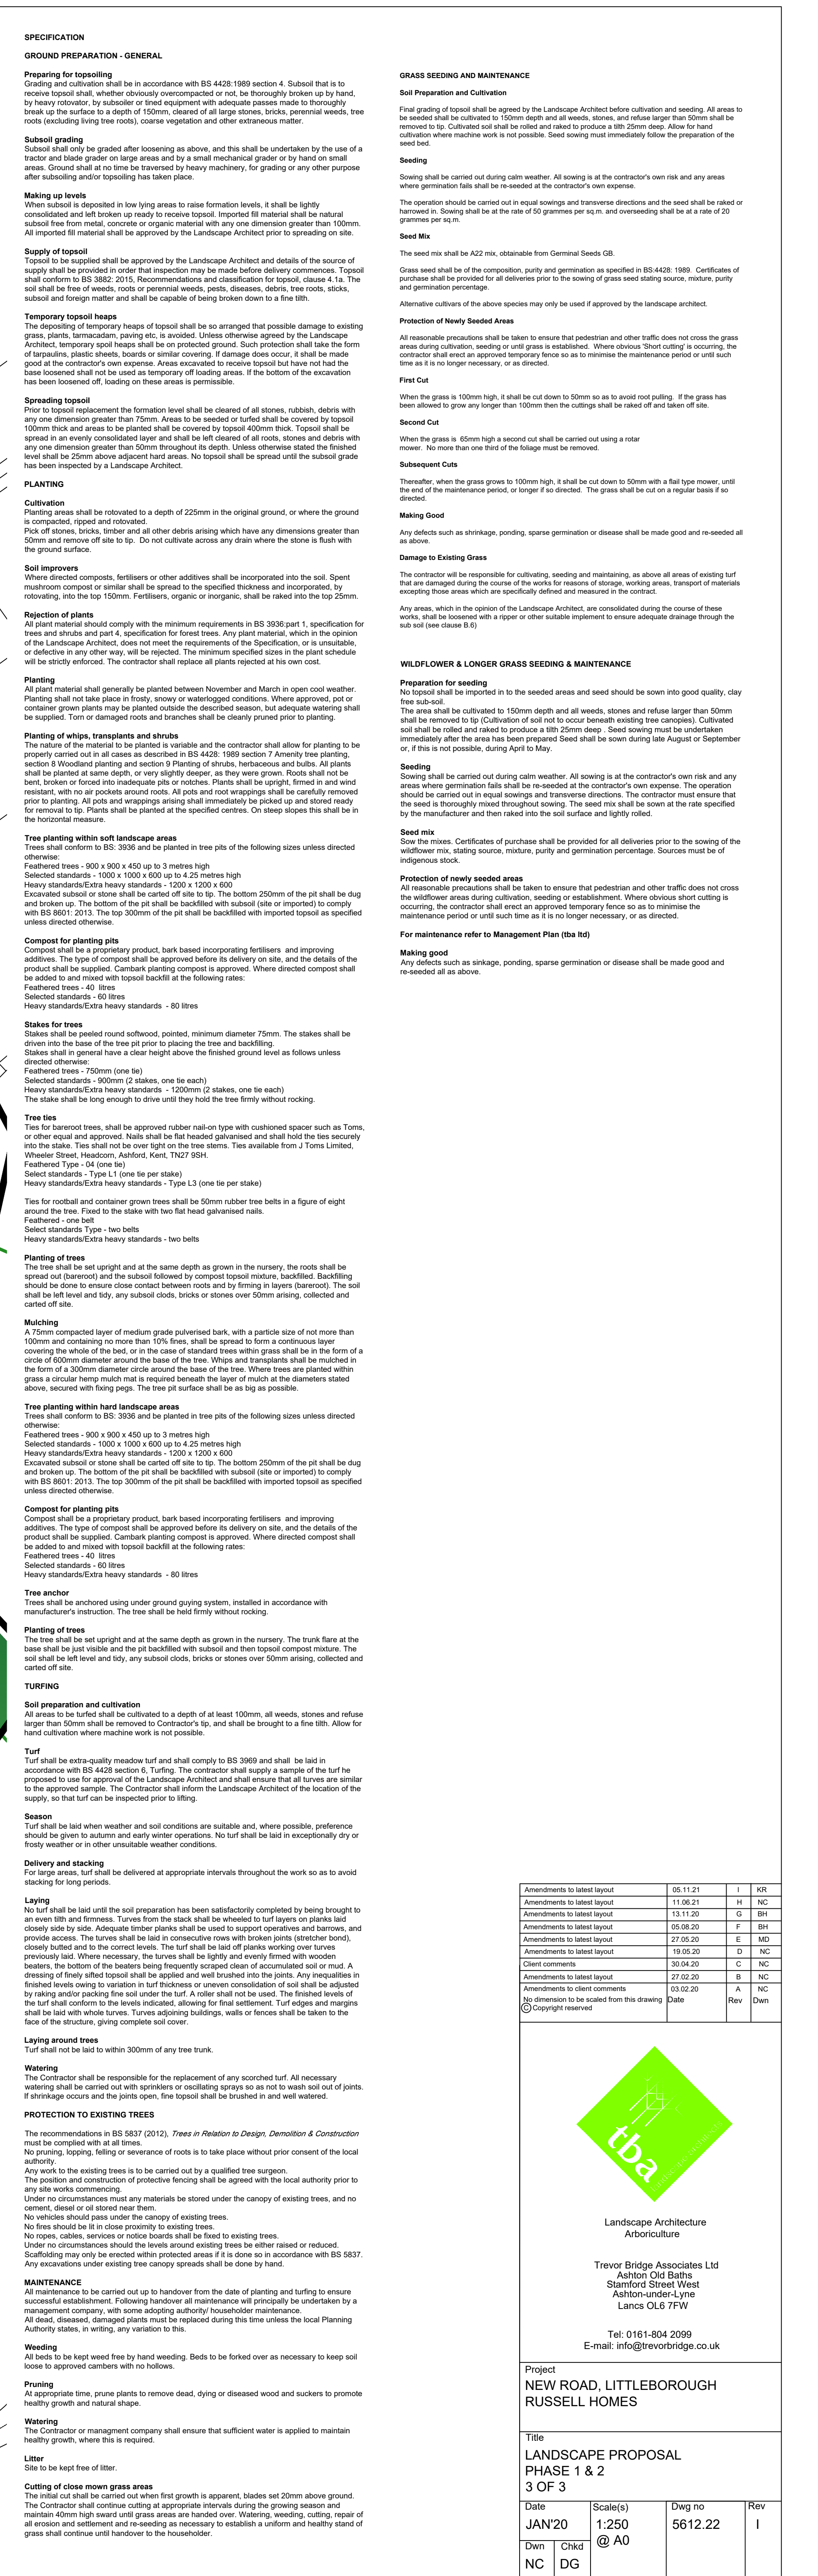

Landscape Architecture
Arbortecture

Travis Bridge Associates Ltd
Aston Old Bath
Stamford Street West
Ashford-under-Lyne
Lancs OL6 7FW

Tel: 0161-804 2099
E-mail: info@travisbridge.co.uk

Project
NEW ROAD, LITTLEBOROUGH
RUSSELL, HOMES

Title

LANDSCAPE PROPOSAL
PHASE 1 & 2
3 OF 3

Date	Scale(s)	Dwg no	Rev
JAN'20	1:250 @ A0	5612.22	1
Dwg	Chkd		
NC	NC		