

Key

- 2400 x 4800mm parking space
- Pavement
- Parking Space - Tarmac
- Access Road - Tarmac
- Private Drive
- Private Garden
- Front Garden
- POS

Schedule of Accommodation

3no 2B3P Semi-Detached Houses @ 70m²
3no 3B4P Semi-Detached Houses @ 84m²
6no Total

2B3P - 100% parking spaces
3B4P - 200% parking spaces

Caveats


- Overlooking distances subject to LPA Approval
- Density and parking mix subject to LPA Approval

Layout subject to confirmation of red line boundary, all statutory approvals including highways, planning and building regulations, relevant surveys and reports such as topographical, ecology, trees, ground investigation and flood risk.



Proposed Site Plan 02
1 : 200

DO NOT SCALE FROM THIS DRAWING
ALL DIMENSIONS MUST BE CHECKED ON SITE BY
CONTRACTOR PRIOR TO CONSTRUCTION

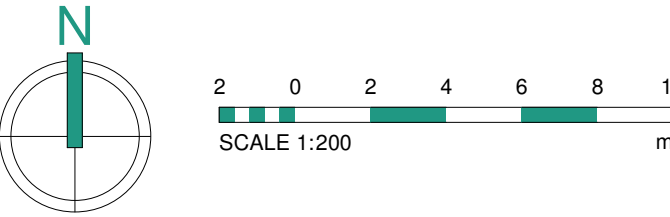

Rev	Date	Int	Description
-----	------	-----	-------------

btp
ARCHITECTS

RIBA
Chartered Practice

CLIENT:

Built Developments Ltd

PROJECT:

Bury Old Road, Heywood

DESCRIPTION:

Proposed Site Plan 02

PURPOSE OF ISSUE:

Planning

DRAWN BY:	CHECKED	DATE:	SCALE @ A2:
JW	VS	28.06.24	1 : 200

JOB NO:	STATUS CODE:	DRAWING NO:	REV
4299	S2	106	

FILE IDENTIFIER:

BR-BTP-00-SP-DR-A-4299_106

Elizabeth House 486 Didsbury Road Heaton Mersey Stockport SK4 3BS
0161 443 1221 info@bernardtaylor.co.uk www.btparchitects.co.uk