
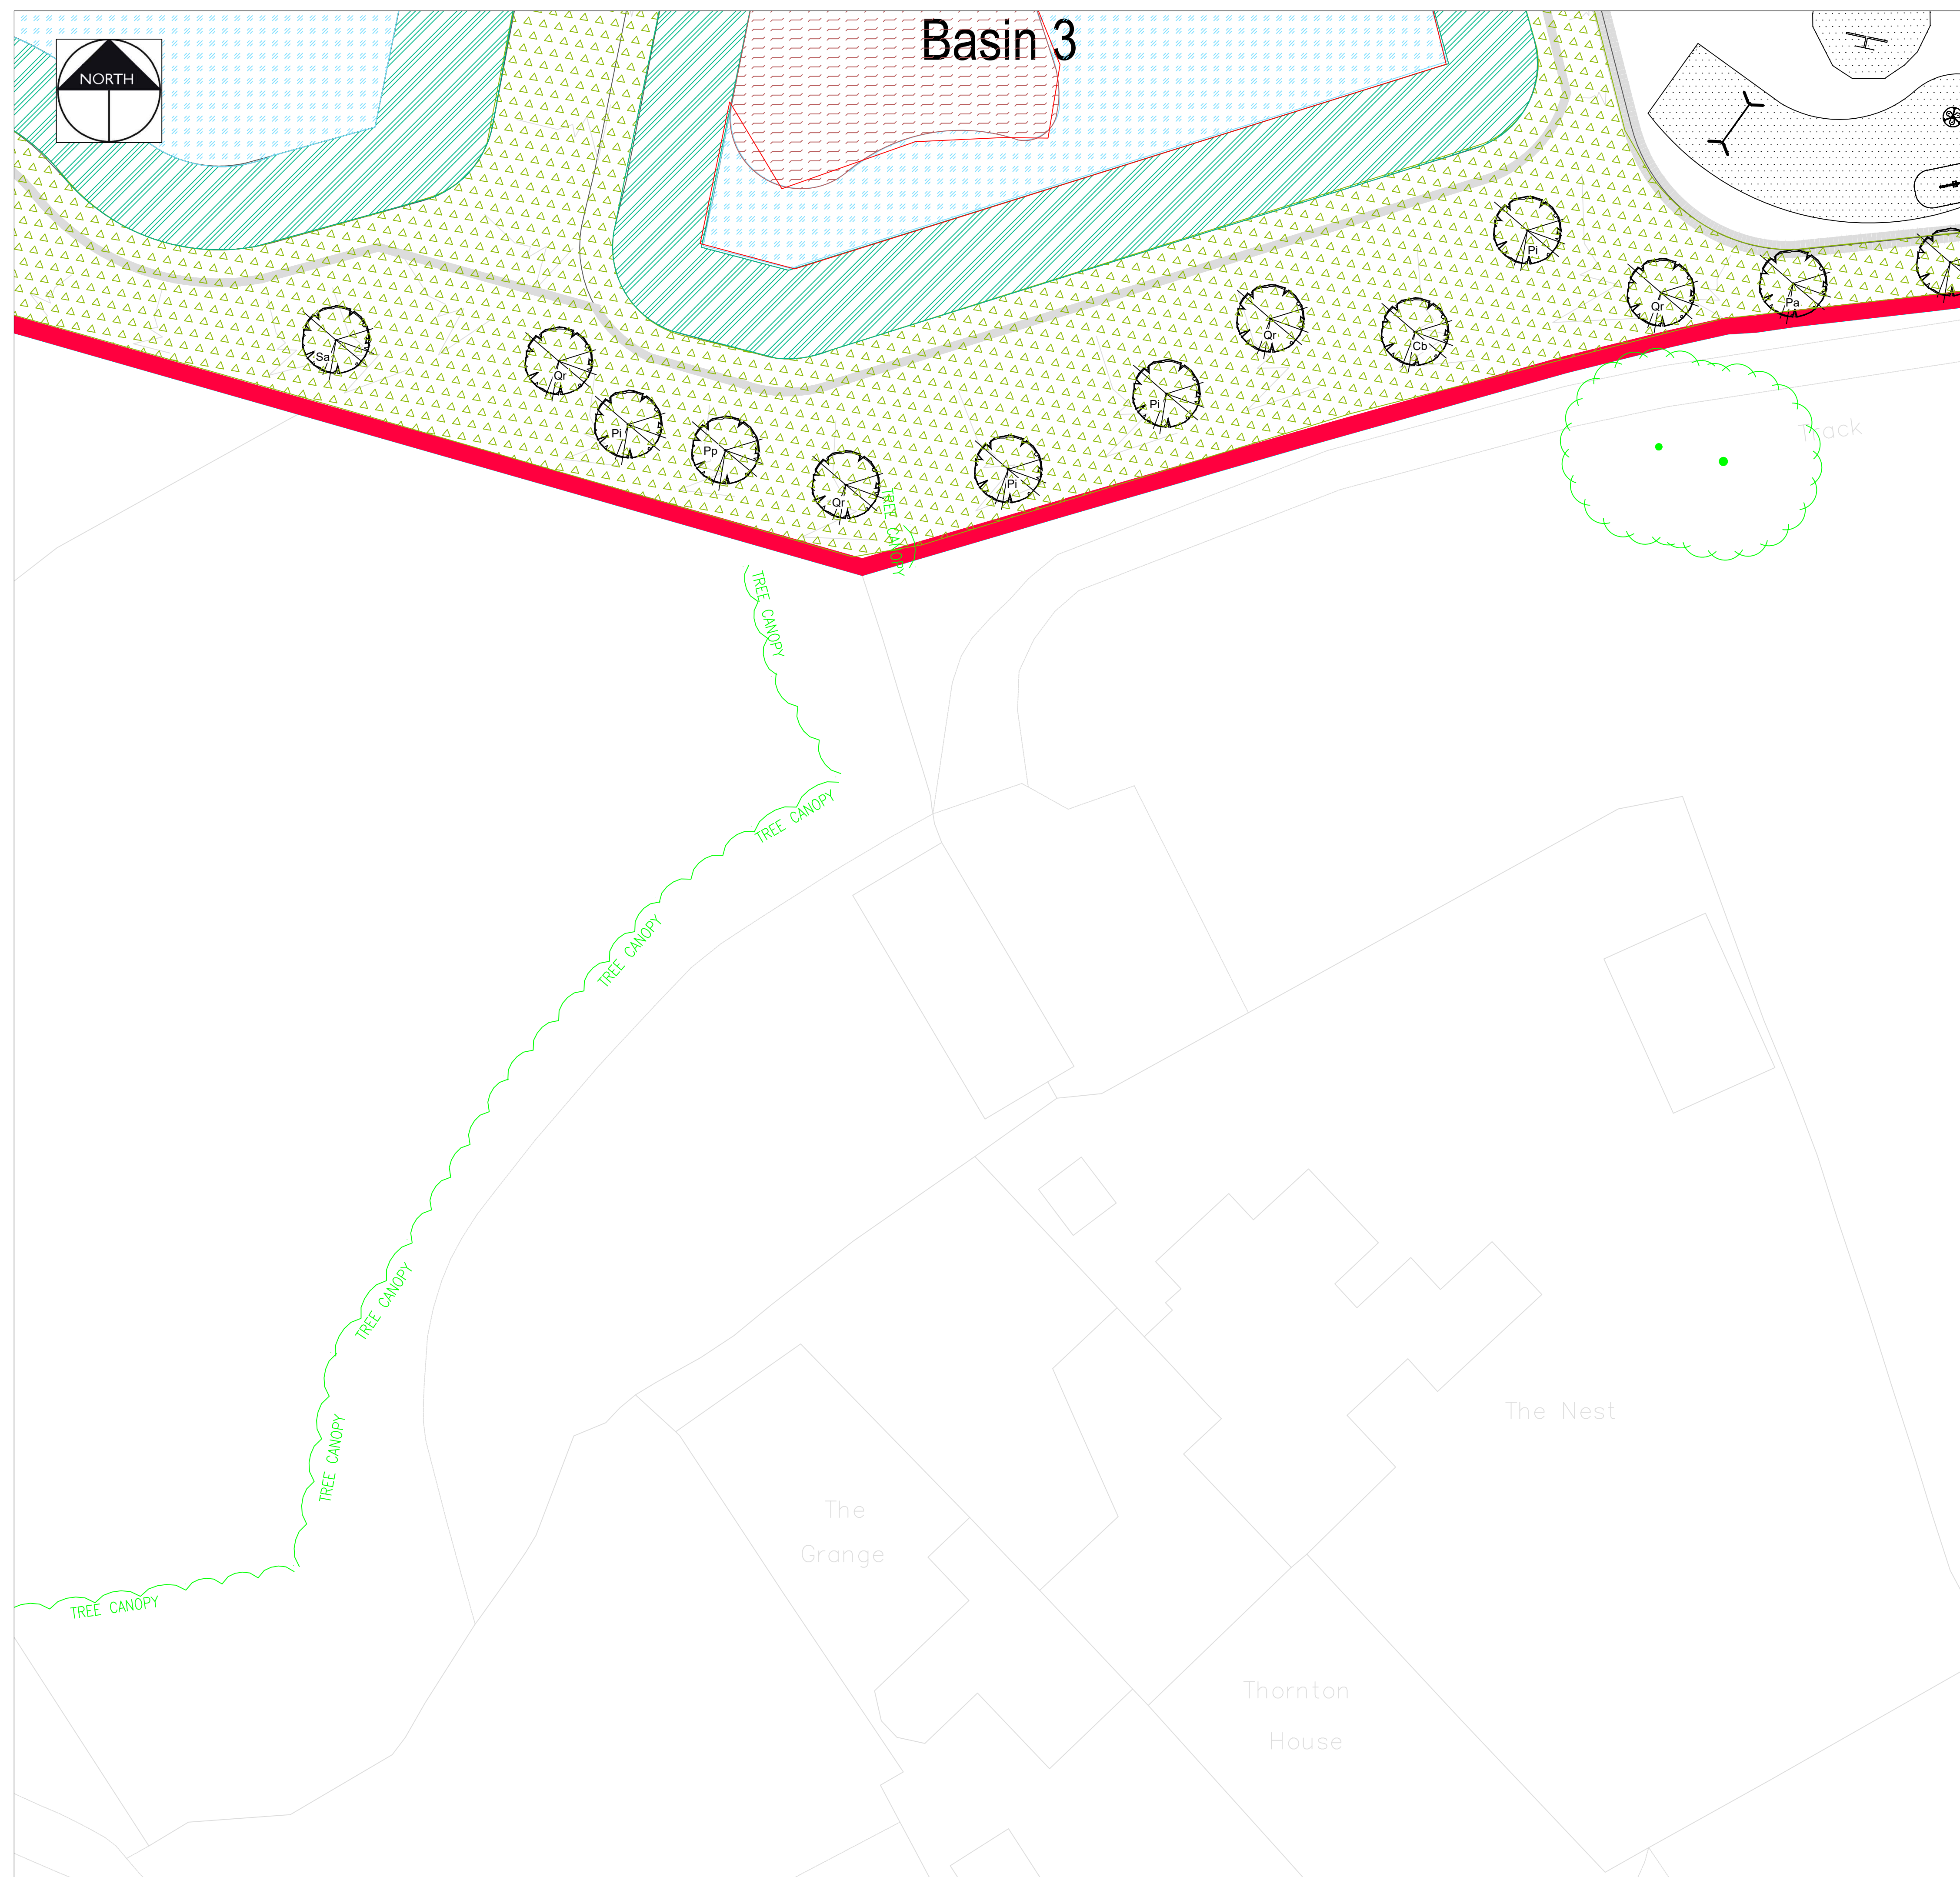
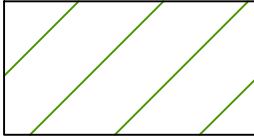
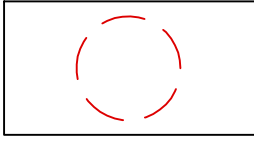
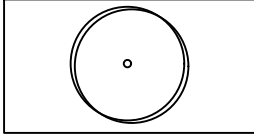
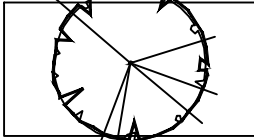
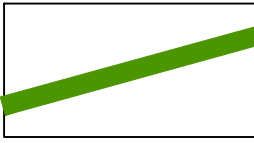
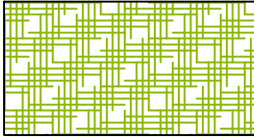
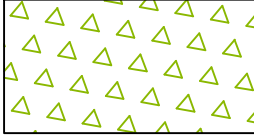
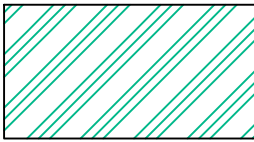
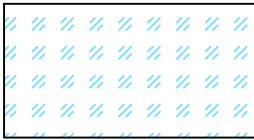
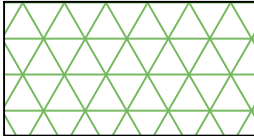
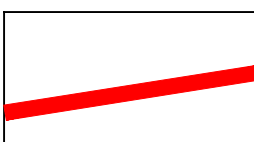
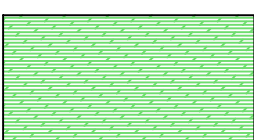


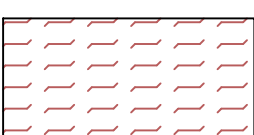

KEY  EXISTING VEGETATION To be retained. Refer to the Tree Survey and Ecology Reports for further details on species & maintenance  EXISTING VEGETATION REMOVED To be removed. Refer to the Tree Survey and Ecology Reports for further details on species  PROPOSED PLOT TREE Refer to the planting schedule for details on species, quantities and nursery grades  PROPOSED POS TREE Refer to the planting schedule for details on species, quantities and nursery grades  HEDGE Refer to the planting schedule for details on species, quantities and nursery grades  SHRUB BEDS Refer to the planting schedule for details on species, quantities and nursery grades.  WILDFLOWER GRASS MIX - WFM1 Refer to the planting schedule for details on species, quantities and nursery grades.  MARGINAL PLANTING - DRY MIX Refer to the planting schedule for details on species, quantities and nursery grades.  MARGINAL PLANTING - WET MIX Refer to the planting schedule for details on species, quantities and nursery grades.  NATIVE WHIP PLANTING Refer to the planting schedule for details on species, quantities and nursery grades.  SITE BOUNDARY  AMENITY GRASS - GM1 (See Schedule)  Reed Planting				
	P5	07.08.24	Update client details	PGG
	P4	16.07.24	Updated to optimise BNG	PGG
	P3	11.06.24	Updated to Revised Planning Layout	PGG
	P2	20.10.22	Updated to Ecology + Barratt comments	KLJ
	P1	19.09.22	Initial Issue	KG
	Rev	Date	Description	Initials
	 PGLA Ltd Landscape Architects Station Hop Offices 815 Stockport Road Manchester M19 3BS t: 0161 238 9138 e: info@pgla.co.uk w: www.pgla.co.uk			
	Client BARRATT HOMES, DWH & GLP TROWS LLP Project COWM TOP LANE, CASTLETON Description PLANTING PLAN SHEET 19			
	Status FOR PLANNING Scale 1:200@A1 Drawn KLJ Checked PGG Date SEPT 2022 Job number TRO1902 Drawing number PP01.19 Revision P5			