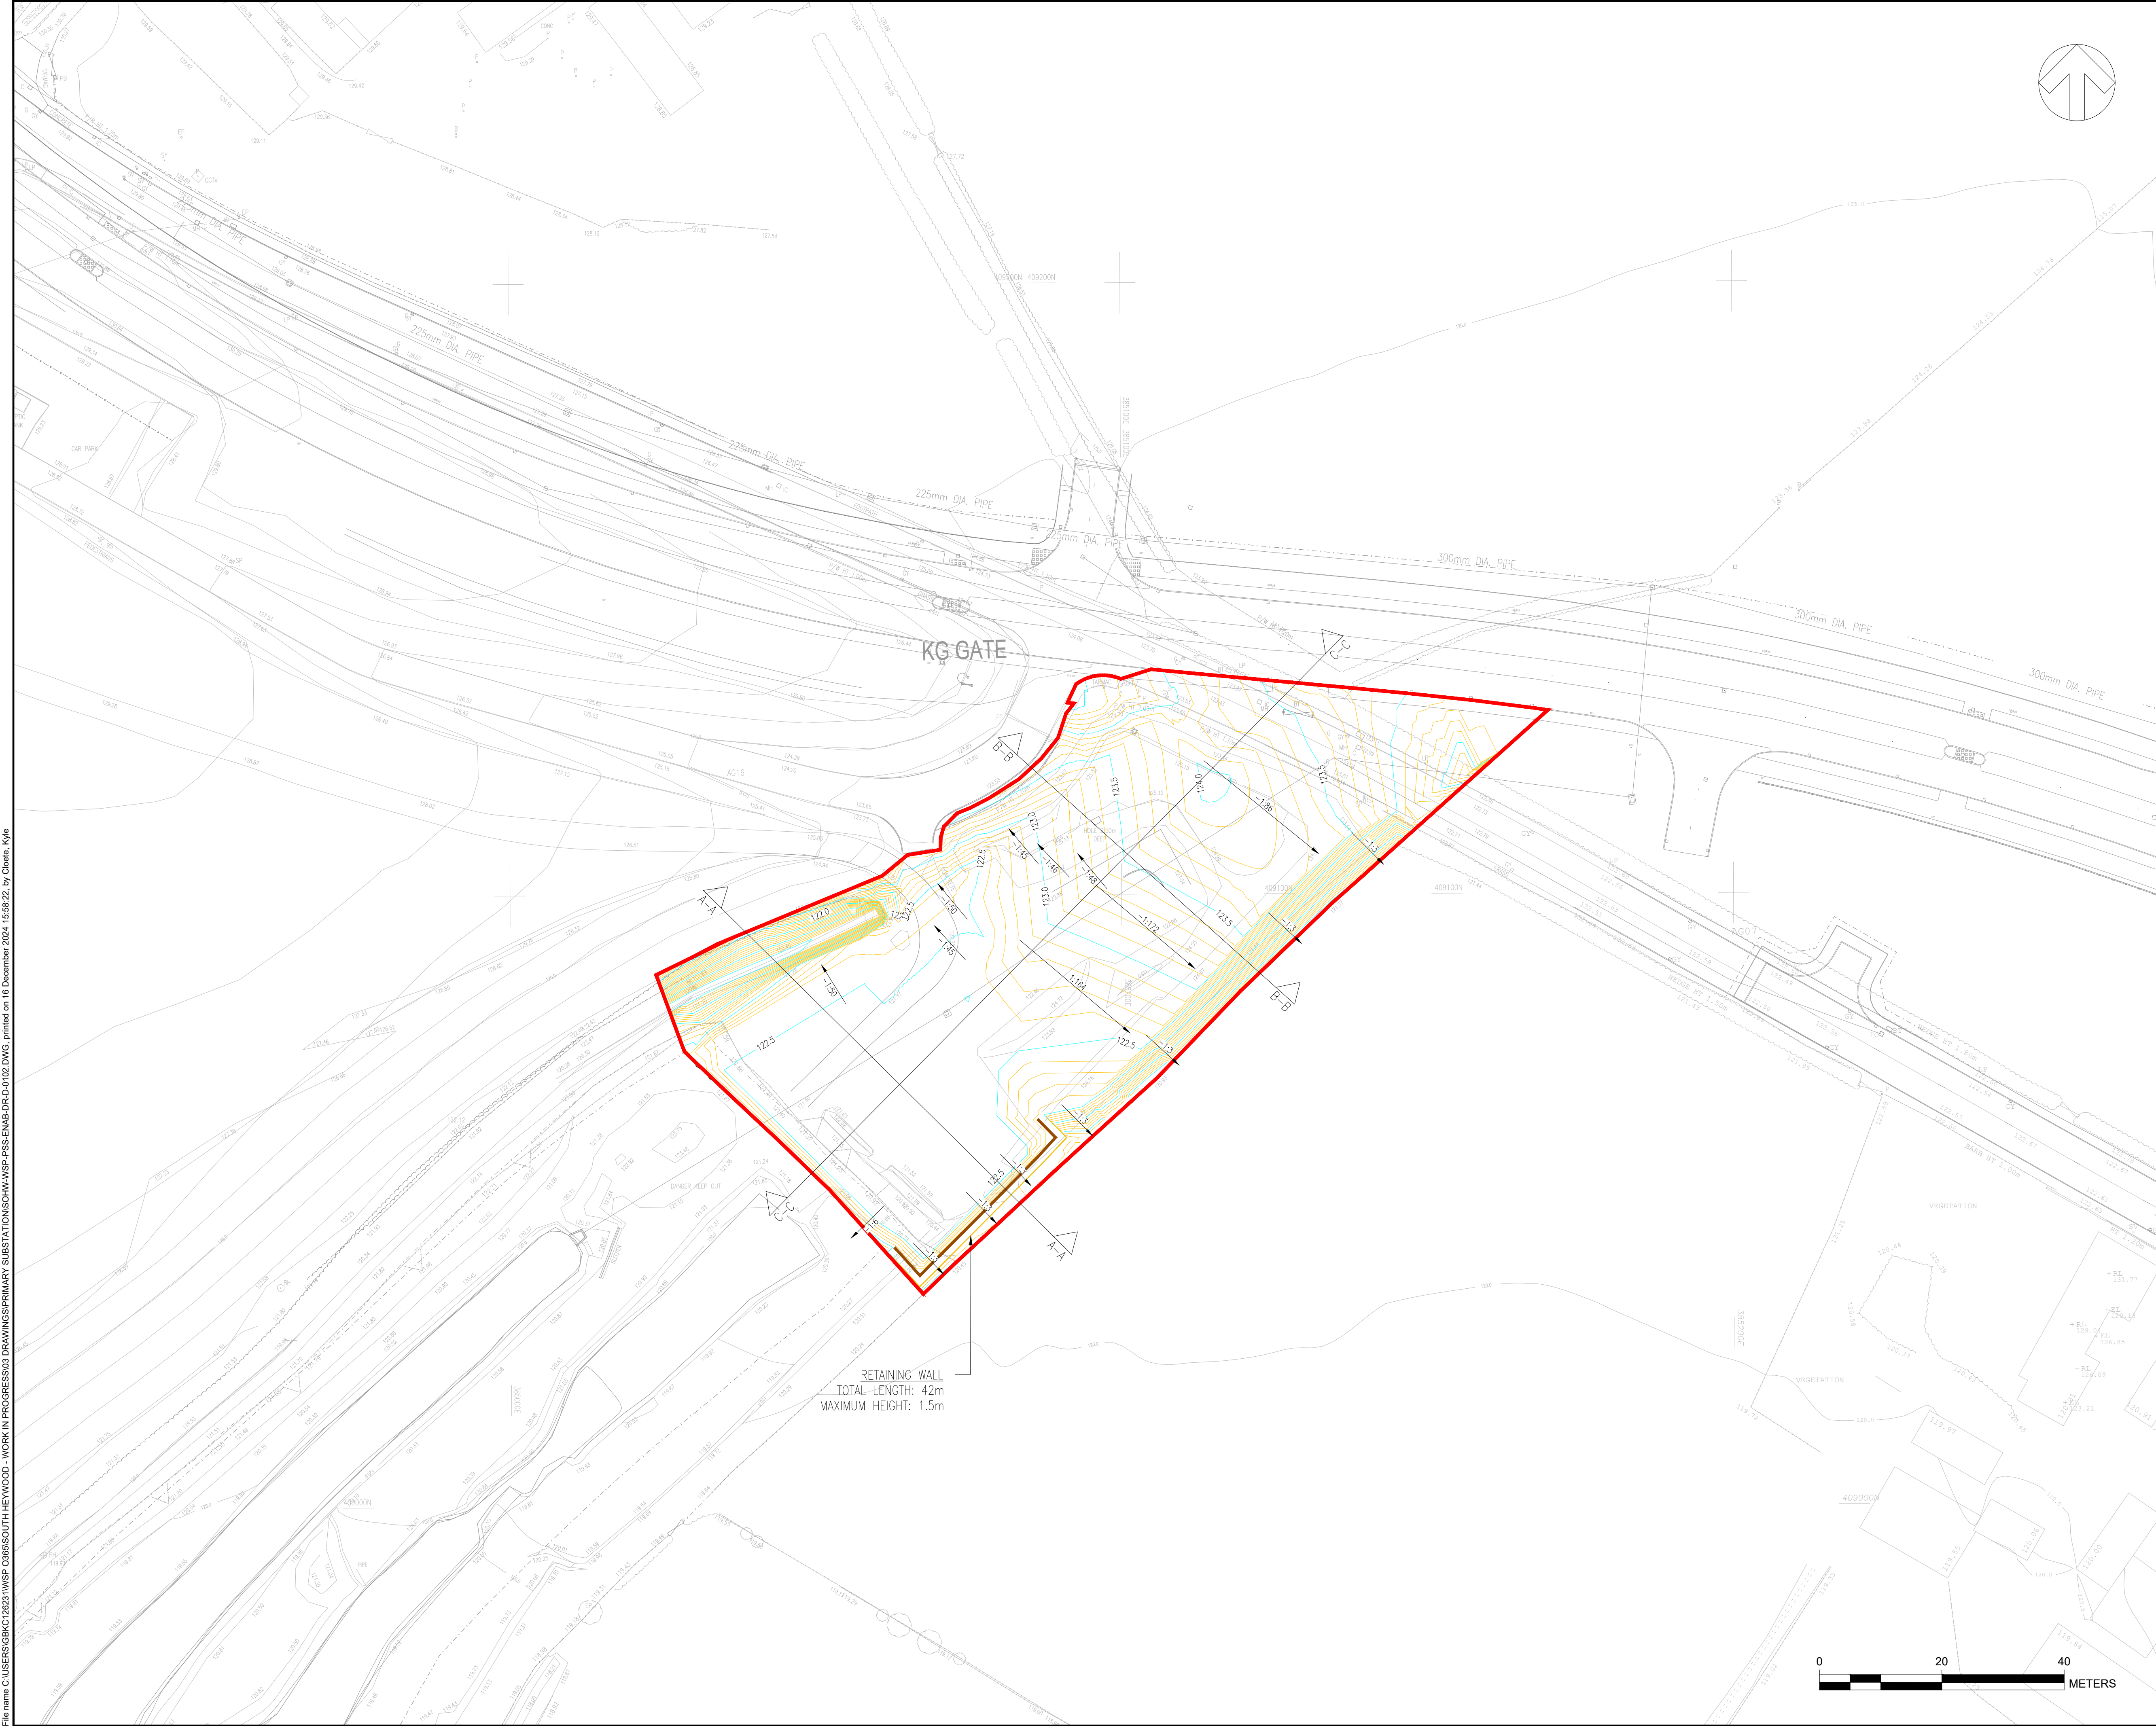


DO NOT SCALE

NOTES

- DO NOT SCALE FROM THIS DRAWING.
- DRAWING TO BE PRINTED IN COLOUR.
- ALL DIMENSIONS ARE IN METRES UNLESS OTHERWISE STATED.
- THE TOPOGRAPHICAL SURVEY UPON WHICH THIS DESIGN IS BASED HAS BEEN PROVIDED BY A THIRD PARTY AND SHOULD BE CHECKED ON SITE FOR ACCURACY.
- FOR INFORMATION ON EXISTING STATUTORY UNDERTAKERS' EQUIPMENT REFER TO UTILITY DRAWINGS. CONTRACTOR TO CONFIRM LOCATION OF ALL UTILITIES PRIOR TO CONSTRUCTION.
- FOR LONG SECTIONS REFER TO SOHW-WSP-PSS-ENAB-DR-D-0104

KEY

- SITE BOUNDARY
- MAJOR CONTOURS(0.5m INTERVALS)
- MINOR CONTOURS(0.1m INTERVALS)
- RETAINING WALL

UNTIL TECHNICAL APPROVAL HAS BEEN OBTAINED FROM THE RELEVANT LOCAL AUTHORITIES OR STATUTORY BODIES, IT SHOULD BE UNDERSTOOD THAT ALL DRAWINGS ARE ISSUED AS PRELIMINARY AND NOT FOR CONSTRUCTION. SHOULD THE CONTRACTOR AND / OR EMPLOYER COMMENCE WORK PRIOR TO APPROVAL BEING GIVEN, IT IS ENTIRELY AT THEIR OWN RISK

P04	16/12/2024	KC	SCALE BAR ADDED	DW	DW
P03	18/11/2024	DS	RETAINING WALL LOCATION UPDATED	DW	DW
P02	31/01/2024	SR	SECTION MARKERS ADDED	DW	DW
P01	18/07/2024	DS	FIRST ISSUE	DW	DW
REV	DATE	BY	DESCRIPTION	CHK	APP

DRAWING STATUS: S2 - FOR INFORMATION



8 First Street, Manchester, M15 4GU, UK
T+ 44 (0) 161 200 5000
wsp.com

CLIENT: RUSSELLS SOUTH HEYWOOD LIMITED

ARCHITECT: AEW ARCHITECTS

SITE/PROJECT: SOUTH HEYWOOD
PRIMARY SUBSTATION

TITLE: ENABLING WORKS
PROPOSED CONTOUR PLAN

SCALE @ A1:	1:500	CHECKED:	DW	APPROVED:	DW
PROJECT NO:	70103659	DESIGNED:	SS	DATE:	NOVEMBER 24

DRAWING No:	SOHW-WSP-PSS-ENAB-DR-D-0102	REV:	P04
-------------	-----------------------------	------	-----

© WSP UK Ltd

