

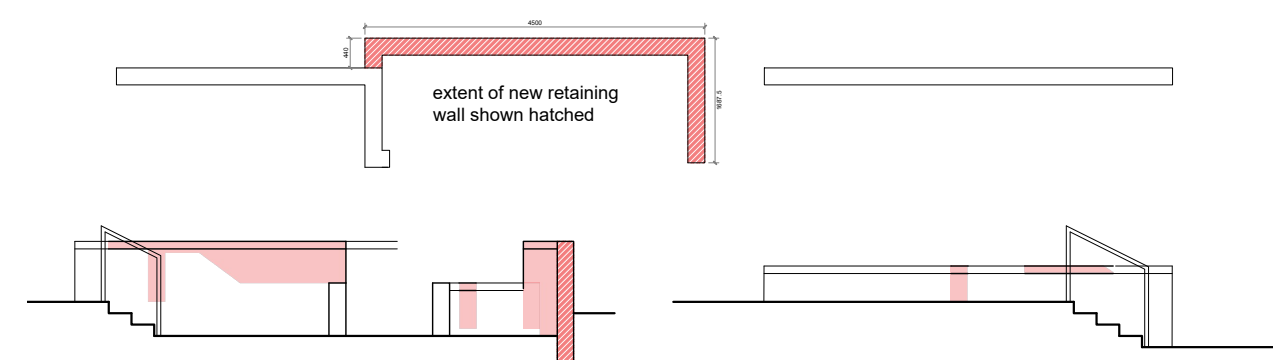


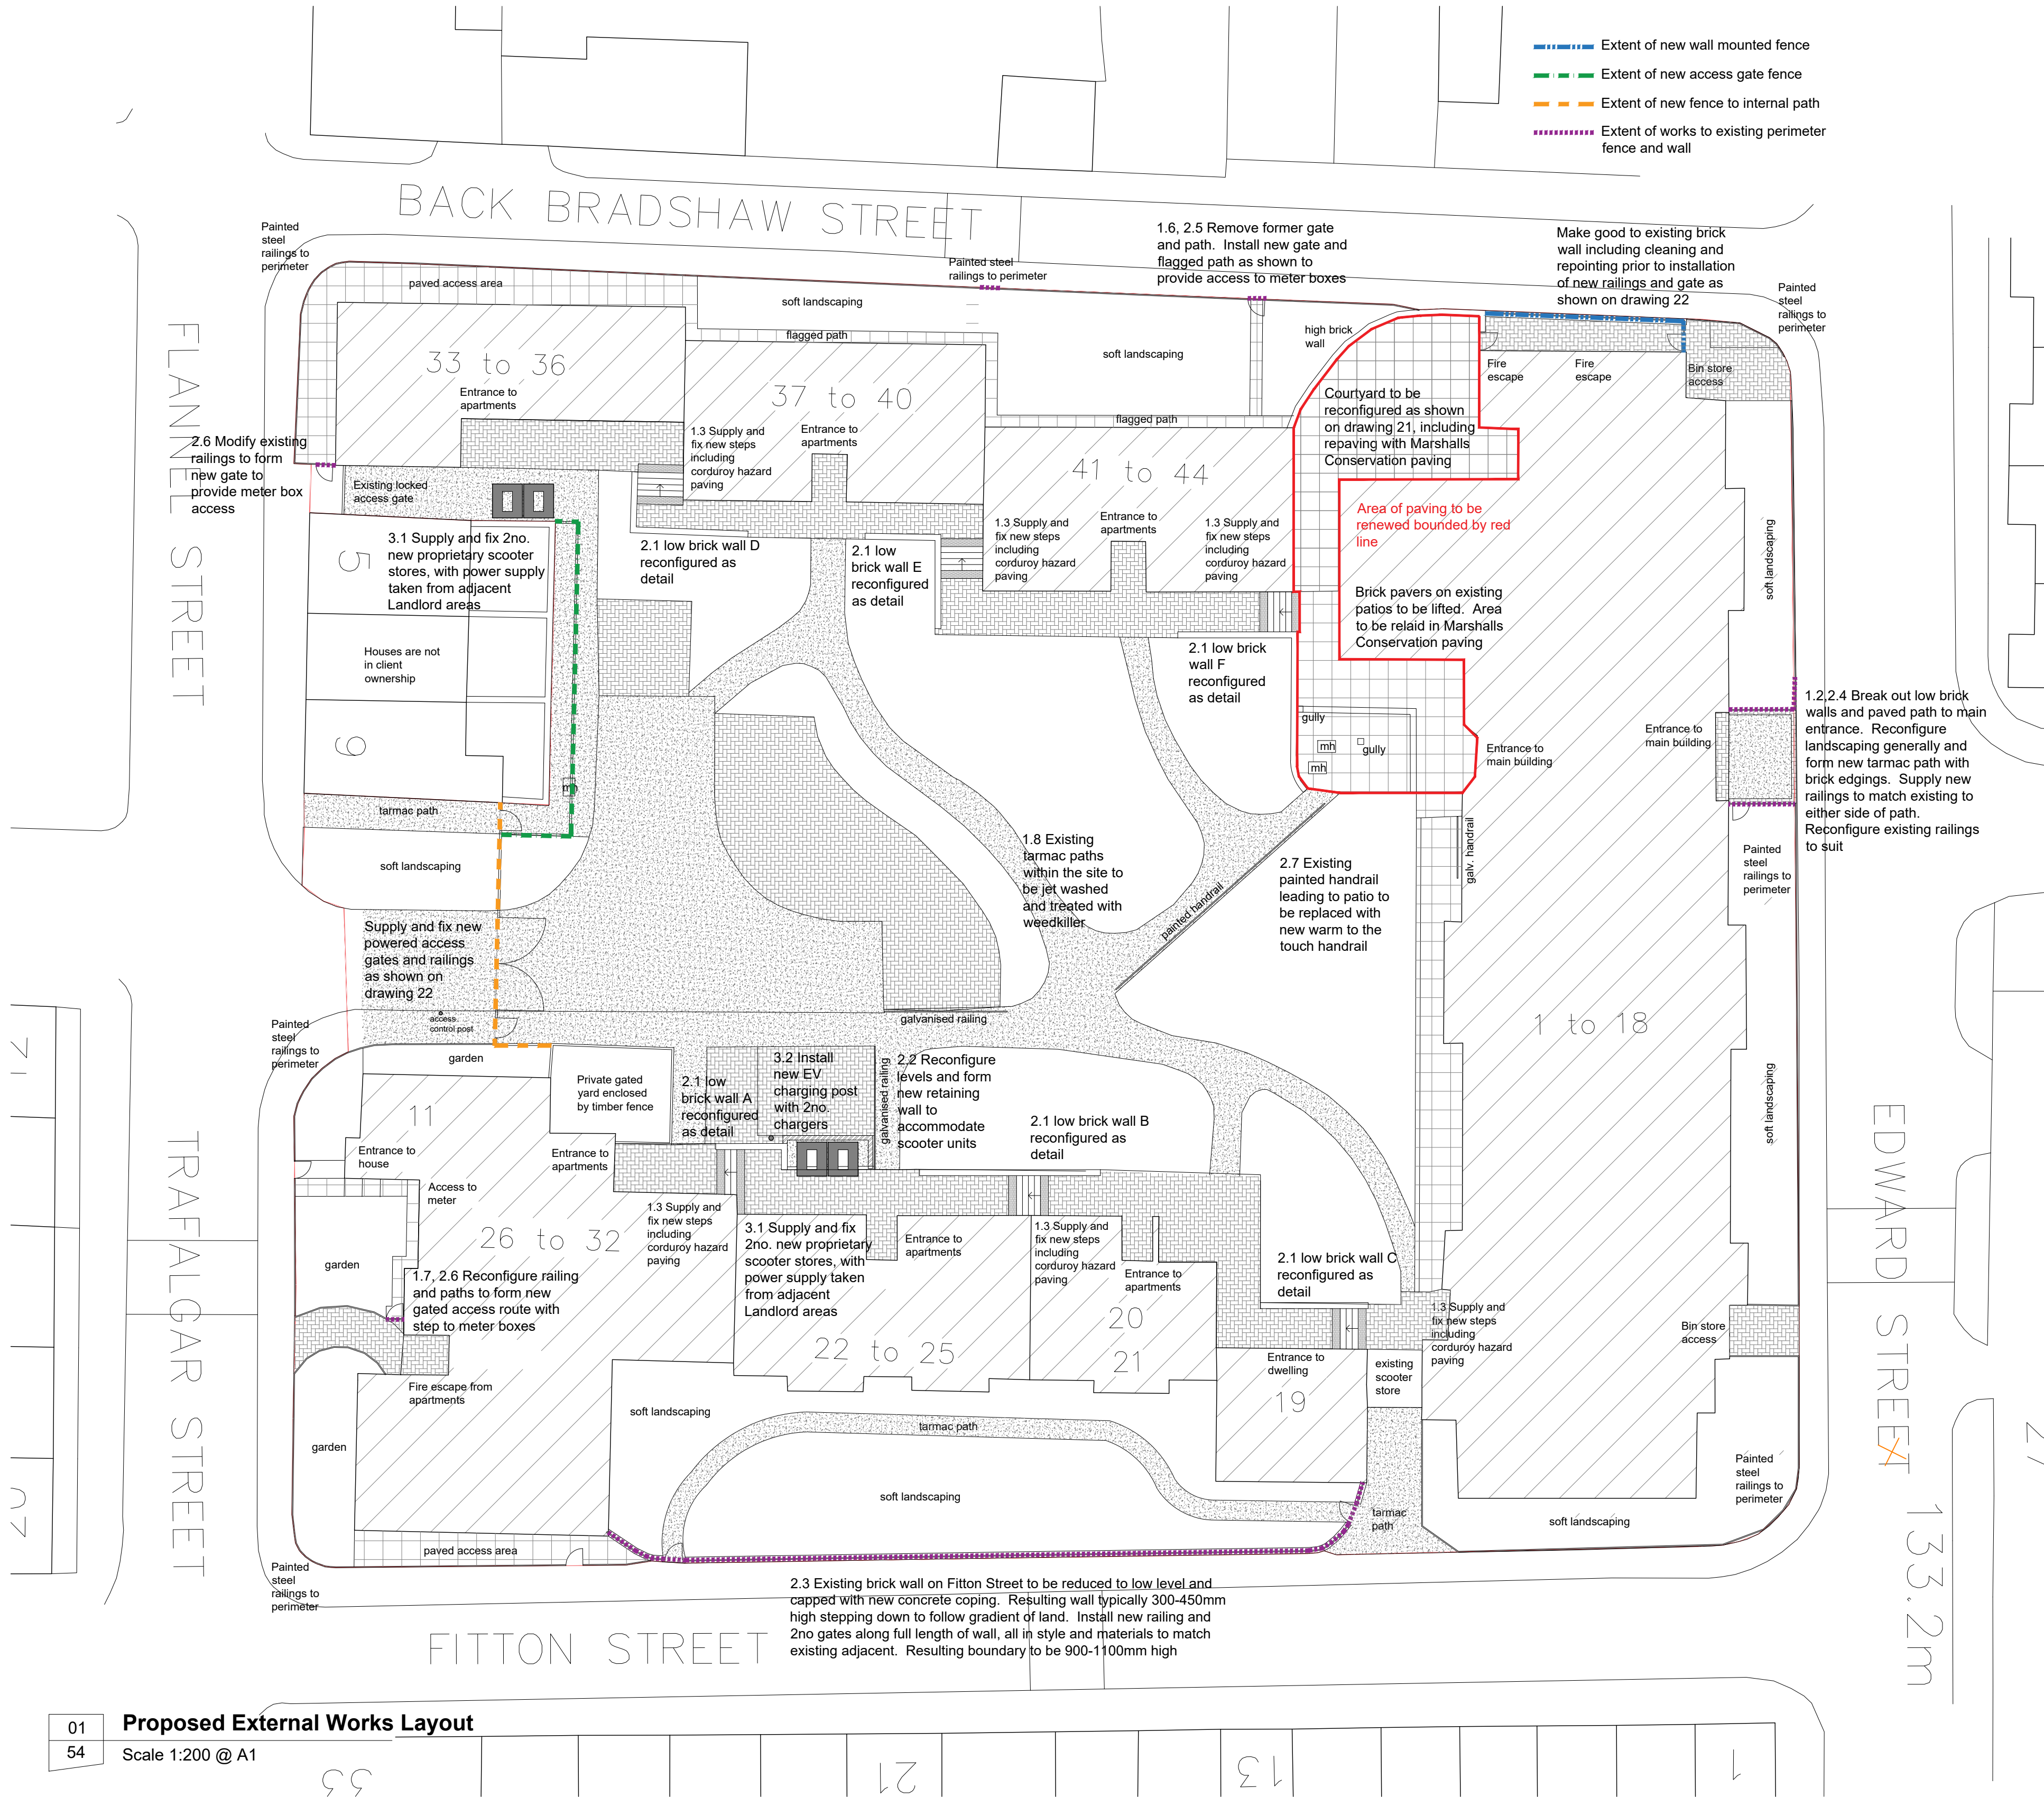


Proposed Plan and Elevation of Wall A

Proposed Plan and Elevation of Wall C

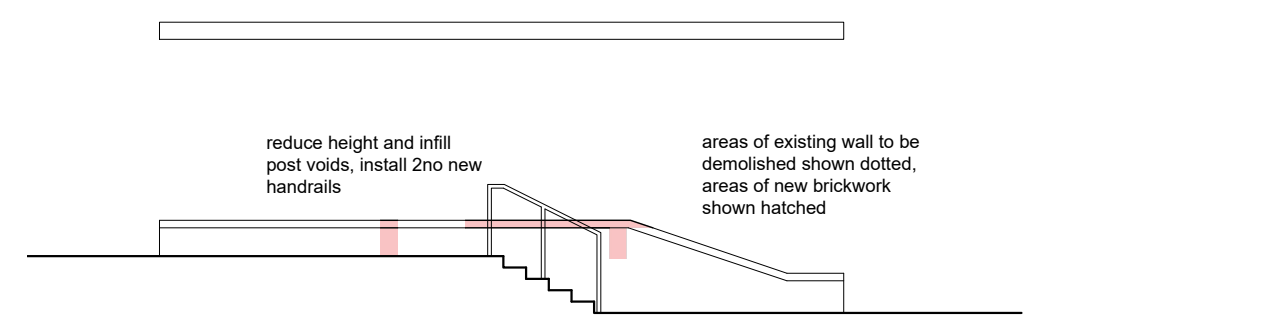


Proposed Plan and Elevation of Wall B

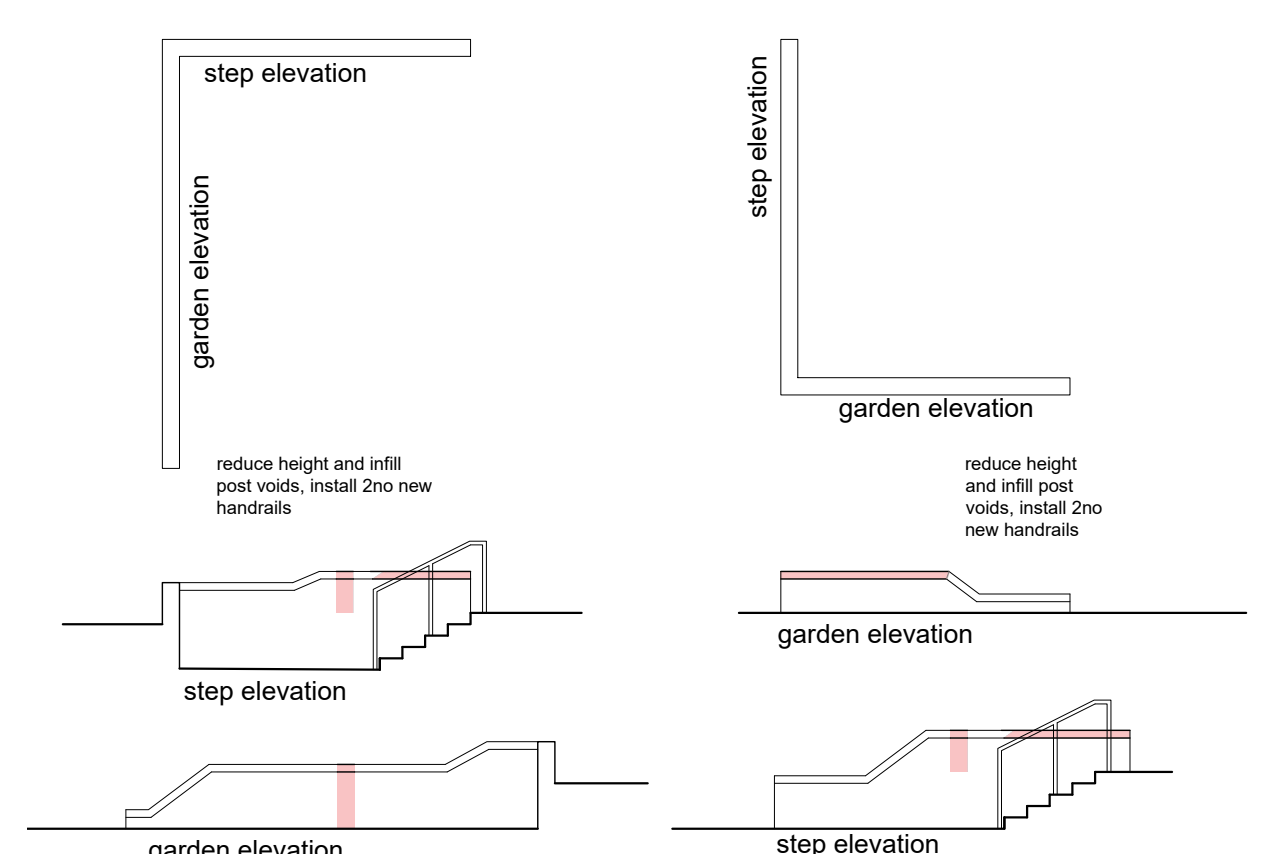

Proposed Plan and Elevation of Wall D

Proposed Plan and Elevation of Wall E

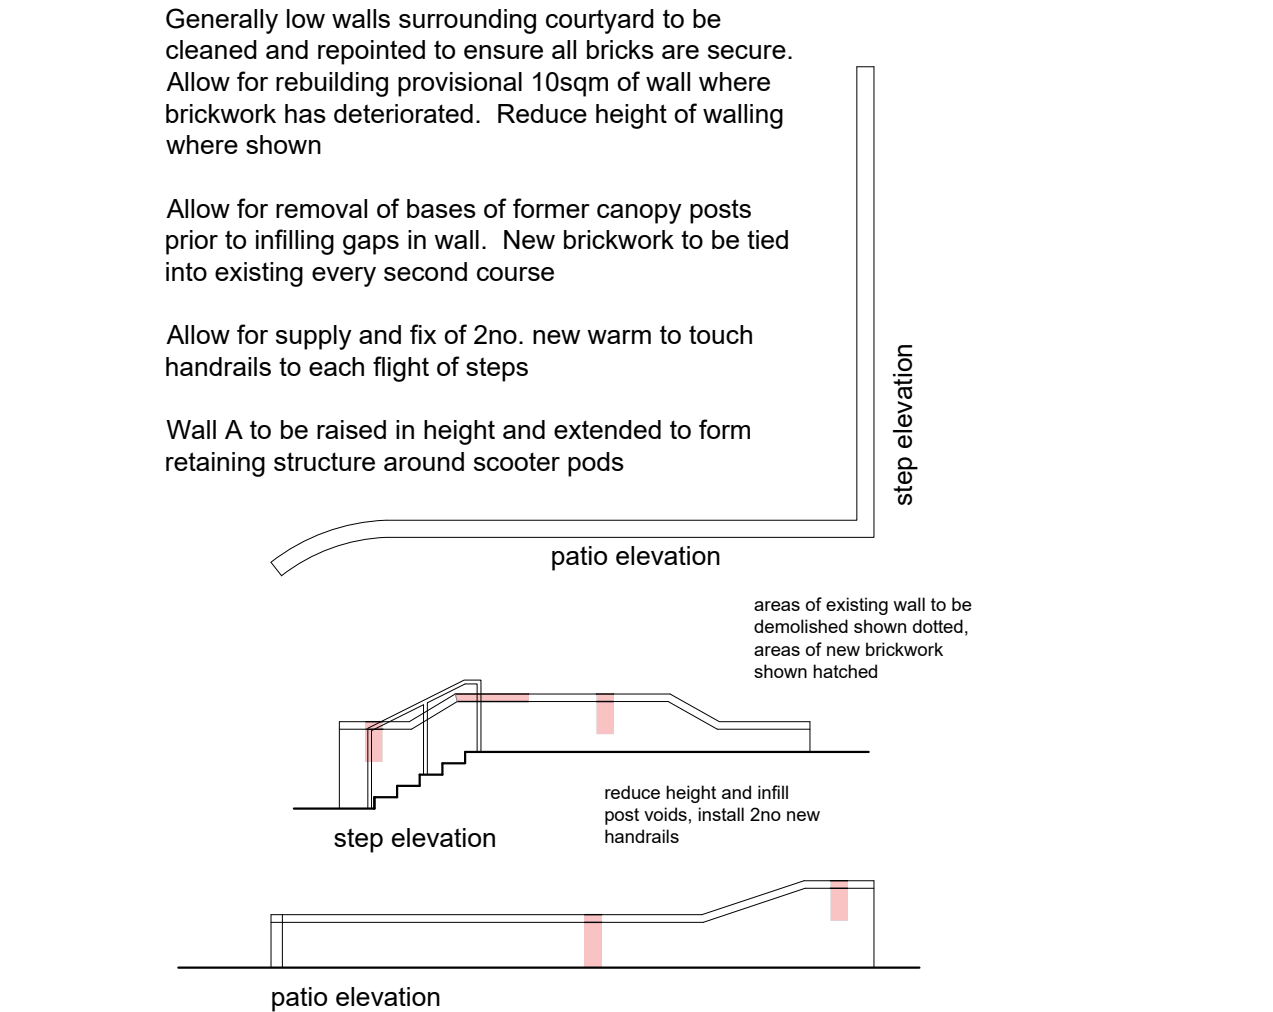

Proposed Plan and Elevation of Wall F

General Notes
01: Dimensions must not be scaled from this drawing. If in doubt, please ask.
02: All dimensions are in millimetres unless noted otherwise.
03: All dimensions should be verified on site before proceeding with the work.
04: TADW Architects shall be notified in writing of any discrepancies.
05: © TADW Limited (UK) 2015

Legend

Issue	Description	Date	Drawn	Checked
P3	Paving area to be renewed shown highlighted	27.6.23	MH	BB
P2	External resurfacing reduced	2.5.23	MH	BB
P1	Issued for comment	21.12.22	MH	BB

Drawing Status
P - Planning | T - Tender | C - Construction | R - As Record

For Planning

tadw architects

Six St. Petersgate Stockport Cheshire SK1 1HD
Ph 0161 477 6158 Fx 0161 480 8342 mail@tadw.co.uk www.tadw.co.uk

Client **Rochdale Boroughwide Housing**

Job **Jack McCann Court**

Title **Proposed External Works Layout**

Scale **1:200 @ A1**

Note - Prints from PDF files may not be to scale, check accuracy against scale
5 10 20m 1:200

Job Number 221311	Drawing Number 54	Issue P3
-----------------------------	-----------------------------	--------------------