


Planting Schedule (Individual)											
Hedge	Nr	Code	Plant Name	Height/Spread/Grade	Girth	Age	Root	Container	Habit	Form	Density/m2
	158	Pla	Prunus lusitana angustifolia	175-200cm					Trough		1.00
Herbaceous											
	Nr	Code	Plant Name	Height/Spread/Grade	Girth	Age	Root	Container	Habit	Form	Density/m2
	37	Acnrls ml	Acanthus mollis	30-40cm			C	3L			6.00
	70	AH HJ	Anemone hybrida 'Honore Jobert'	30-40cm			C	3L			6.00
	140	Am	Alchemilla mollis	30-40cm			C	3L			6.00
	22	Bgrh cr	Bergenia cordifolia	30-40cm			C	3L			6.00
	21	Crx prs E	Carex pensylvanica	30-40cm			C	3L			6.00
	546	Nic ff	Narcissus 'Ice Follies'	10-15cm						Bulb	16.00
	115	Thy vl	Thymus vulgaris	20-25cm			C	5L			6.00
Shrub											
	Nr	Code	Plant Name	Height/Spread/Grade	Girth	Age	Root	Container	Habit	Form	Density/m2
	68	AcB JR	Aucuba japonica 'Rozannie'	30-40cm			C	3L			4.00
	28	Al SQ	Artemisia ludoviciana 'Silver Queen'	30-40cm			C	3L			4.00
	136	Bg	Brachyglottis greyi	30-40cm			C	3L	Branched		4.00
	18	CoA	Cornus alba 'Aurea'	40-60cm			C	3L			3.00
	143	Chd WD	Choisy a dewitteana 'White Dazzler'	30-40cm			C	3L	Bushy		4.00
	6	CJA	Camellia japonica 'Alba Simplex'	40-60cm			C	3L	Leader with laterals		3.00
	39	CISW	Cistus laevis 'Snow White'	30-40cm			C	3L			4.00
	108	Cnrlh BM	Ceanothus 'Blue Mound'	30-40cm(D)			C	3L	Bushy		4.00
	42	Cnrlh th R	Ceanothus thyrsiflorus 'Reperus'	30-40cm			C	3L	Bushy		4.00
	38	CoMF	Cornus sanguinea 'Mid-Winter Fire'	40-60cm			C	3L			3.00
	3	Cnrls cl	Corylus colurna	500-550cm	14-16cm	3x	RB			Standard (Extra-heavy)	
	191	CJF	Cornus sericea 'Flaviramea'	40-60cm			C	3L	Branched		3.00
	163	C1	Choisy a tenella	40-60cm			C	3L	Bushy		3.00
	26	CIS	Choisy a tenella 'Sundance'	30-40cm			C	3L	Bushy		4.00
	23	EcPS	Erica carnea 'Pink Spangles'	30-40cm			C	3L	Bushy		4.00
	83	EBG	Euonymus fortunei 'Emerald 'n' Gold'	30-50cm			C	3L	Bushy		4.00
	48	EBG	Euonymus fortunei 'Emerald Gaeley'	20-25cm			C	3L	Bushy		4.00
	137	EWIS	Euonymus japonicus 'White Spire'	30-40cm		1/1	C	3L			4.00
	55	Eve	Elaeagnus x ebbingei	40-60cm			C	3L	Branched		3.00
	132	FMP	Fuchsia 'Mrs Popple'	30-40cm			C	3L	Bushy		4.00
	29	Fts Jo	Fatsia japonica	30-40cm			C	3L	Leader		4.00
	68	GIV	Griselinia littoralis 'Variegata'	40-60cm			C	3L			3.00
	40	HO	Hebe albertoni	30-40cm			C	3L	Bushy		4.00
	81	HOBE	Hebe albertoni 'Red Edge'	30-40cm			C	3L			4.00
	39	HQBAB	Hebe 'Madame Butterfly'	40-60cm			C	3L	Bushy		3.00
	77	HKG	Hedera helix 'Glacier'	100-125cm			C	5-7.5L	Several shoots		
	42	HNW	Hedera helix 'White Heart'	300cm						Pre-grown Green Screen	0.77
	6	HNBW	Hydrangea macrophylla 'Blue Wave'	40-60cm			C	3L			
	97	HPLL	Hydrangea paniculata 'Little Lime'	30-40cm			C	3L	Branched		4.00
	83	HE	Hebe rakotensis	30-40cm			C	3L	Bushy		4.00
	108	Hyper H	Hypocycnum 'Hidcote'	30-40cm			C	3L	Bushy		4.00
	84	LGH	Lavandula angustifolia 'Hidcote'	30-40cm			C	3L	Bushy		4.00
	66	Lnc SF	Lonicera silesia	30-40cm(D)			C	3L	Bushy		4.00
	37	LNM	Lonicera nitida 'Maygreen'	30-40cm			C	3L			4.00
	83	LOA	Ligustrum ovalifolium 'Aureum'	40-60cm			C	3L	Branched		3.00
	21	MOA	Mahonia aquifolium 'Apollo'	40-50cm			C	3L	Several shoots		3.00
	2	MNWS	Mahonia media 'Winter Sun'	80-100cm			C	15L	Bushy		
	67	Nnd dm F	Nandina domestica 'Firepower'	30-40cm			C	3L			4.00
	2	PBE	Philadelphus 'Reise Etoile'	40-60cm			C	10-15L	Branched		4.00
	12	PIRA	Potentilla fruticosa 'Red Ace'	30-40cm			C	3L			4.00
	15	Phy op	Physocarpus opulifolius	40-50cm		1/1	C	5L			3.00
	12	PMS	Phormium 'Maori Sunrise'	40-90cm		0/1	C	10L			
	143	PRR	Profrin a fraseri 'Red Robin'	40-80cm		1/1	C	3L			3.00
	14	PSR	Pyracantha 'Saphyr Red'	40-60cm			C	2L	Leader and laterals		3.00
	30	PSQ	Pittosporum tenuifolium 'Silver Queen'	40-50cm		1/1	C	3L			3.00
	23	PIR G	Pittosporum 'Garnett'	30-40cm			C	4L			4.00
	51	PIR fb	Pittosporum tobata	40-60cm			C	3L			4.00
	51	PIR tn TI	Pittosporum tenuifolium 'Tom Thumb'	30-40cm			B	3L			4.00
	33	ROMJ	Rosmarinus officinalis 'Miss Jessopp's Upright'	30-40cm			C	3L	Bushy		4.00
	34	RS TF	Rosa 'The Fairy'	30-40cm		1/1	C	3L	Branched, Bushy		4.00
	38	SJG	Spiraea japonica 'Goldflame'	30-40cm			C	3L	Bushy		4.00
	21	SKMM	Skimmia japonica 'Magic Marlot'	30-40cm			C	3L			4.00
	29	SR	Skimmia japonica 'Rubella'	30-40cm			C	3L	Bushy		4.00
	256	SK KG	Skimmia confusa 'Kew Green'	30-40cm			C	3L	Bushy		4.00
	16	SNS	Spiraea niponica 'Snowmound'	40-60cm			C	3L	Branched		3.00
	22	Sic cn	Sarcococca confusa	20-25cm			C	3L	Bushy		4.00
	31	VcmA	Vinc a minor 'Alba'	20-40cm			C	3L			4.00
	7	VD	Viburnum davidii	20-25cm			C	3L	Bushy		4.00
	46	VI	Viburnum frns	30-40cm			C	3L	Bushy		4.00
	15	VEP	Viburnum frns 'Eve Price'	40-60cm			C	3L	Bushy		3.00

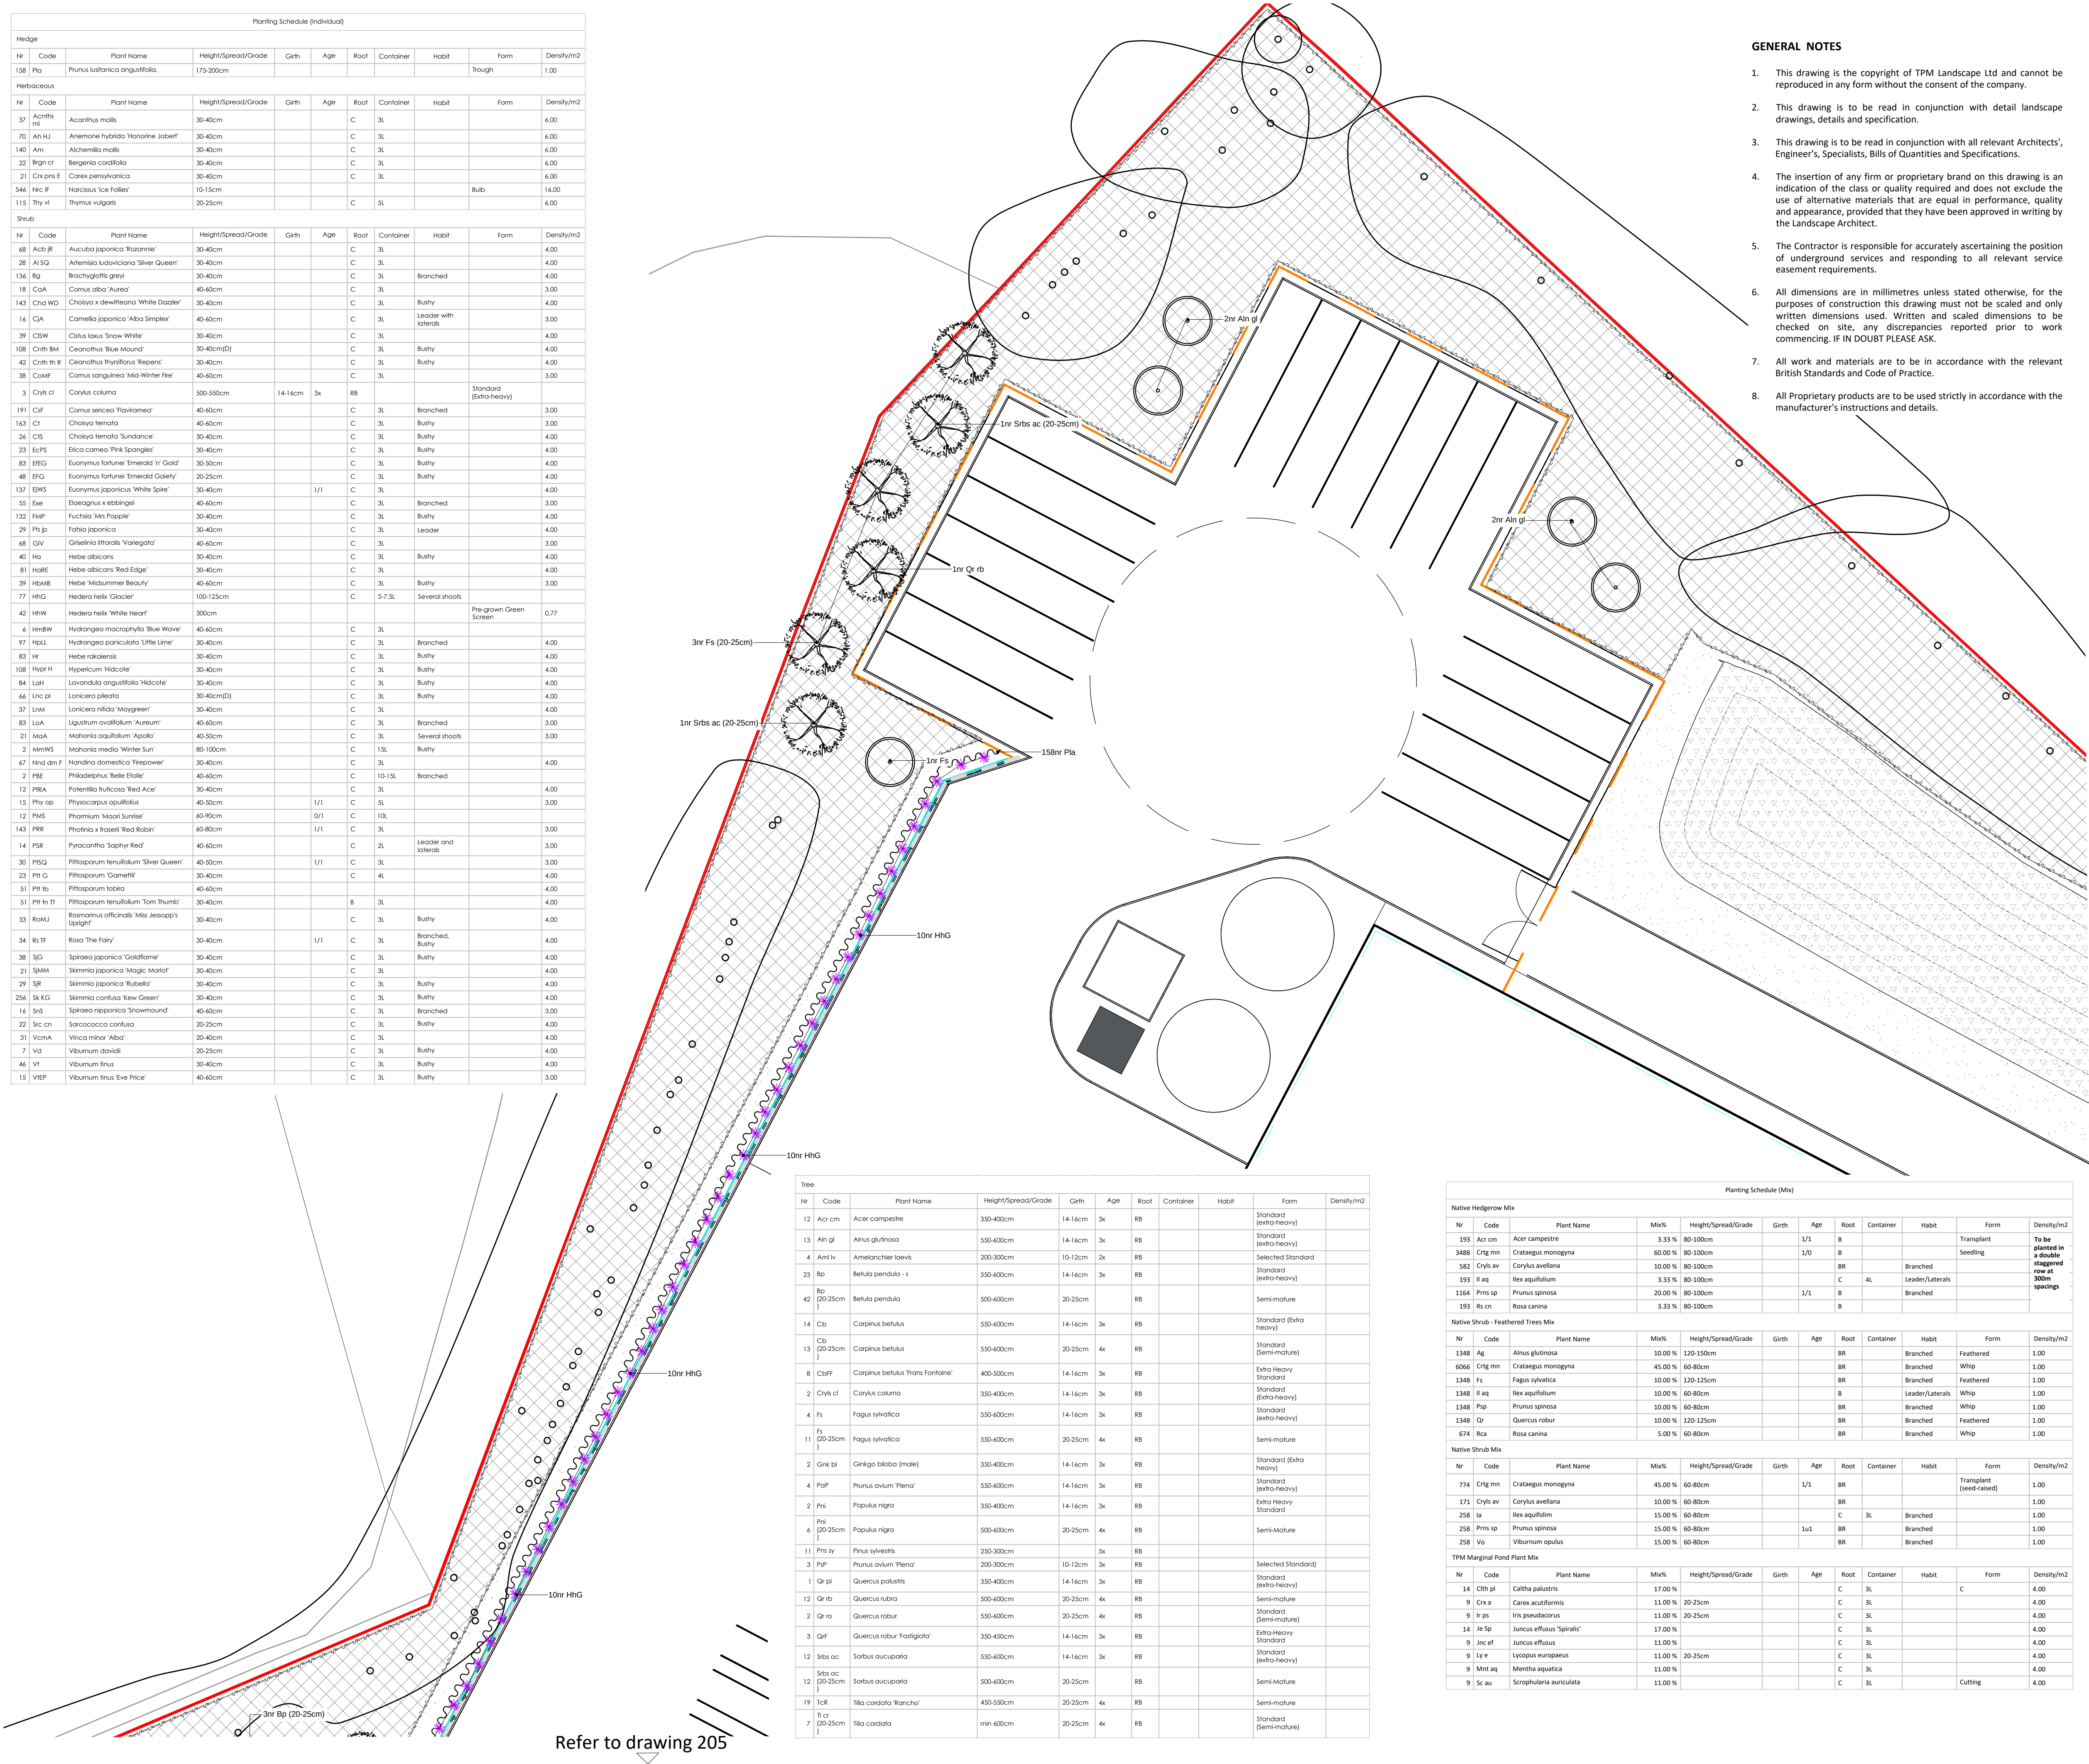

GENERAL NOTES


- This drawing is the copyright of TPM Landscape Ltd and cannot be reproduced in any form without the consent of the company.
- This drawing is to be read in conjunction with detail landscape drawings, details and specification.
- This drawing is to be read in conjunction with all relevant Architects', Engineer's, Specialists, Bills of Quantities and Specifications.
- The insertion of any firm or proprietary brand on this drawing is an indication of the class or quality required and does not exclude the use of alternative materials that are equal in performance, quality and appearance, provided that they have been approved in writing by the Landscape Architect.
- The Contractor is responsible for accurately ascertaining the position of underground services and responding to all relevant service easement requirements.
- All dimensions are in millimetres unless stated otherwise, for the purposes of construction this drawing must not be scaled and only written dimensions used. Written and scaled dimensions to be checked on site, any discrepancies reported prior to work commencing. IF IN DOUBT PLEASE ASK.
- All work and materials are to be in accordance with the relevant British Standards and Code of Practice.
- All Proprietary products are to be used strictly in accordance with the manufacturer's instructions and details.

LEGEND

SOFT LANDSCAPE

- Existing Trees to be Retained and Hedgerow**
- Proposed Large Trees (In soft)**
Trees to be planted as 20-25cm girth, Semi-Mature, 4.5-5.5m high with 2m clear stem. Trees to be secured with underground guying system.
- Proposed Large Trees (In hard landscape within car park)**
Trees to be planted as 20-25cm girth, Semi-Mature, 4.5-5.5m high with 2m clear stem. Trees to be secured within underground cell system by GreenBlue Urban or similar approved
- Proposed Medium Size Trees (including native species)**
Trees to be planted as 14-16cm girth, Extra Heavy Standard, 3.5-4m high. Trees to be staked and secured with suitable rubber ties.
- Proposed Small Ornamental Trees**
Trees to be planted as 10-12cm girth or 50L containers, 2-3m high and secured with single stake and suitable rubber ties.
- Proposed Native Hedgerow**
Native hedge mix, to be planted at 80-100cm, double staggered row, bareroot stock at 300mm centres and protected with spiral guards
- Proposed Instant Hedge**
Instant evergreen hedge to provide screening to acoustic walls
Troughs, 175-200cm height
Typical species: Prunus lusitana angustifolia
- Proposed Shrub Planting**
Ornamental shrub planting, to be planted in 3-4L containers at 3-4 plants/m², and enhanced by feature specimens in 10-20L pots.
- Proposed Native Shrub Mix with Feathered Native Trees**
Proposed native shrub mix to have minimum final growth height of 5-7M. Mix to provide breeding and foraging opportunities. To incorporate whip trees, 100-125cm, planted at 1 plants per sq.m and protected with spiral guards
- Proposed Native Scrub/Shrub Plant Mix**
Proposed native shrub mix to have minimum final growth height of 5-7M, planted at 1 plants per sq.m and protected with spiral guards. Mix to provide breeding and foraging opportunities.
- Proposed Grass**
- Proposed Wildflower Meadow**
To be EM2 General purpose meadow mix by Emorsgate or similar approved, including 80% of grasses and 20% of flowering perennials. Sowing rate 5/gm².
- Proposed Wetland Seed Mix**
For soils that are permanently wet, or seasonally under water, and situations at the edge of streams and ditches. EM8 Meadow Mix for Wetlands by Emorsgate or similar approved.
- Proposed Wildflower Meadow (For shade)**
EW1 Woodland Mix by Emorsgate or similar approved.
- Proposed Bulb Planting**
- Proposed Marginal Planting**
For soils that are permanently damp, planting to the base of the attenuation area to promote reed growth.
- Proposed 5m high Acoustic Barrier with Green Screen**
Green screen to be a combination of instant hedging and climbers with Jakob's Rope and Rod tensile wire system.
- Proposed 3m high Acoustic Barrier with Green Screen**
Green screen to be Mobaline's Green Screen (3m) or similar approved

LOCATION MAP

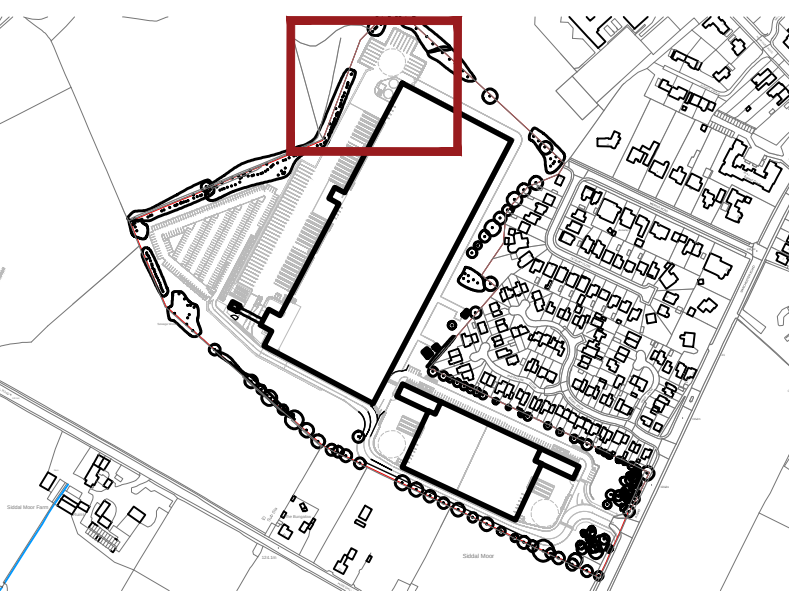

For Planting Notes see sheet 4146 201

REVISION NOTES

Rev	By	Description	Date
C	GBS	updated in line with Masterplan rev I	23.12.22
D	DC	updated in line with Masterplan rev J	16.02.23
E	DC	updated in line with Masterplan rev M	01.03.23
F	MC	updated in line with Masterplan rev N	10.03.23

Client

Trammell Crow

Project

Manchester Road, South Heywood

Description

Planting Plan (6 of 8)

Status

For Approval

Scale @ A1

1:250

Job number

4146

Drawn

GBS

Drawing number

206

Checked

DC

Date

14.10.22

Revision

F

tpm landscape
chartered landscape architects

address: 4th Floor Studio 10 Little Lever St Manchester M1 1HR
tel: 0161 235 0600 fax 0601 email info@tpmlandscape.co.uk

Planting Schedule (Mix)											
Native Hedgerow Mix											
Nr	Code	Plant Name	Mix%	Height/Spread/Grade	Girth	Age	Root	Container	Habit	Form	Density/m2
193	Ac cr	Acer campestre	3.33 %	350-400cm		14-16cm	3x	RB		Standard (extra-heavy)	To be planted in a double staggered row at 300m spacings
3488	Aln gl	Alnus glutinosa	60.00 %	350-400cm		14-16cm	3x	RB		Standard (extra-heavy)	
582	Amr vl	Amelanchier laevis	10.00 %	200-300cm		10-12cm	2x	RB		Selected Standard	
23	Bp	Betula pendula - s	3.33 %	550-600cm		14-16cm	3x	RB		Standard (extra-heavy)	
42	Bp (20-25cm)	Betula pendula	3.33 %	500-400cm		20-25cm		RB		Semi-mature	
14	Cb	Carpinus betulus	3.33 %	550-600cm		14-16cm	3x	RB		Standard (Extra heavy)	
13	Cb (20-25cm)	Carpinus betulus	3.33 %	550-600cm		20-25cm	4x	RB		Standard (Semi-mature)	
8	CBFF	Carpinus betulus 'Frans Fontaine'	3.33 %	400-500cm		14-16cm	3x	RB		Extra Heavy Standard	
2	Cryl cl	Corylus colurna	10.00 %	350-400cm		14-16cm	3x	RB		Standard (Extra-heavy)	
4	Fs	Fagus sylvatica	10.00 %	550-600cm		14-16cm	3x	RB		Standard (extra-heavy)	
11	Fs (20-25cm)	Fagus sylvatica	10.00 %	550-600cm		20-25cm	4x	RB		Semi-mature	
2	Gnk bl	Ginkgo biloba (male)	3.33 %	350-400cm		14-16cm	3x	RB		Standard (Extra heavy)	
4	PSP	Prunus avium 'Pena'	3.33 %	550-600cm		14-16cm	3x	RB		Standard (extra-heavy)	
2	Pri	Prunus nigra	3.33 %	350-400cm		14-16cm	3x	RB		Extra Heavy Standard	
6	Pri (20-25cm)	Prunus nigra	3.33 %	500-600cm		20-25cm	4x	RB		Semi-Mature	
11	Pri sy	Pinus sylvestris	20.00 %	250-300cm			5x	RB			
3	PSP	Prunus avium 'Pena'	3.33 %	200-300cm		10-12cm	3x	RB		Selected Standard	
1	Qr pl	Quercus palustris	10.00 %	350-400cm		14-16cm	3x	RB		Standard (extra-heavy)	
2	Qr rb	Quercus robur	3.33 %	500-600cm		20-25cm	4x	RB		Semi-mature	
2	Qr ro	Quercus robur	3.33 %	550-600cm		20-25cm	4x	RB		Standard (Semi-mature)	
3	QRF	Quercus robur 'Fastigiata'	3.33 %	350-400cm		14-16cm	3x	RB		Extra-Heavy Standard	
2	Srs ac	Sorbus aucuparia	3.33 %	500-600cm		14-16cm	3x	RB		Standard (extra-heavy)	
2	Srs ac (20-25cm)	Sorbus aucuparia	3.33 %	500-600cm		20-25cm		RB		Semi-Mature	
19	Tcr	Tilia cordata 'Rancho'	3.33 %	450-550cm		20-25cm	4x	RB		Semi-mature	
7	Ti cr (20-25cm)	Tilia cordata	3.33 %	min 600cm		20-25cm	4x	RB		Standard (Semi-mature)	