
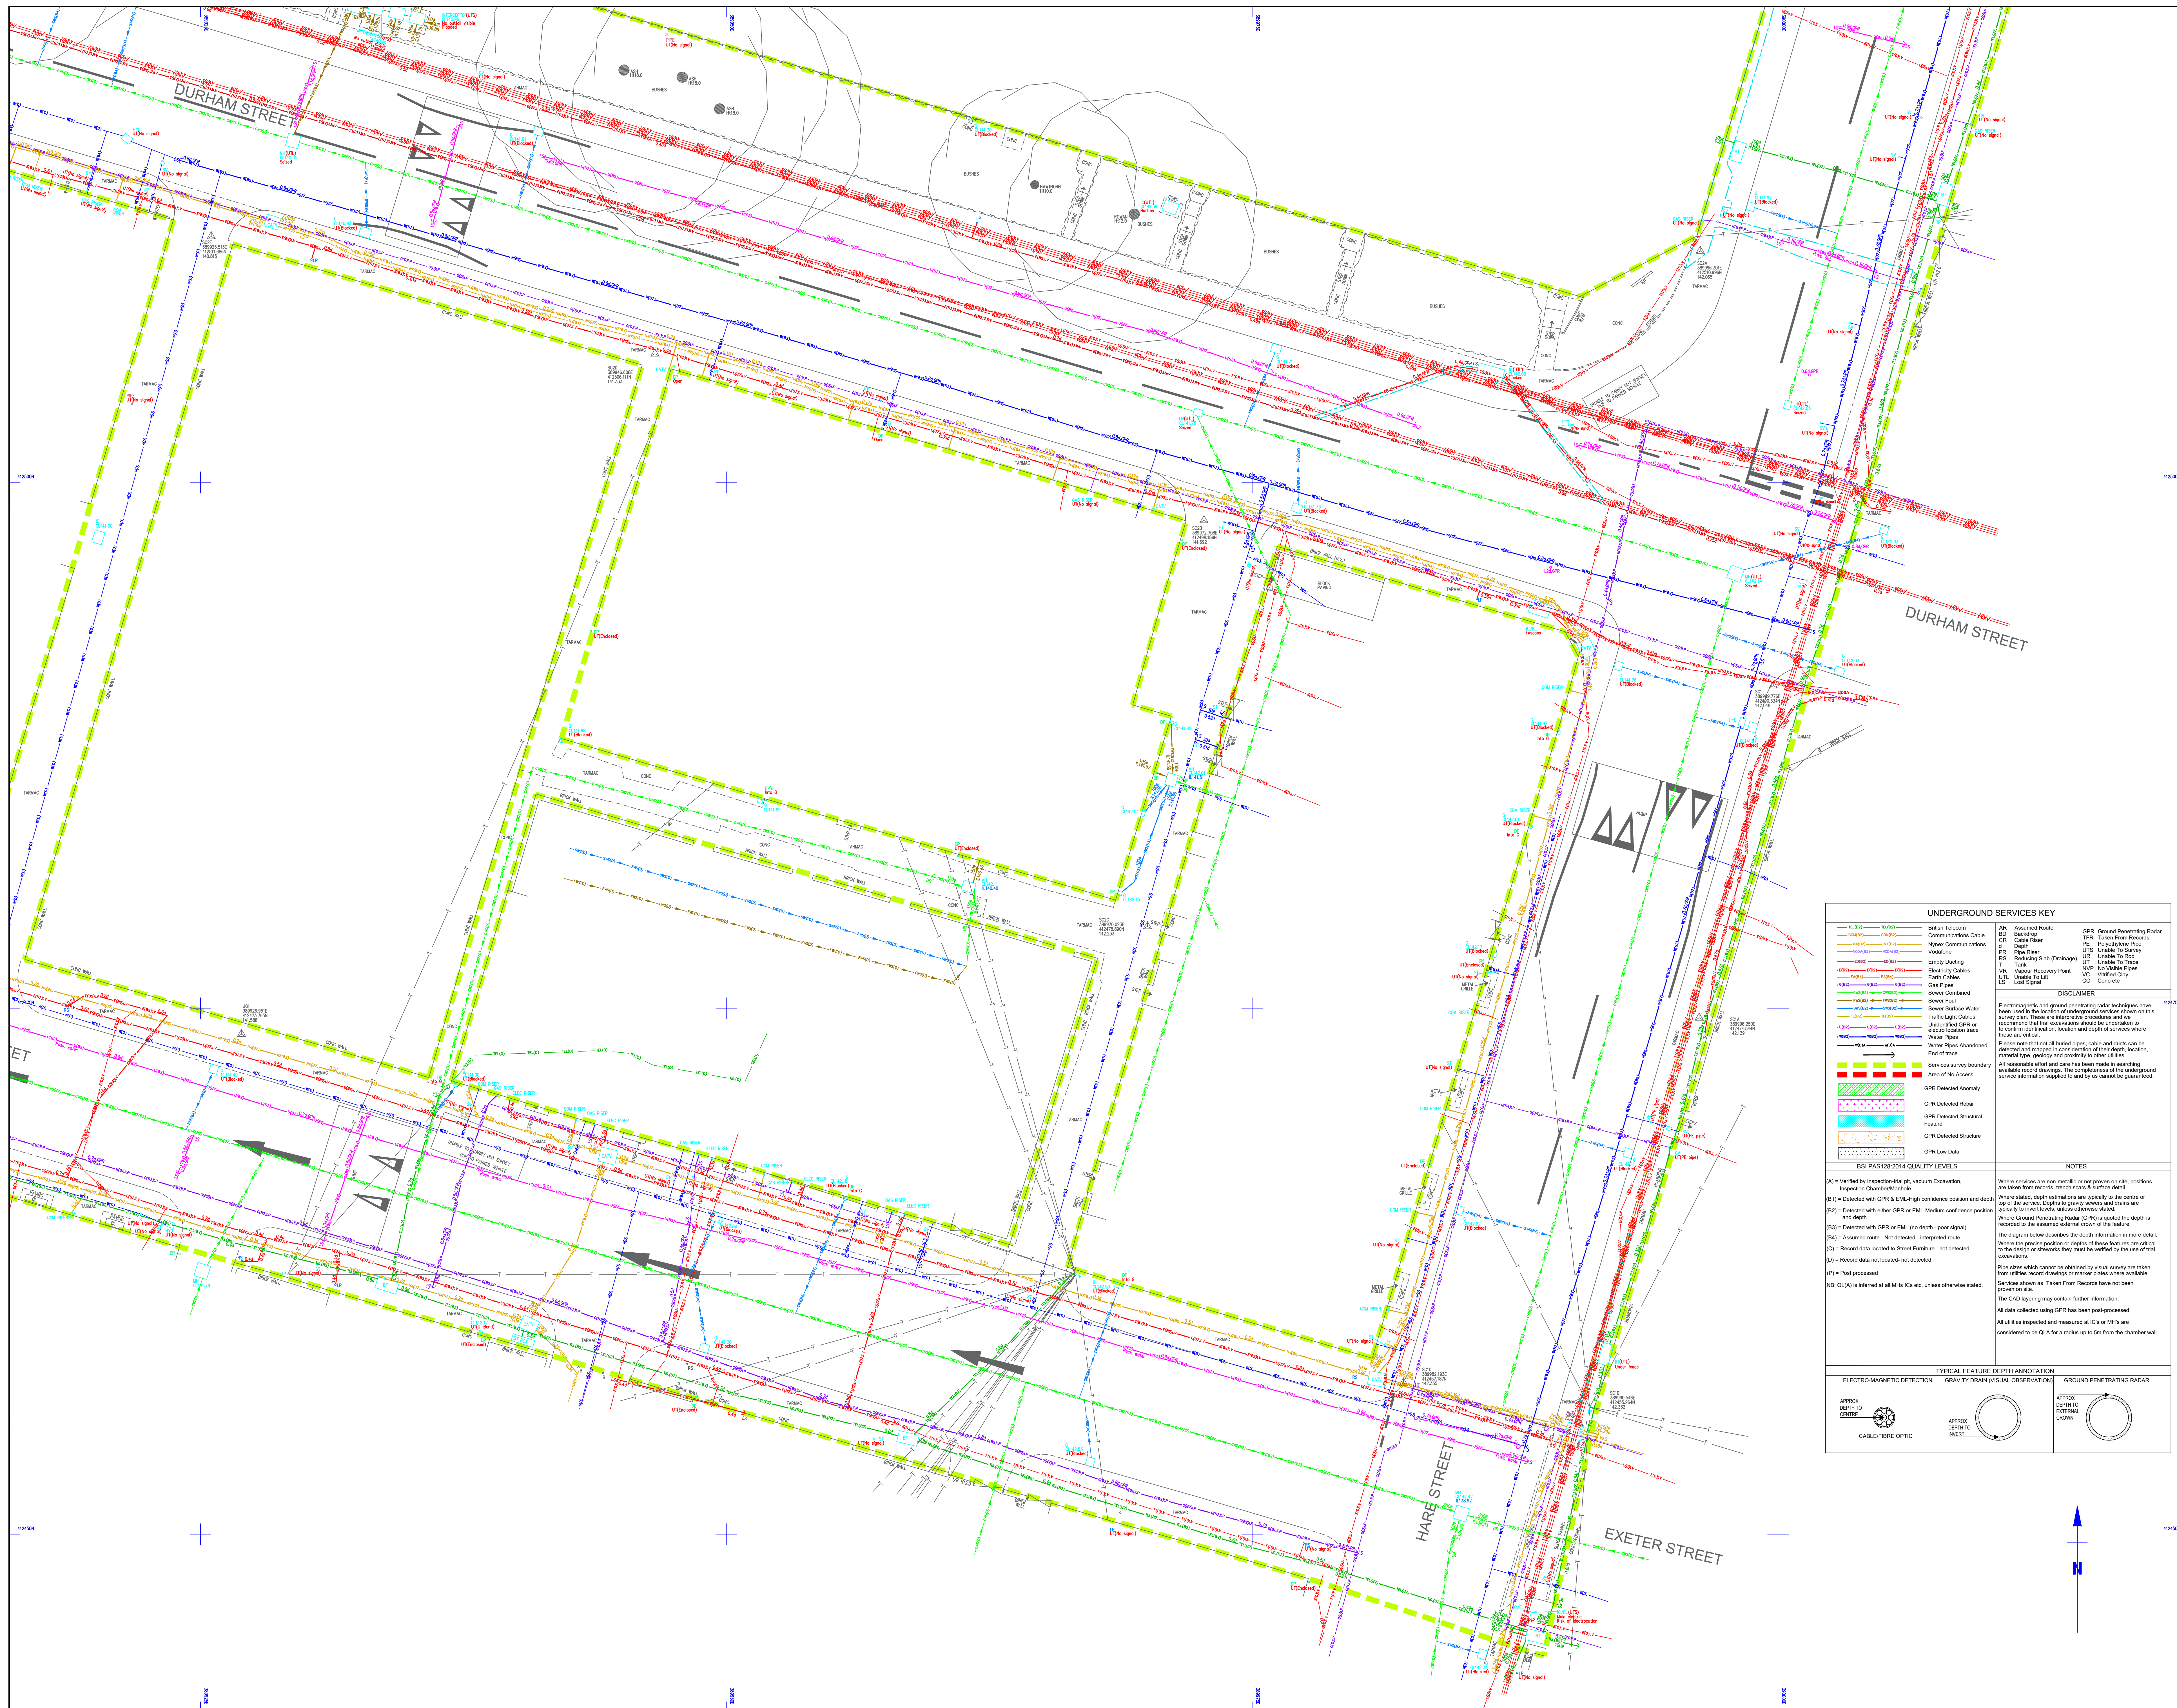


[illegible][illegible]

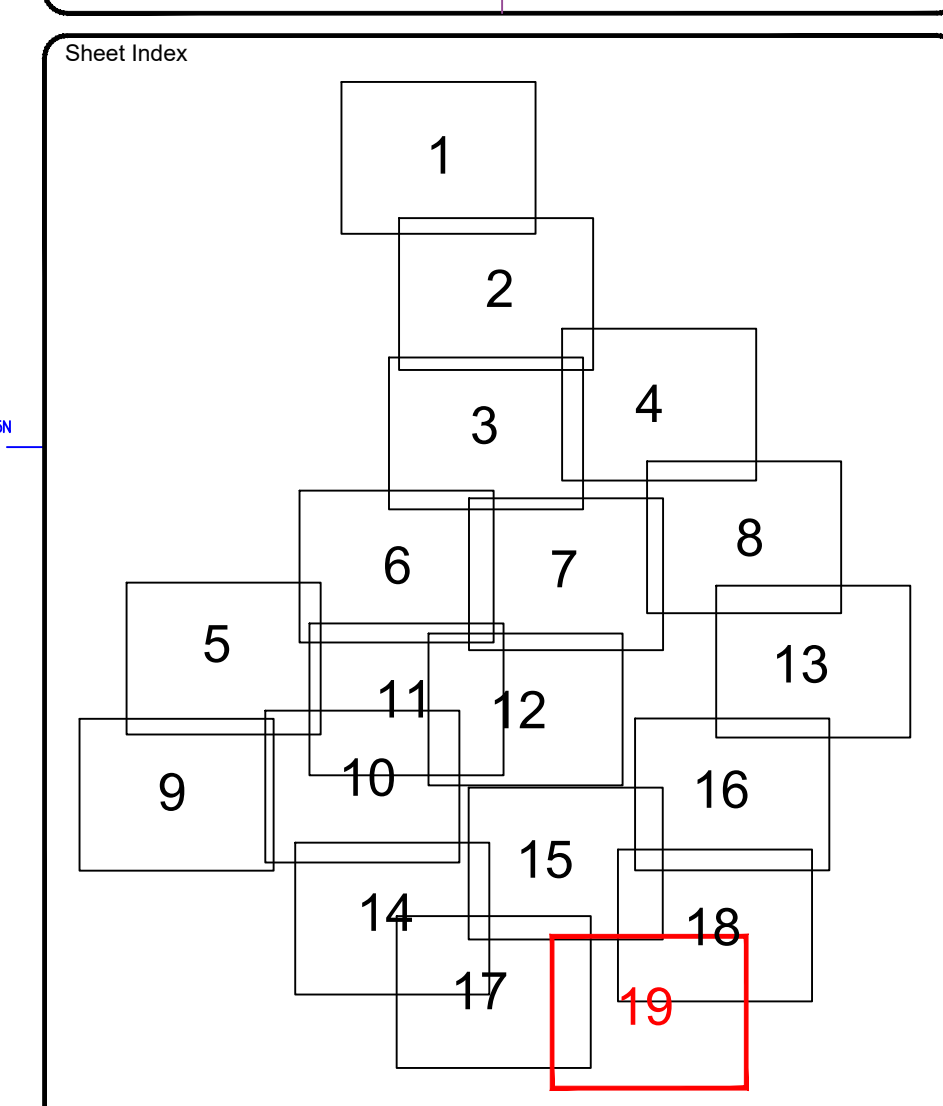

**MALCOLM
HUGHES**

**CHARTERED
LAND SURVEYORS**

65 Cross Street, Sale, Manchester
M33 7HF. Tel: 0161 905 1266
www.malcolmhughes.co.uk
survey@mh.co.uk

Accreditations








Client

WSP UK LTD.
8 FIRST STREET
MANCHESTER M15 4RP

Project	ROCHDALE STATION SQUARE OL11 1DS
---------	-------------------------------------

Drawing Title

UNDERGROUND SERVICES
SURVEY
SHEET 19/19

Drawing By PS 04/08/21		Survey Date APRIL 2021	
Checked by ED 04/08/21		Scale A0@1:100	
Drawing No 56653/UG19			Revision