


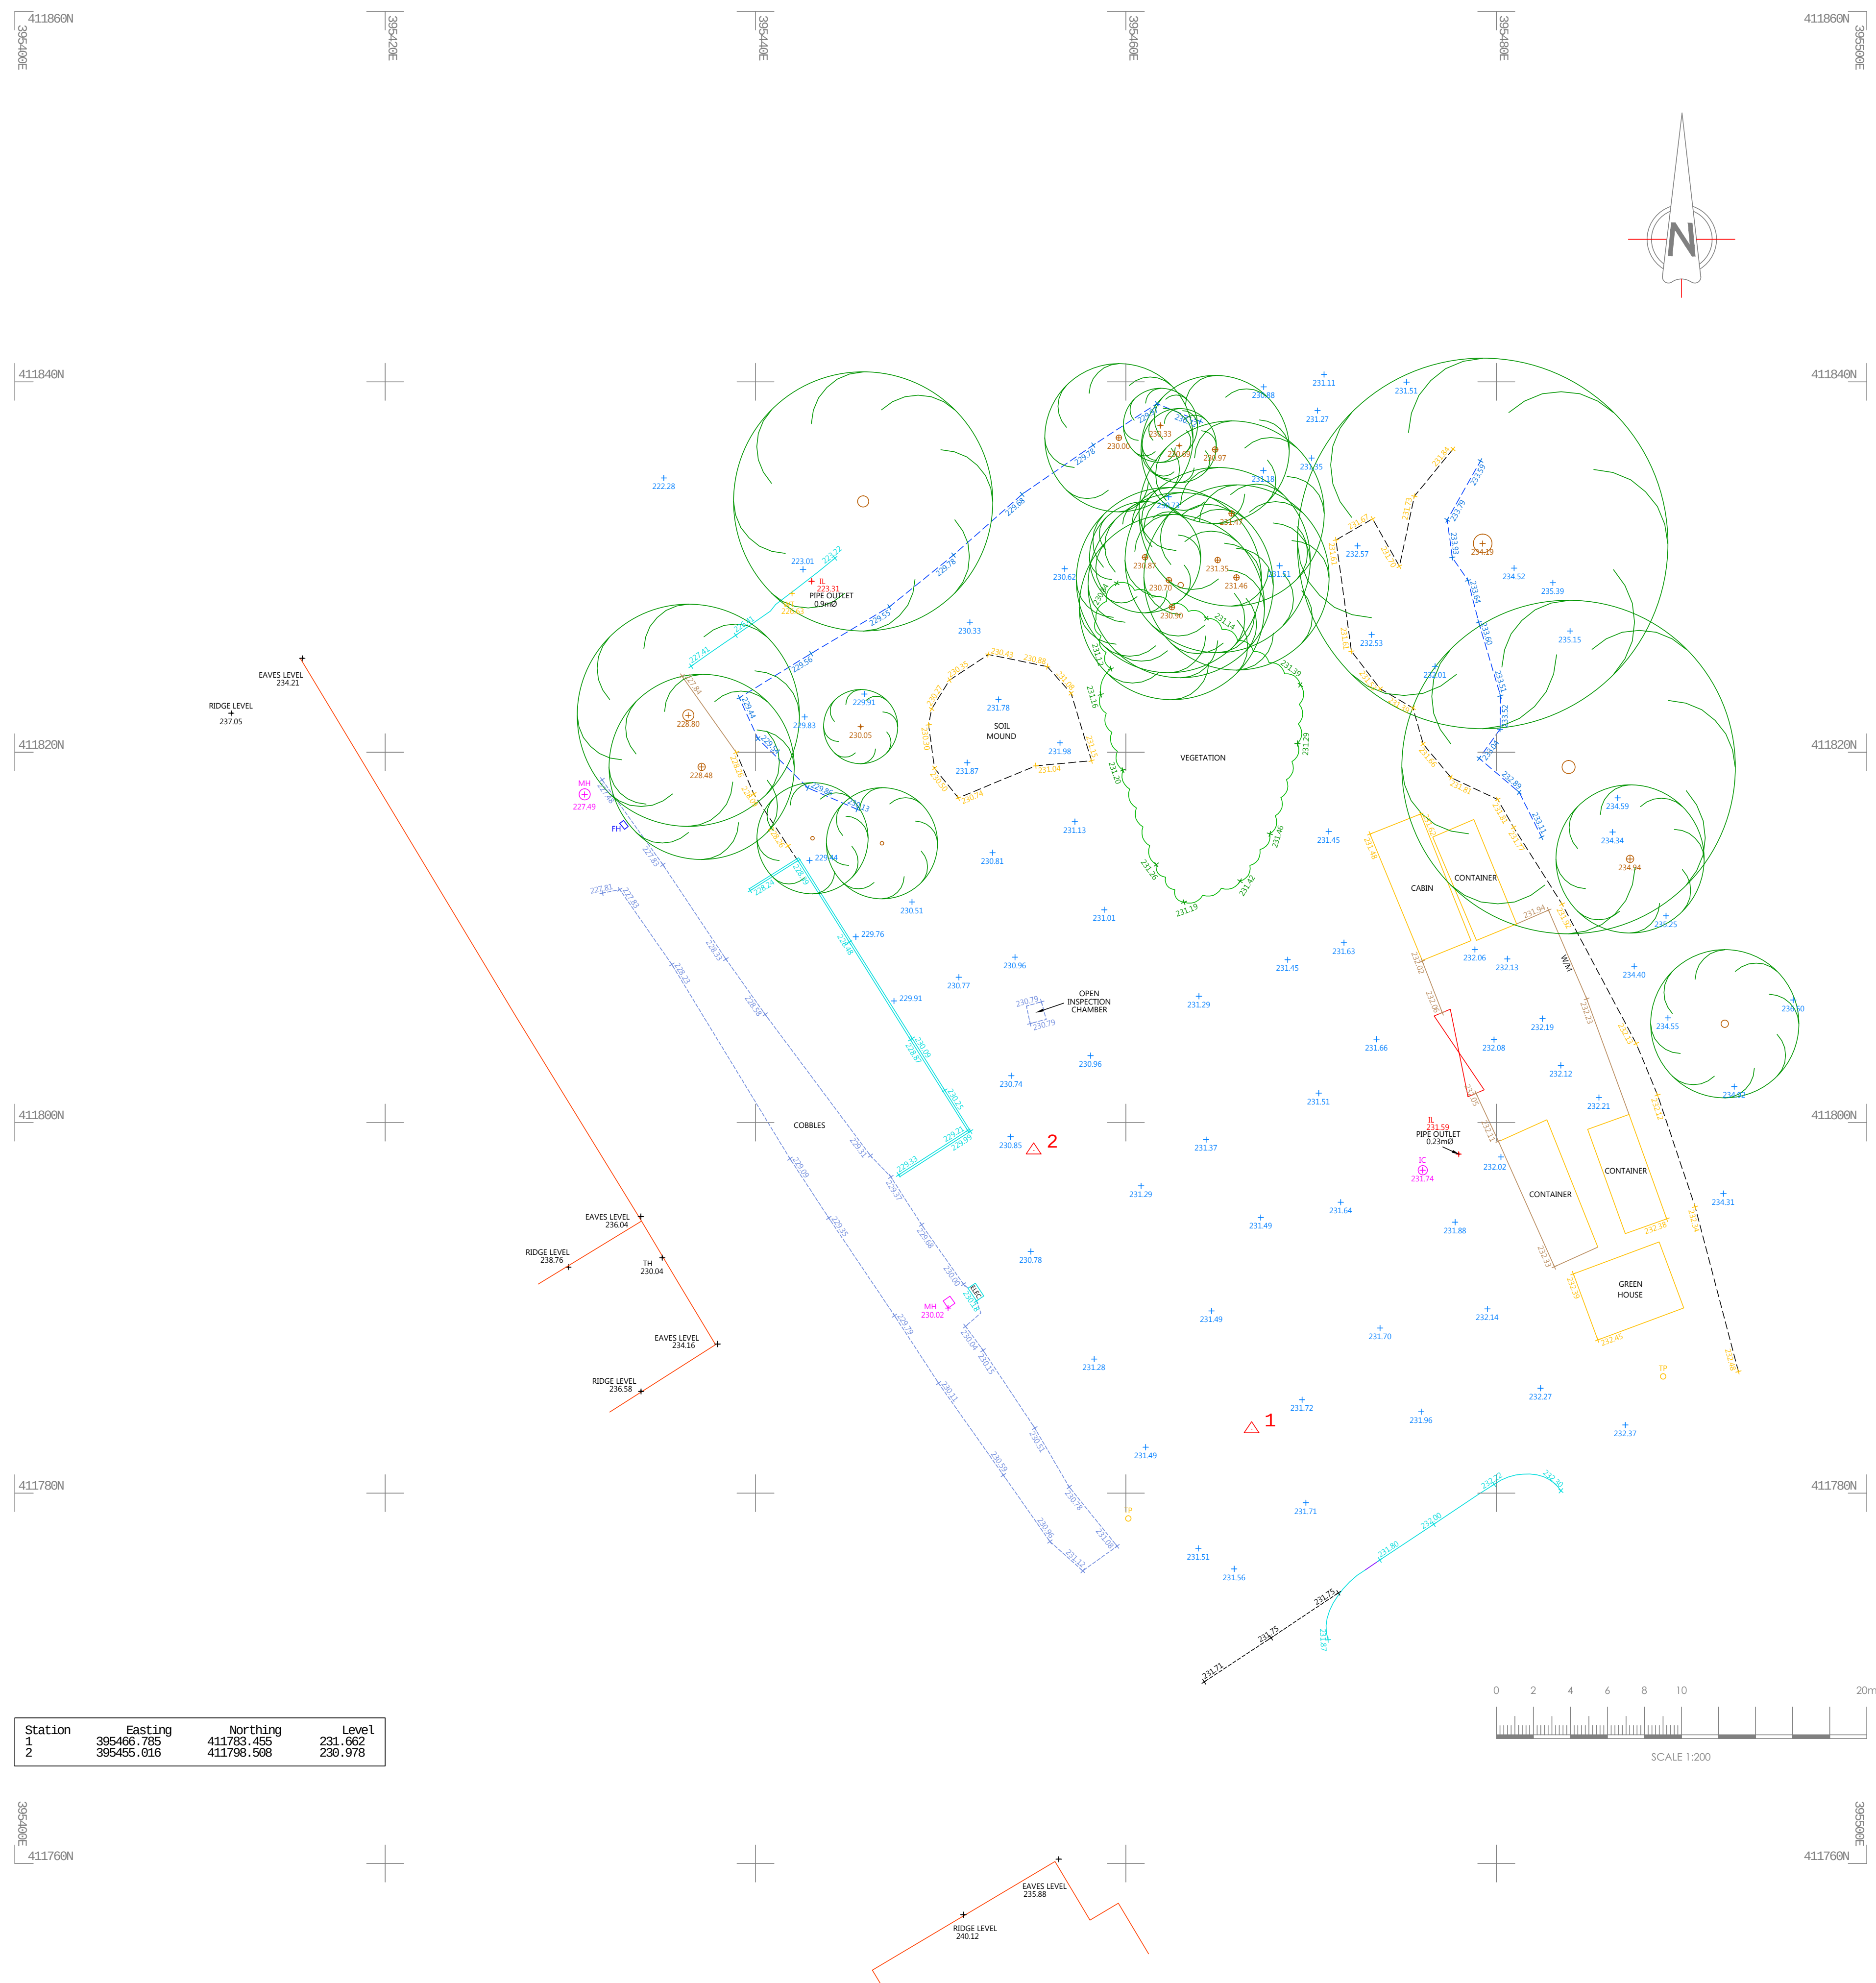

<u>Abbreviations/Symbols (Measured Building Surveys):</u>			
C:	Window Cill Height		
H:	Window Head Height		
BH:	Beam Height		
DH:	Door Height		
COL:	Column		
SVP:	Soil Vent Pipe		
FL:	Floor Level		
TH:	Threshold Level		
FL to Ceiling Height			
	Vaulted Ceiling		
<u>Line types</u>			
	Hedge Lines		
	Drainage Runs		
	Overhead Electricity Cables		
	Overhead Telephone Cables		
<u>Symbols</u>			
	Tree/Bush		Glass House
	Control Station		Osbn
	Borehole		
	Trial Hole		
<u>Abbreviations (Topographic Survey):</u>			
AH:	Arch Height		
AV:	Air Valve		
BB:	Bellsha Beacon		
BOX:	Electricity Box, Cables Box, Etc.		
BOL:	Bollard		
BT/C:	British Telecom Inspection Chamber		
BS:	Bus Stop		
BS/JP:	Bus Stop / Lamp Post		
CATV:	CATV Inspection Chamber		
CCTV:	Closed Circuit Television		
CL:	Cellar Light		
CPI:	Catch Pit		
E.RH:	Earth Road		
EQ:	Electricity Inspection Chamber		
EP:	Electricity Pole		
FF:	Fire Hydrant		
FP:	Flag Pole		
GV:	Gas Valve		
G:	Gully		
IC:	Inspection Chamber		
KO:	Kerb Outlet		
LP:	Lamp Post		
LB:	Letter Box		
LC:	Lighting Column		
MAR:	Marker		
MH:	Manhole		
MP:	Mooring Point		
MS:	Mile Stone		
NYNEX:	Nynex Inspection Chamber		
O/H:	Over Hang		
P:	Post		
PO/IC:	Post Office Inspection Chamber		
R/S:	Road Sign		
RE:	Rooding Eye		
RTW:	Retaining Wall		
S/P:	Sign Post		
SNP:	Street Name Plate		
ST:	Stop Tap		
SV:	Stop Valve		
T:	Telecom Inspection Chamber		
TCB:	Telephone Call Box		
TH:	Threshold Level		
TL:	Traffic Light		
TP:	Telegraph Pole		
TROUGH:	Trough		
WO:	Water Outlet		
WM:	Water Meter		
<u>Fence Descriptions:</u>			
B/W:	Barbed Wire		
C/B:	Close Boarded		
C/BARRIER:	Chain Barrier		
C/L:	Chain Link		
C/P:	Chastnut Pailing		
C/I:	Compacted Iron		
I/R:	Iron Railing		
MIS:	Miscellaneous		
P/R:	Post & Rail		
P/W:	Post & Wire		
P/C:	Post & Chain		
S/PAL:	Steel Palisade		
W/M:	Wire Mesh		
<u>Survey Notes:</u>			
Coordinates and Levels related to Ordnance Survey Datum - GPS OSG836			
Revision	Date	Description	
  Chris Partington Land Surveyors			
440 Green Lane			
Sale			
Cheshire			
WGS83 SPP			
T.O.161 976.1194			
www.cpls.co.uk e:survey@cpls.co.uk			
<u>Client</u>			
JPE Consultancy Ltd			
<u>Project</u>			
Carp View, Newhey, Rochdale			
Site Survey			
Scale	Surveyed By	Date	
1:200	J.C	09.09.22	
Drawing No.	Checked By	Date	
OR09022JC-01	CPLS	09.09.22	
	Drawn By	Date	
	J.C.	09.09.22	