
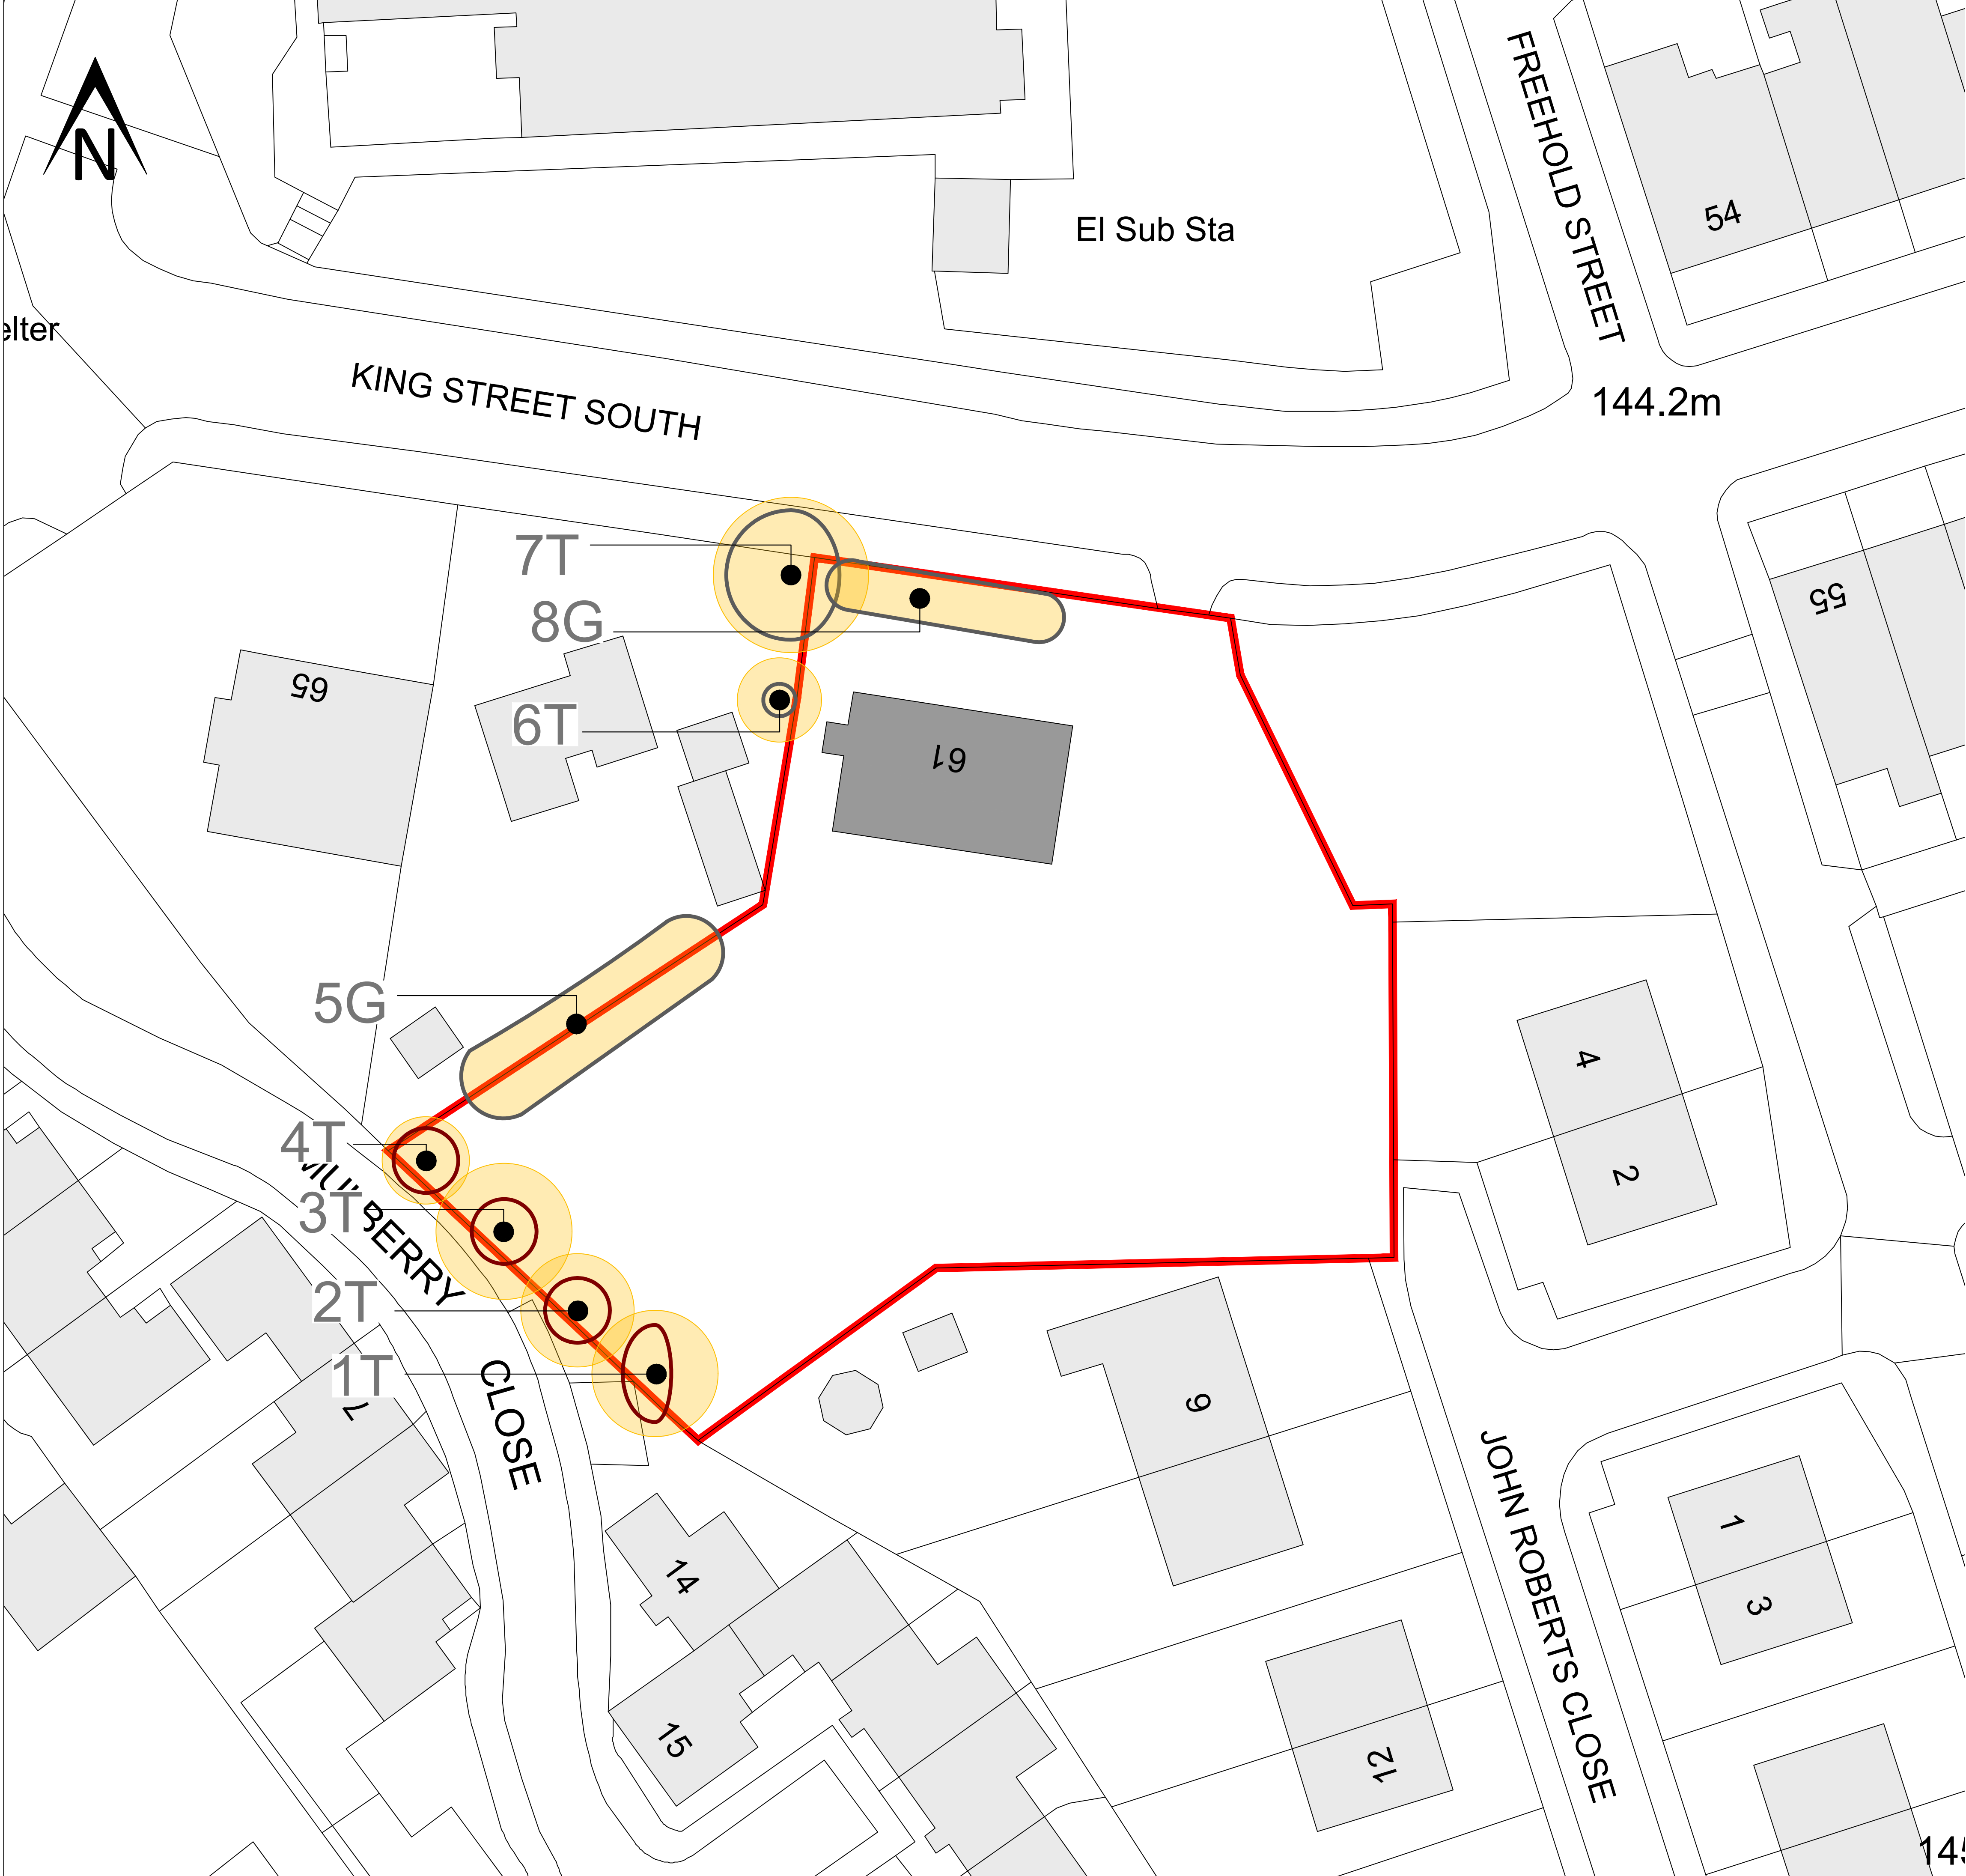
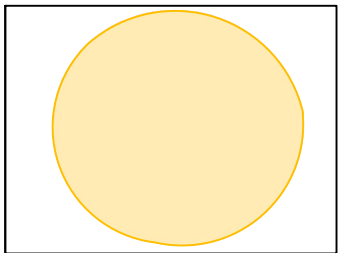
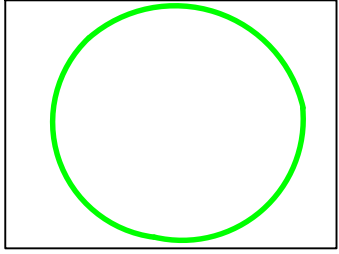
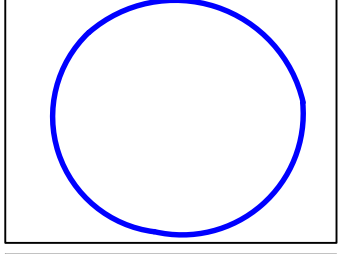
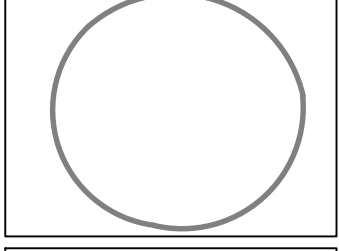


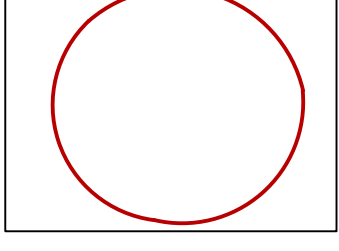

Tree Schedule


Tree Number	Species	RPA Radius	Category
1T	Sycamore	3.9m	U
2T	Elm	3.5m	U
3T	Elm	4.2m	U
4T	Ash	2.7m	U
5G	Row of Lawson Cypress		C1
6T	Lawson Cypress	2.6m	C2
7T	Leyland Cypress	4.8m	C3
8G	Privet and Hawthorn		C3

KEY

-  ROOT PROTECTION AREA
-  CATEGORY A
-  CATEGORY B
-  CATEGORY C
-  CATEGORY U

No dimension to be scaled from this drawing
© Copyright reserved

DateDwnRev

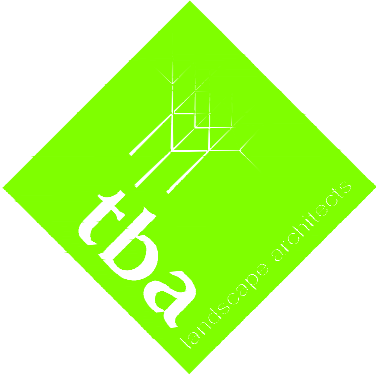

Landscape Architecture
Arboriculture

Trevor Bridge Associates Ltd
Ashton Old Baths
Stamford Street West
Ashton-under-Lyne
Lancs OL6 7FW

Tel: 0161-804 2099
E-mail: info@trevorbridge.co.uk

Project
61 KING STREET SOUTH, ROCHDALE

MR AND MRS MAHMOOD

Title
TREE SURVEY AND ROOT PROTECTION AREA

Date
MAY'23

Scale(s)
1:200
@ A1

Dwg no
7158.01

DateDwnChkdRev
KRMG