


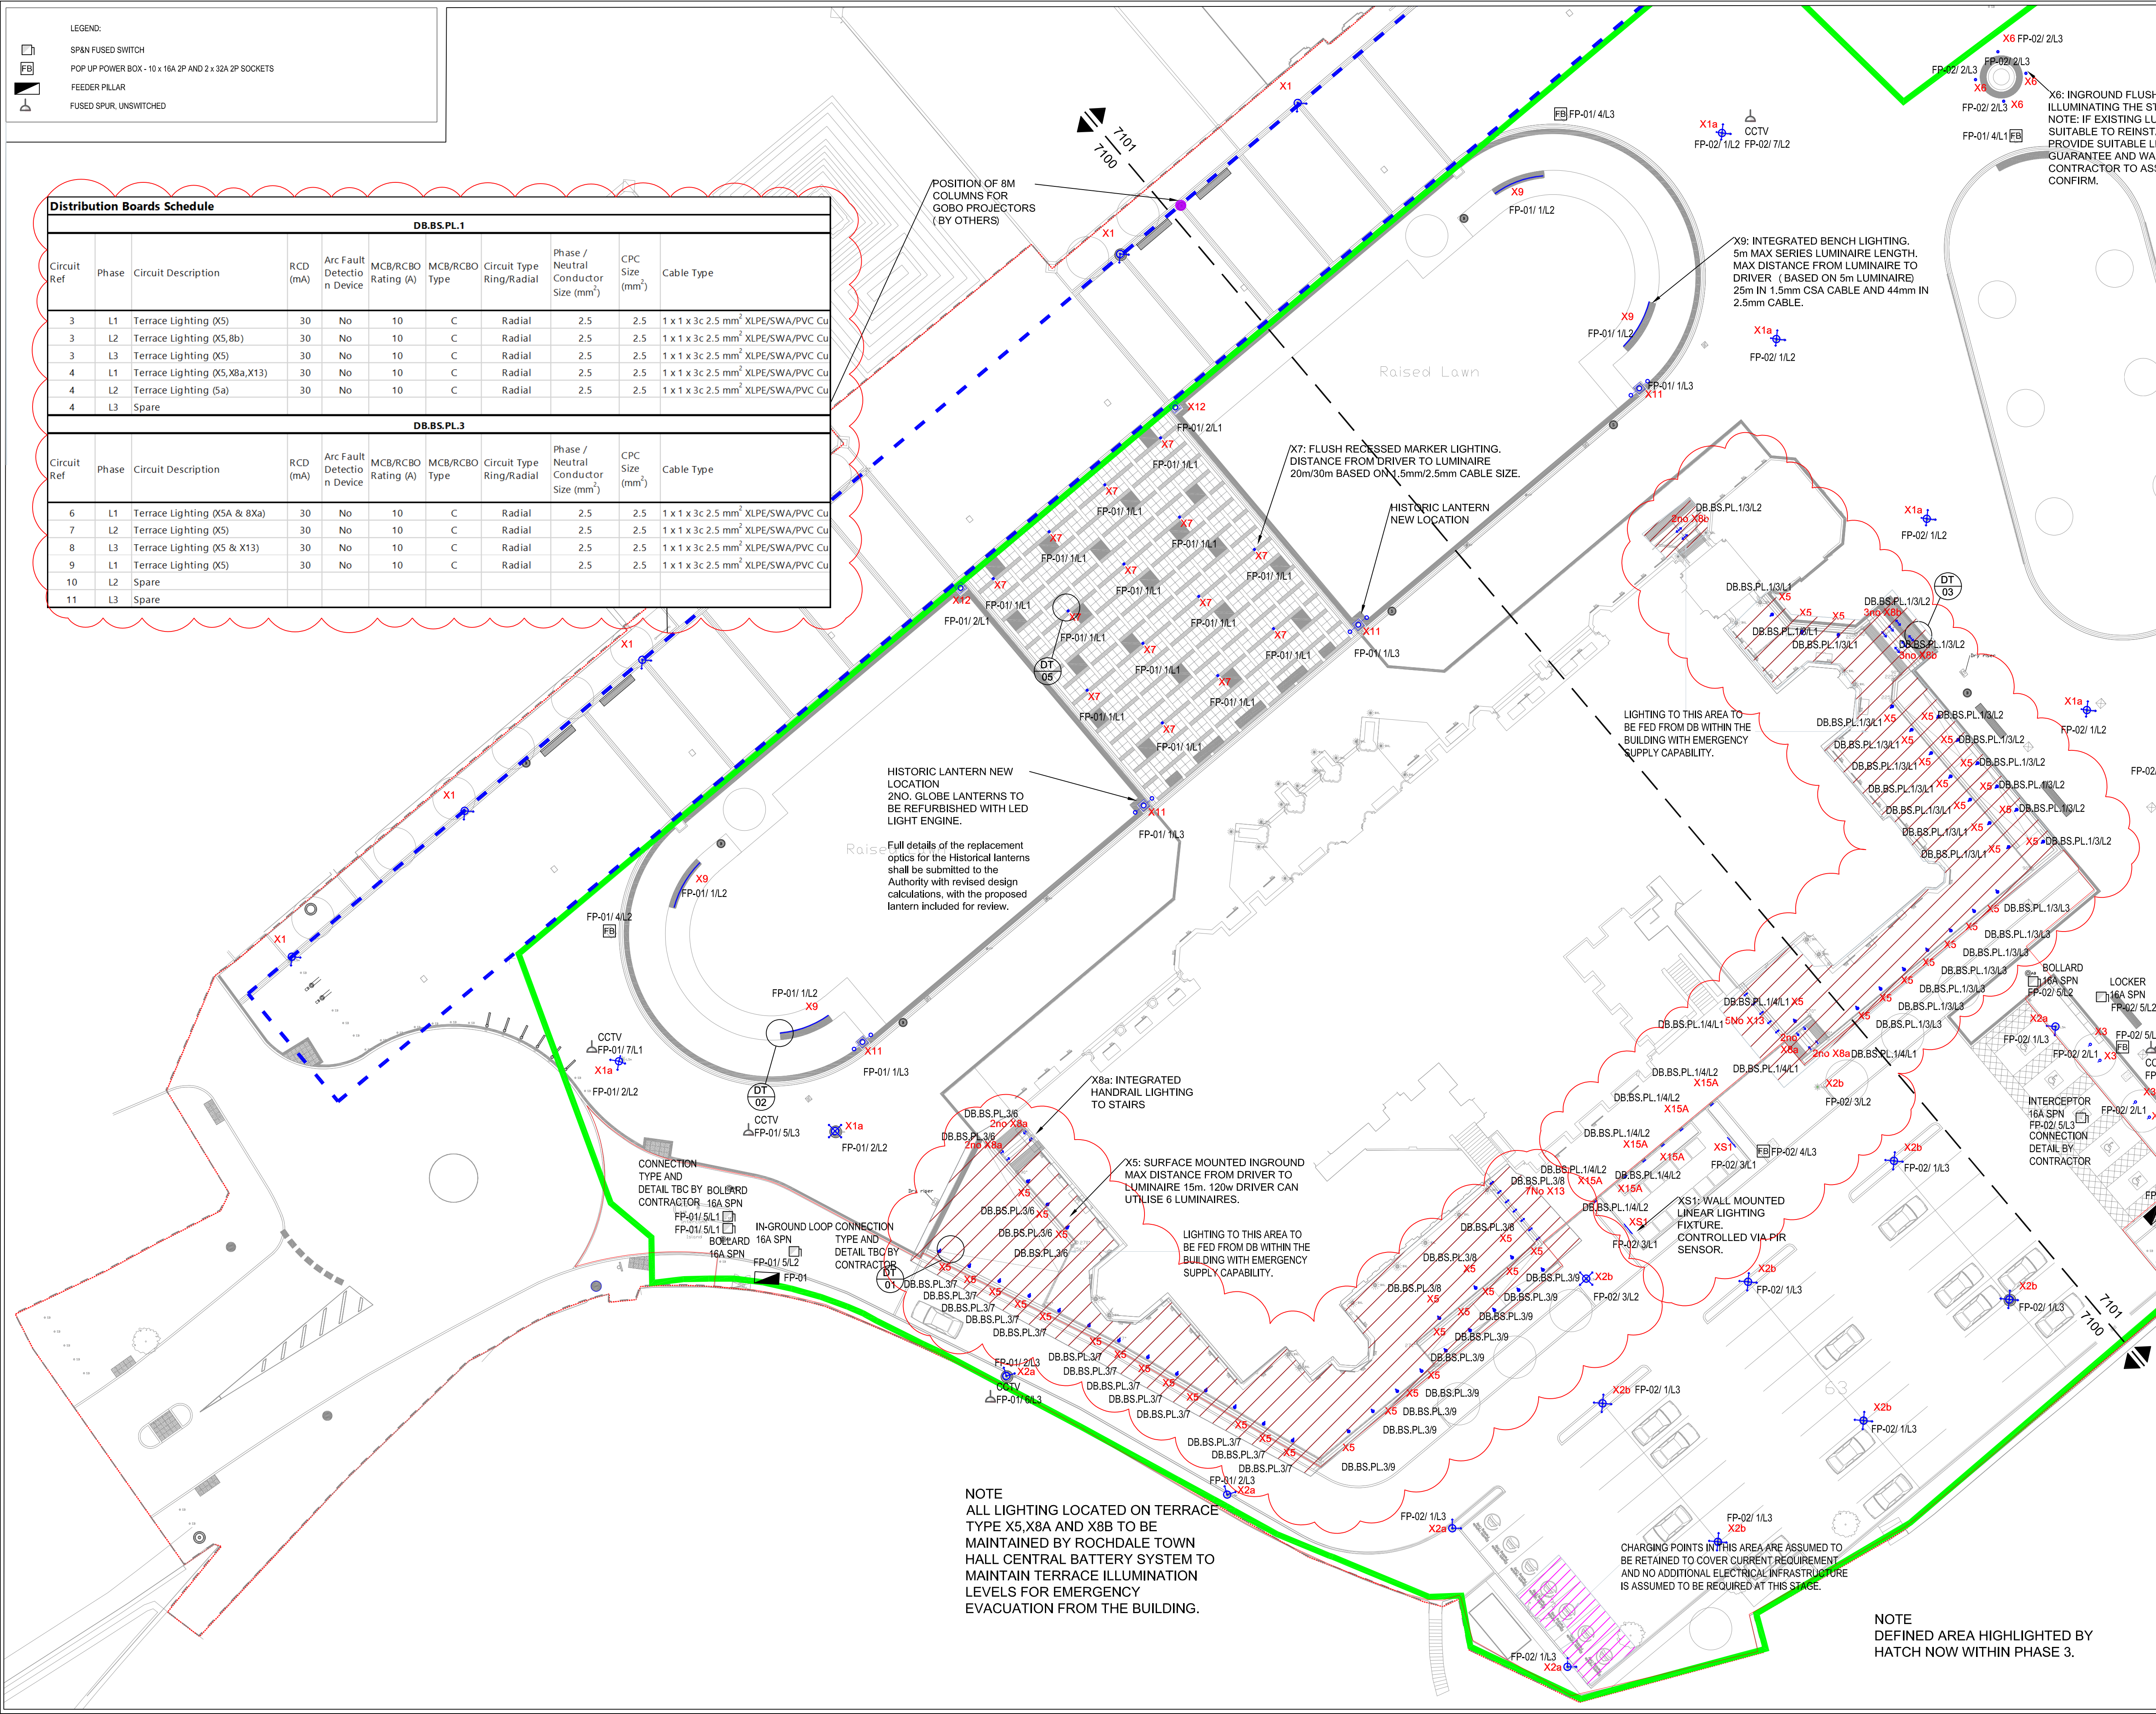

© Burol Happold Limited or its group companies.
All Rights reserved. Burol Happold and its group companies asset (unless otherwise agreed in writing) their rights under s.17 to 19 of the Copyright, Designs and Patents Act 1988.

DO NOT SCALE THIS DRAWING.

HEALTH AND SAFETY INFORMATION

IN ADDITION TO THE HAZARDS/RISKS NORMALLY ASSOCIATED WITH THE TYPES OF WORK DETAILED ON THIS DRAWING, NOTE THE FOLLOWING CONSTRUCTION.

MAINTENANCE/CLEANING/OPERATION.

DECOMMISSIONING/DEMOLITION.

Notes

STANDARD NOTES

- THIS DRAWING IS TO BE READ IN CONJUNCTION WITH ALL OTHER DISCIPLINES, DRAWINGS, SCHEDULES AND SPECIFICATIONS, LEGENDS AND STANDARD DETAILS.
- THIS DRAWING IS COPYRIGHT AND SHALL NOT BE REPRODUCED WITHOUT PERMISSION.
- DIMENSIONS GOVERN ON ALL DRAWINGS AND DETAILS. SHOULD ANY DISCREPANCIES BE FOUND WITH THIS DRAWING AND ANY ASSOCIATED DRAWINGS OR SPECIFICATIONS THIS SHOULD BE BROUGHT TO THE ATTENTION OF THE M&E BUILDING SERVICES CONSULTANT IMMEDIATELY.
- UNLESS OTHERWISE STATED ALL DIMENSIONS ARE IN MILLIMETRES.
- DO NOT SCALE FROM THIS DRAWING.
- DIMENSIONS TO BE CHECKED ON SITE BEFORE ANY WORK IS PUT IN HAND OR PREFABRICATED.
- THIS DRAWING SHOULD ONLY BE USED FOR THE SPECIFIC SERVICES INTENDED.
- THIS DRAWING SHOWS THE DESIGN INTENT ONLY. THE CONTRACTOR SHALL BE RESPONSIBLE FOR THE FULL CO-ORDINATION OF THE SERVICES INDICATED ON THIS AND ALL OTHER SERVICES DRAWINGS.
- FINAL ACCESS AND SETTINGS OUT OF SERVICES SHALL BE AGREED BETWEEN THE ARCHITECT AND THE CONTRACTOR.
- THE PROJECT NOTES ARE TO BE READ IN CONJUNCTION WITH ALL RELEVANT TECHNICAL SPECIFICATIONS.
- SUPPLIES FOR EVENTS HAVE NOT BEEN INCLUDED AND ARE NOT INDICATED ON THIS LAYOUT.
- PLEASE REFER TO LIGHTING DRAWINGS AND SCHEDULES FOR DETAILS OF DESIGN AND INSTALLATION OF LIGHTING EQUIPMENT.
- PLEASE REFER TO LIGHTING DRAWINGS FOR BELOW GROUND DUCTING AND CABLE CHAMBER ARRANGEMENT.
- ALL EXTERNAL EQUIPMENT SHALL BE IP65 RATED.
- THE CONTRACTOR SHALL BE RESPONSIBLE FOR THE DESIGN LIABILITY AND ANY SIZES SHOWN ARE INDICATIVE ONLY.

Rev	Description	Date	Drawn By	Approved
C07	LIGHTING CIRCUITS UPDATED	29/03/23	JC	JW
C06	LIGHTING & CCTV CIRCUITS UPDATED	05/08/22	JC	JW
C05	MINOR CHANGES INCORPORATED	15/06/22	JC	JW
P01	STAGE 4 - CCF UPDATE	08/04/22	YP	JW
C04	STAGE 4 - DESIGN UPDATE	31/03/22	YP	JW
C03	STAGE 4 - UPDATED LIGHTING CIRCUITS	24/02/22	YP	JW
C02	STAGE 4 - UPDATE	29/01/21	YP	JW
C01	ISSUED FOR STAGE 4	11/12/20	YP	JW

STAGE 4

Status/Suitability of drawing

BURO HAPPOLD ENGINEERING

Architect
Project
Drg Title

Gillespies
Rochdale Town Hall Square
LV Layout Sheet 1

Scales@A1
1:250

Job No.
0042509

Drawing No.
0042509-BHE-DR-M-9100

Revision No.
C07