

Accommodation Schedule
Castleton Sidings



House Type	Bed No.	Type	No.	Sqft	Total Sqft	Split
Affordables						
Hic	Hickory	2	Mews	7	767	5369 3.66%
Gar	Garth	3	Semi	8	908	7264 4.19%
Gorm	Gorm	3	Semi	4	911	3644 2.09%
Ced	Cedar	3	Semi	10	936	9360 5.24%
			29		25637	15.18%
private						
Hic	Hickory	2	Mews	21	767	16107 10.99%
Gar	Garth	3	Semi	14	908	12712 7.33%
Gorm	Gorm	3	Semi	4	911	3644 2.09%
Ced	Cedar	3	Semi	26	936	24336 13.61%
Eme	Emerson	4	Semi/Detached	8	1068	8544 4.19%
Acacia	Acacia	3	Det	3	939	2817 1.57%
Lau	Laurel	3	Semi	20	1017	20340 10.47%
Haz	Hazel	3	Detached	9	1062	9558 4.71%
Blu	Bluebell	3	Detached	10	1062	10620 5.24%
Bla	Blackthorn	3	Detached	6	1022	6132 3.14%
Row	Rowan	3	Detached	6	1028	6168 3.14%
Rose	Rosewood	3	mews	8	1111	8888 4.19%
Rose	Rosewood	3	Semi	8	1180	9440 4.19%
Horn	Hornbeam	4	Detached	12	1263	15156 6.28%
Ash	Ash	4	Detached	7	1269	8883 3.66%

			162		163345	84.82%
			191		188982	100.00%

Gross Site Area:	22.3	Acres	9.02	Hectares		
------------------	------	-------	------	----------	--	--

POS	9.470		3.83	Hectares		
Undevelopable	0	Acres	-	Hectares		


Nett Site Area:	12.830	Acres	5.19	Hectares		
-----------------	--------	-------	------	----------	--	--

Gross Density:	8.57	Units/Acre	21.16	Units/Hectare		
----------------	------	------------	-------	---------------	--	--

Nett Density:	14.89	Units/Acre	36.79	Units/Hectare		
---------------	-------	------------	-------	---------------	--	--

Gross Footage:	8474.53	SQFT/Acre	1945.47	SQM/Hectare		
----------------	---------	-----------	---------	-------------	--	--

Nett Footage:	14729.70	SQFT/Acre	3381.44	SQM/Hectare		
---------------	----------	-----------	---------	-------------	--	--

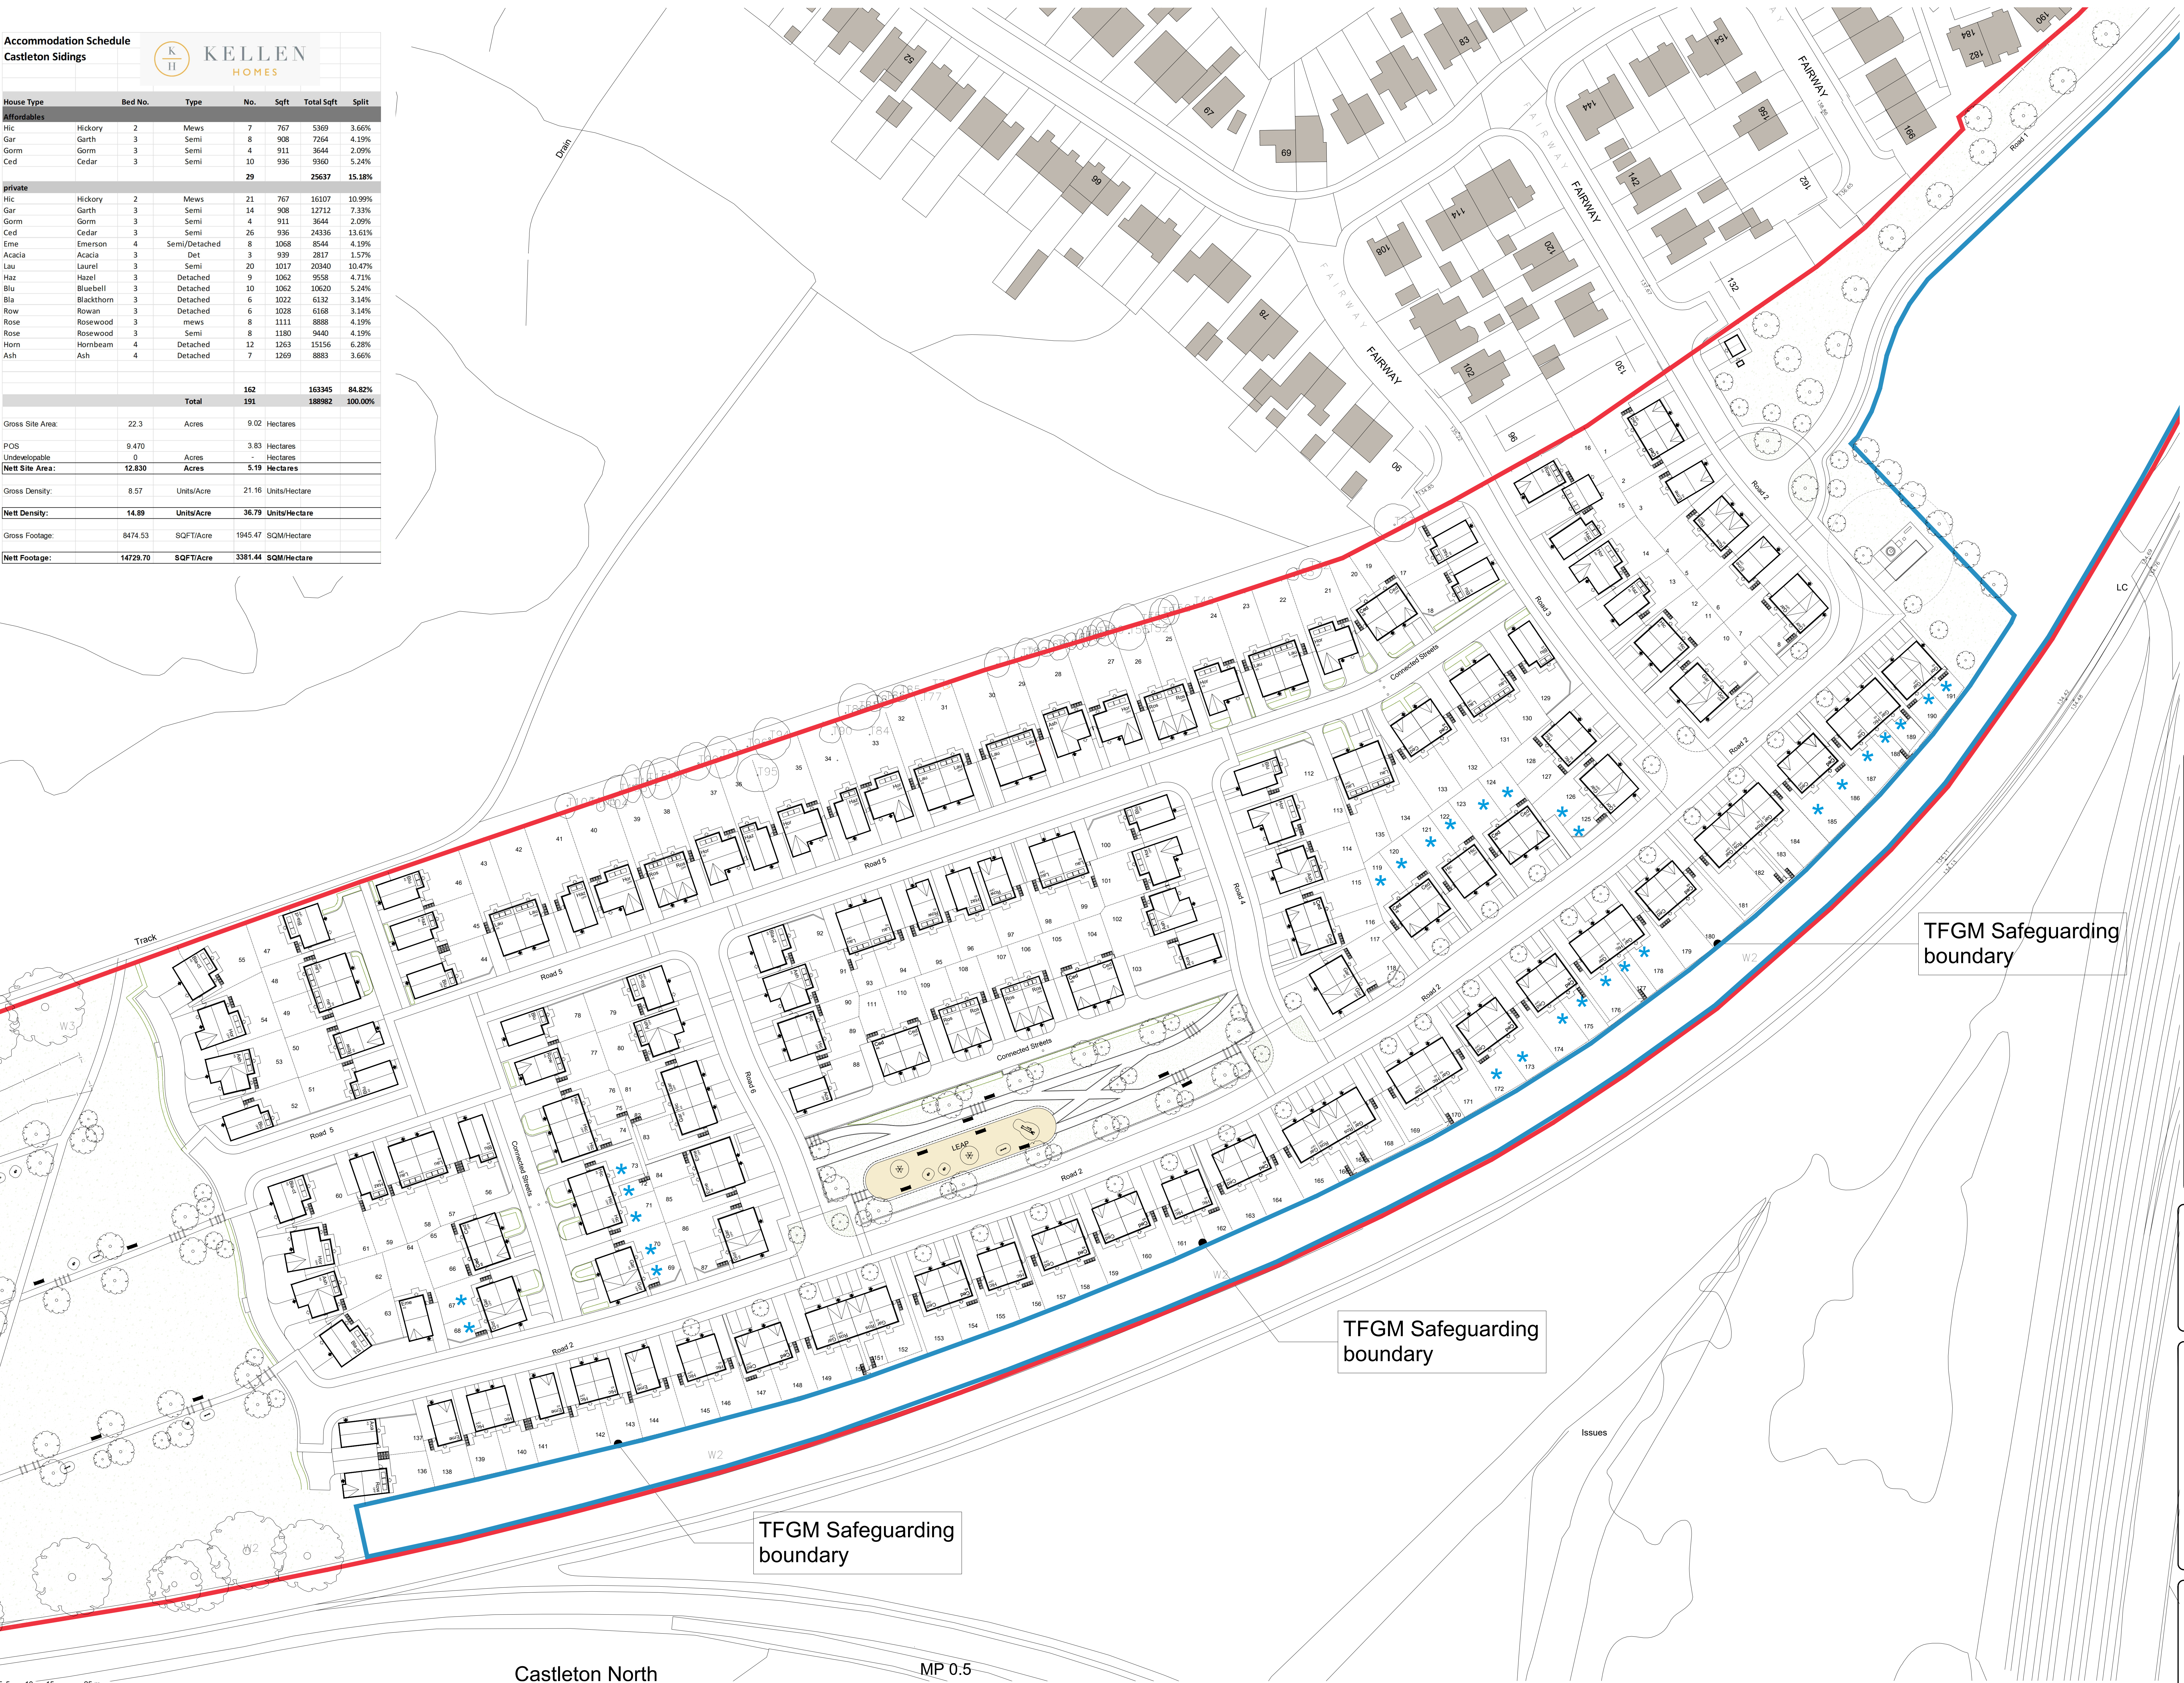

Legend

- Indicates 1.8m high feature fence
- Indicates 1.8m high plot divisional screen fence
- Indicates proposed tree planting subject to a landscape design and specification
- Indicates bin collection points
- Indicates principle entrance door to dwelling
- Indicates secondary entrance door to dwelling
- Indicates application site boundary
- Indicates parcel of land allocated to East Lancashire Railway (Outline planning app boundary)
- Indicates affordable units
- Indicates substation
- Indicates pumping station

A	03.11.23	Amended entrance from Heywood road	tp
Rev	Date	Amend	Initials

Development CASTLETON SIDINGS			
Location ROCHDALE			
Drawing Title CAD Site Layout			
Job Number KH003	Drawing Number KH003-A-100		
Revision A	Scale 1:500 - A0		
Drawn By BP	Date 13.01.22		
Checked by RC	Date Checked -		

1st Floor, 103 Dalton Avenue, Birchwood Park,
Warrington WA3 6YE
T: 01925 363108 W: www.kellenhomes.com

