



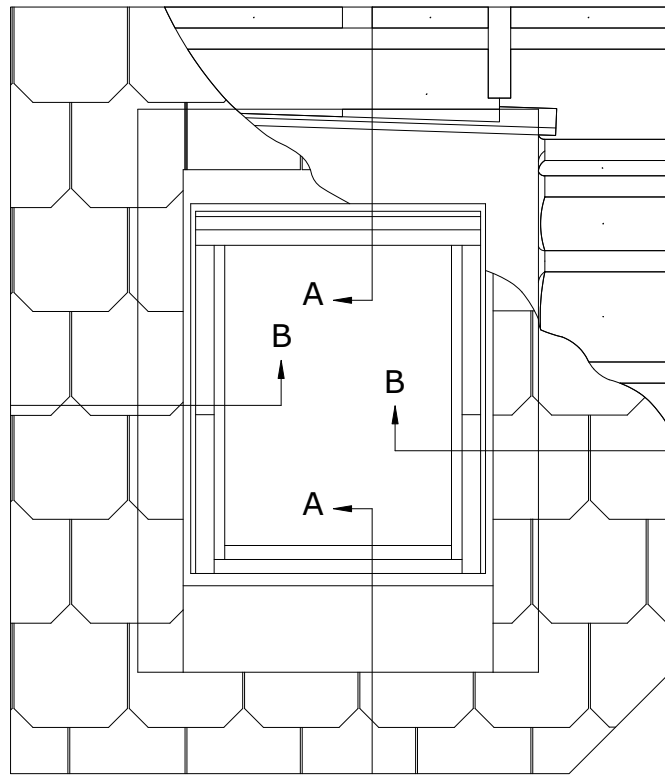


Typical Elevation

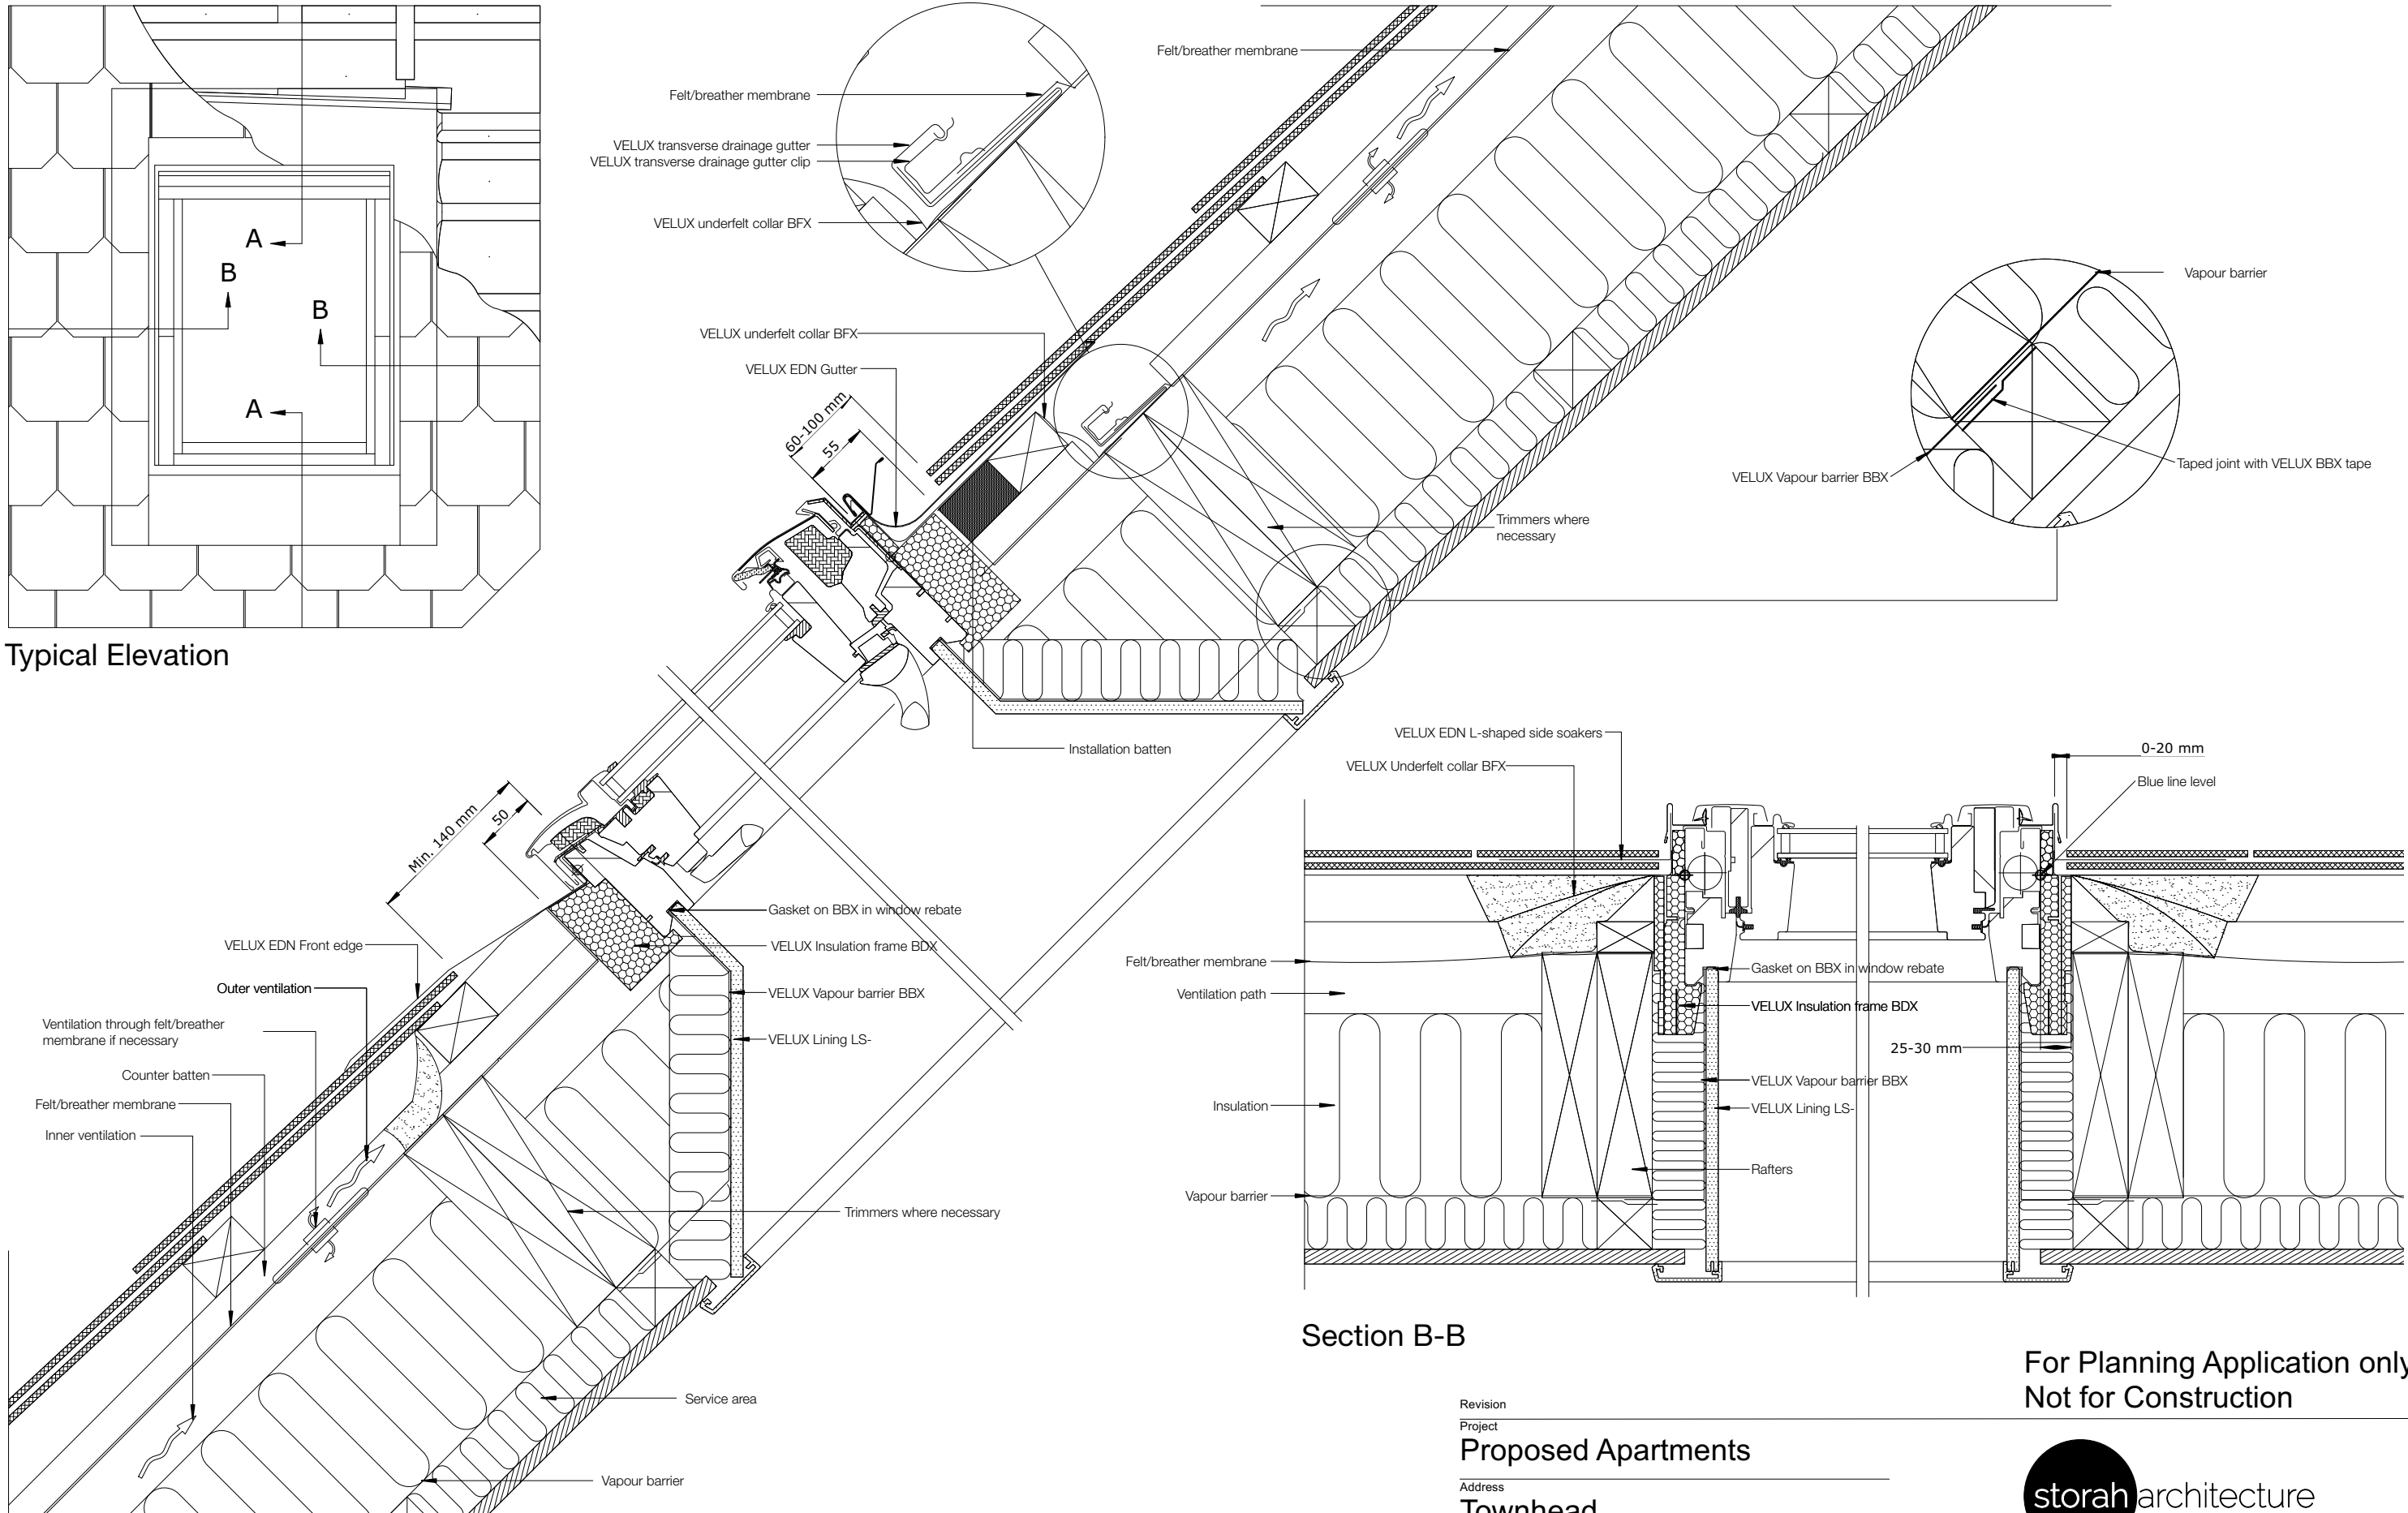

Section A-A

Section B-B

Proposed Rooflight

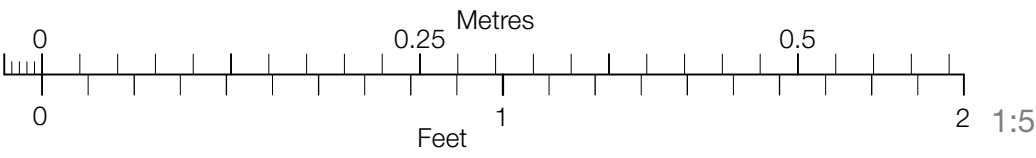

Revision	
Project	Proposed Apartments
Address	Townhead, Yorkshire Street, Rochdale
Client	Raj Property Investments Ltd (Townhead)
Drawing	Proposed Rooflight Detail

For Planning Application only
Not for Construction



www.storah.com mail@storah.com 01706 813214

Scale	Sheet Size	Date	Drawn
1:5	ISO A3	Feb 2023	LA

Drawing Number Revision

22-039 - 225