


This drawing is the property of DAC Landscape Architecture Ltd and must not be copied or reproduced in any way, whole or in part without the permission of the client or DAC Landscape Architecture Ltd. Copyright © of DAC Landscape Architecture Ltd.

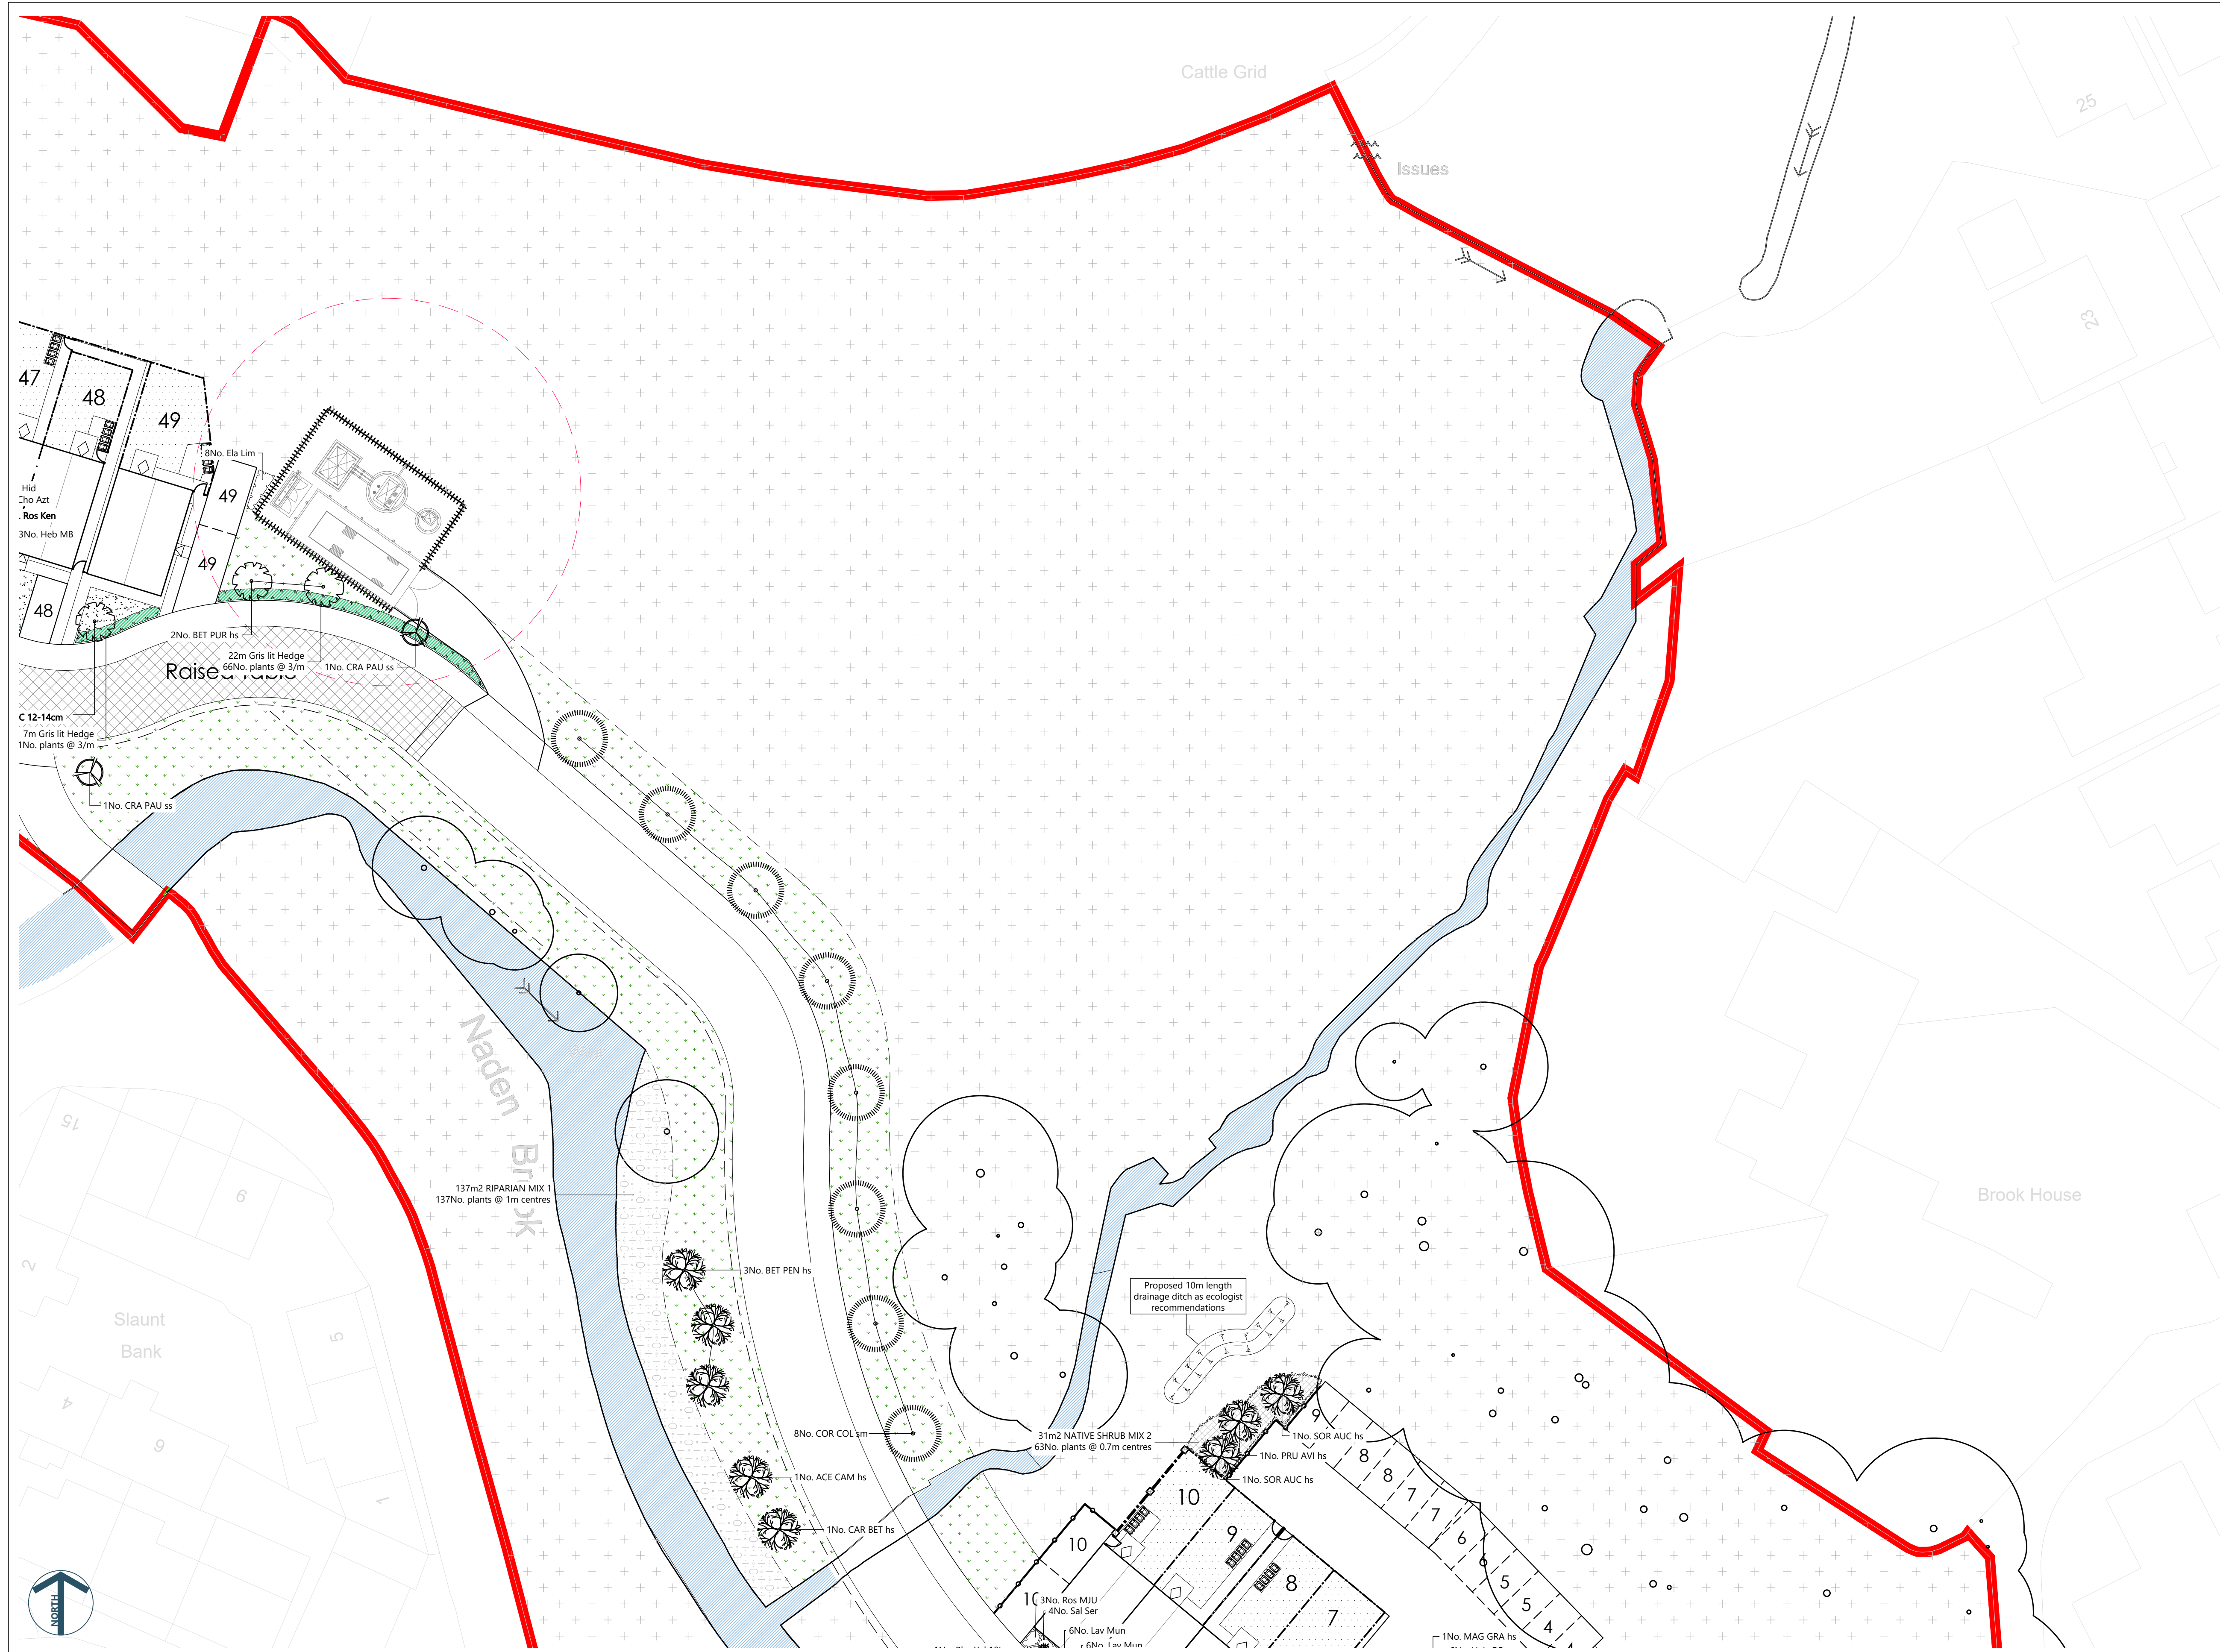

DC



**Existing Trees retained**

**Proposed Large Tree (avenue trees)**  
 Girth: 20-25cm/ Semi-mature  
 Height: 5-6m high  
 Fixings: Triple tree stakes and rubber ties

**Proposed Native Tree**  
 Girth: 12-14cm/ Heavy Standard  
 Height: 3.5-4.5m high  
 Fixings: Single tree stake and rubber ties

-  **Proposed Medium Ornamental Tree**  
Girth: 12-14cm/ Heavy Standard  
Height: 3.5-4.5m high  
Fixings: Single tree stake and rubber ties
-  **Proposed Small Ornamental Tree**  
Girth: 10-12cm/ Selected Standard or Multi-stem  
Height: 2-3m high  
Fixings: Single tree stake and rubber ties
-  **Proposed Hedgerow**  
Density: 3 per linear metre  
Height: 80-100cm  
Stock: 5L containers



**Proposed Native Shrub mix**  
Density: 2 p/m<sup>2</sup>  
Height: 60-80cm  
Stock: Bare root stock  
Other: Spiral guards and single cane



**Proposed Riparian mix**  
Density: 1 p/m<sup>2</sup>  
Height: 100-125cm/ Feathers  
Stock: Bareroot stock  
Other: Spiral guards and single cane



**Proposed Shrub planting**  
Density: 3-5 p/m<sup>2</sup>  
Stock: 3L containers

-  **Proposed Specimen Shrubs**  
Size: 80-100cm  
Stock: 10L container
-  **Proposed Grass (front gardens)**  
To be turfed
-  **Proposed Grass (back gardens)**  
To client specification

**Proposed Species Rich Grassland**



A rectangular box containing seven green arrowheads pointing in various directions, representing a species-rich grassland.

**Existing Woodland retained**



A rectangular box containing a single black crosshair symbol, representing existing woodland to be retained.

FOR PLANTING NOTES REFER TO DRAWING N002-LA-PL-00-001  
FOR PLANTING SCHEDULE REFER TO DRAWING N002-LA-PL-00-004

Date \_\_\_\_\_

|    |    |                                                             |
|----|----|-------------------------------------------------------------|
| P2 | DC | Minor amends to tree positions in line with retaining walls |
| P1 | DC | First issue                                                 |

05/12/23  
05/12/23