


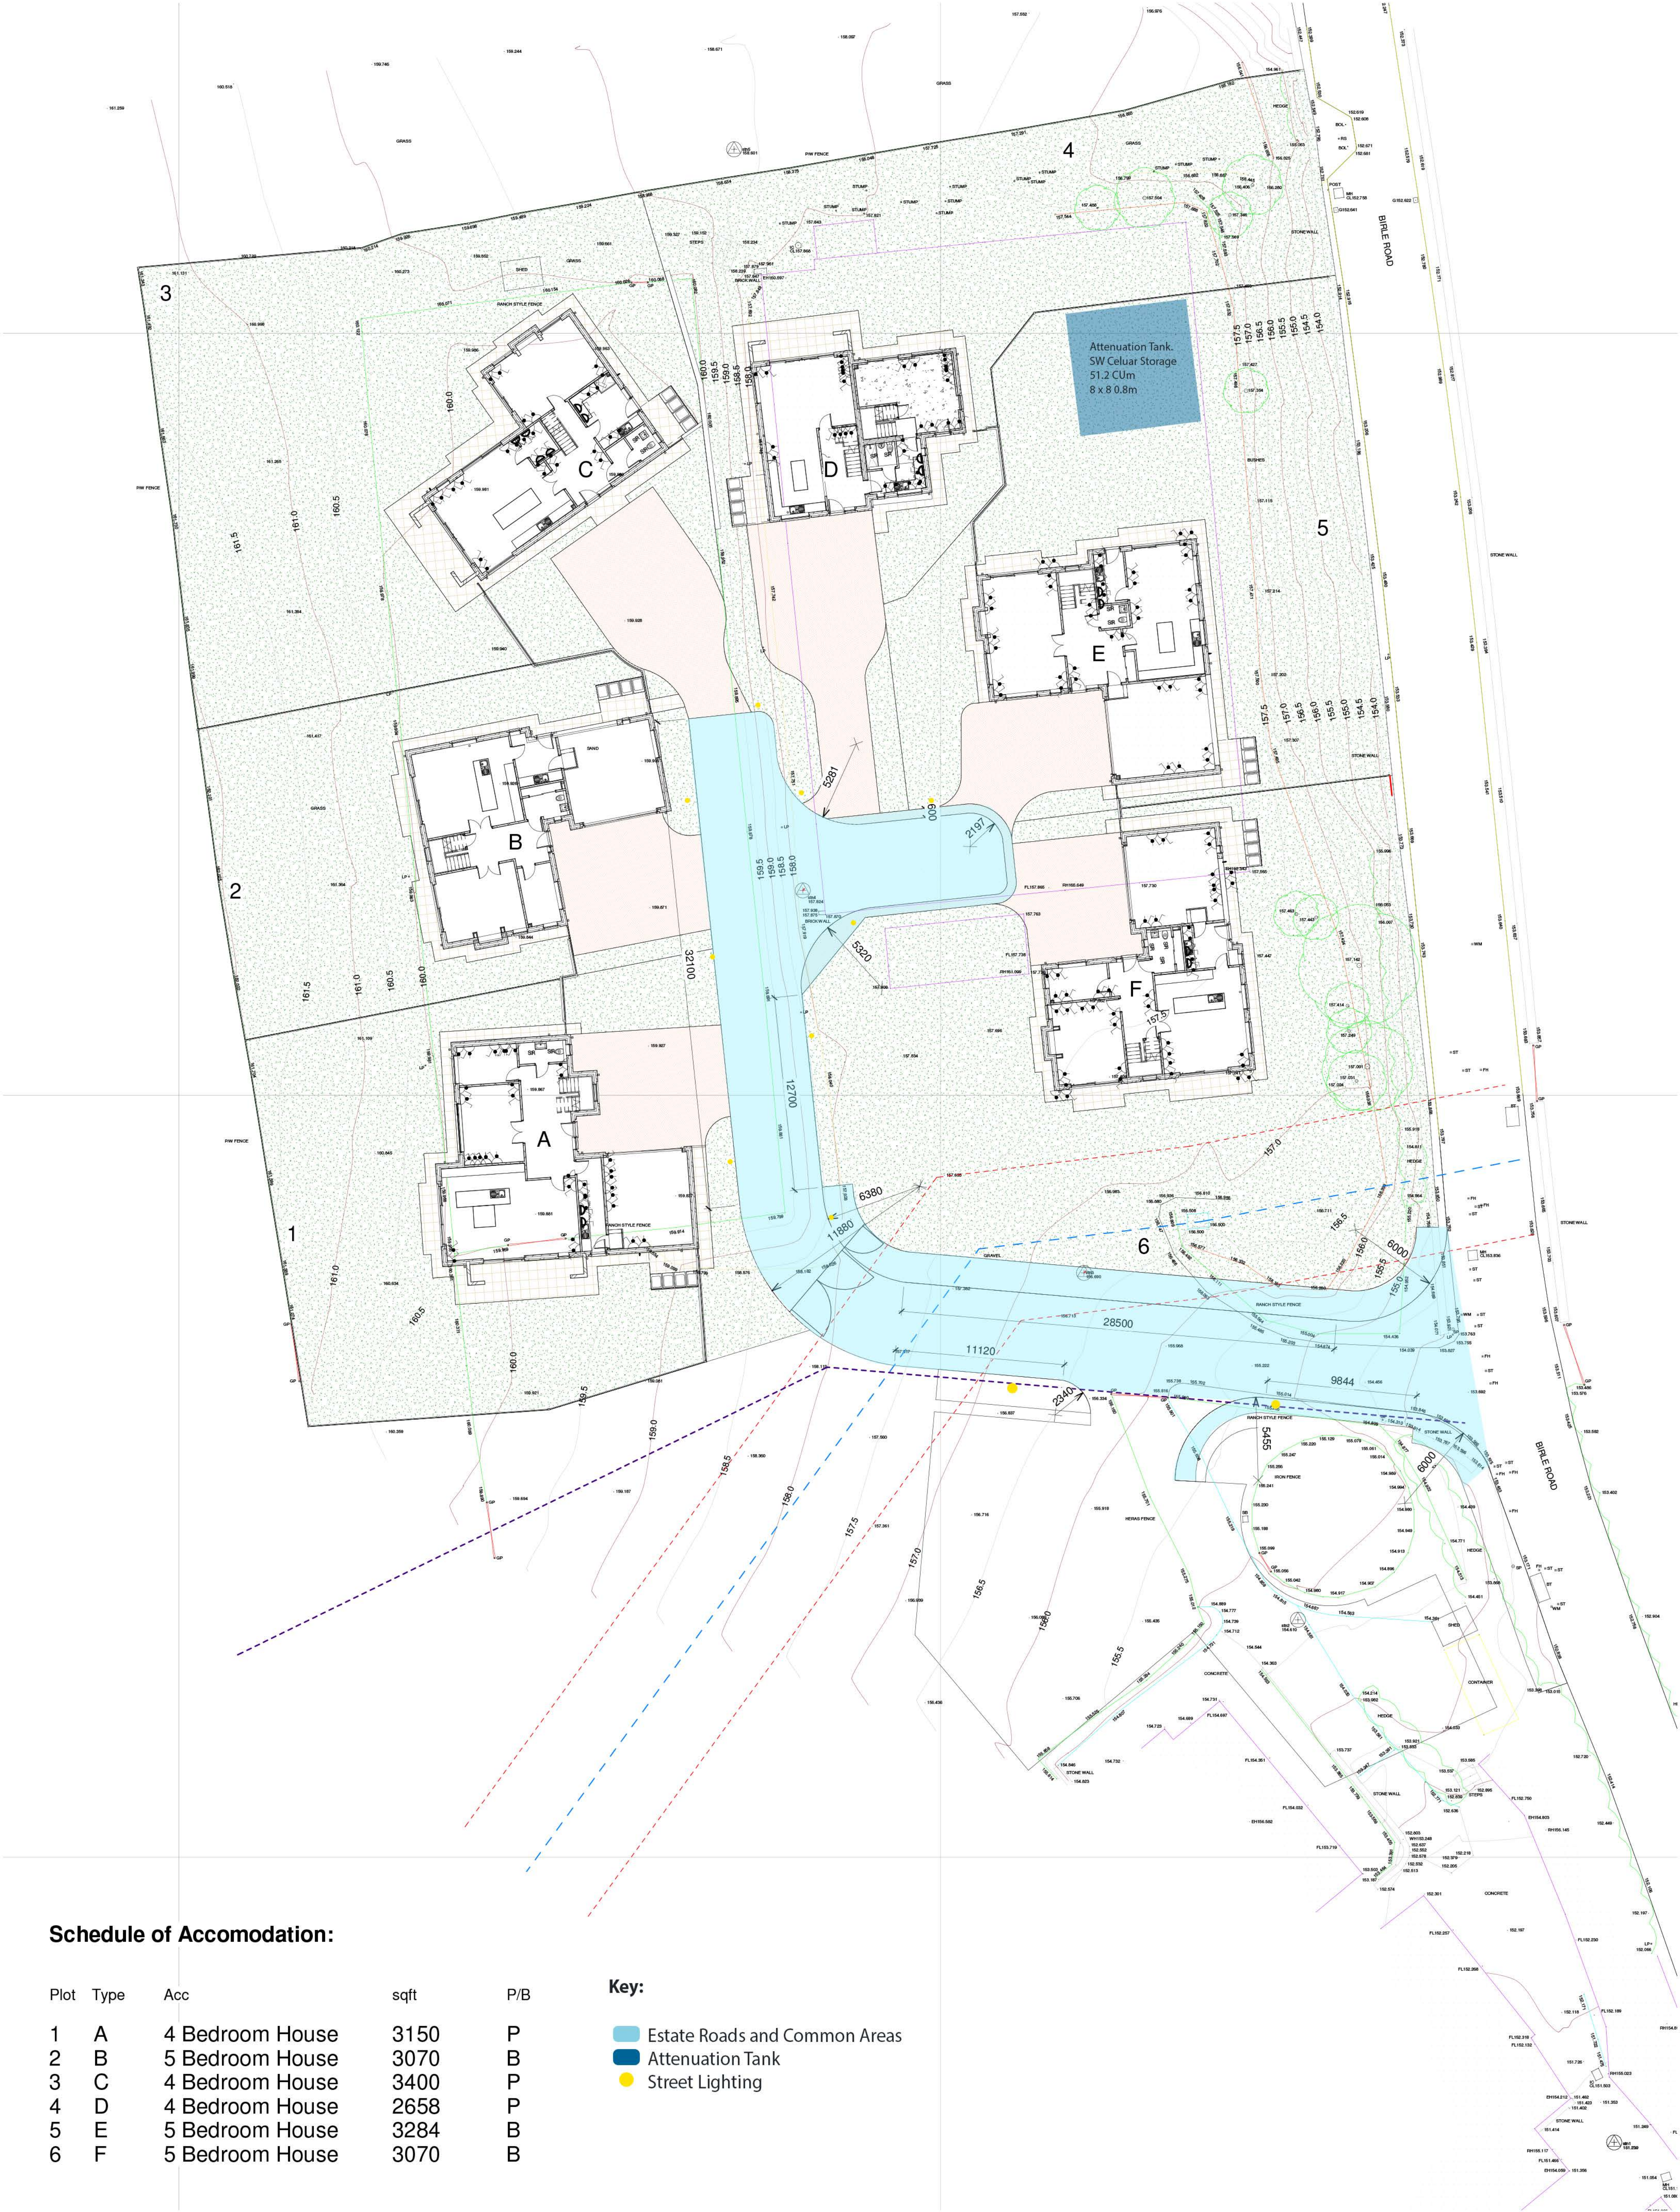

Schedule of Accomodation:

Plot	Type	Acc	sqft	P/B
1	A	4 Bedroom House	3150	P
2	B	5 Bedroom House	3070	B
3	C	4 Bedroom House	3400	P
4	D	4 Bedroom House	2658	P
5	E	5 Bedroom House	3284	B
6	F	5 Bedroom House	3070	B

Key:

Estate Roads and Common Areas

Attenuation Tank

Street Lighting

1 Site Layout

1 : 200

Rev	Date	Description
F	29.07.2021	Gates moved
G	10.08.2021	Coordinates added
H	01.09.2021	PLot A coordinates added
J	23.09.2021	Landscape - Road Change
K	11.10.2021	Revised drainage to plot 4
L	08.04.2022	Road radius and dimensions added
M	28.04.2022	Pavement reduced to 1m

nicol thomas

architects project managers construction cost consultants
Registered in England and Wales. Reg No. 2140639
Quality Assured to BS ENISO 9001:1994 Certificate Number GB 4723
Heyside House, Blackshaw Lane, Heyside, Royton, Oldham OL2 6NS
t: 01706 290088 e: oldham@nicolthomas.com
Also at Birmingham (Registered office)

Do not scale from this drawing. All dimensions must be checked and verified before preparing drawings or commencing works. This drawing and design is the copyright of Nicol Thomas Ltd and may not be reproduced in any form whatsoever without their prior express written consent.

nicol thomas

Client	Bristone		
Job	Birtle Riding Centre		
Drawing title	Site Layout		
Project number	M4839	(90)01	Rev M
Scale	1 : 200 @ A1		
Date	06/14/21		
Drawn by	Author	Checked by	Checker

28.04.2022