


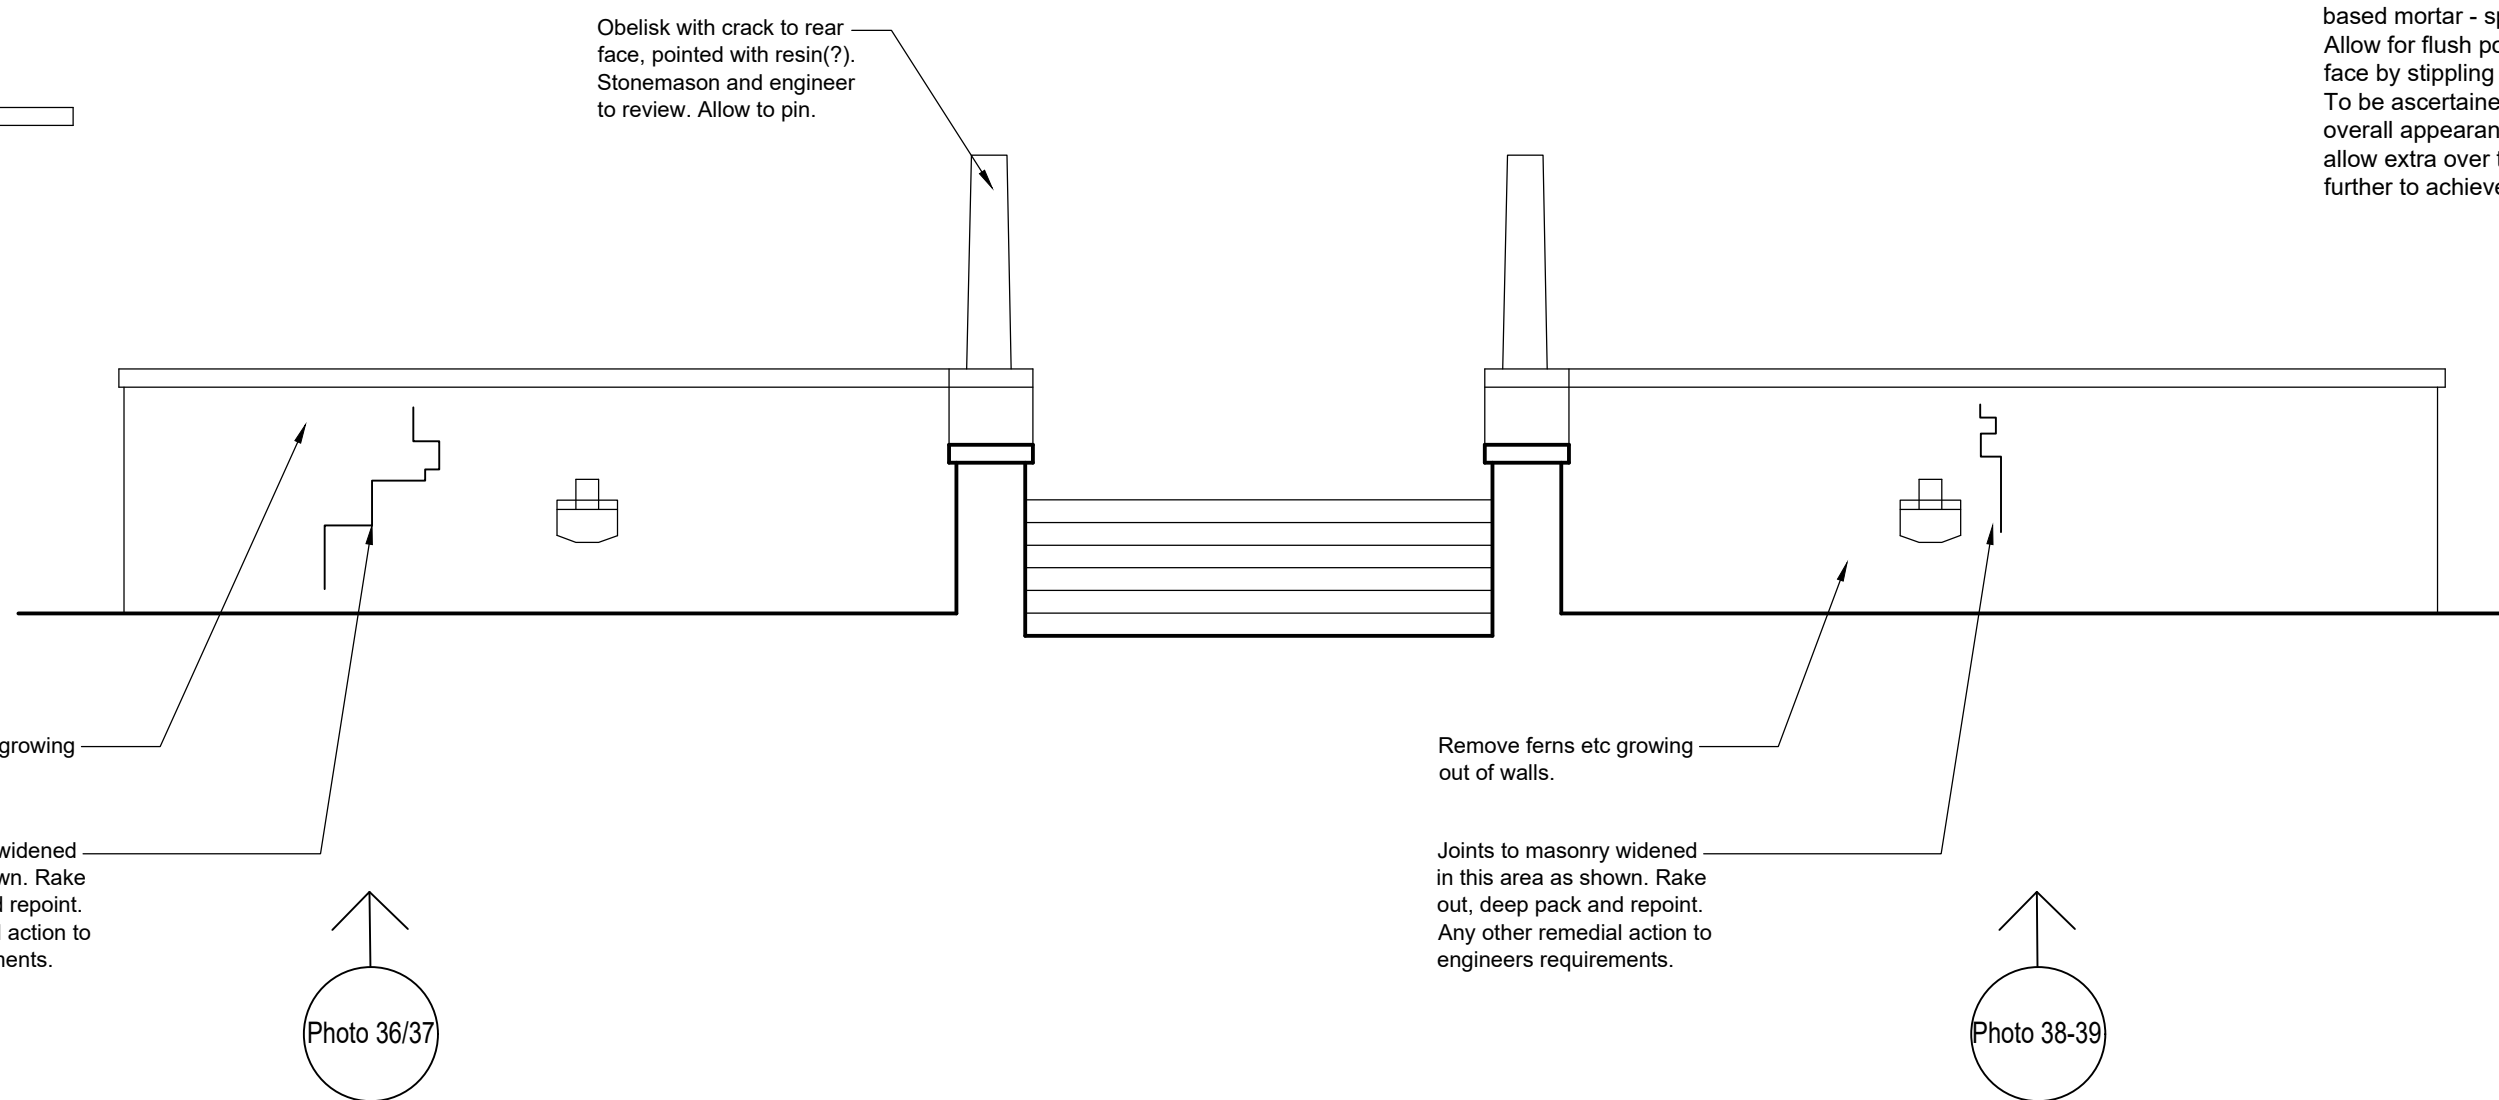


Rake out all mortar joints and repoint using lime based mortar - spec tbc.

Allow for flush pointing slightly recessed from stone face by stippling with bristle (non metal) brush.

To be ascertained with conservation officer - a rustic overall appearance may be required to the walling - allow extra over to brush back the pointing slightly further to achieve this.

01	Elevation/section as existing
1200	1:50 @ A1

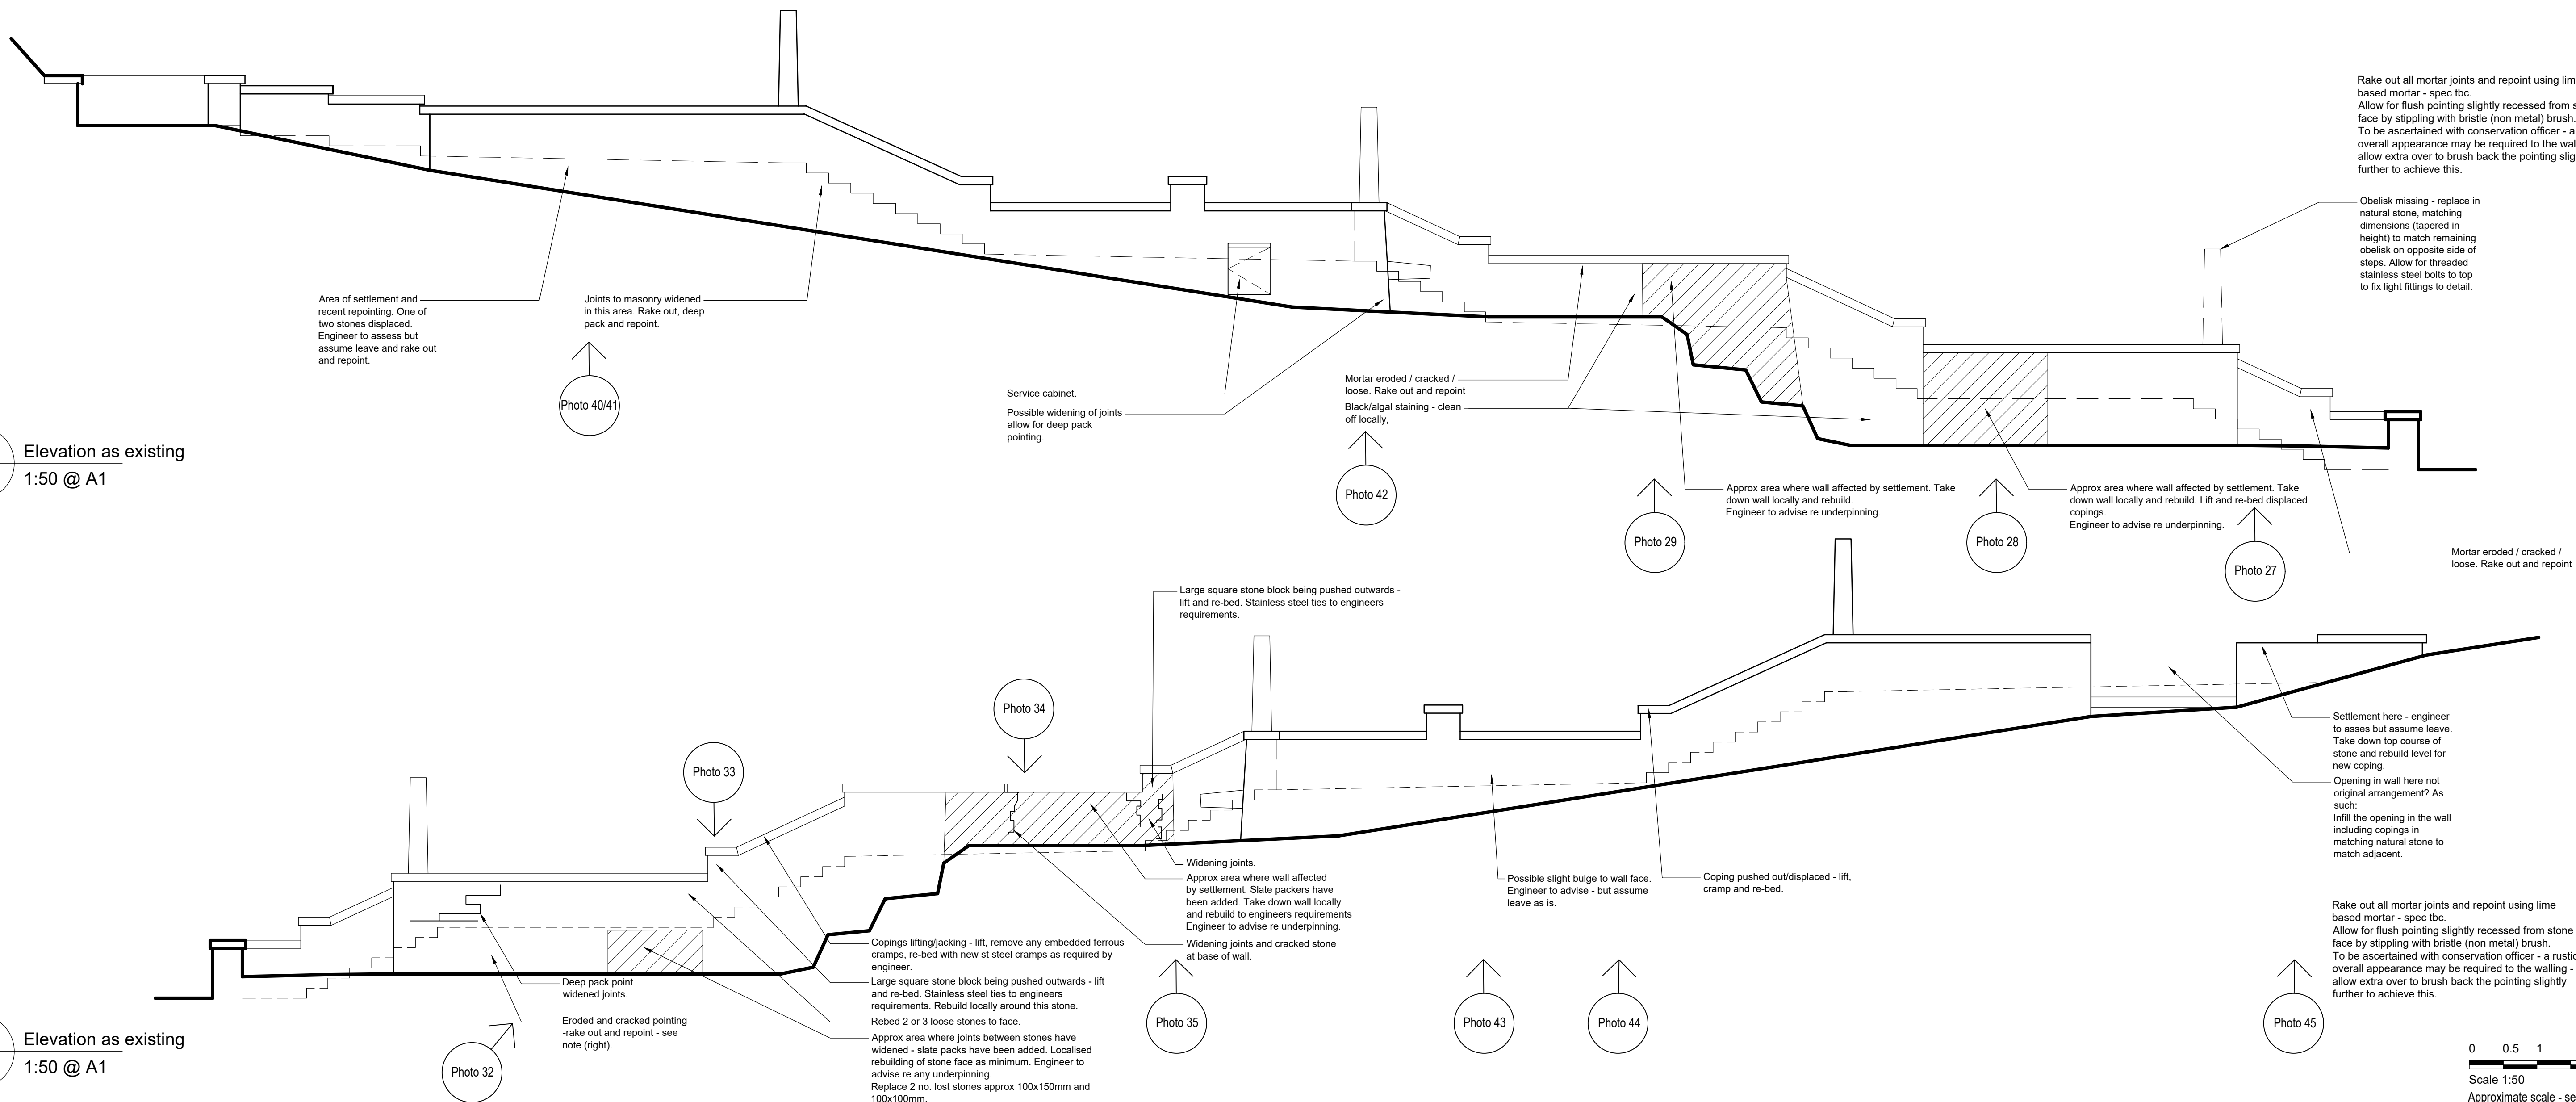

02	Elevation as existing
1200	1:50 @ A1

03	Elevation as existing
1200	1:50 @ A1

0 0.5 1 2.5

 Scale 1:50 m
 Approximate scale - see notes.

dgegate House, 5 Bridge Place
 Chester CH1 1SA
 (+44) 01244 350 063
 chester@insall-architects.co.uk

Donald Insall Associates
Chartered Architects and Historic Building Consultants

Packer Spout, Broadfield Slopes, Rochdale

Elevations As Existing

Project RTH.05	No 1200	
Scale (A1) 1:50	Status 1F	Revision 0

Notes

1. Any dwg format drawing is to be read in conjunction with and at the scale of the accompanying pdf.
2. Where colours other than black or grey are used, the drawing must be plotted in colour.
3. For status 'C' (Construction) drawings all dimensions are to be checked on site by the contractor, scaling is for Local Authority purposes only.
4. Unless otherwise indicated, all dimensions are in millimeters.
5. All information on this drawing is to be read in conjunction with the relevant Donald Insall Associates specification and trade contractors' drawings and information by specialists.
6. In the event of any discrepancies, please contact us immediately.
7. This drawing may contain survey information by others and is to be used solely for the purposes for which it was issued.
8. There are uncontrolled documents issued for information purposes only. If you have any queries regarding the drawings, please contact DIA immediately.
9. Please note DIA cannot be held responsible for any errors arising from changes made to an uncontrolled dwg file.

© 2019 DONALD INSALL ASSOCIATES LTD

Drawing Status
F Feasibility
S Sketch Design
P Planning
B Building Control
D Developed Design
M Measurement
T Tender
C Construction
R Record

NOTES

Drawing not based on a measured survey. Contractor to assess proposed works on site and make own measurements. Scale (right) is indicative only.

Read in conjunction with all other
Insall drawings, specifications and
documents.

[illegible]