



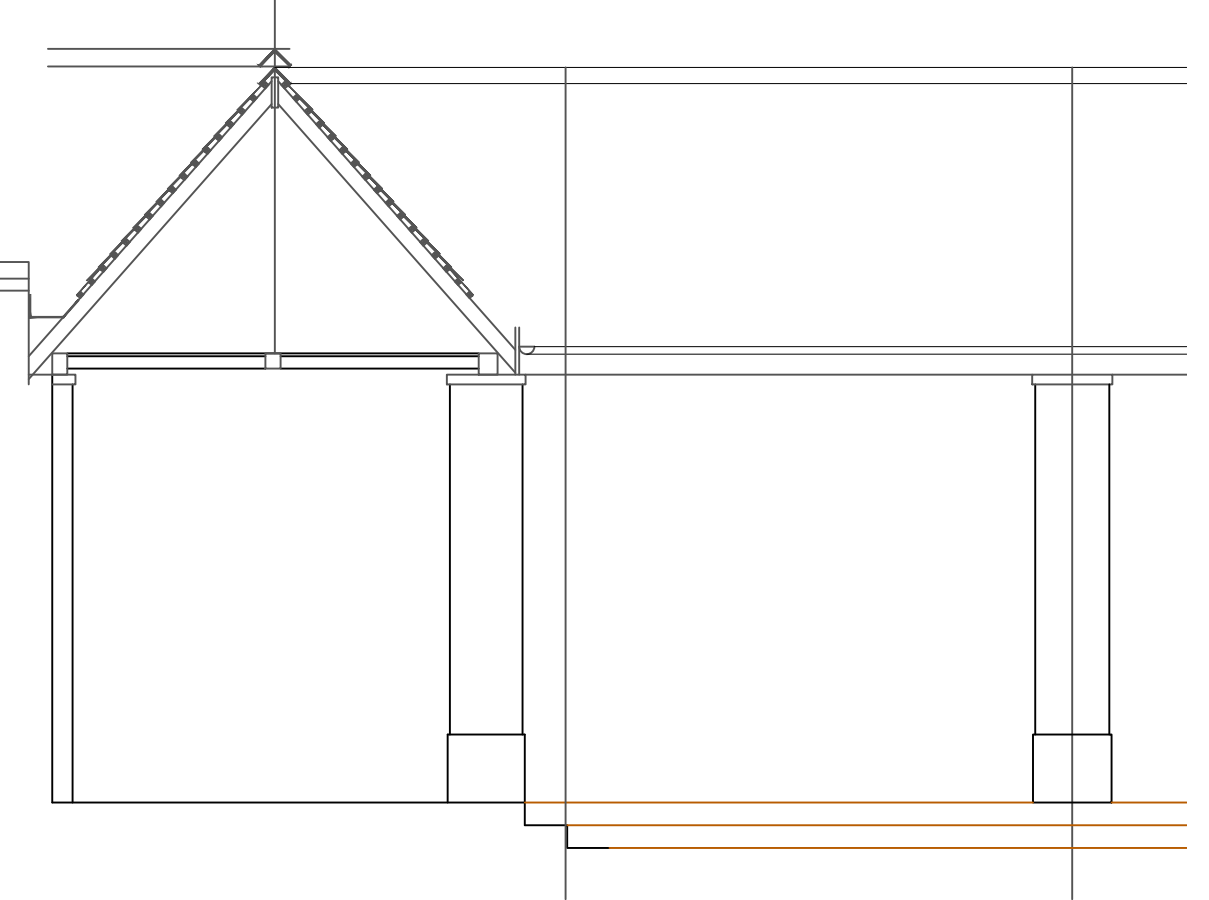

1. All dimensions are in millimetres unless noted otherwise.
2. All dimensions must be taken on site and not measured off drawing.
3. All levels refer to metres Above Ordnance Datum (AOD).

*	*	*	*	**/**/2*
Rev	Details of revision	By	Chkd	Date

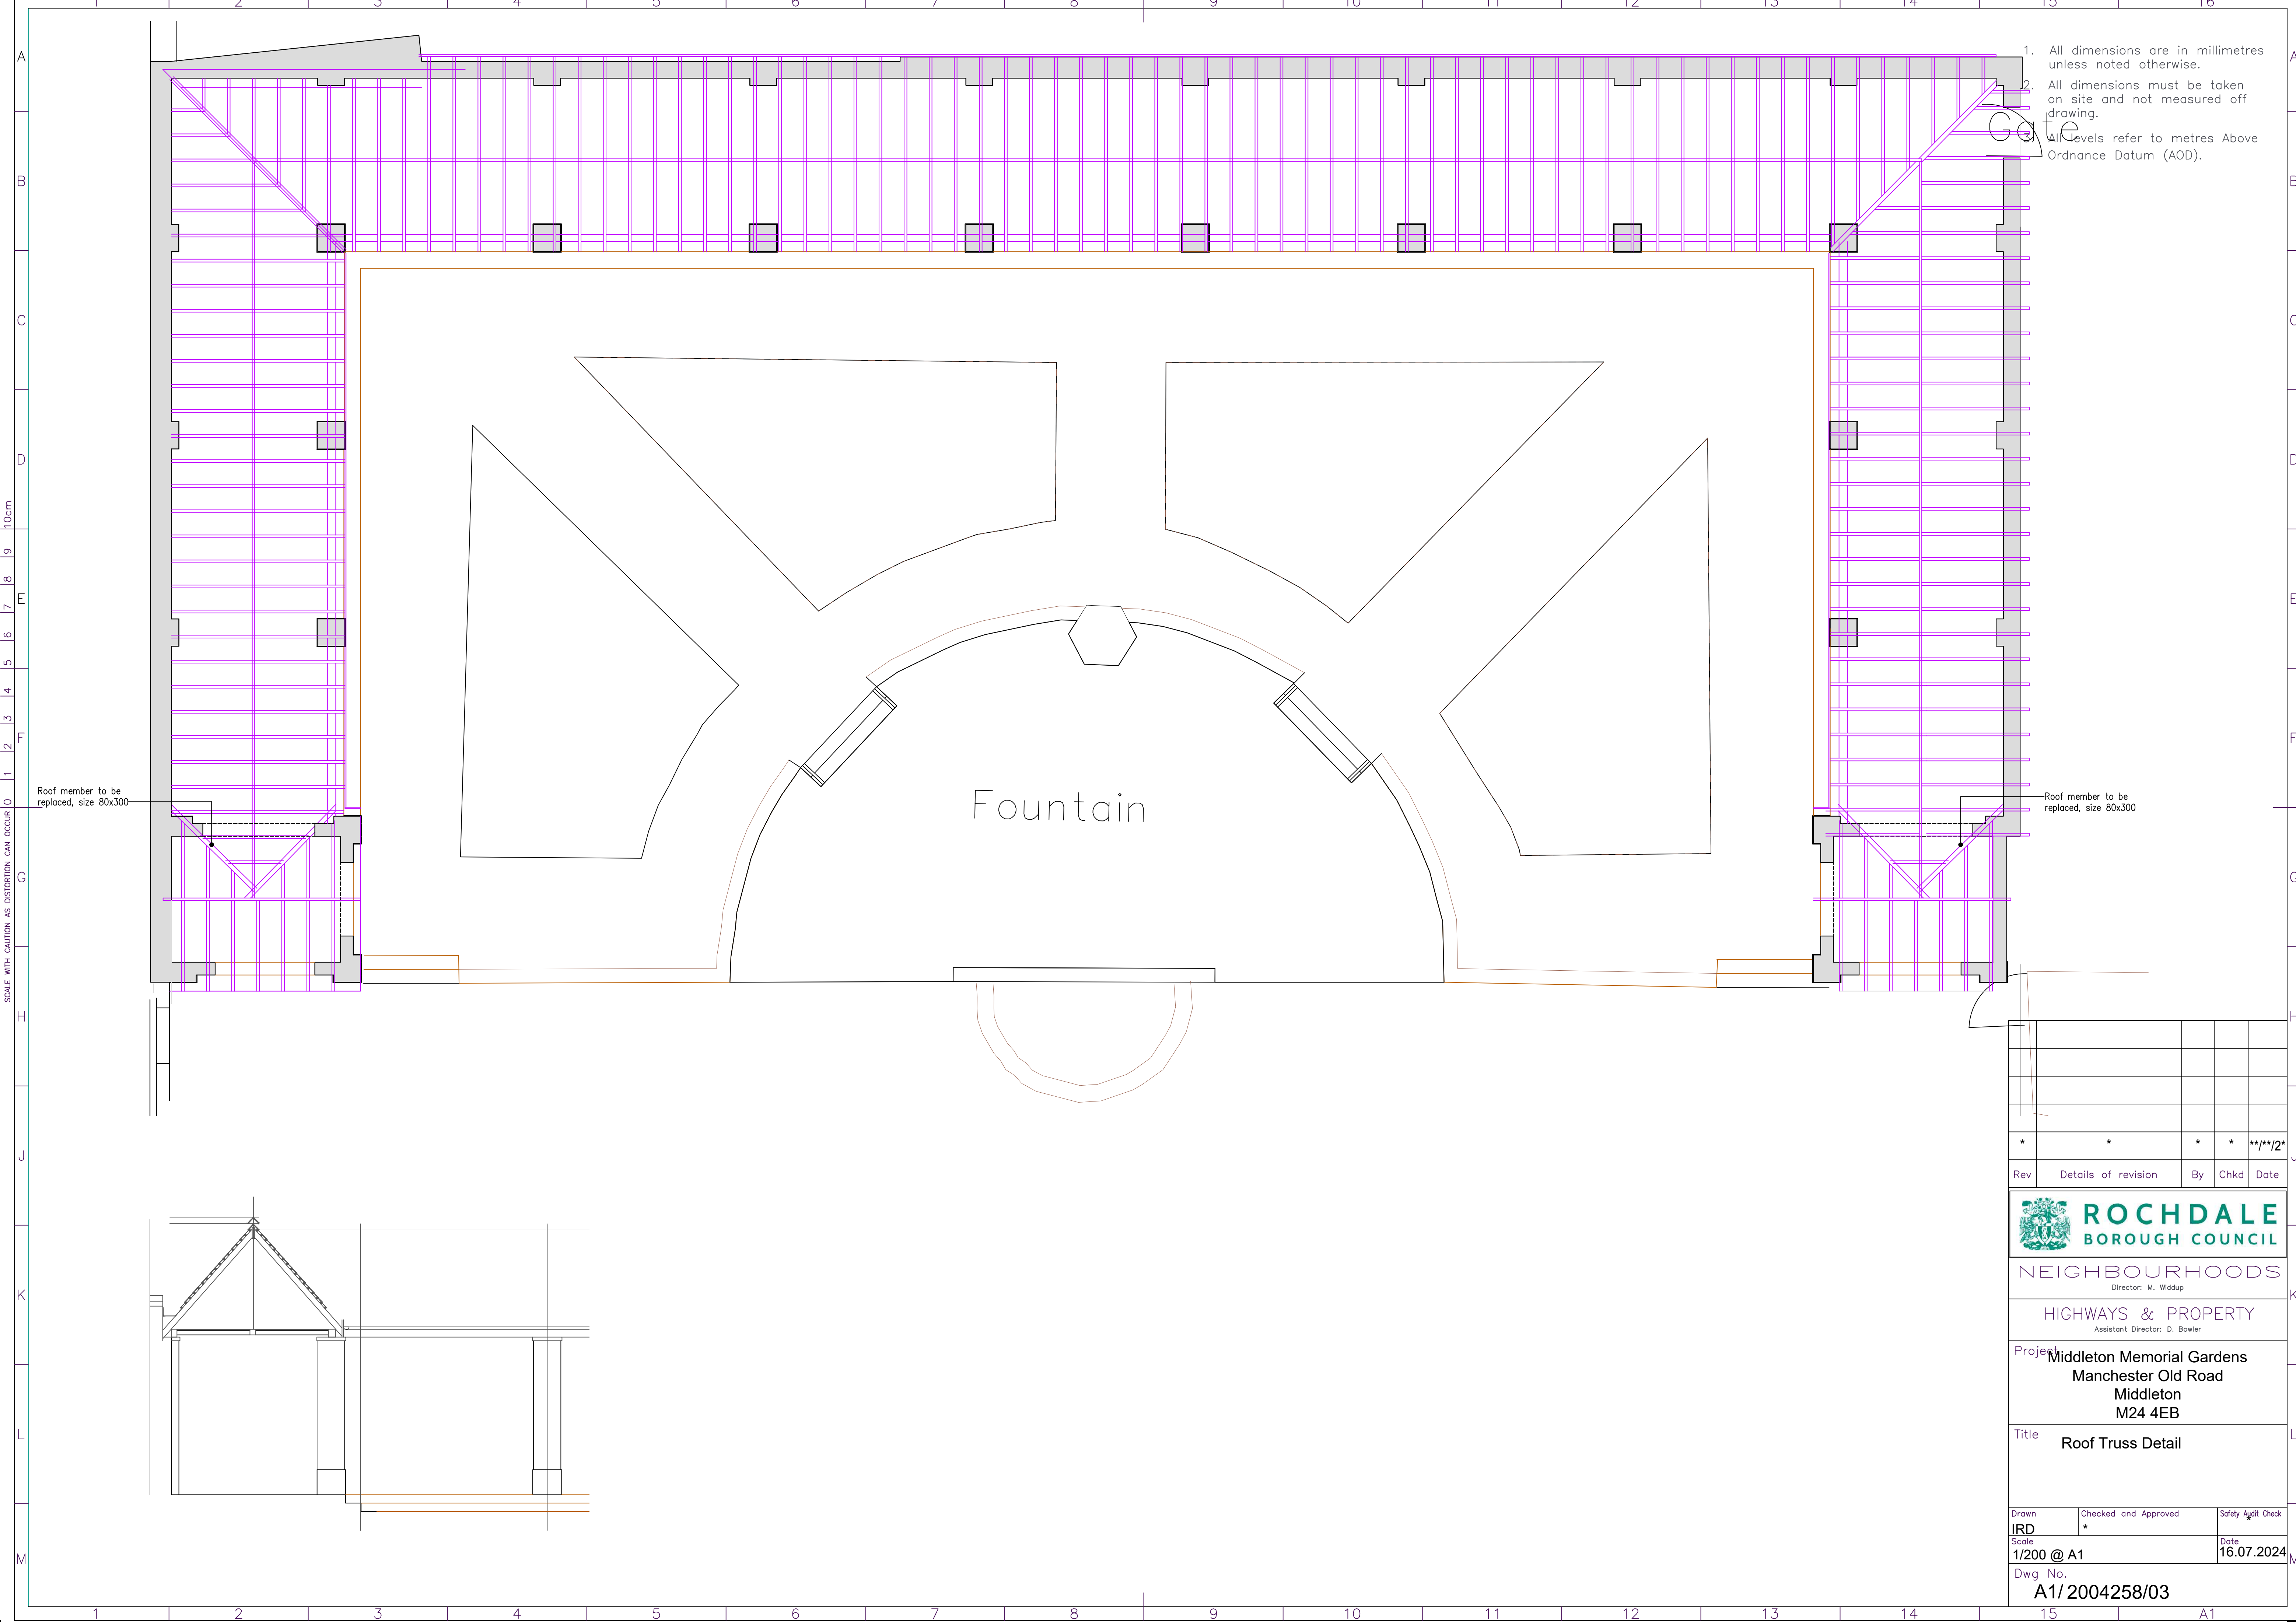

NEIGHBOURHOODS
Director: M. Widdup

HIGHWAYS & PROPERTY
Assistant Director: D. Bowler

Project
Middleton Memorial Gardens
Manchester Old Road
Middleton
M24 4EB

Title
Roof Truss Detail

Drawn IRD	Checked and Approved *	Safety Audit Check
Scale 1/200 @ A1	Date 16.07.2024	
Dwg No. A1/ 2004258/03		