


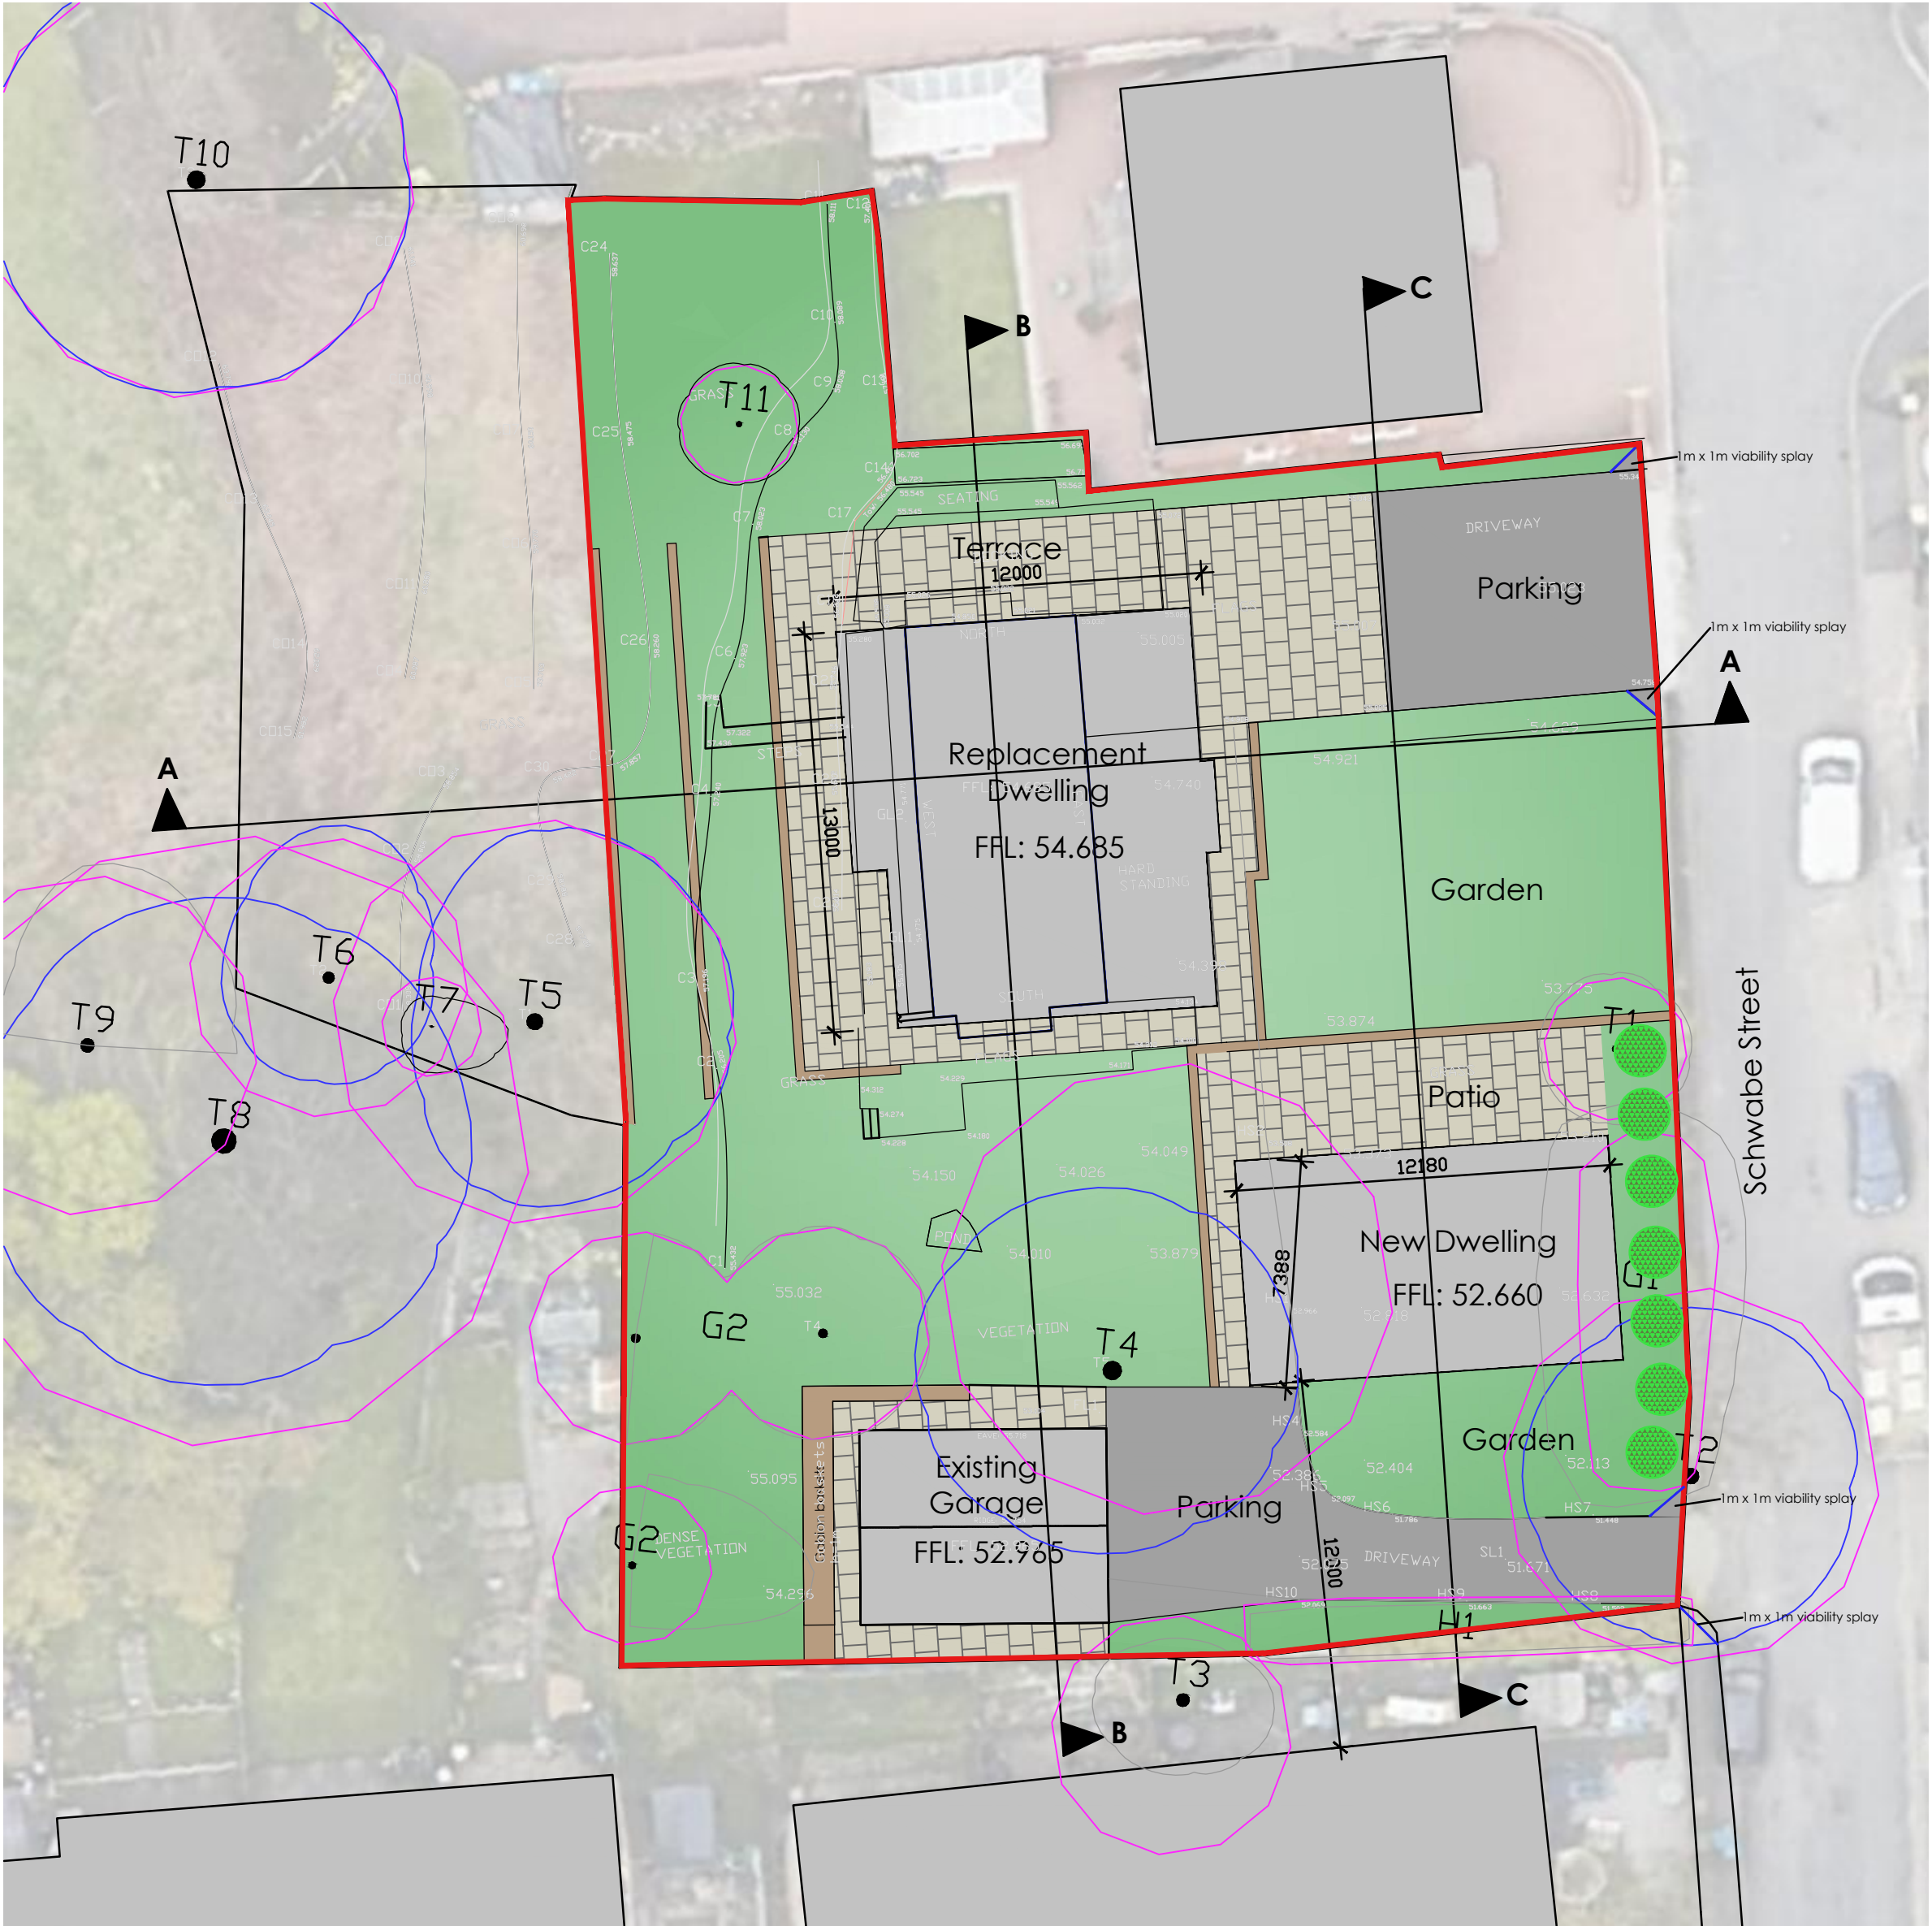


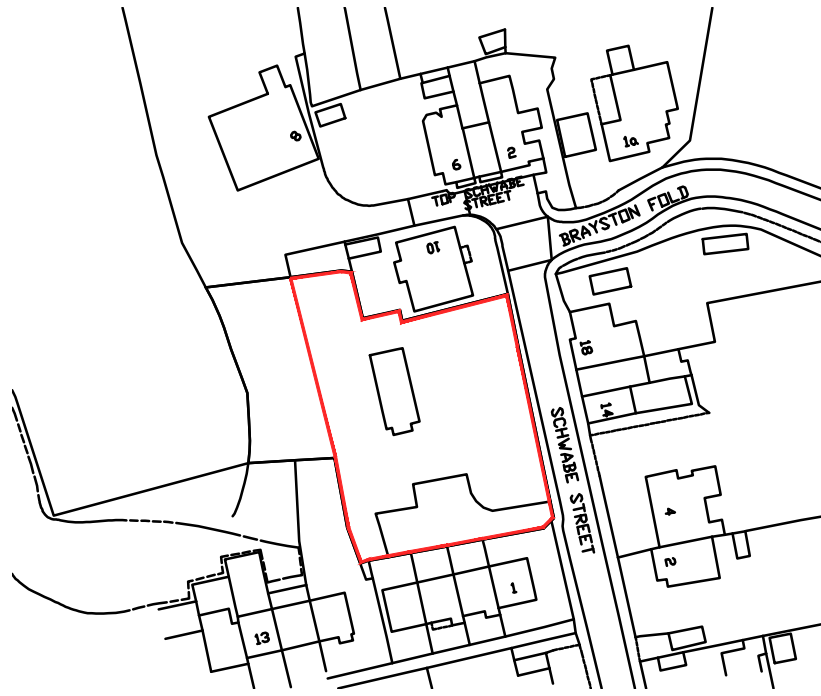


Existing Block Plan (1:200)

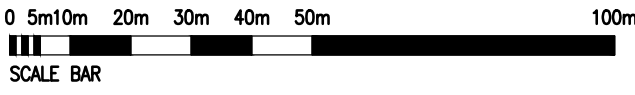

Proposed Block Plan (1:200)

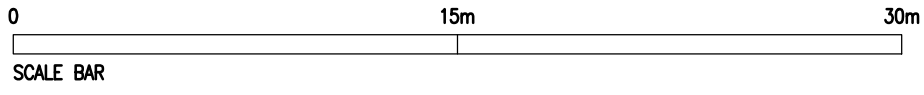

Location Plan (1:1250)

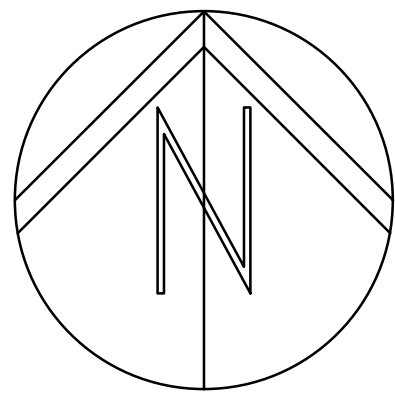

P4	amended in accordance with planning officers comments	17.05.24
P3	Viability plays added	08.02.24
P2	Red line boundary amended	30.11.23
	Revision	Date By Chk

All dimensions to be verified on site, and the Architect informed of any discrepancy. All drawings and specifications should be read in conjunction with the Health and Safety Plan; all conflicts should be reported to the appointed Principal Designer.