



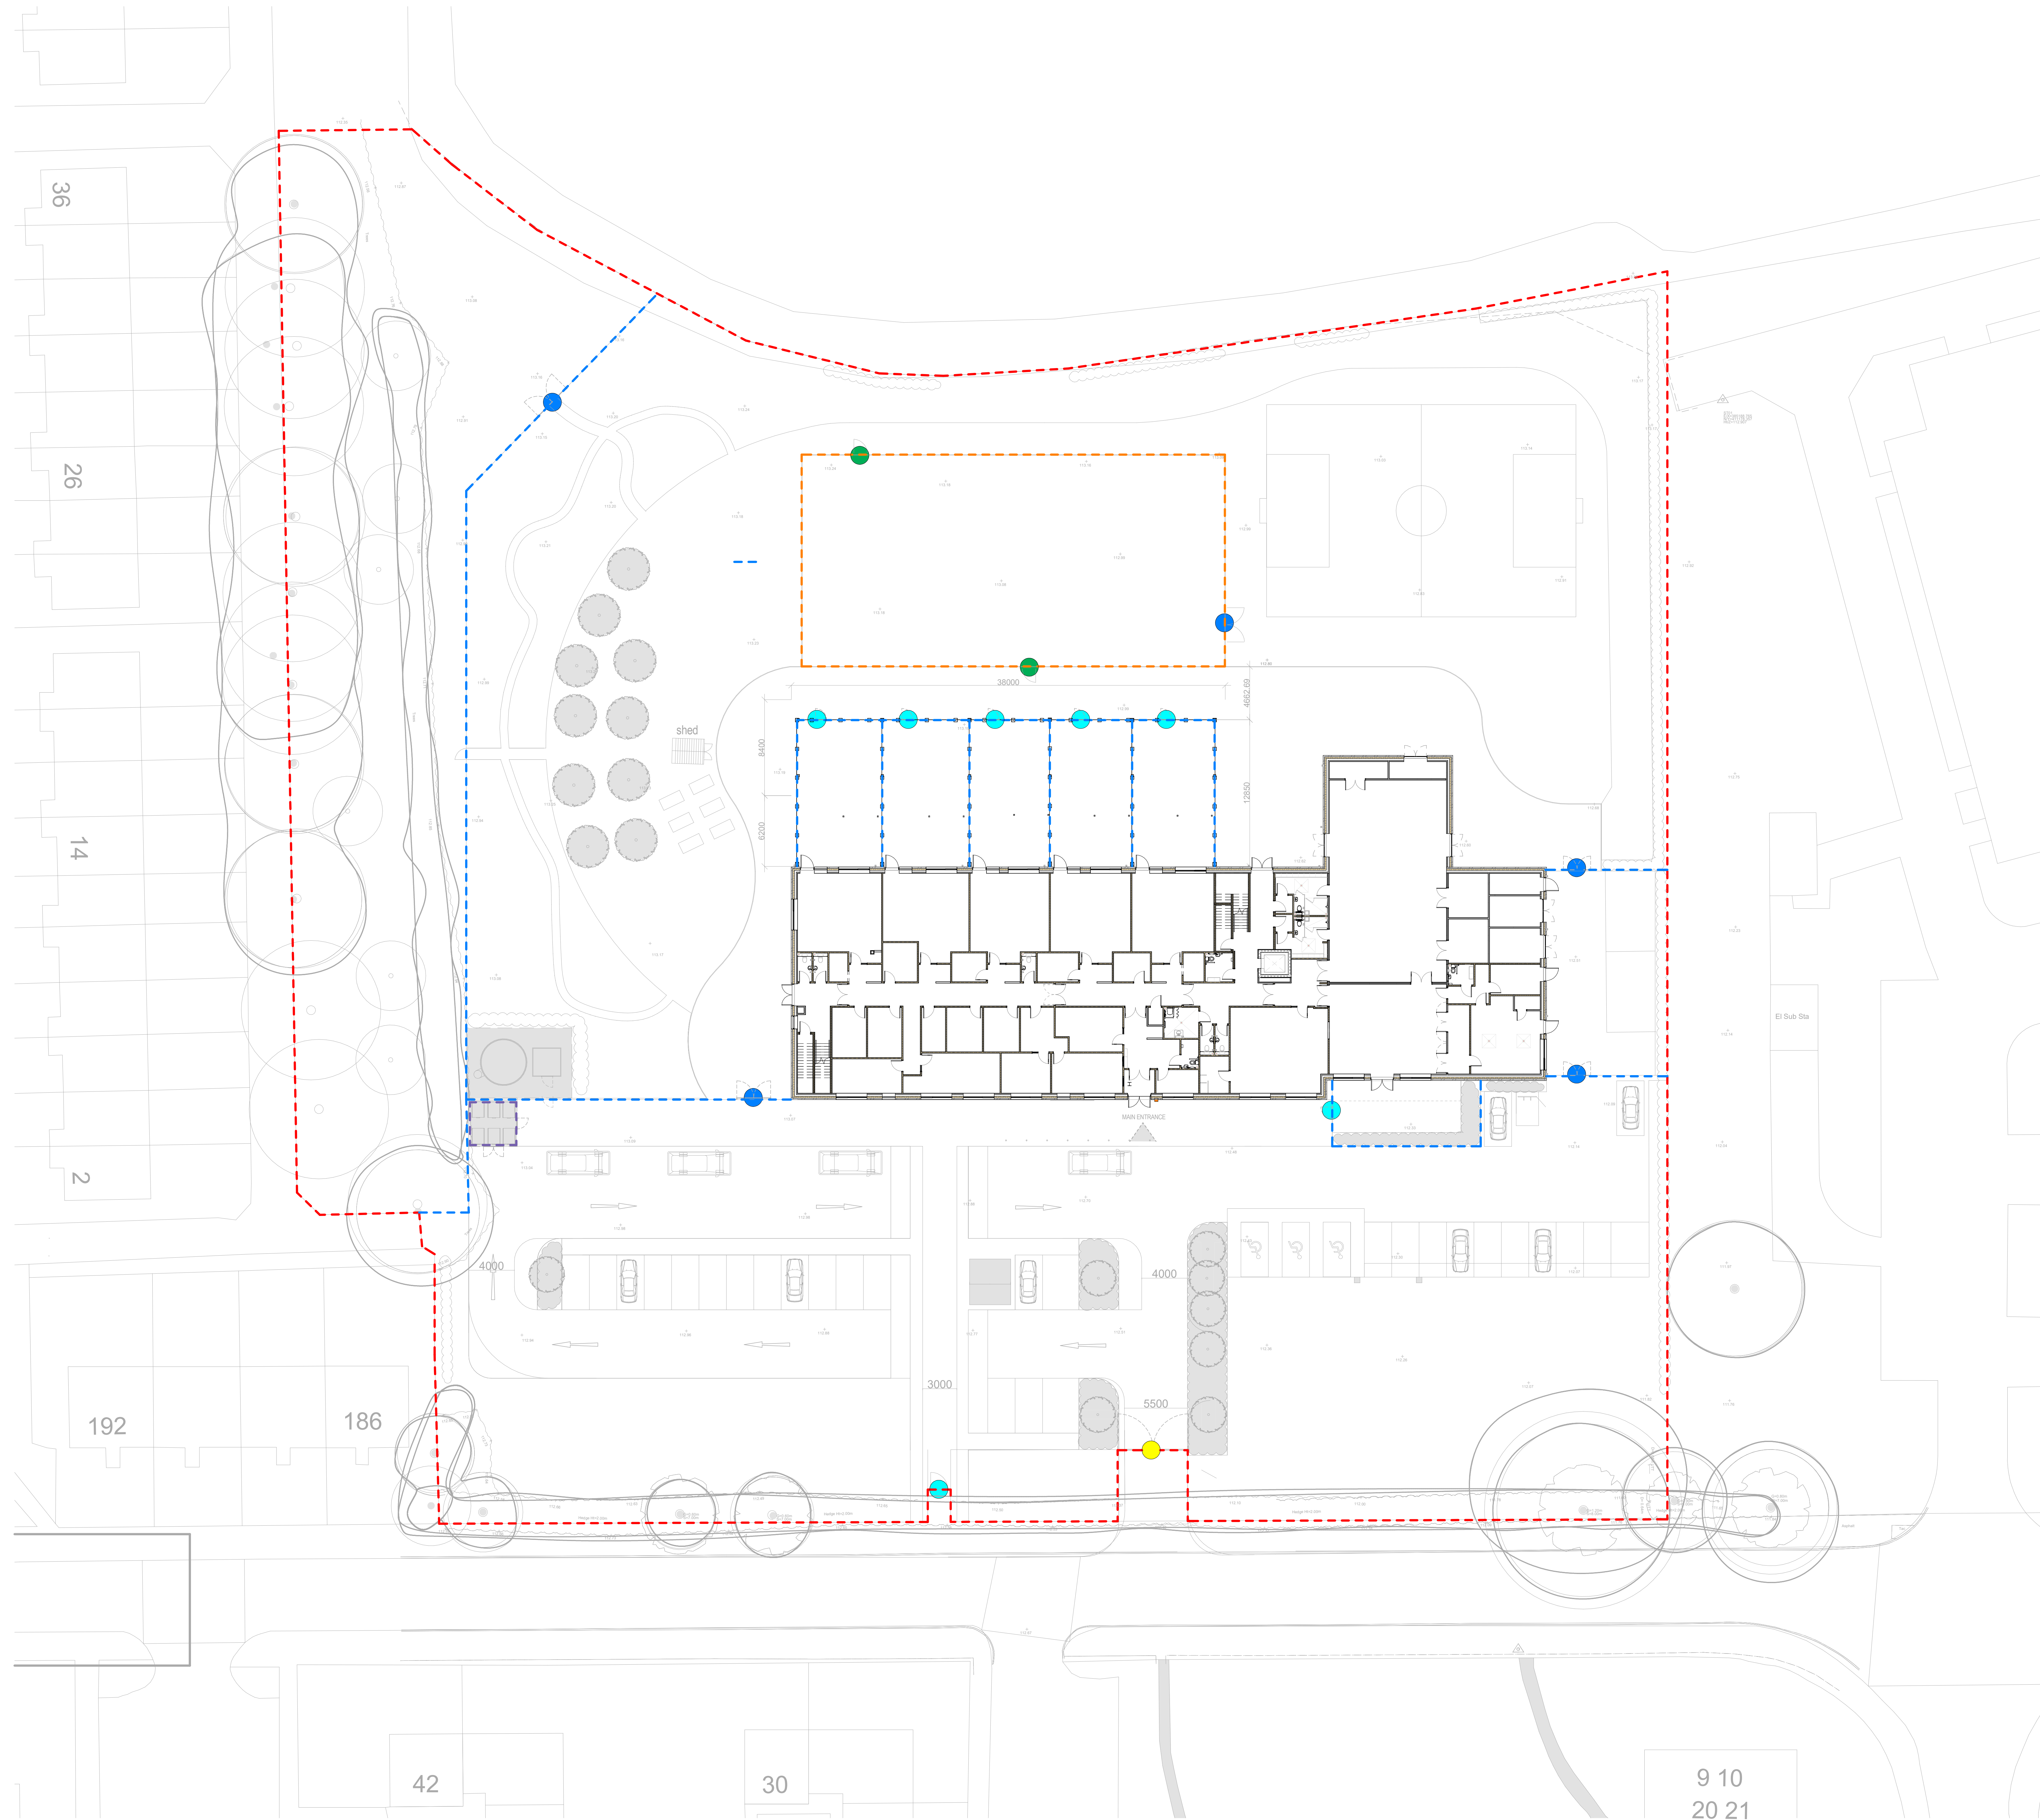

KEY:

- Site Boundary Fence Line - (2.4m Weld Mesh)
- Internal Fence Line - Proposed (3m High Sports Weld Mesh)
- Internal Fence Line - Proposed (2m High Weld Mesh)
- Internal Fence Line - Proposed (1.8m High Timber Hit & Miss)
- Proposed Single Gate (Manual Lock)
- Proposed Double Gate (Manual Lock)
- Proposed Single Gate (Access Control)
- Proposed Double Gate (Access Control)

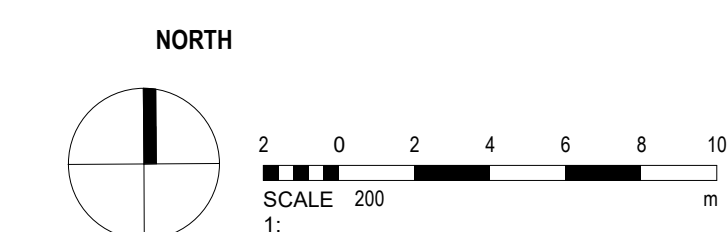

elliswilliams

Project Number: 2718
Project Name: F50911 Rochdale SEND
Drawing Status: S3
Drawing Number: F50911-EWA-ZZ-ZZ-D-A-0424
Drawing Name: Fencing Strategy
Date: 06/12/23
Drawn By: JH
Rev: P1
Scale: 1:200
AO

Wellfield Chester Road Preston Brook WA7 3BA
T: 01928 752200 E: info@ewa.co.uk W: ewa.co.uk