



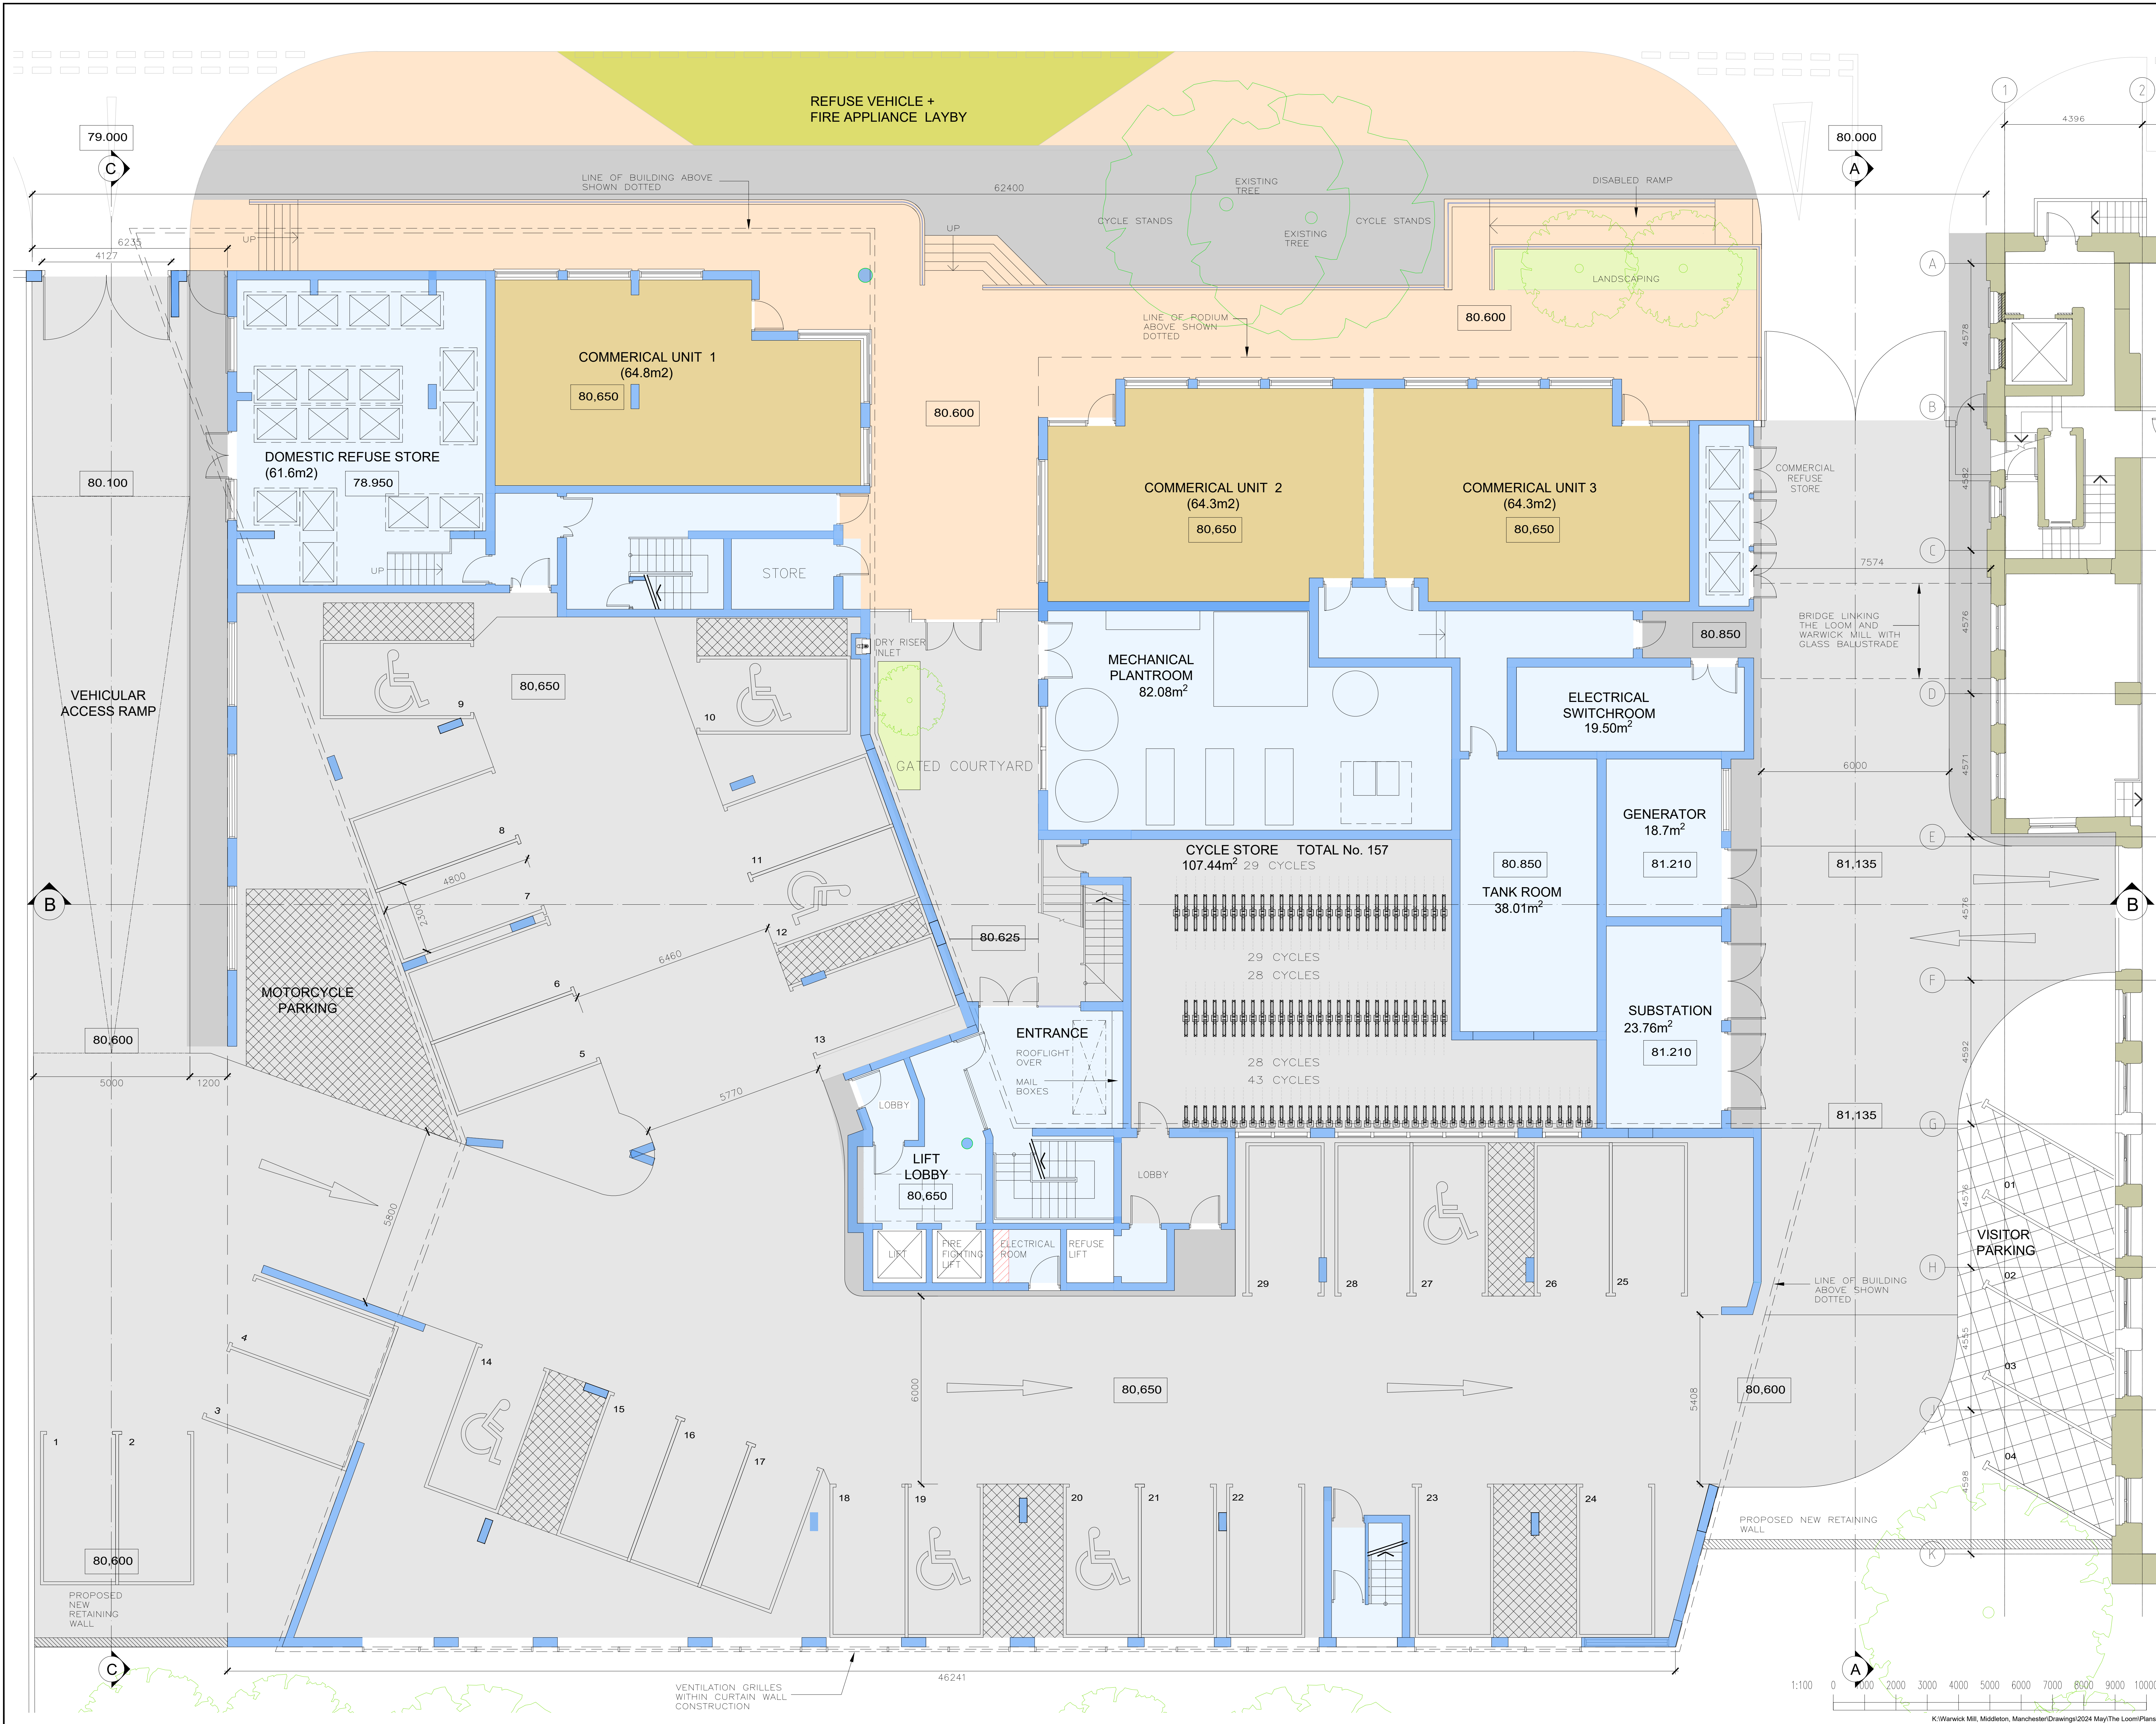

- Notes :
- Dimensions are to be checked on site before fabrication and construction
 - Any discrepancies are to be immediately notified to the architects
 - Structural measurements are to be taken from the structural engineers drawings
 - Do not scale
 - Copyright reserved by GMA

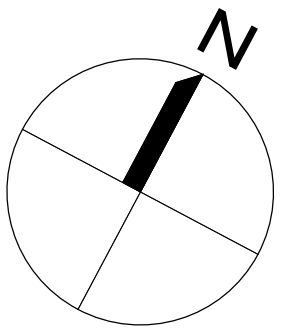

P2	UPDATED TO PLANNING REVIEW	06.06.24
P1	UPDATED TO SITE CONDITIONS	05.10.23
REV	DESCRIPTION	DATE

DRAWING ISSUE STATUS

PLANNING

GMA ARCHITECTURE
Architects and Designers

UK House 82 Heath Road Twickenham TW1 4BA
Telephone 020 8891 5959 Fax 020 8607 9933
Email enquiries@gmaarchitecture.co.uk

Client
KAM LEI FONG LTD

Project **Warwick Mill
Middleton
Manchester**

Drawing
**Residential Development
Ground Floor Plan**

Scale	Date	Drawn	
1:100@A1	June 24	SJS	IL
Type	Client		
01	277-02	TL-PA-101 P2	