



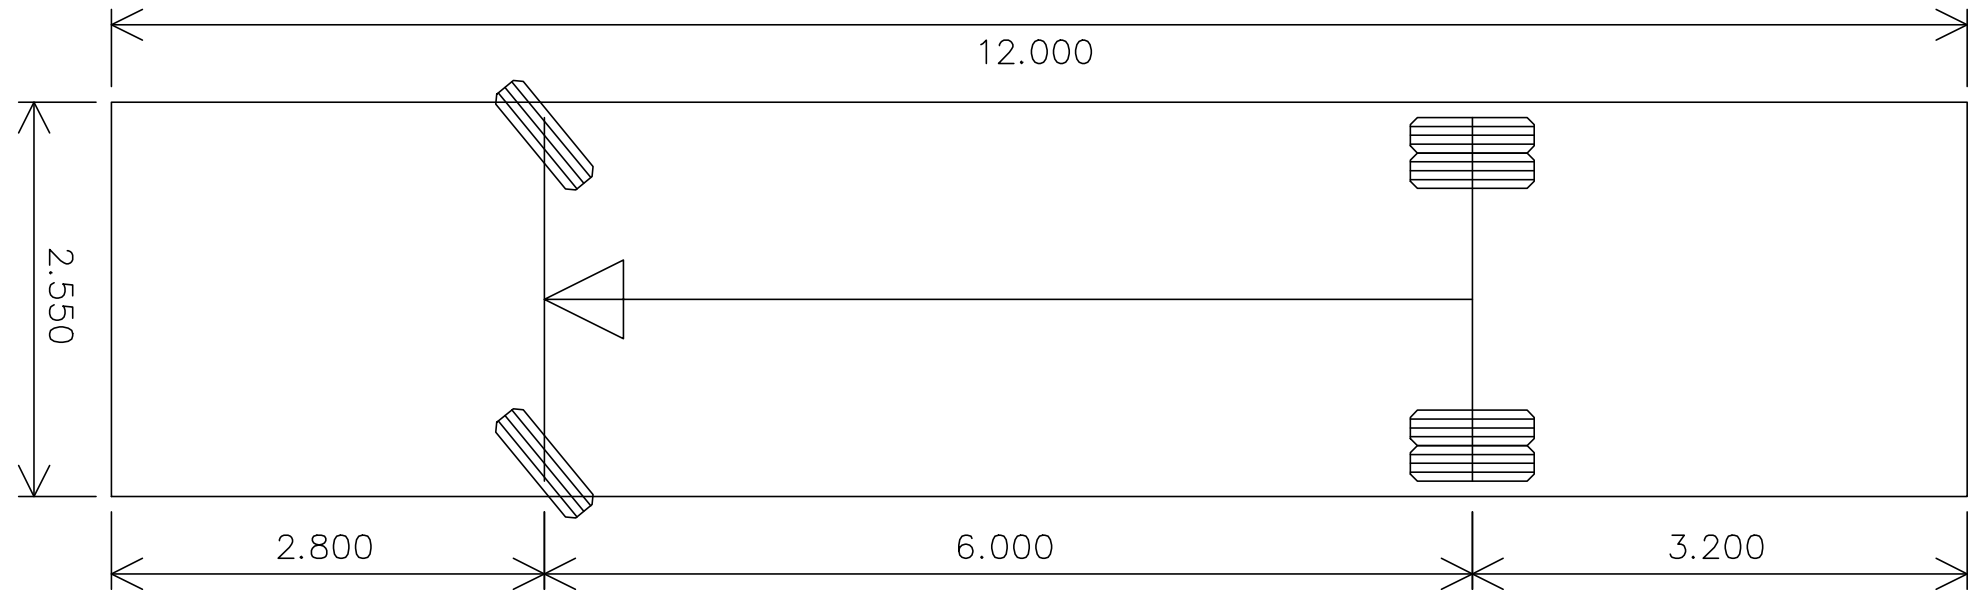

Vehicle name	Standard Rigid Bus
Description	TfL Accessible Bus Stop Design Guidance
Overall length (m)	12.000
Overall width (m)	2.550
Maximum track width (m)	2.350
Wall to wall radius (m)	10.771

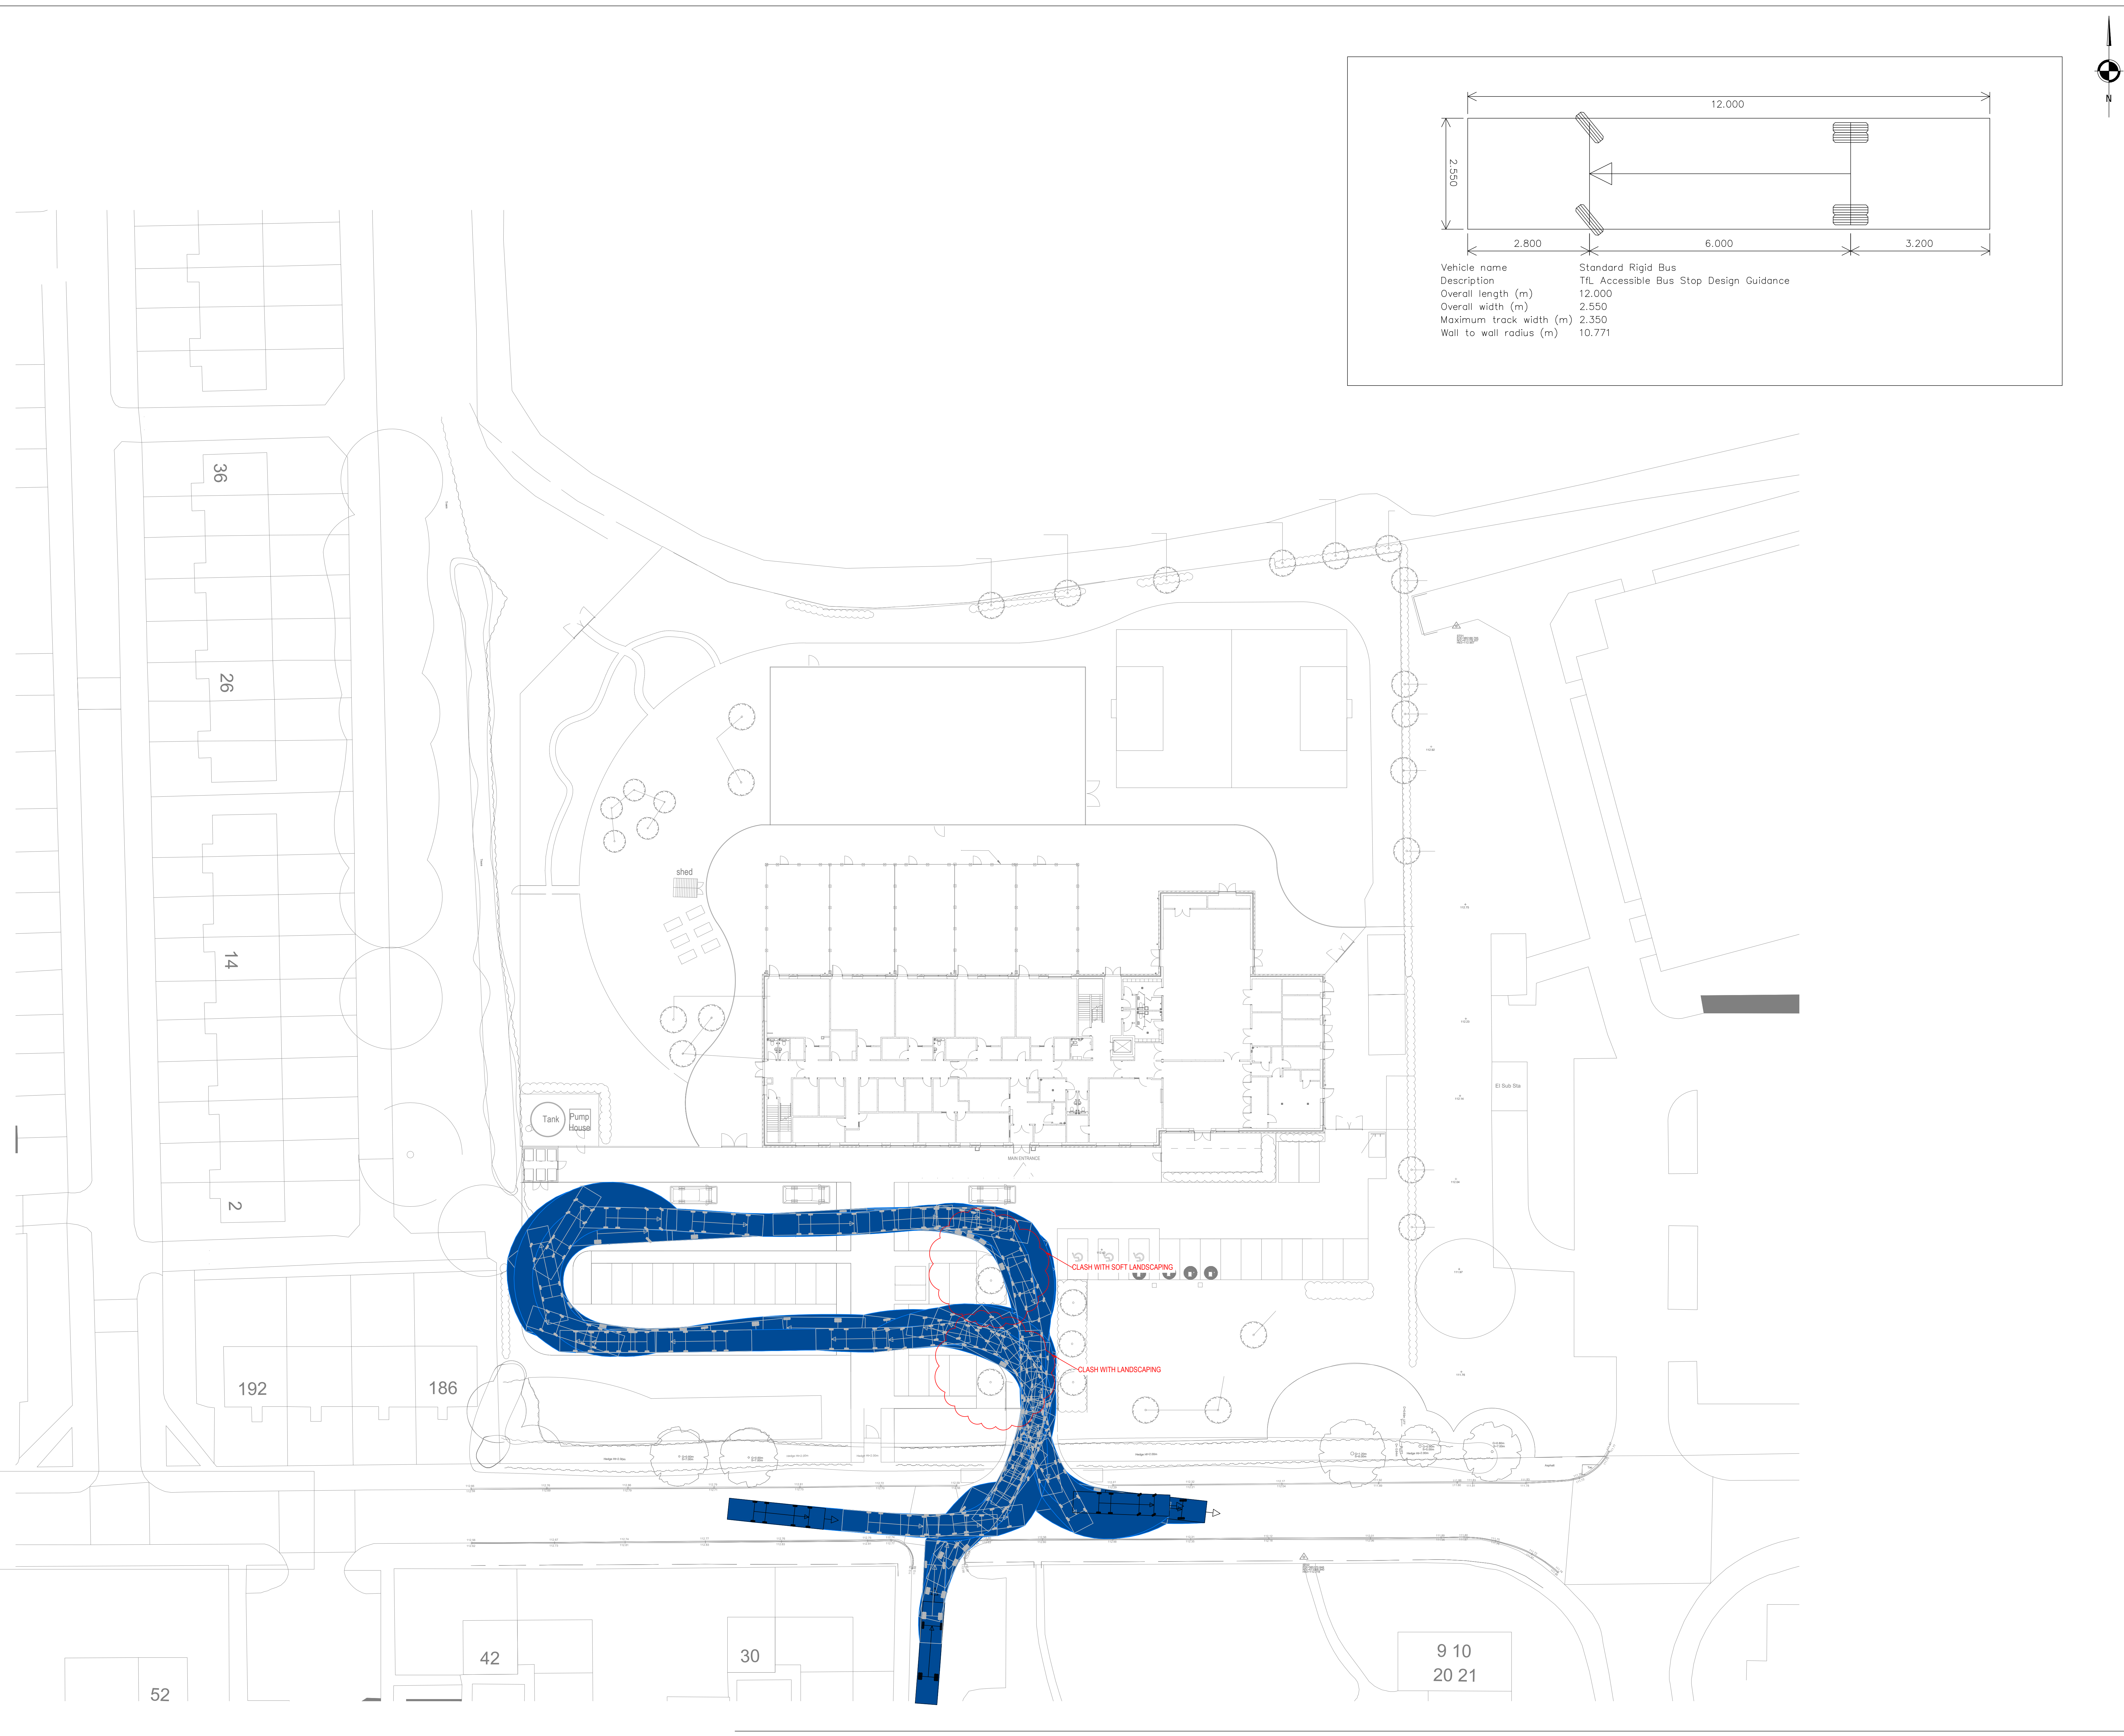

PS2	30/06/2024	UPDATED TO SUIT LATEST ARCHITECTS LAYOUT		MD	PL	PB
PS1	28/07/2023	PRELIMINARY ISSUE		MD	PL	PB
REV	DATE	DESCRIPTION		BY	CHK	APP
DRAWING STATUS: PRELIMINARY						
CLIENT: TILBURY DOUGLAS						
ARCHITECT: ELLIS WILLIAMS ARCHITECTS						
PROJECT: ROCHDALE SEND HEYWOOD						
TITLE: BUS TRACKING						
STATUS	PROJECT No.	PROJECT	ORIGINATOR	VOLUPTUOUS	TYPE	ROLE
S2	223-018	FS0911-AJP-ZZ - 00 - D - C - 3501				
SCALE @ A0	DESIGNED	DRAWN	CHECKED	APPROVED	DATE	REV
1:200	JRS	JJR	JRS	PB	JUN 2023	P02