
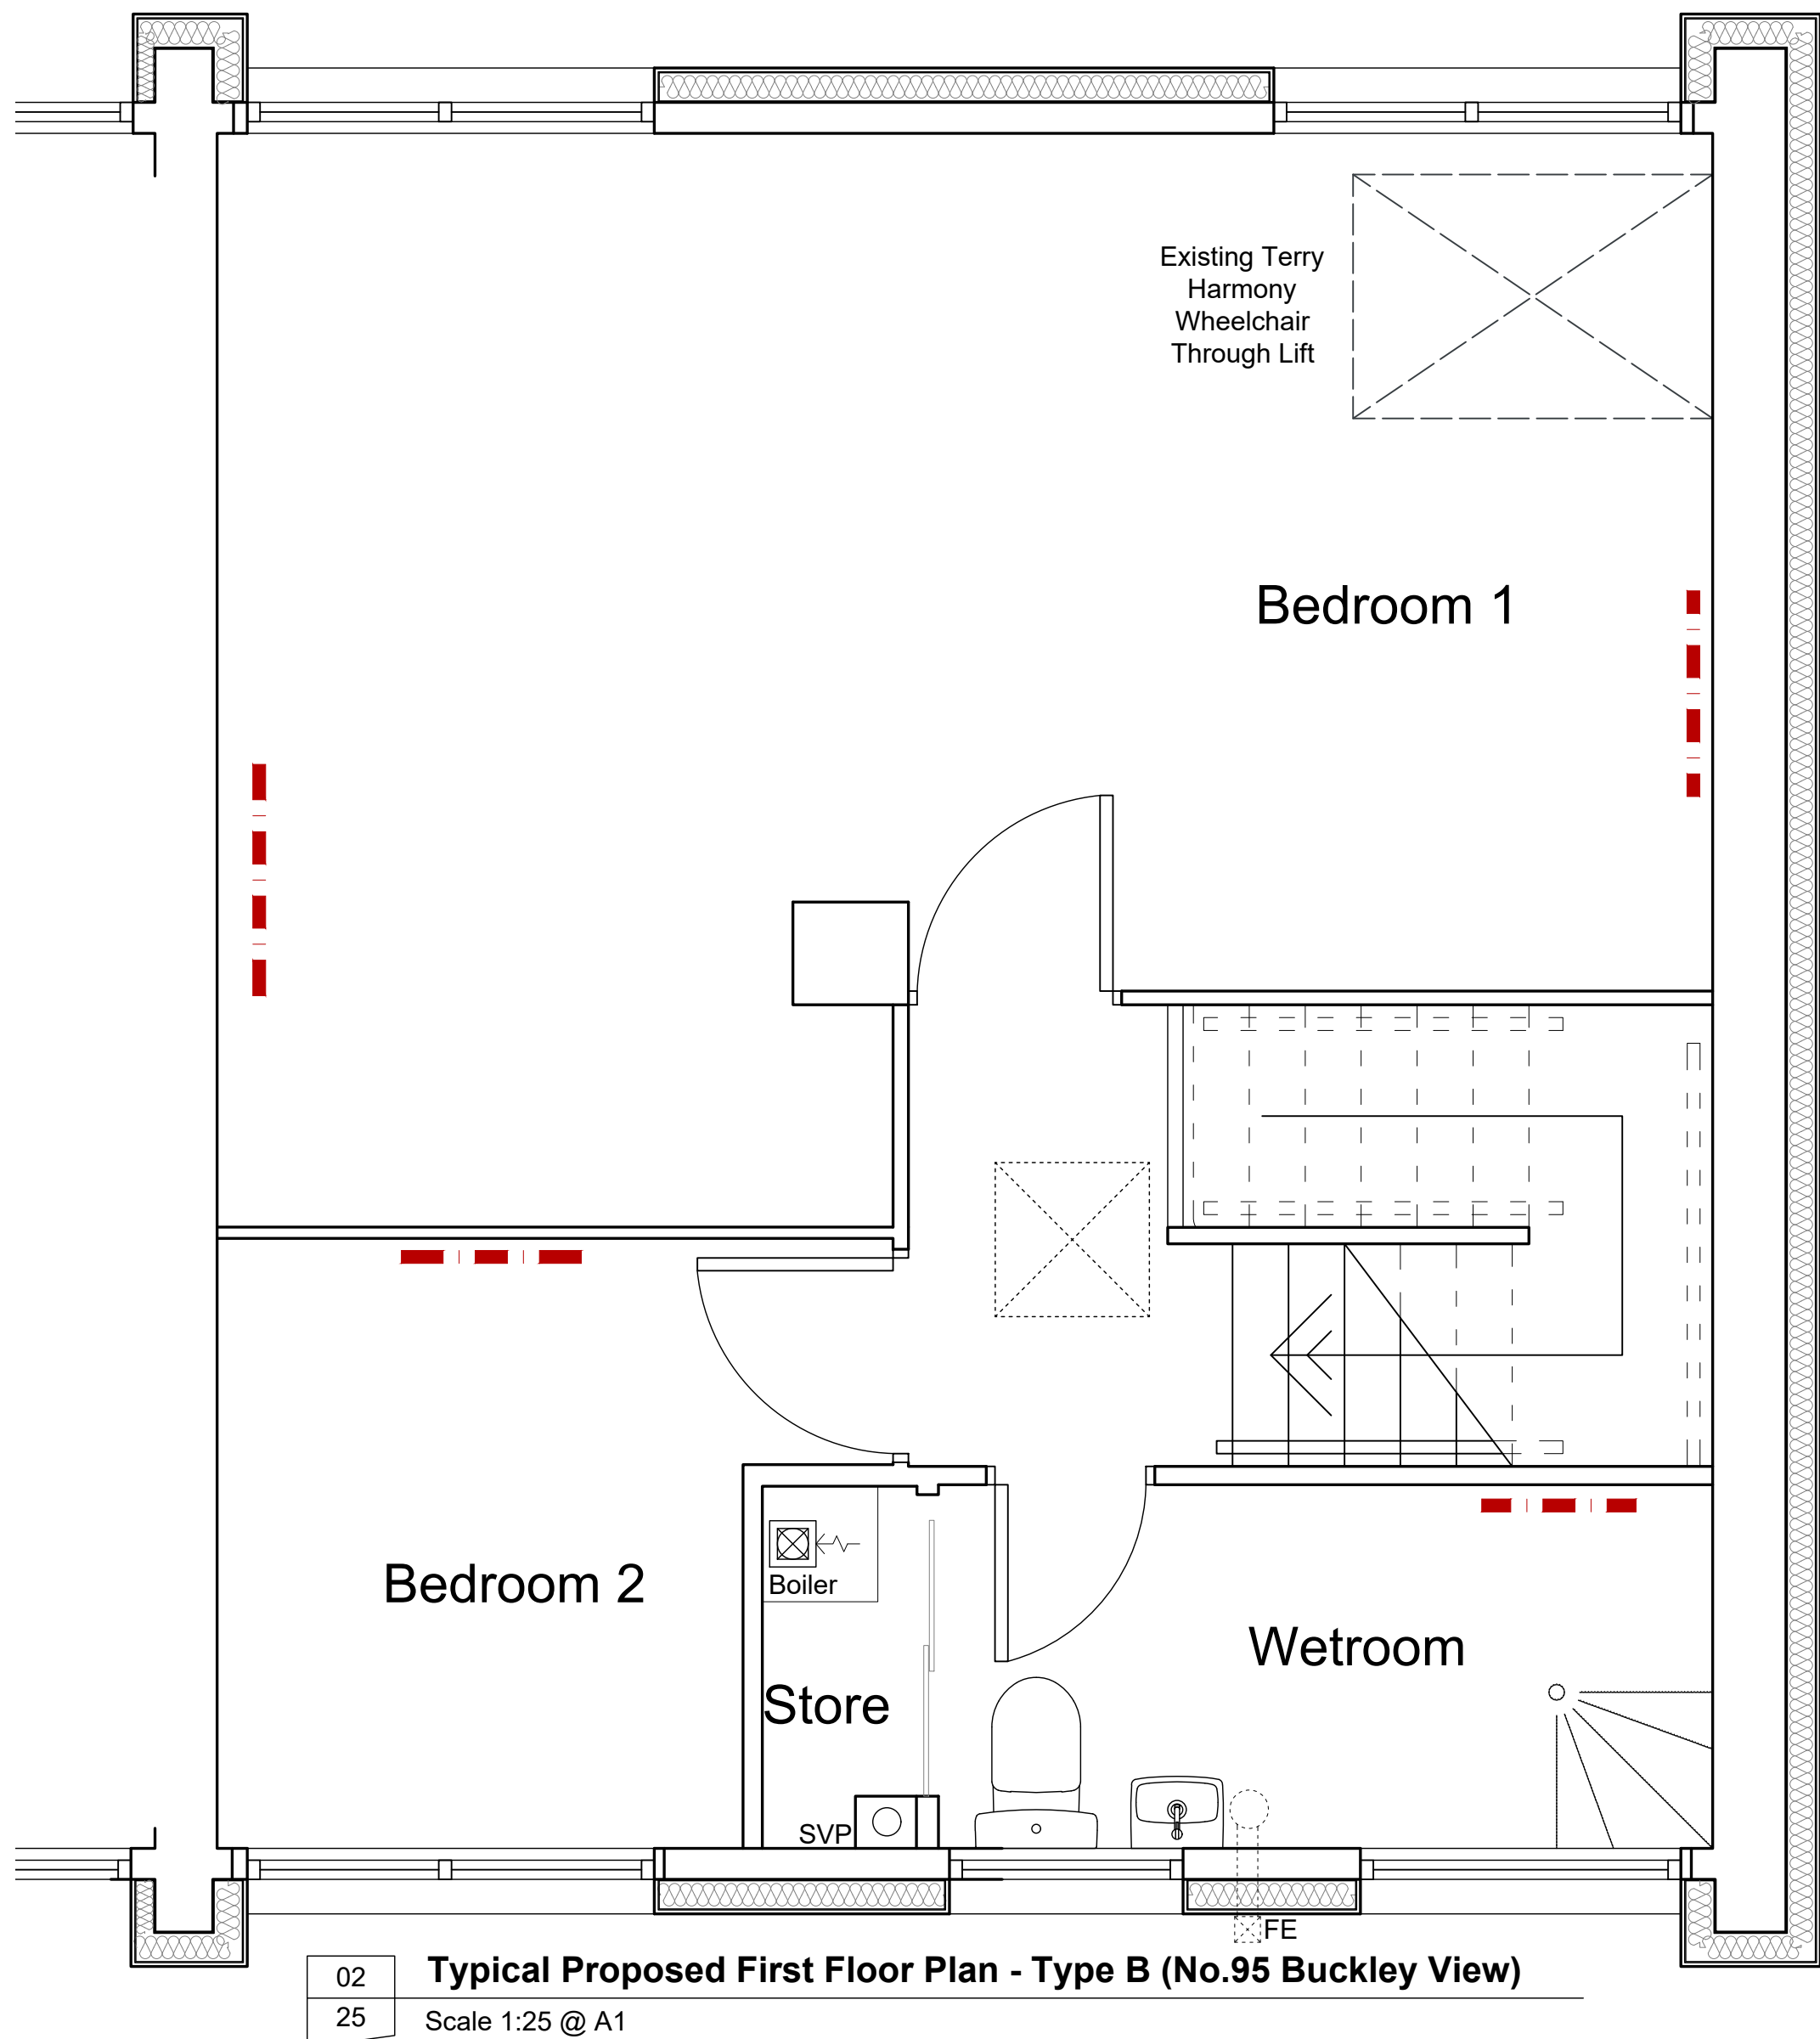
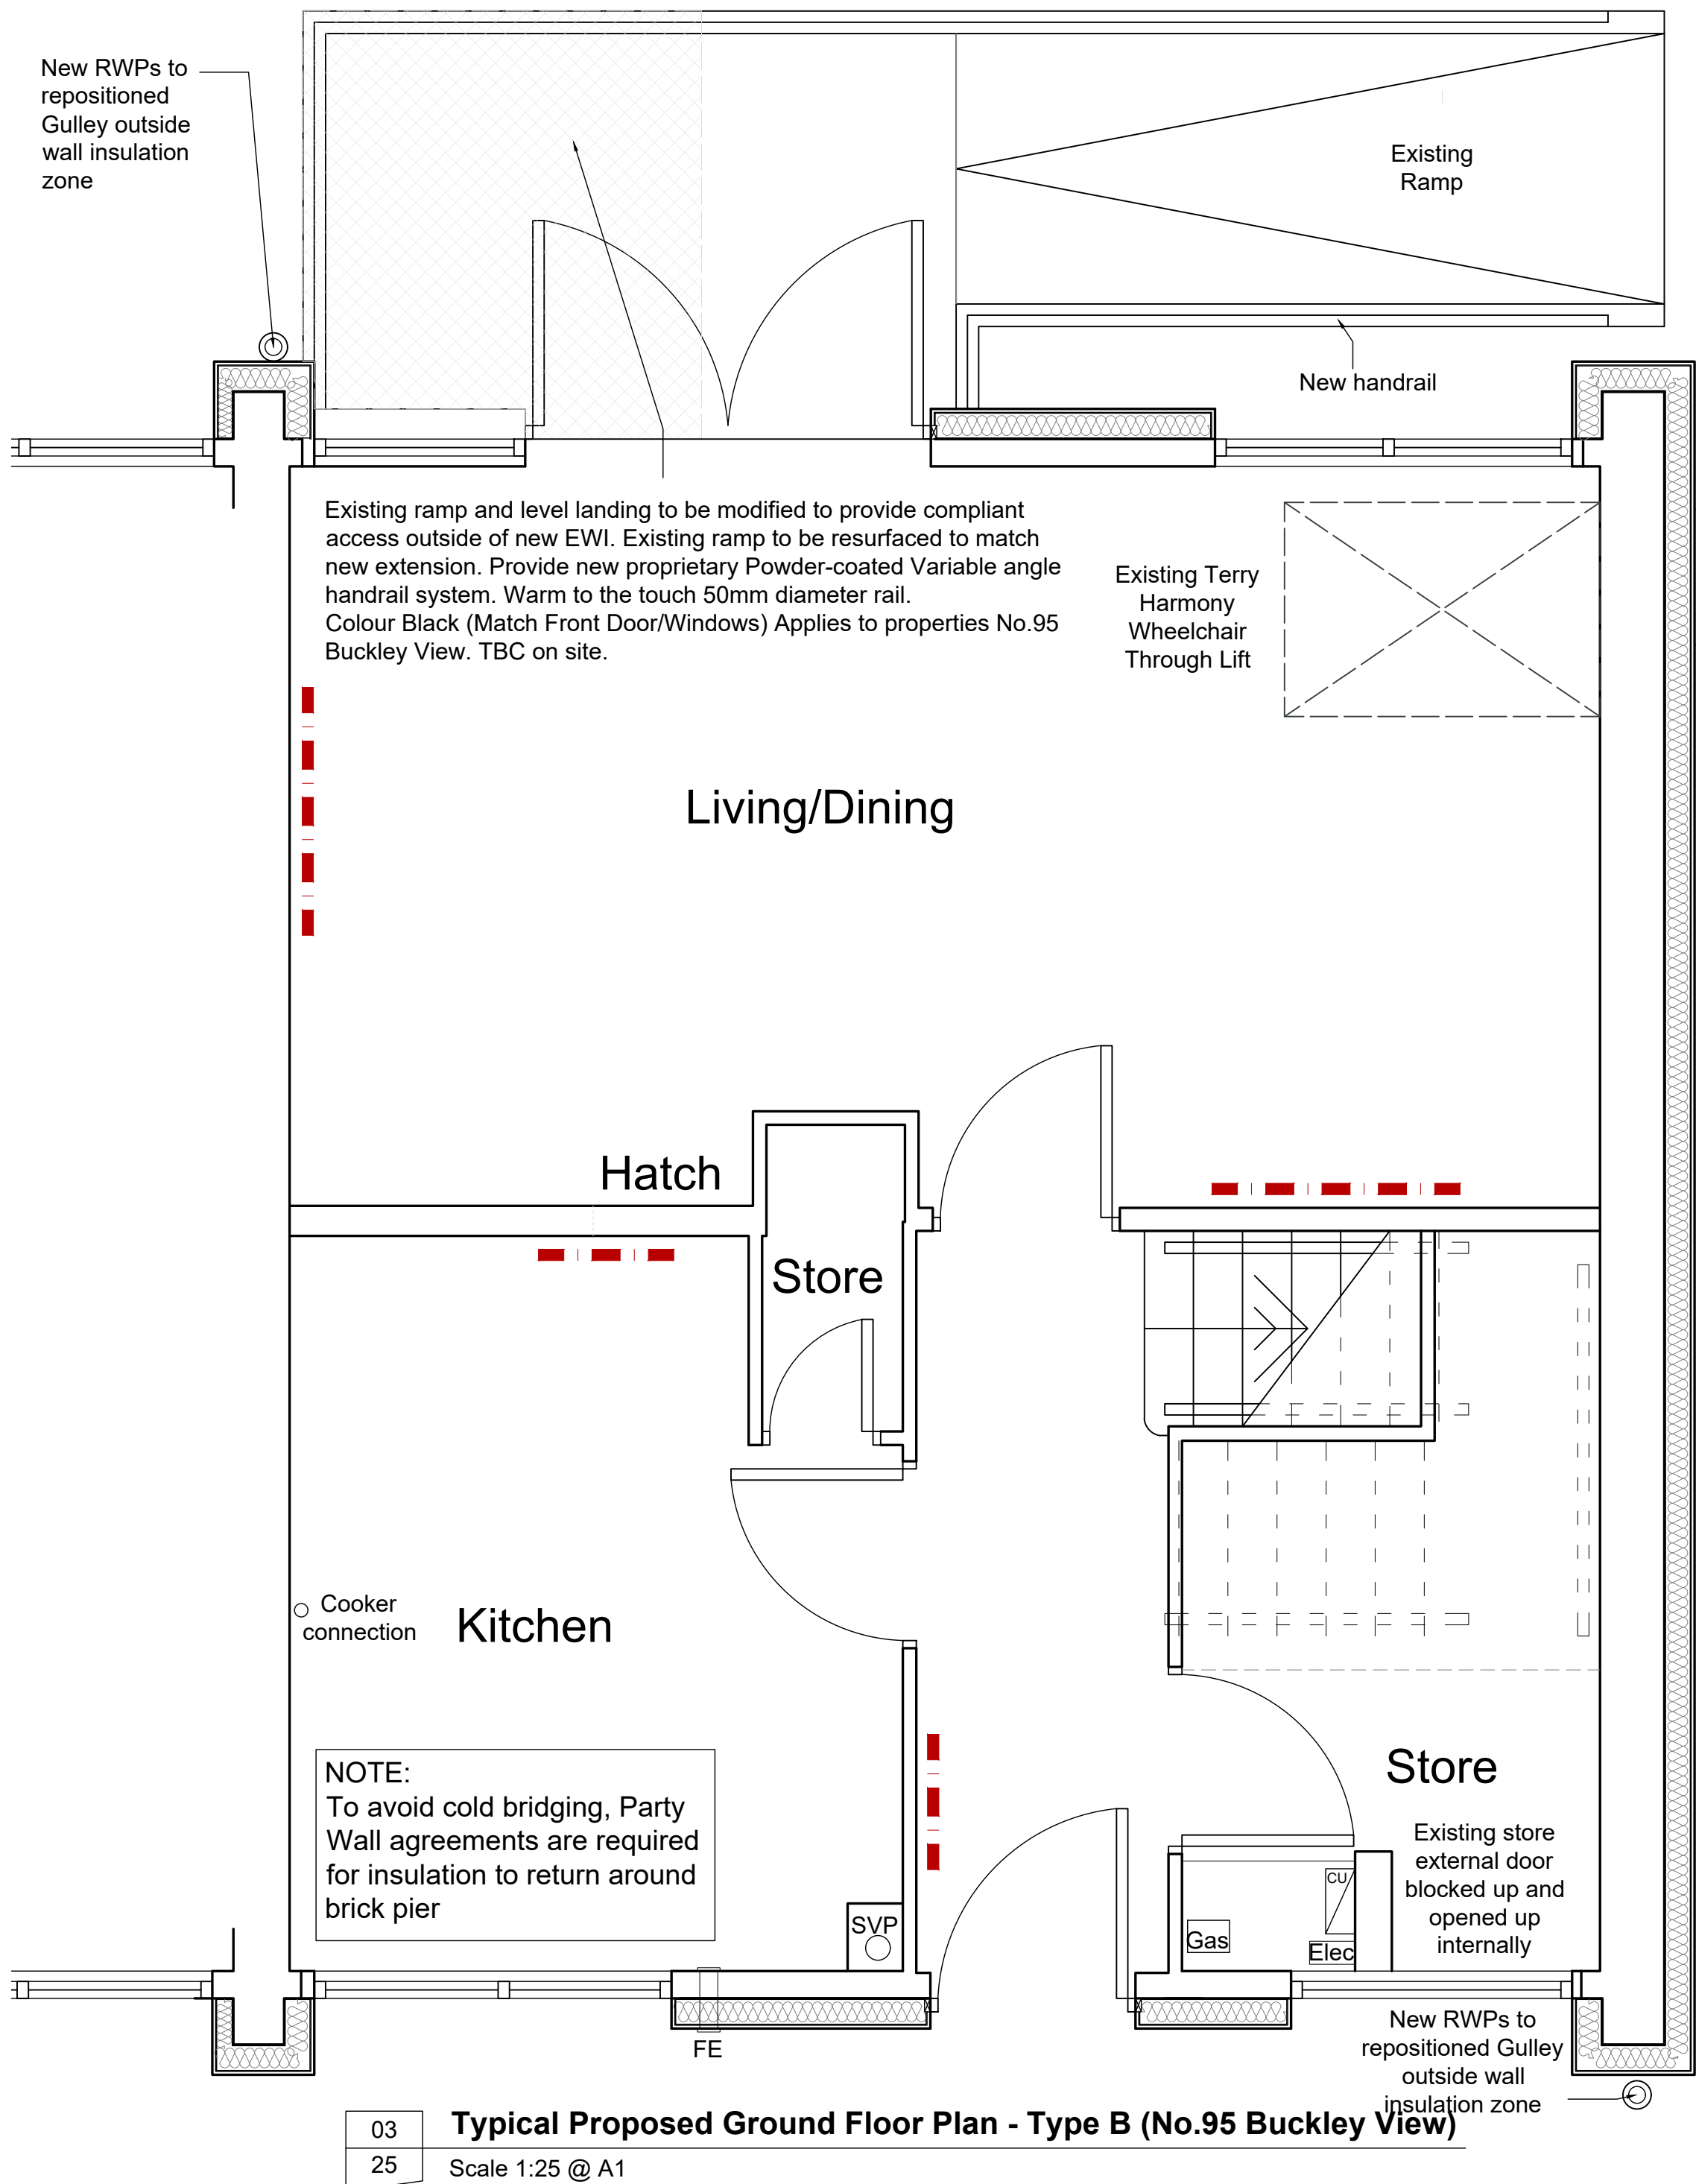


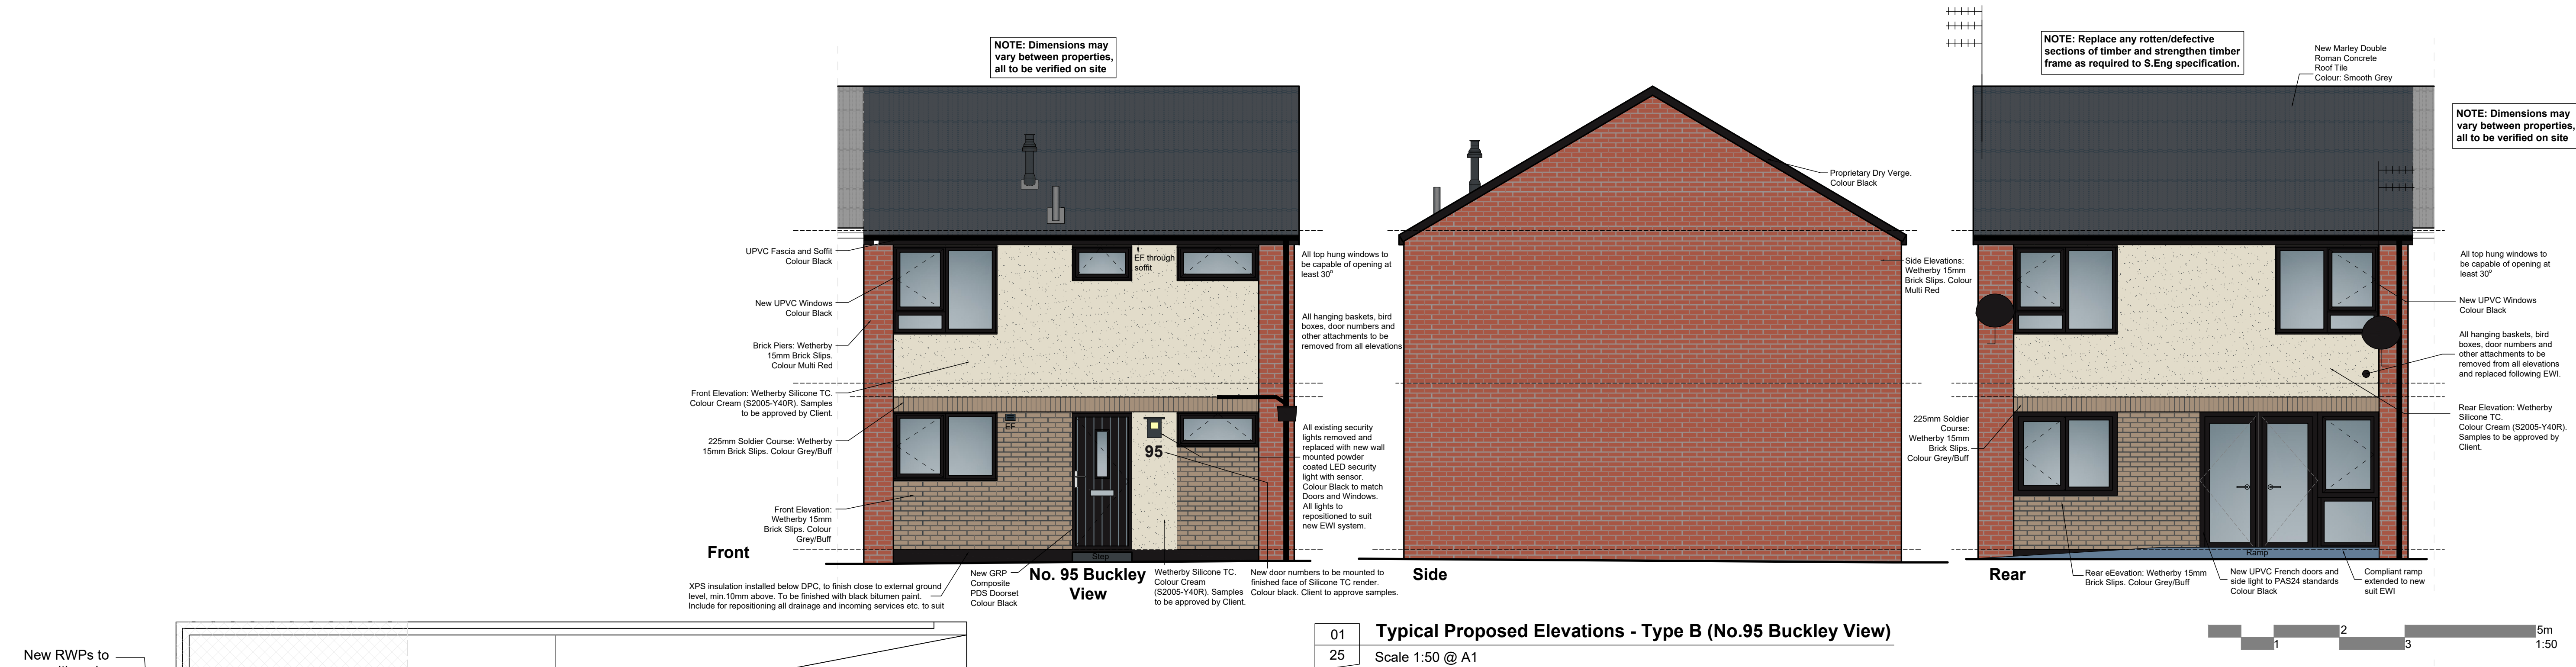

General Notes

01: Dimensions must not be scaled from this drawing. If in doubt, please ask.
02: All dimensions are in millimetres unless noted otherwise.
03: All dimensions should be verified on site before proceeding with the work.
04: TADW Architects shall be notified in writing of any discrepancies.
05: © TADW Limited (UK) 2015

Notes

Plot type B: 2 bed end terrace, no store.
Type applies to 95 Buckley View only.
Typical plans and elevations are based on a survey of no. 95 Buckley View.

Please refer to Materials Schedule for further details on full materials specification

Issue	Description	Date	Drawn	Checked
T2	Update to elevations following VE design	28.02.23	VA	AM
T1	Drawn	19.12.22	VA	AM

Drawing Status
P - Planning | T - Tender | C - Construction | R - As Record

For Tender

tadw architects

Six St. Petersgate Stockport Cheshire SK1 1HD
Ph 0161 477 6158 Fx 0161 480 8342 mail@tadw.co.uk www.tadw.co.uk

Client Rochdale Boroughwide Housing

Job Smallbridge Decarbonisation

Title Proposed Typical Elevations and Plans - Type B (No95 Buckley View)

Scale 1:25, 1:50@ A1

Note - Prints from PDF files may not be to scale, check accuracy against scale

Job Number 221316	Drawing Number 25	Issue T2
----------------------	----------------------	-------------