
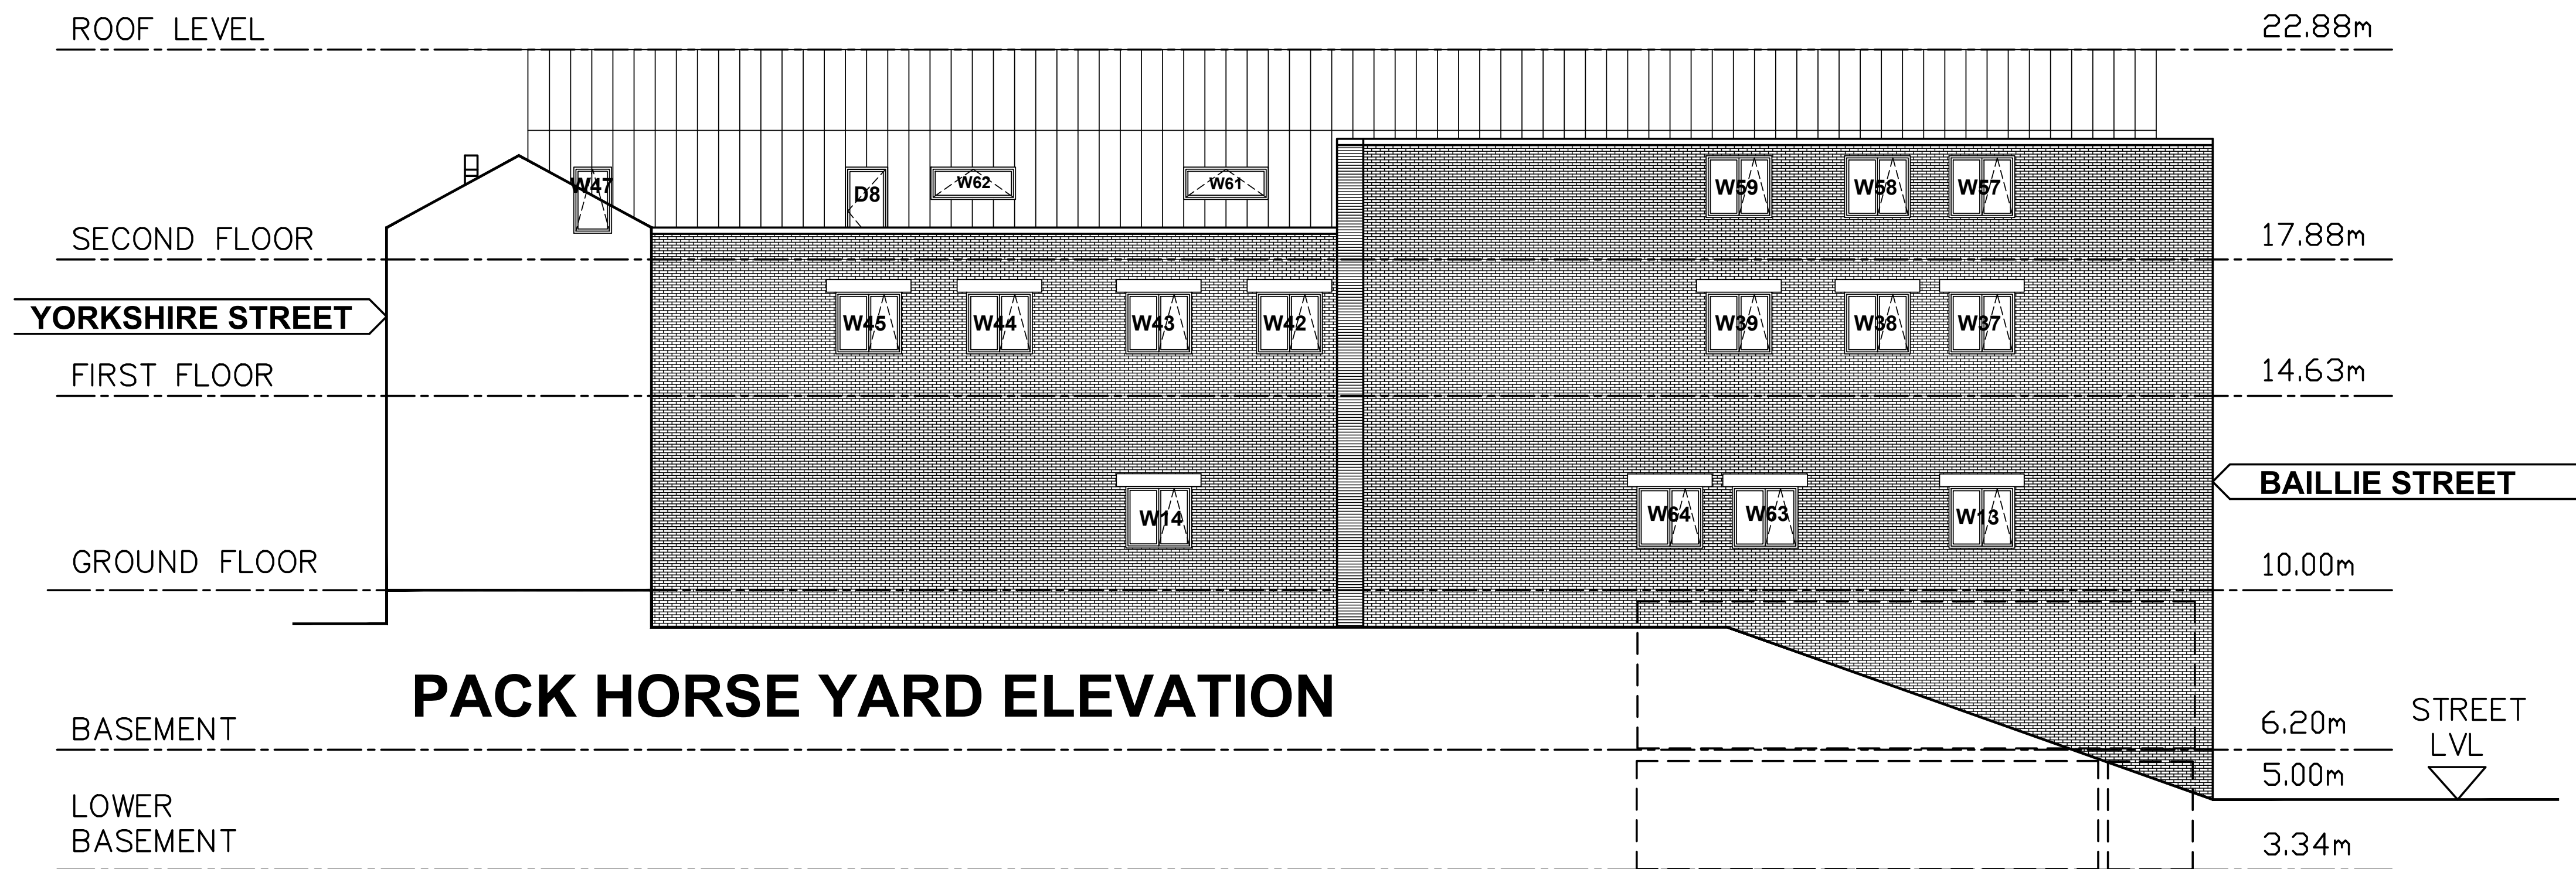


COPYRIGHT OF THIS DRAWING IS VESTED IN BM ARCHITECTURAL AND IT MUST NOT BE COPIED OR REPRODUCED.
WITHOUT WRITTEN CONSENT. ISSUED DRAWINGS ONLY ARE TO BE TAKEN FROM THIS DRAWING. DO NOT SCALE AND
THIS DRAWING. ALL CONTRACTORS MUST VISIT THE SITE AND BE RESPONSIBLE FOR TAKING AND CHECKING ALL DIMENSIONS RELATIVE
TO THEIR WORK.
BM ARCHITECTURAL ARE TO BE ADVISED BY ANY VARIATION BETWEEN DIMENSIONS AND SITE CONDITIONS.
ELECTRICITY AND DRAINING DETAILS AS SHOWN ONLY AND SHOULD NOT BE INTERPRETED FOR RE-USE.
ALL DIMENSIONS AND LEVELS SHOULD BE READ ONLY FROM THOSE VALUES STATED IN TEXT ON THE DRAWINGS.

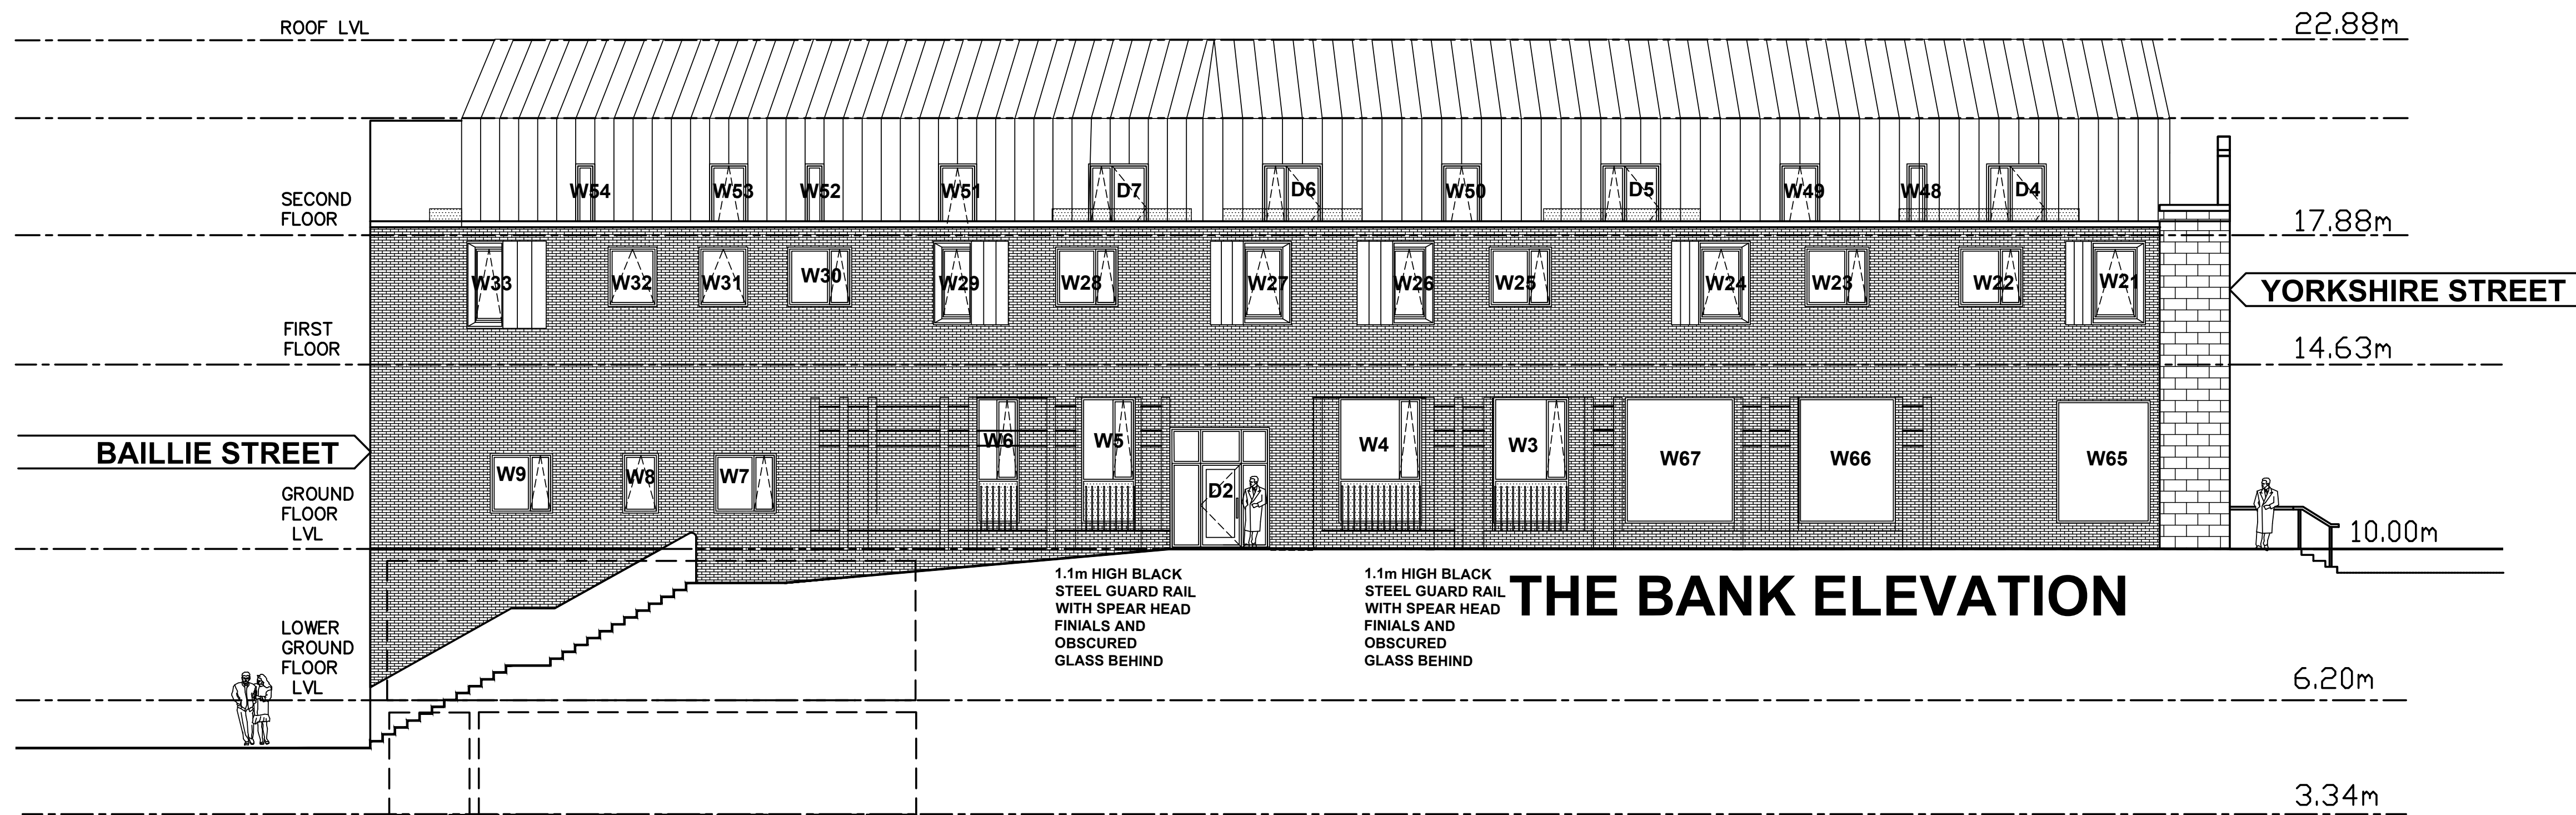

B 080324 WINDOWS AND ENTRANCE
DOORS AMENDED
A 041223 ELEVATIONS AMENDED BM
REV: DATE: DETAILS:

BM ARCHITECTURAL DESIGNS
APARTMENT 8
224 GREAT CLOWES STREET
MANCHESTER M7 2ZS
TEL: 07415 493002

PROJECT: FORMER POUND WORLD,
44-46 YORKSHIRE STREET,
BAILLIE STREET AND THE BANK,
ROCHDALE OL16 1JW

CLIENT: CASSEL AND FLETCHER PROPERTY
MANAGEMENT LTD.

TITLE: PROPOSED ELEVATIONS 1

SCALE: 1:100 @ A1 DATE: 06/ 2023 DRAWN: BM

STATUS: BUILDING REGULATIONS

DRAWING NO: BM/0623/BAILLIE/ BR6 REV: B