



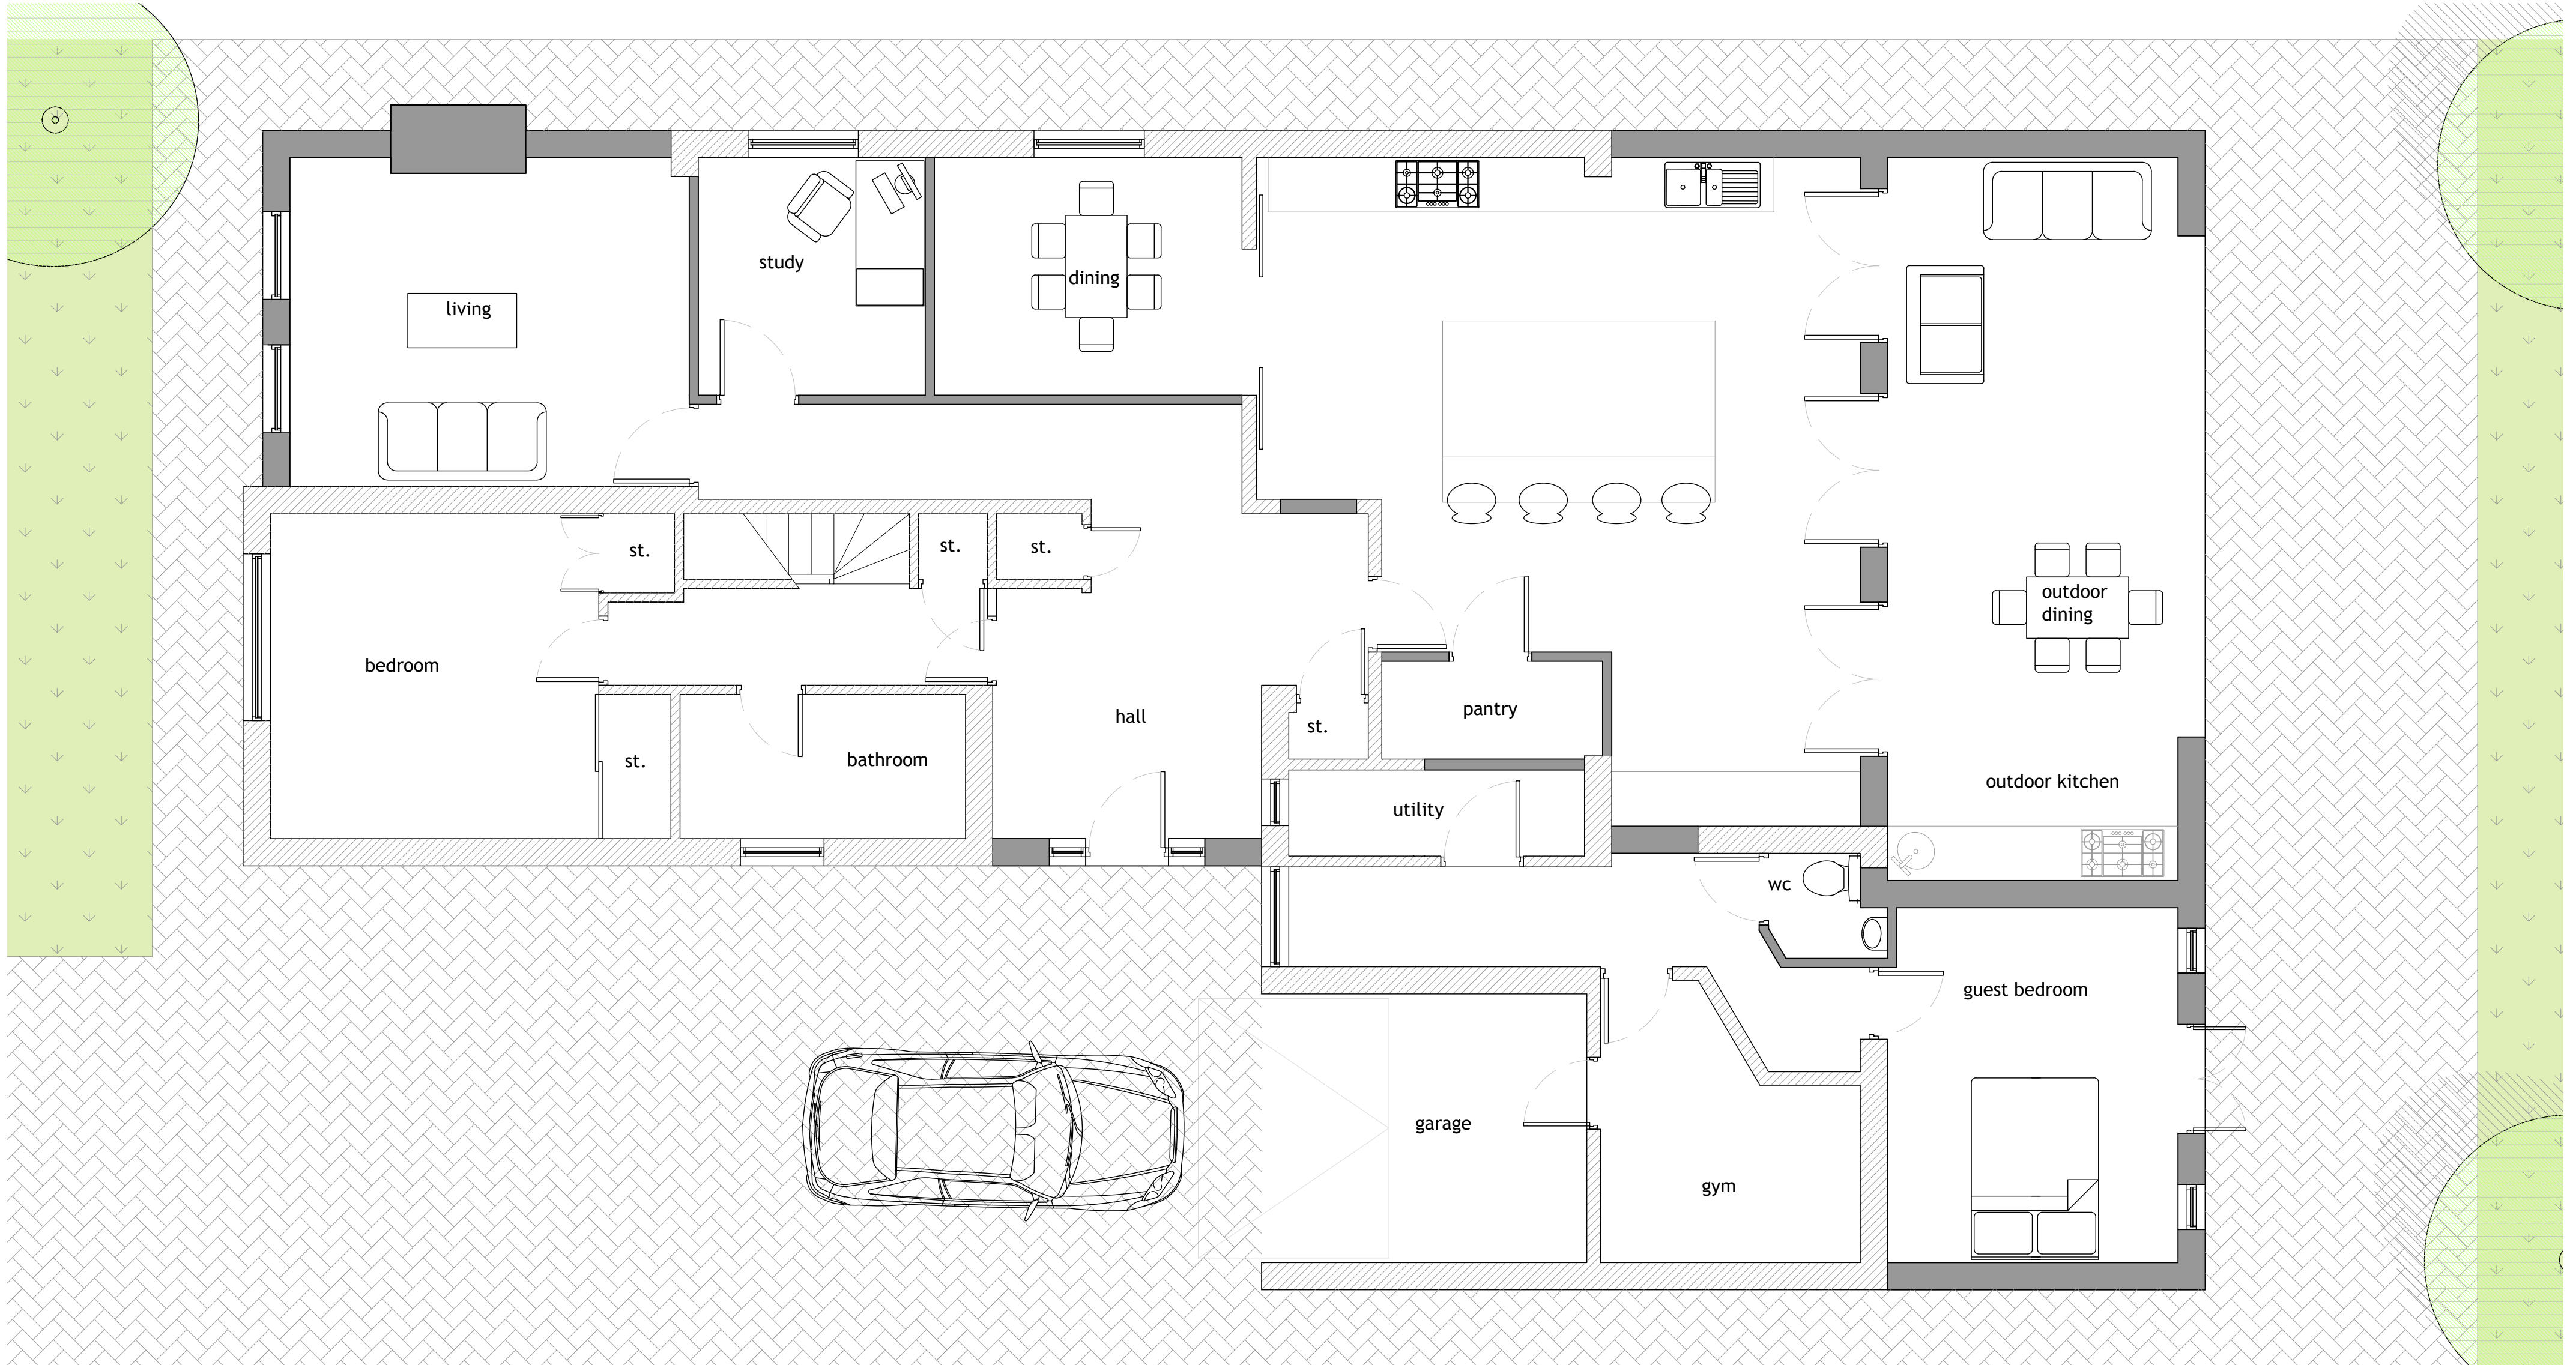

All levels and dimensions must be checked on site by contractor prior to commencement of works. Any variations must be reported to the client.

All information hereon is in the copyright of the designer. Copying in full or in part is forbidden without the written permission from the designer.

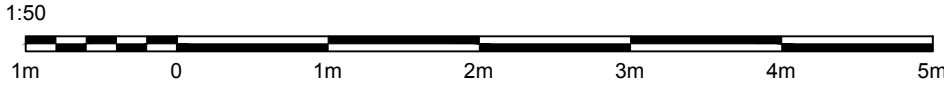

Client	Chris Kilcourse	Revision	d
Project	523 Rochdale Road Middleton Manchester M24 2GN	Drawing Number	777-03
Title	Proposed Layout	Dwg Scale	1:50 a2
MAHE Architecture			