



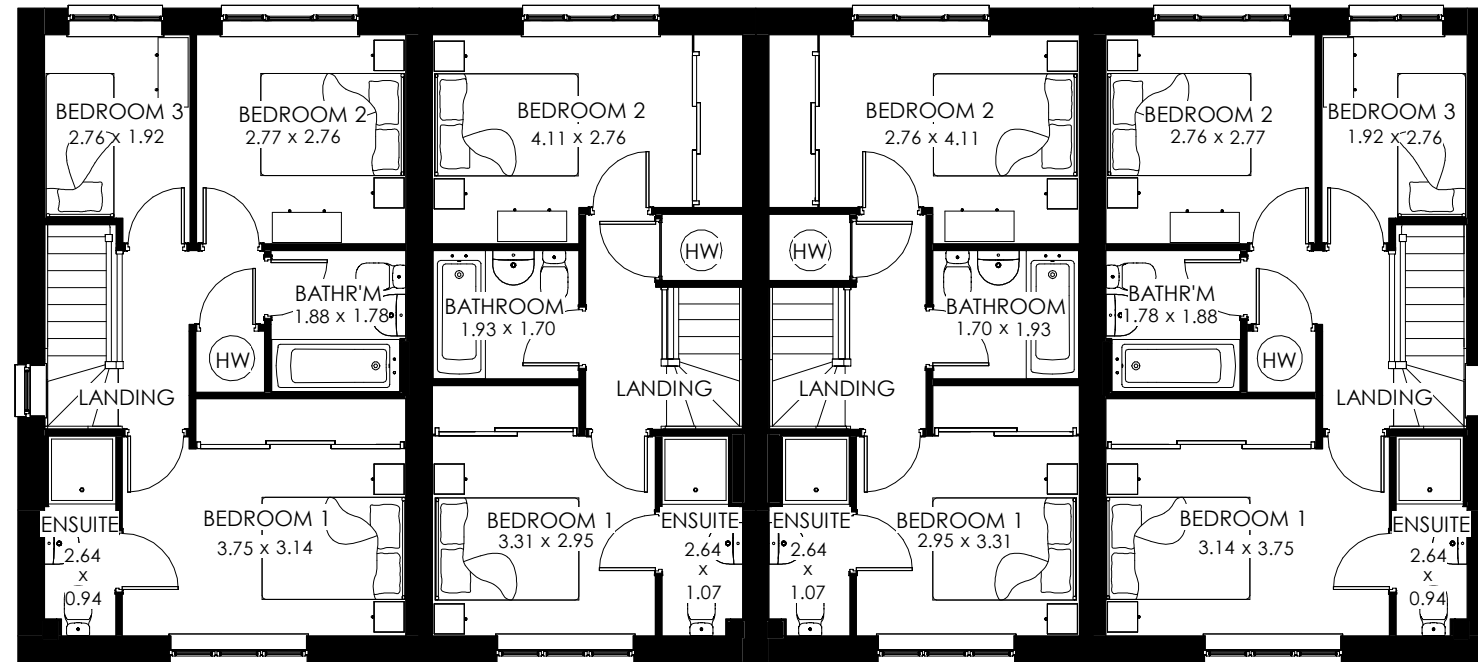

First Floor

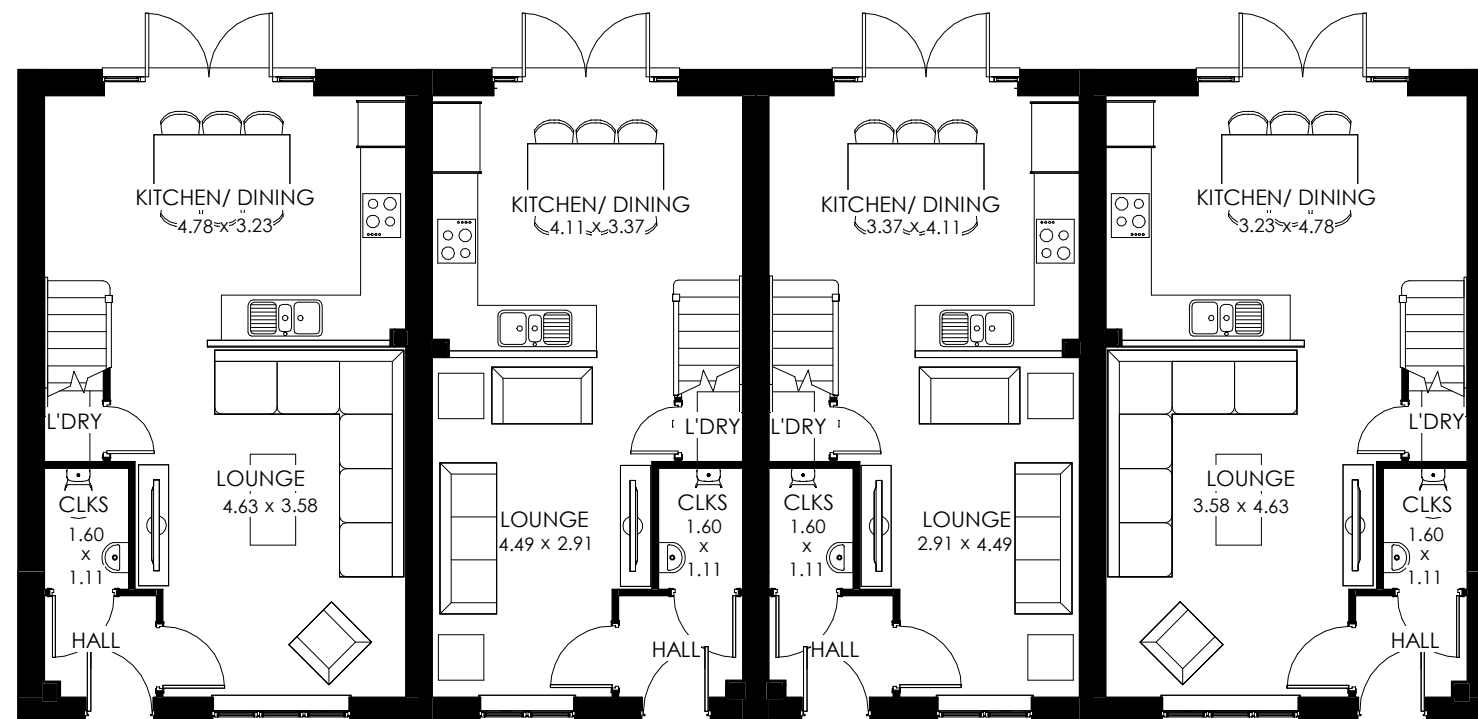

Ground Floor

Scale 1:100 @ A3
0m 1m 2m 3m 4m 5m

Bakewell Buxton (4 Block)


G Series

832ft² 77.32m²
716ft² 66.52m²

Date: Nov 2022
EG_BB4_DM.1




Front Elevation

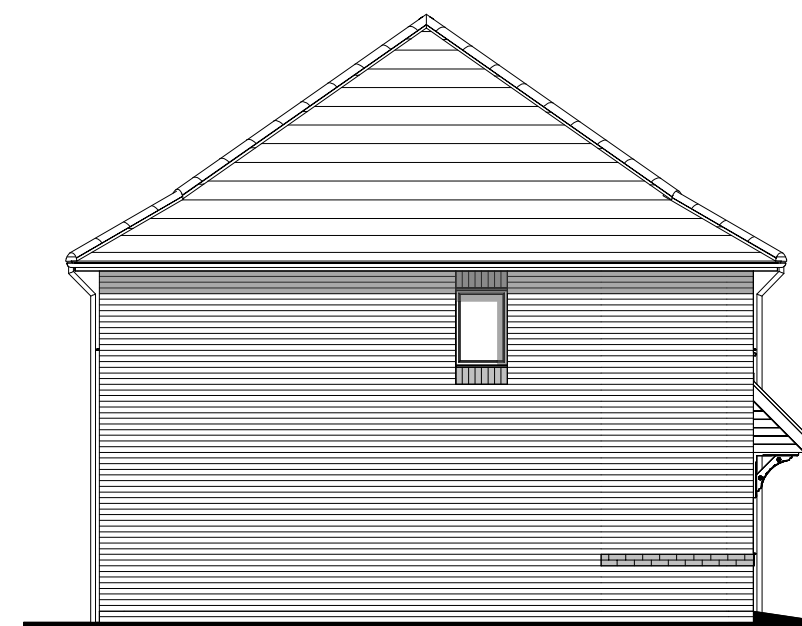

Side Elevation



Rear Elevation

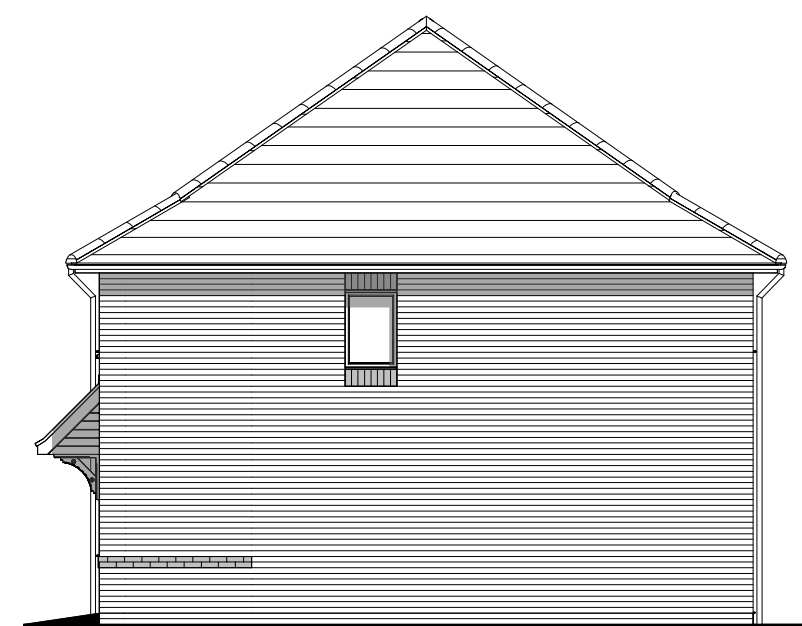

Side Elevation

Bakewell Buxton (4 Block)

G Series

832ft² 77.32m²
716ft² 66.52m²

Elevation: B1


Date: Nov 2022

EG_BB4_DM.1

Scale 1:100 @ A3
0m 1m 2m 3m 4m 5m




Front Elevation

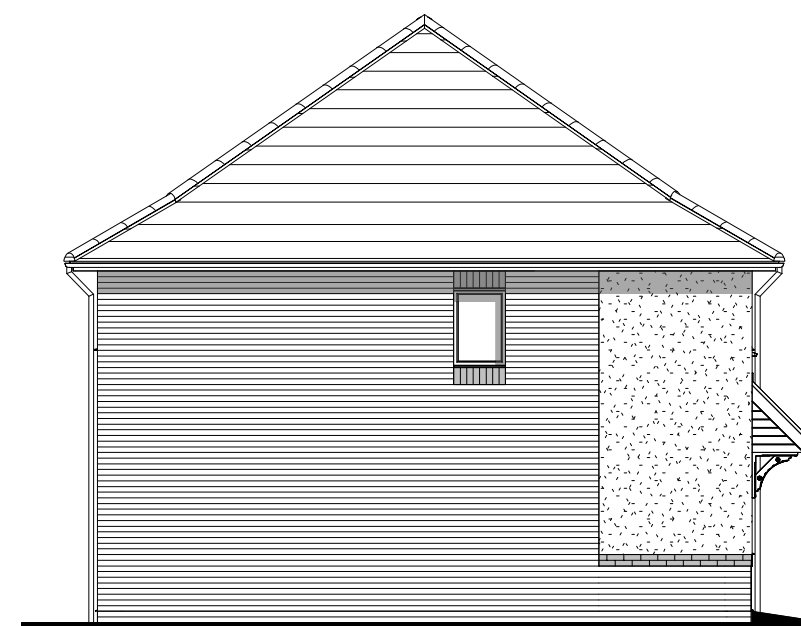

Side Elevation



Rear Elevation

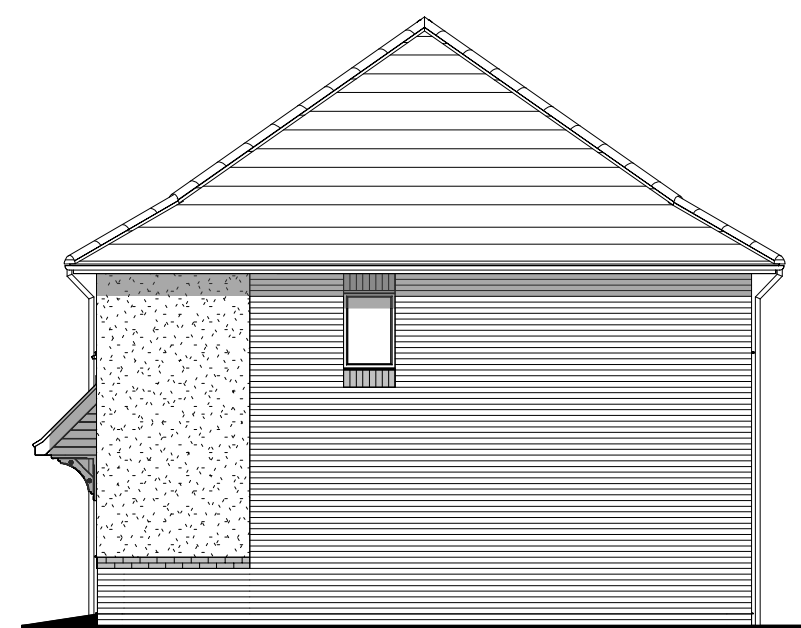

Side Elevation

Bakewell Buxton (4 Block)

G Series


832ft² 77.32m²
716ft² 66.52m²

Elevation: A1

Date: Nov 2022

EG_BB4_DM.1

Scale 1:100 @ A3
0m 1m 2m 3m 4m 5m

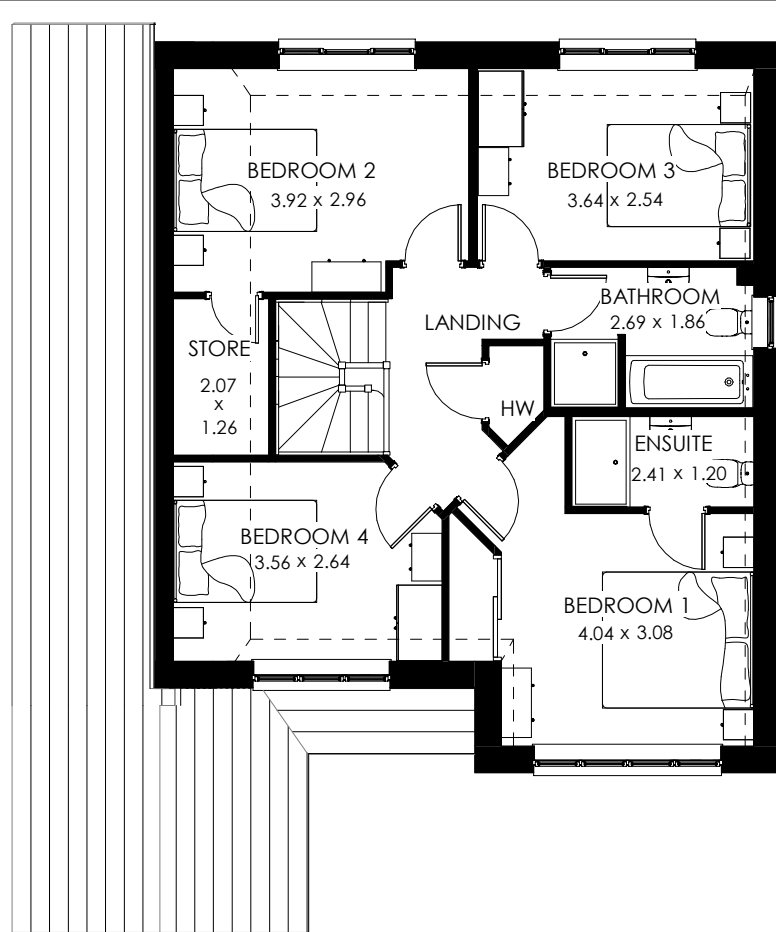


Front Elevation



Side Elevation

First Floor

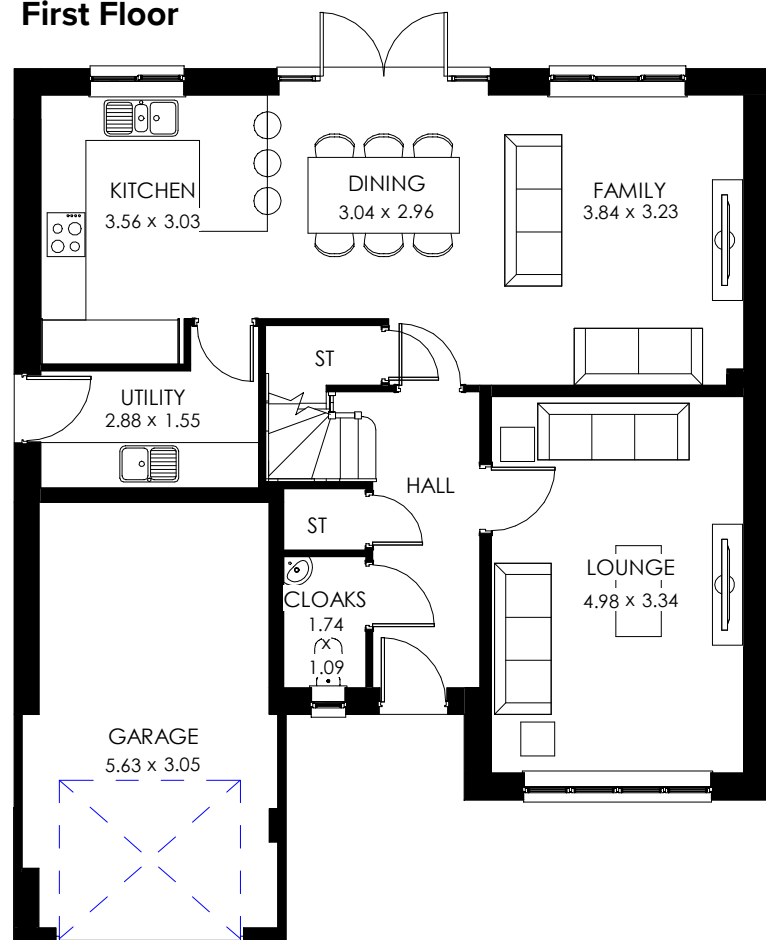

Ground Floor

Scale 1:100 @ A3
0m 1m 2m 3m 4m 5m



Rear Elevation




Side Elevation


Chester

G Series

Elevation Code: B1
1449 ft² 134.65 m²
Date: Nov 2022
EG_CHTR_DM.1

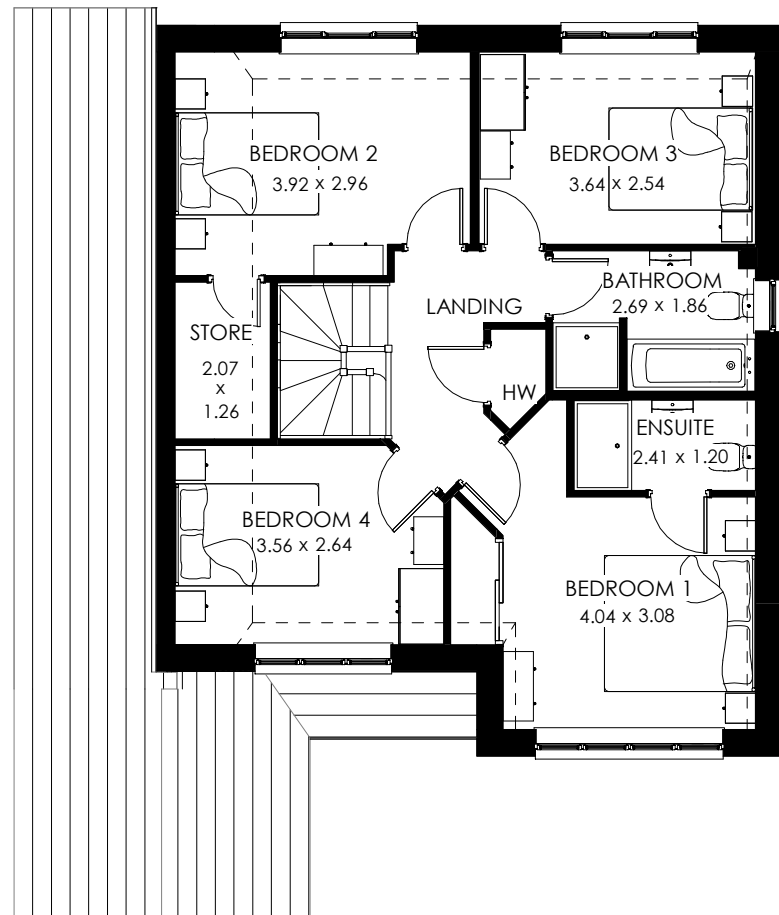

First Floor

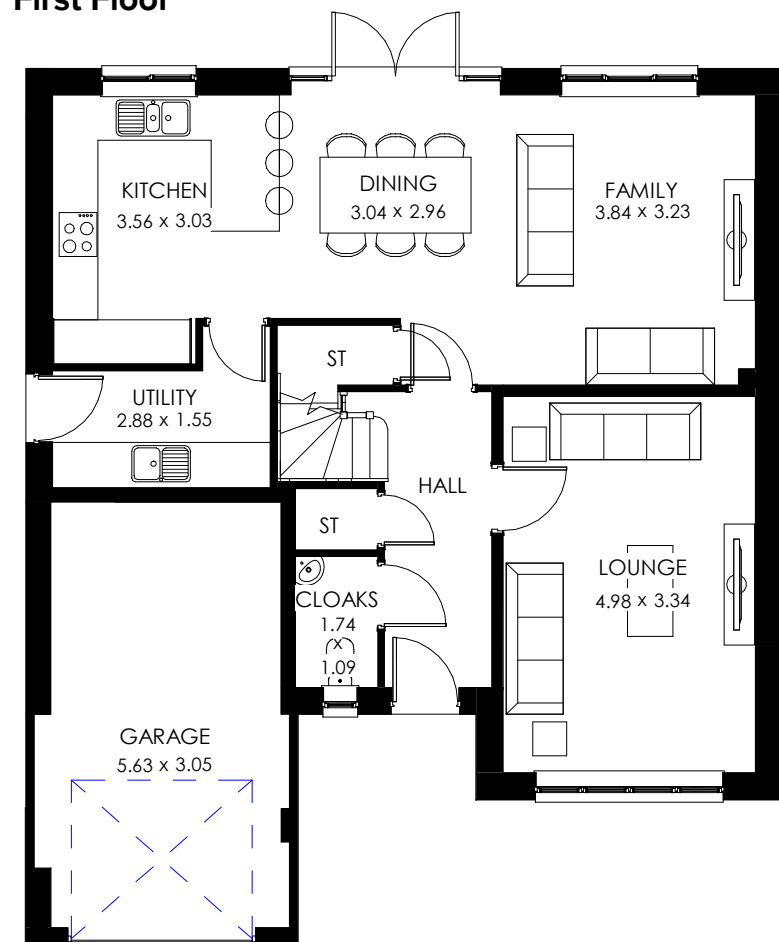

Ground Floor



Front Elevation



Side Elevation



Rear Elevation




Side Elevation

Chester


G Series

Elevation Code: A1
1449 ft² 134.65 m²
Date: Nov 2022
EG_CHTR_DM.1

Scale 1:100 @ A3
0m 1m 2m 3m 4m 5m

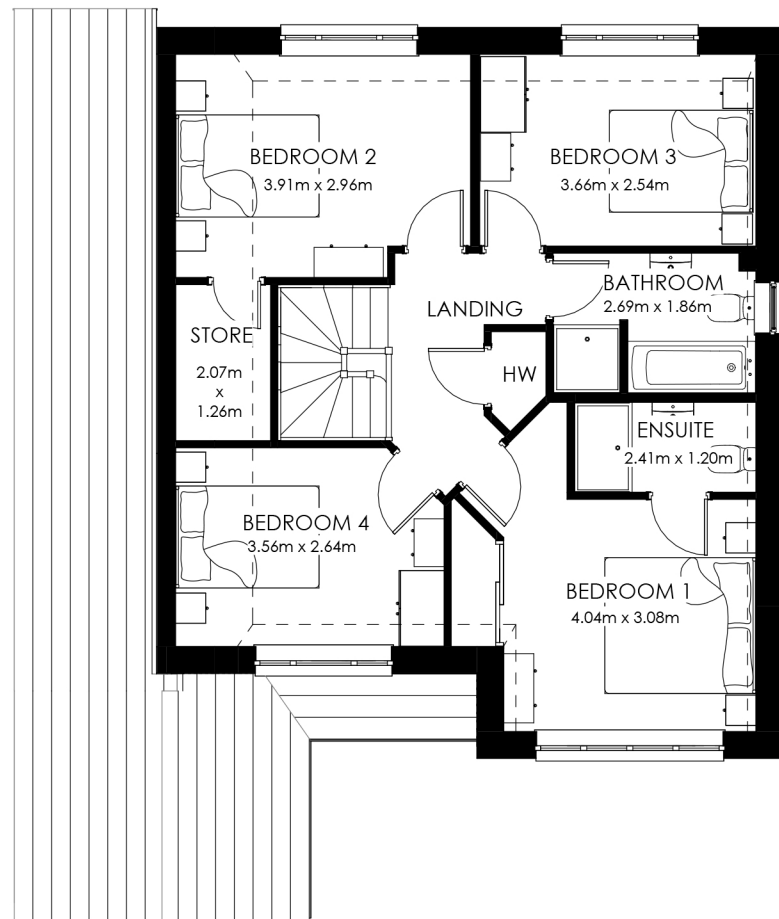

First Floor

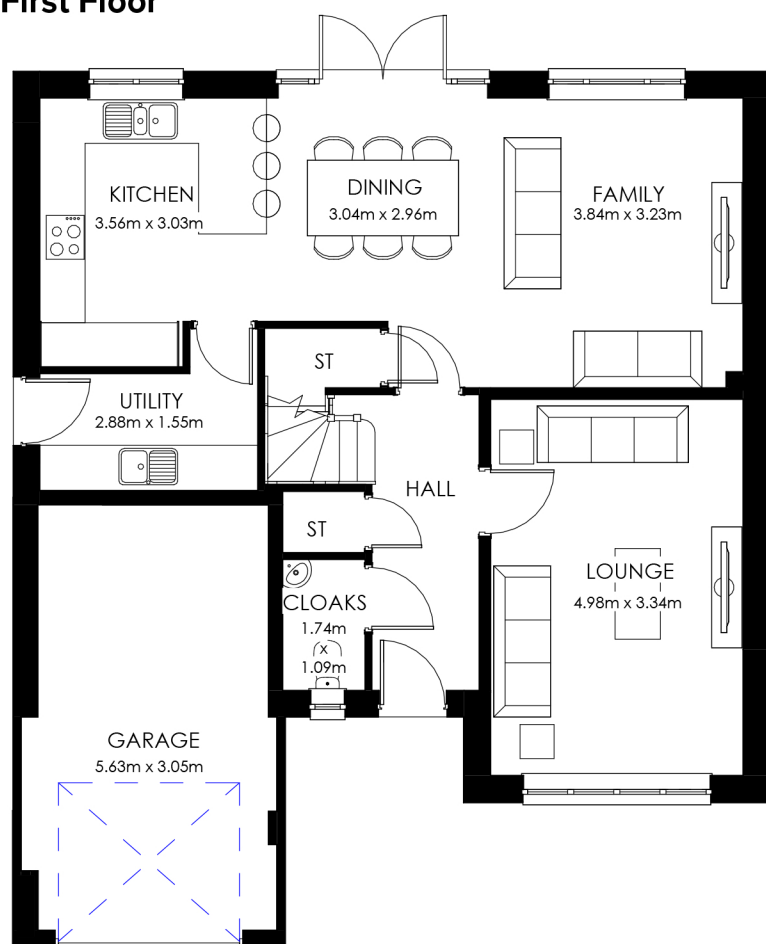

Ground Floor

Scale 1:100 @ A3
0m 1m 2m 3m 4m 5m



Front Elevation



Side Elevation




Rear Elevation



Side Elevation

Chester
STONE
G Series

1449 ft² 134.65 m²
Date: Feb 2023
EG_CHTR_DM.2

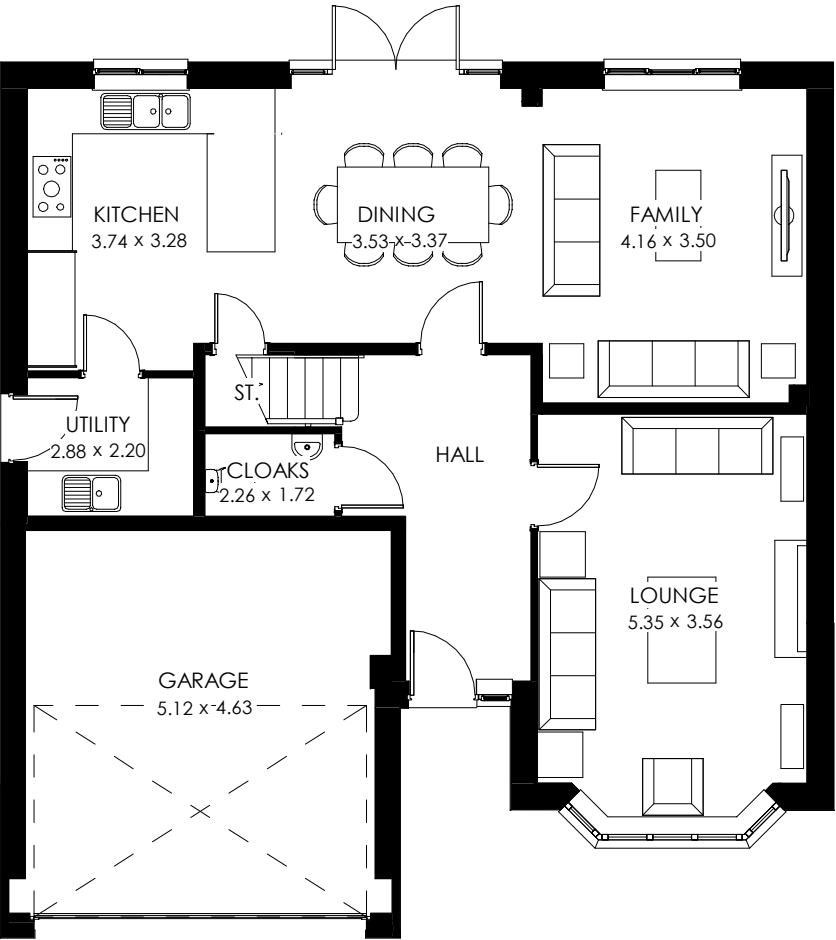

Ground Floor



First Floor

Scale 1:100 @ A3
0m 1m 2m 3m 4m 5m

Hampstead

G Series

Elevation Code: B1 / A1
1850 ft² 171.86 m²
Date: Nov 2022
EG_HAMP_DM.1





Front Elevation



Side Elevation



Rear Elevation



Side Elevation

Scale 1:100 @ A3
0m 1m 2m 3m 4m 5m

Hampstead

G Series

Elevation Code: B1
1850 ft² 171.86 m²
Date: Nov 2022
EG_HAMP_DM.1



Front Elevation



Side Elevation



Rear Elevation



Side Elevation

Scale 1:100 @ A3
0m 1m 2m 3m 4m 5m

Hampstead

G Series

1850 ft² 171.86 m²

Date: Nov 2022
EG_HAMP_DM.1



Front Elevation



Side Elevation



Rear Elevation







Side Elevation

Scale 1:100 @ A3
0m 1m 2m 3m 4m 5m

Hampstead
STONE
G Series

1850 ft² 171.86 m²
Date: Feb 2023
EG_HAMP_DM.2



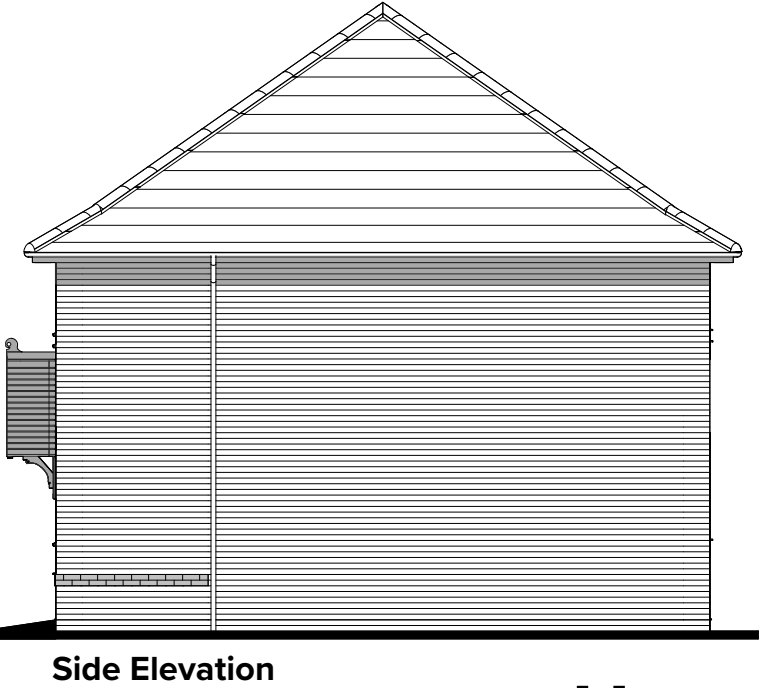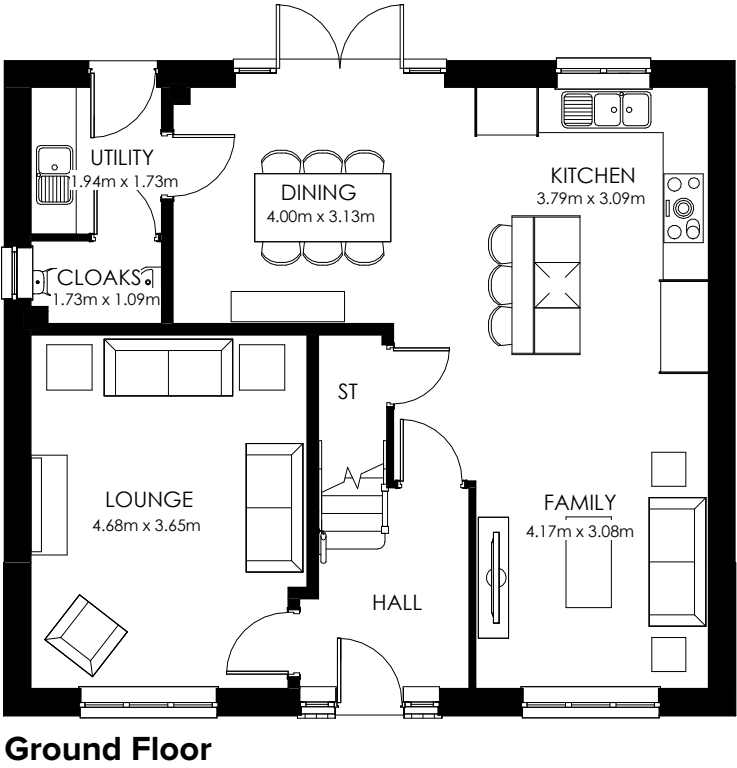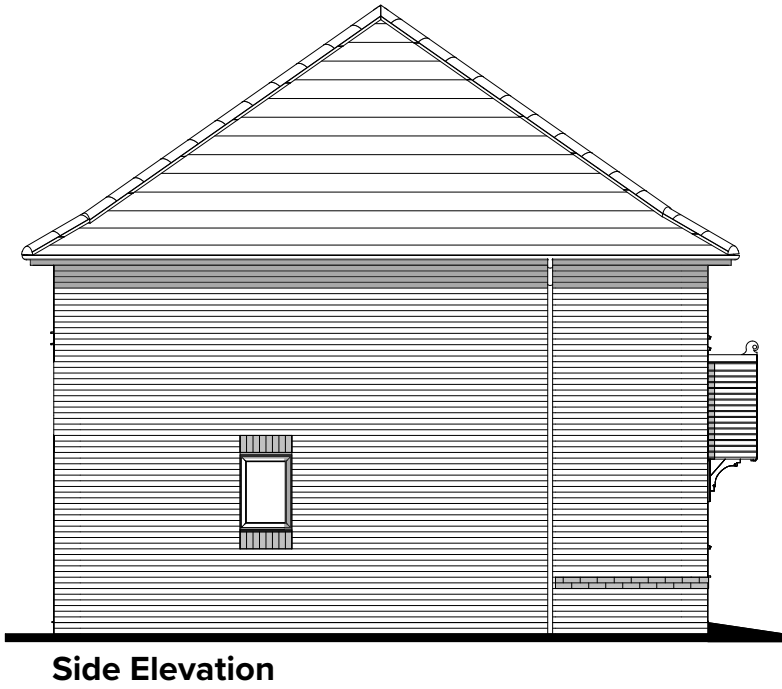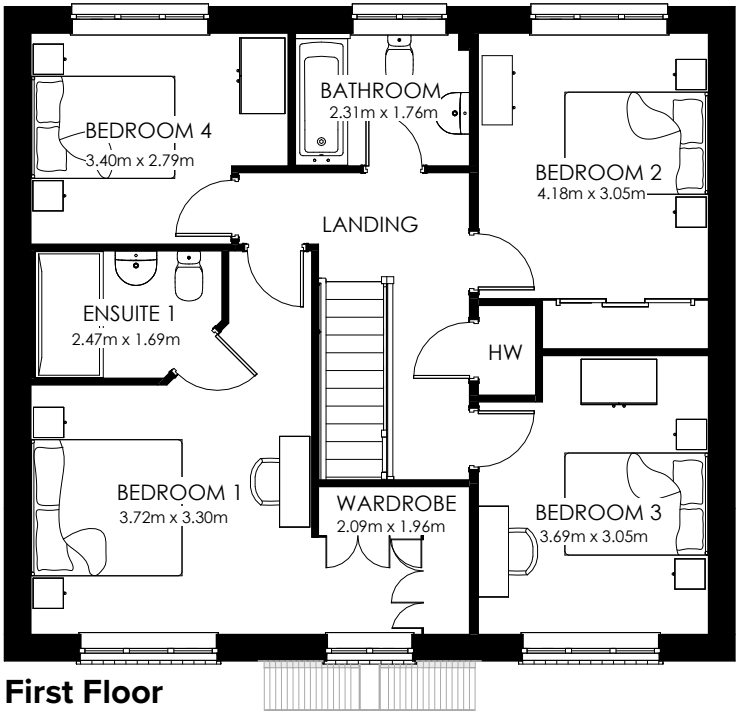


Harrogate

G Series
1553 ft² 144.29 m²
Elevation Code: B1

Date: Jan 2023
EG_HARR_DM.2


Scale 1:100 @ A3
0m 1m 2m 3m 4m 5m

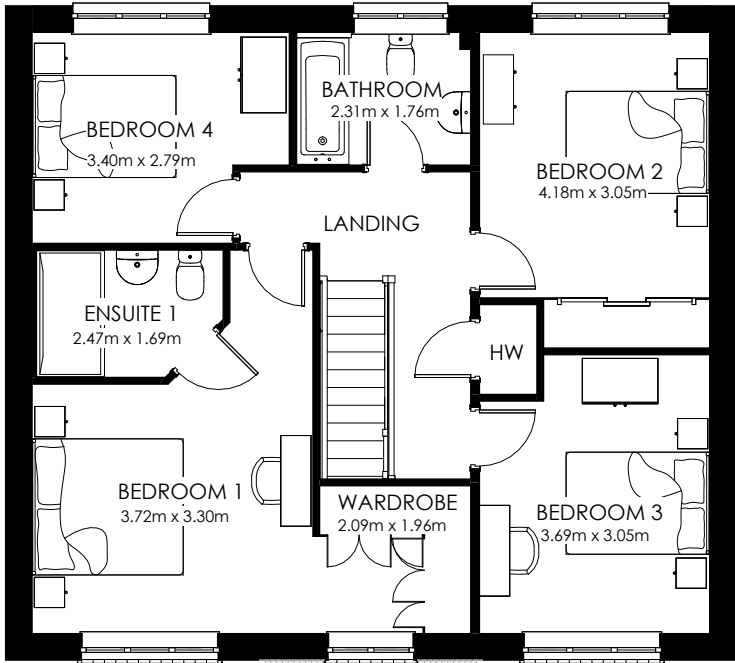


First Floor



Front Elevation

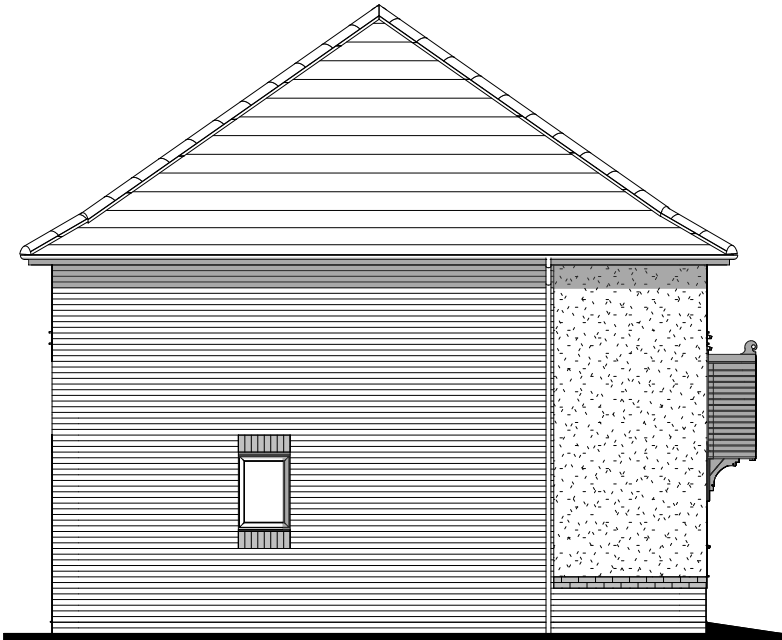


Side Elevation

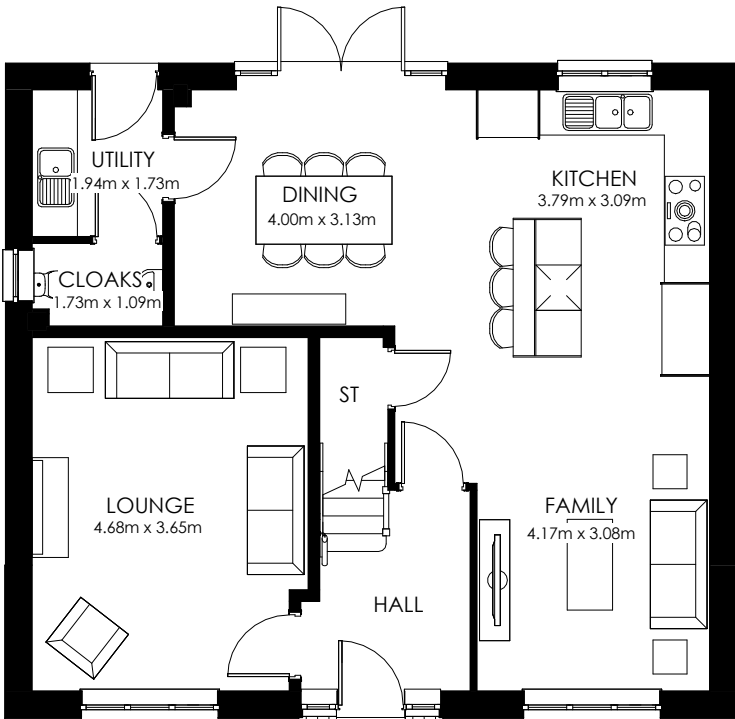

Ground Floor



Rear Elevation

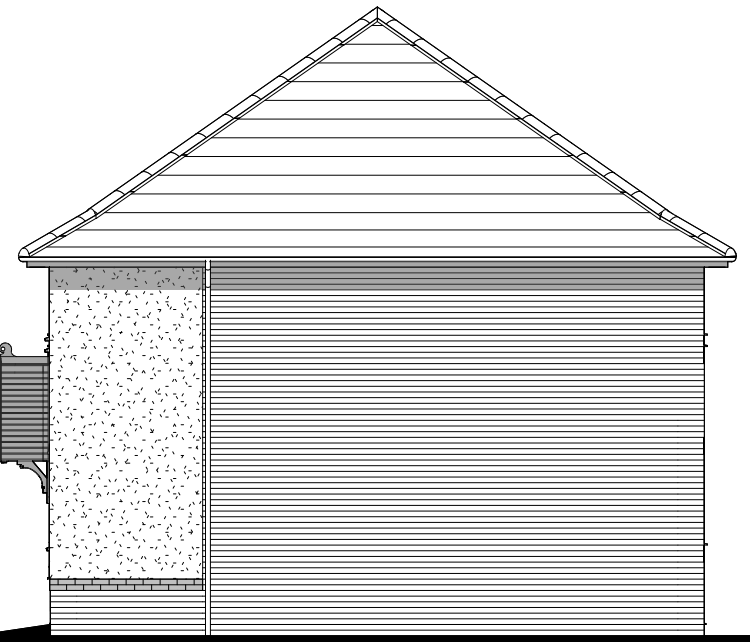


Side Elevation

Harrogate


G Series
1553 ft² 144.29 m²
Elevation Code: A1

Date: Jan 2023
EG_HARR_DM.2

Scale 1:100 @ A3
0m 1m 2m 3m 4m 5m

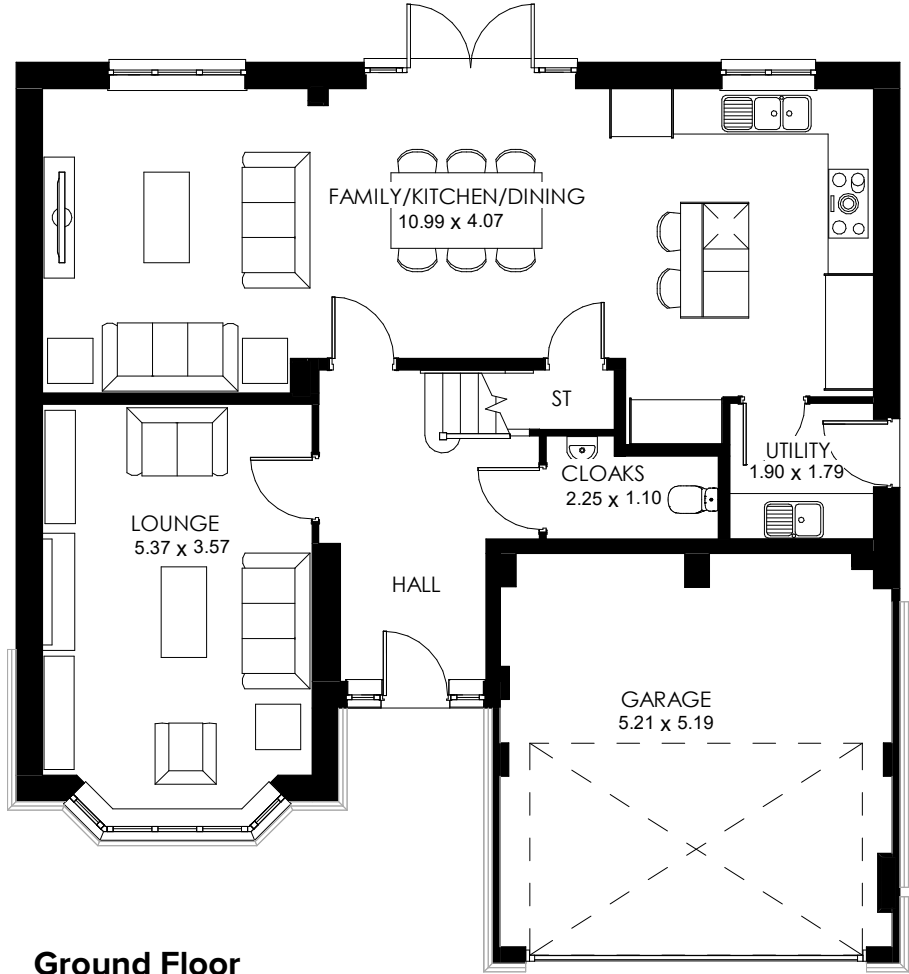

Ground Floor

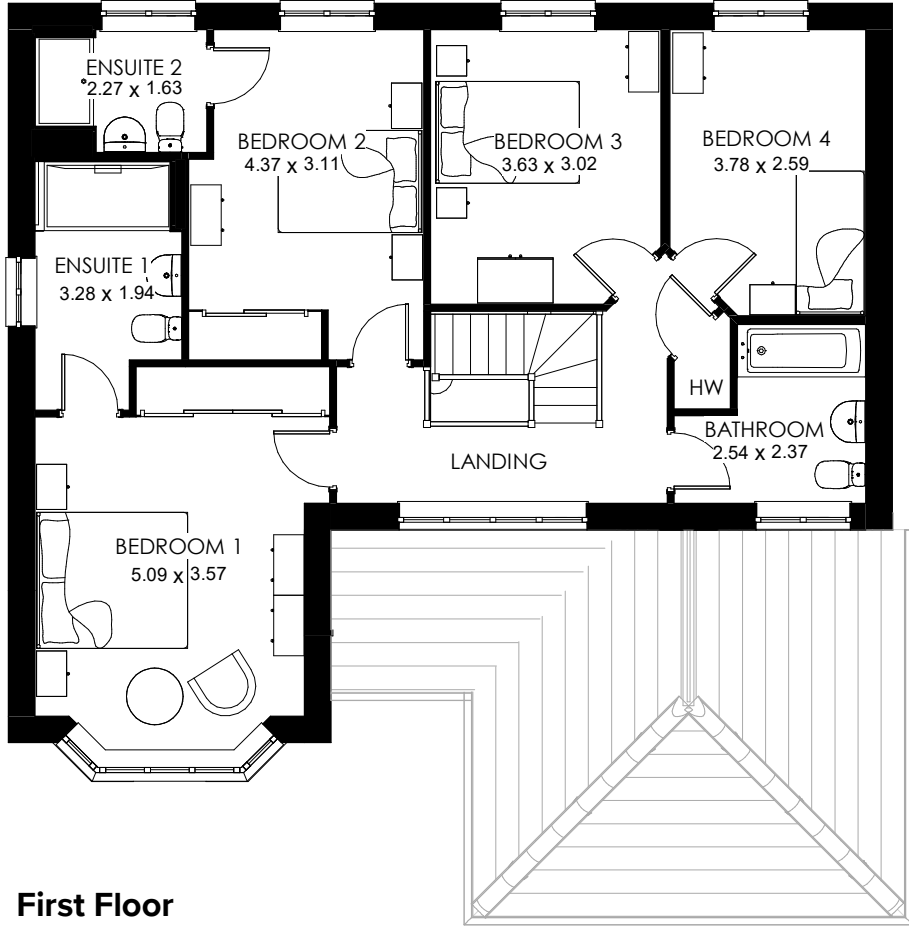

First Floor



Front Elevations



Side Elevation



Rear Elevation



Side Elevation

Scale 1:100 @ A3
0m 1m 2m 3m 4m 5m

Henley

G Series

Elevation Code: B1
1768 ft² 164.28 m²
Date: Nov 2022
EG_HENL_DM.1



Front Elevation



Side Elevation



Rear Elevation




Side Elevation

Scale 1:100 @ A3
0m 1m 2m 3m 4m 5m

Henley
STONE
G Series

1768 ft² 164.28 m²
Date: Feb 2023
EG_HENL_DM.2

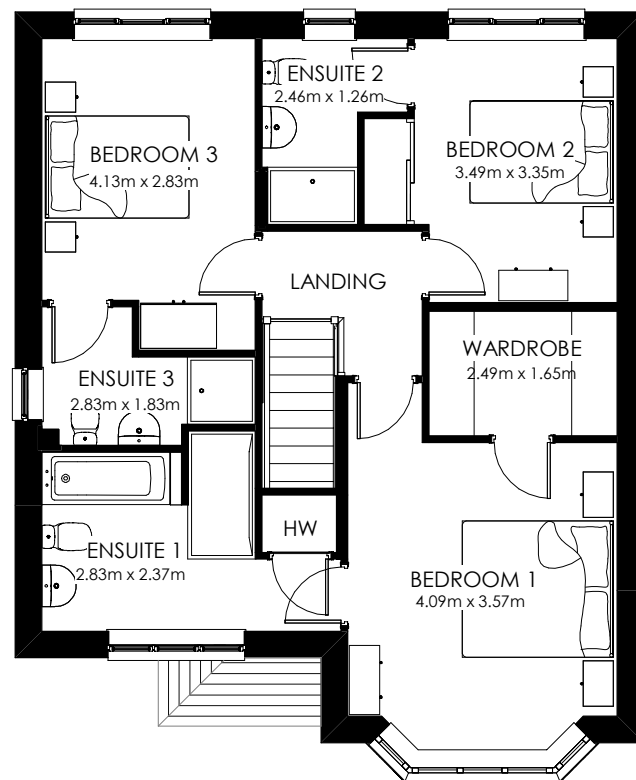


First Floor



Front Elevation




Side Elevation

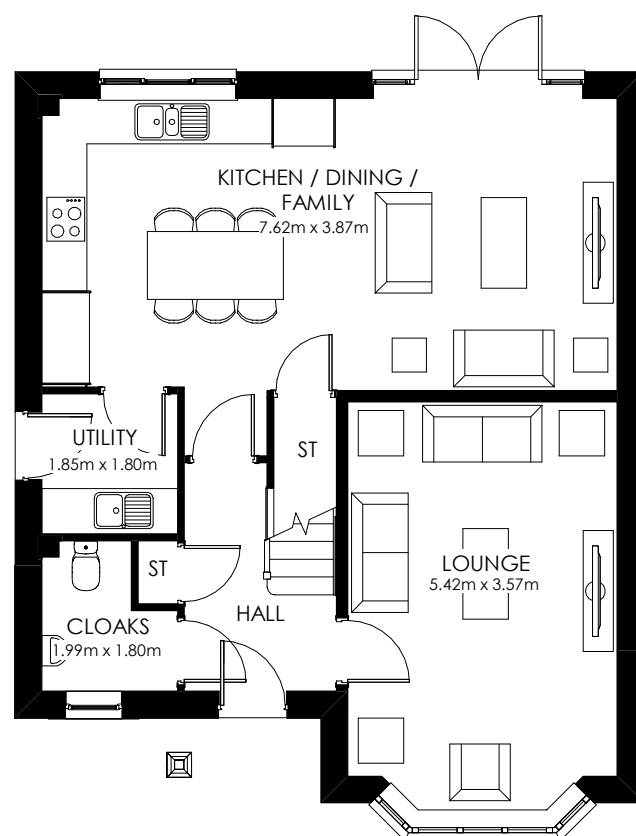

Ground Floor



Rear Elevation

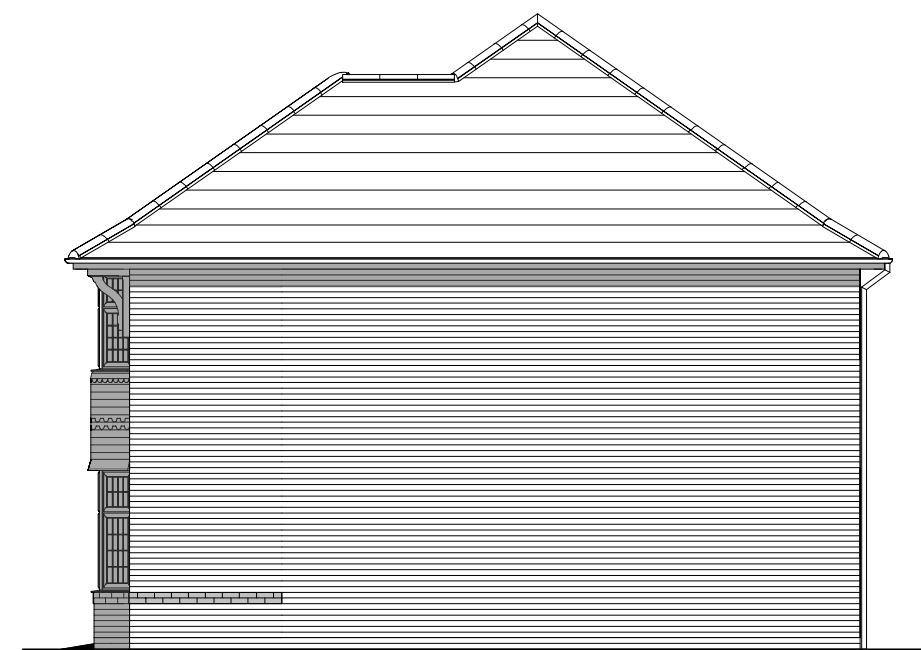


Side Elevation

Leamington Lifestyle

G Series

Elevation Code: B1
1412 ft² 131.17 m²
Date: Nov 2022
EG_LEAMQ_DM.1


Scale 1:100 @ A3
0m 1m 2m 3m 4m 5m

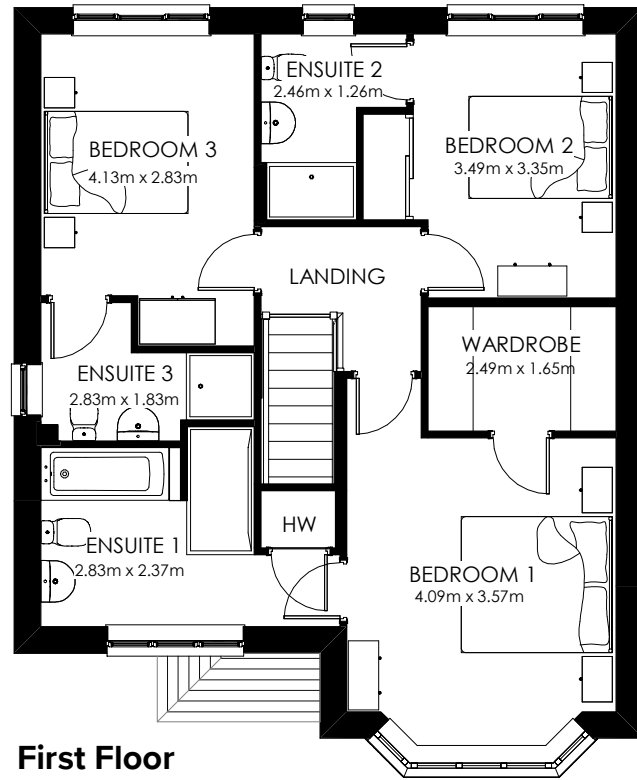


Front Elevation



Side Elevation

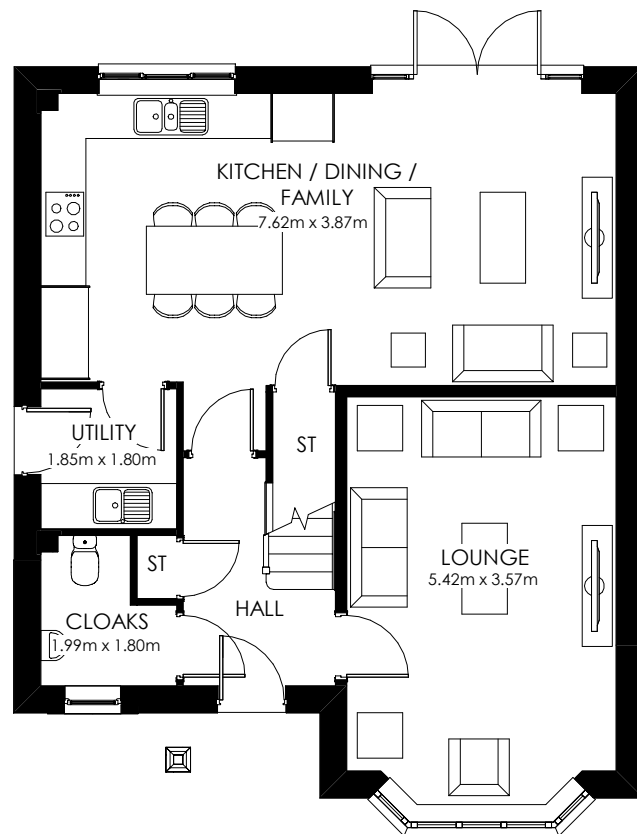

Rear Elevation

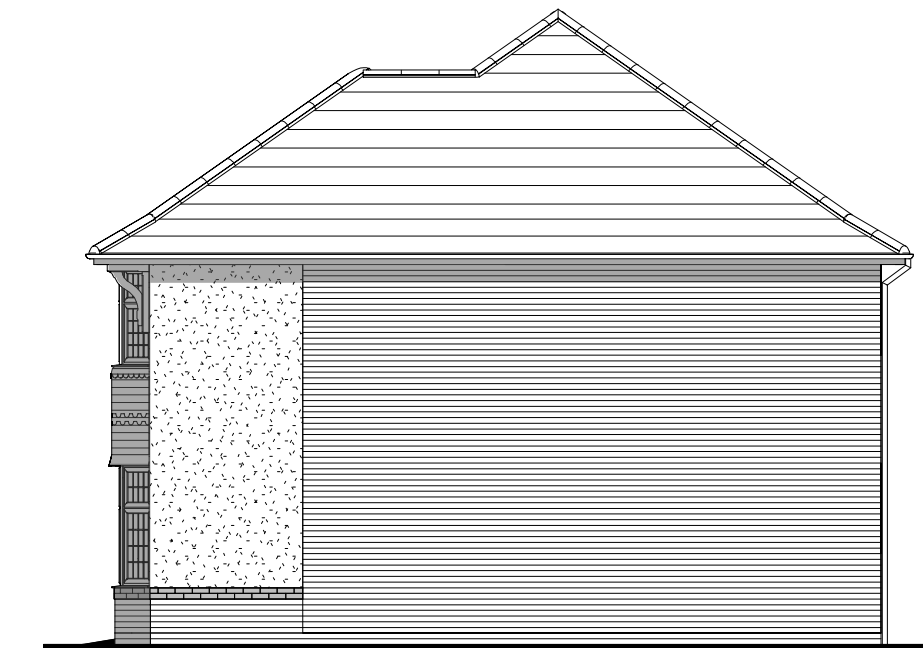

Side Elevation

Scale 1:100 @ A3
0m 1m 2m 3m 4m 5m

Leamington Lifestyle

G Series

Elevation Code: A1
1412 ft² 131.17 m²
Date: Nov 2022
EG_LEAMQ_DM.1



Front Elevation




Side Elevation




Rear Elevation



Side Elevation

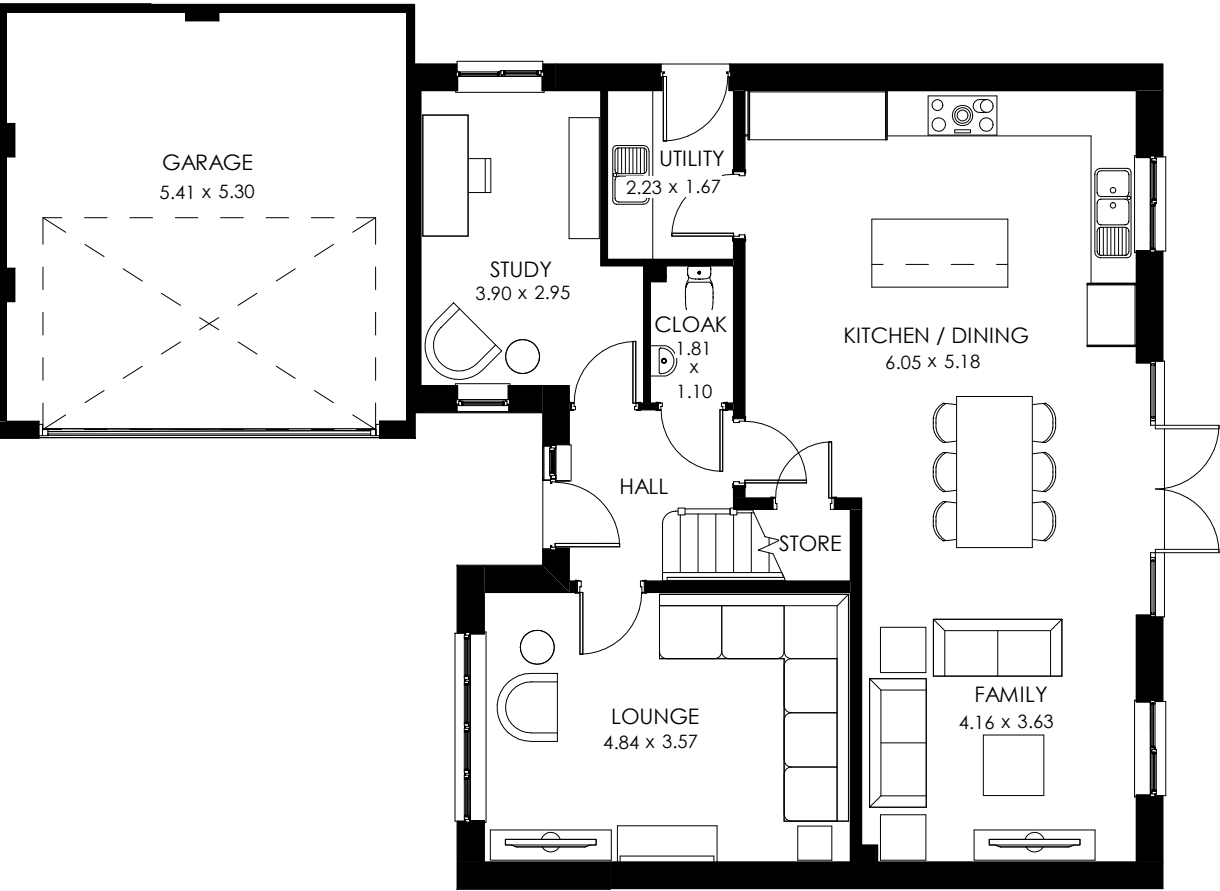

Ground Floor

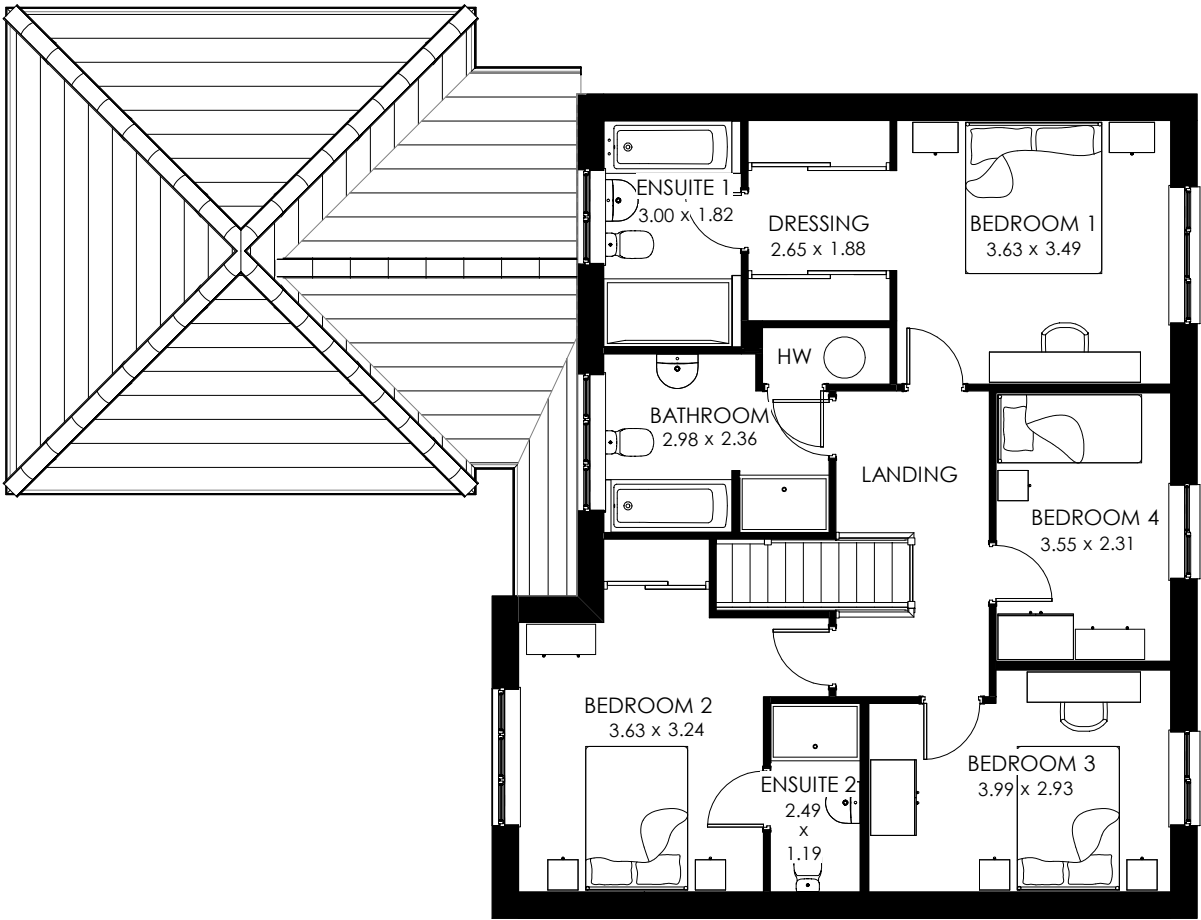

First Floor



Front Elevation



Side Elevation



Rear Elevation



Side Elevation




Front Elevation




Side Elevation



Rear Elevation

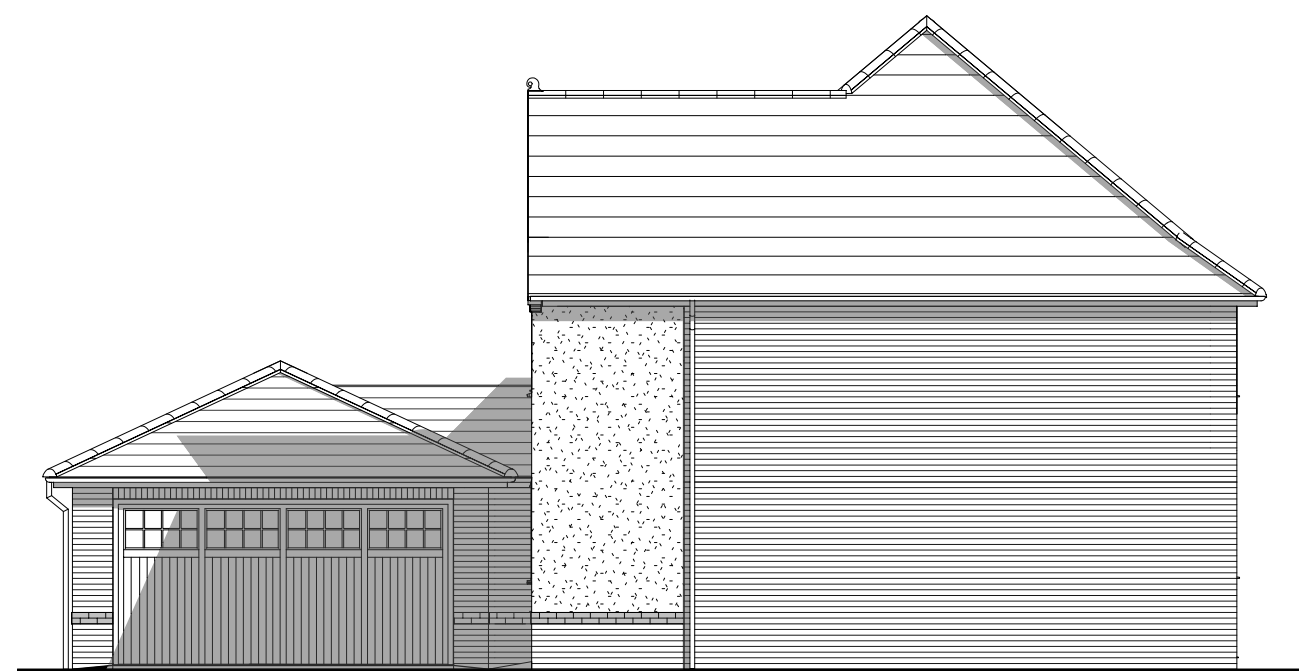


Side Elevation

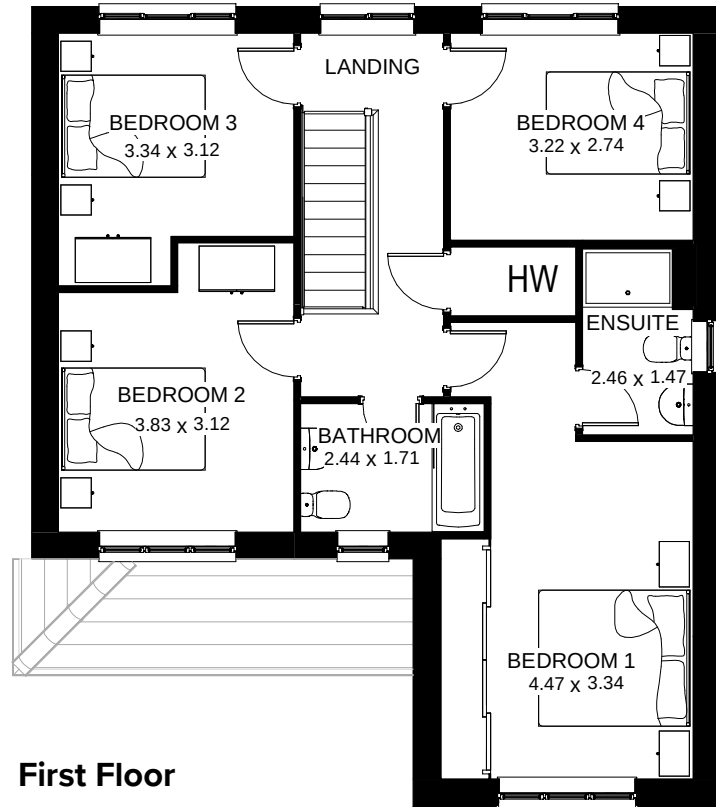


First Floor



Front Elevation

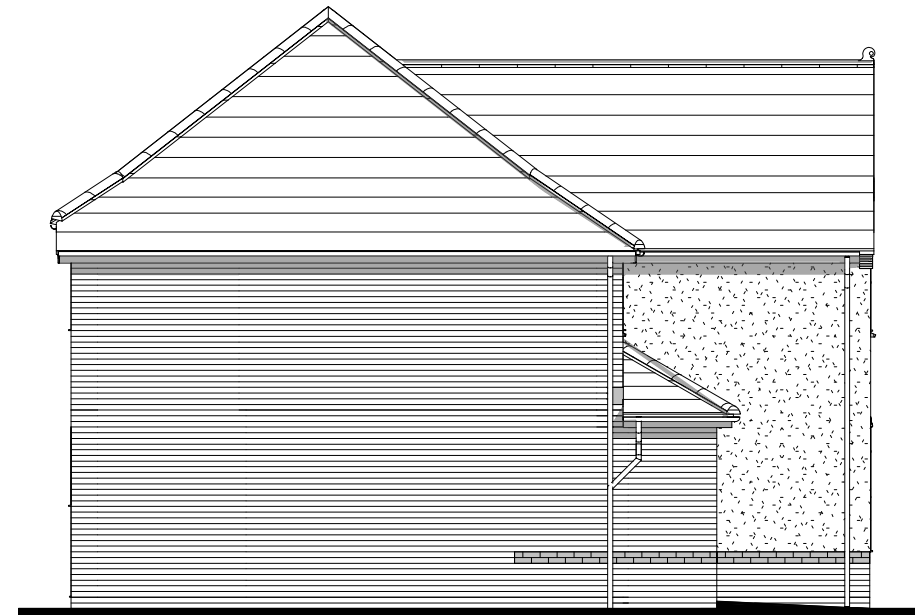


Side Elevation

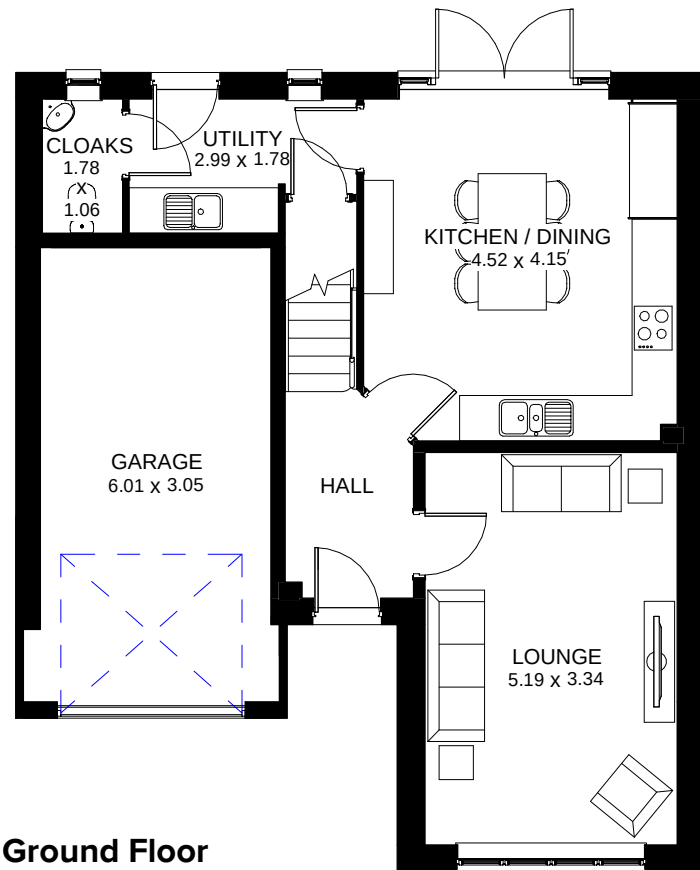

Ground Floor



Rear Elevation

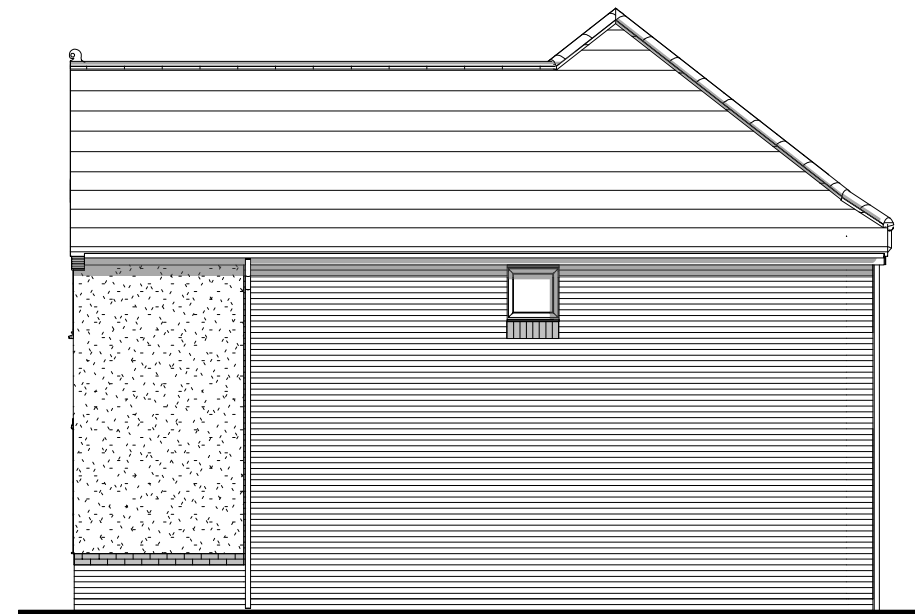


Side Elevation

Scale 1:100 @ A3
0m 1m 2m 3m 4m 5m

Marlow

G Series

Elevation Code: A1
1288 ft² 119.62 m²
Date: Sep 2022
EG_Marlow_DM.1

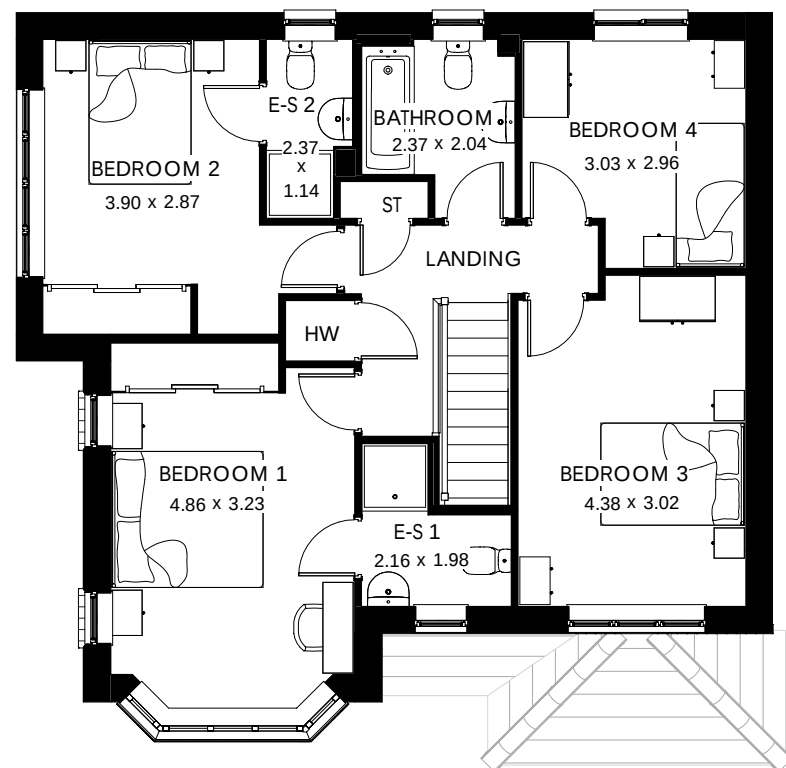


First Floor



Front Elevation




Side Elevation

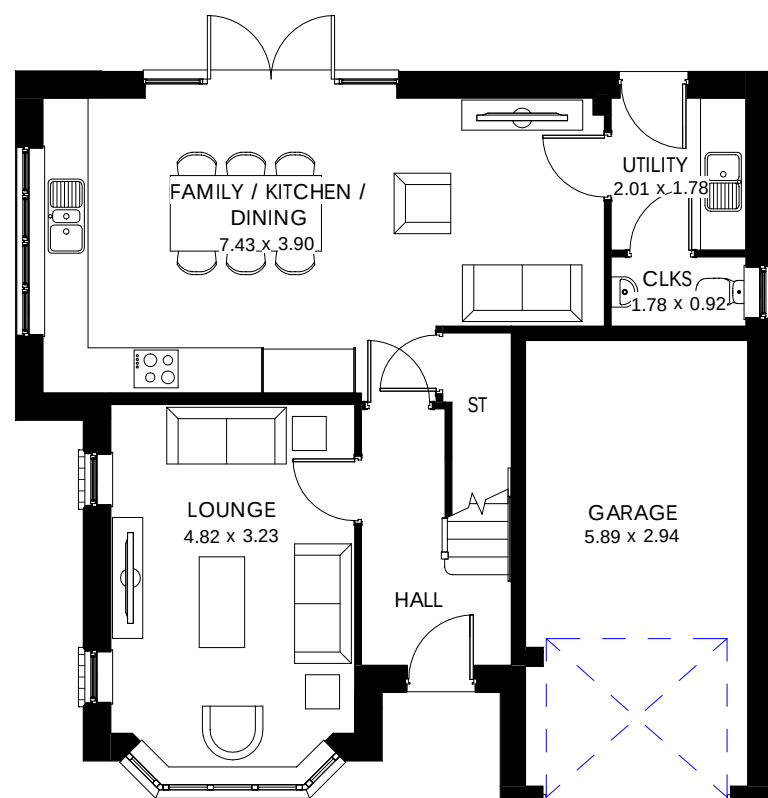

Ground Floor



Rear Elevation

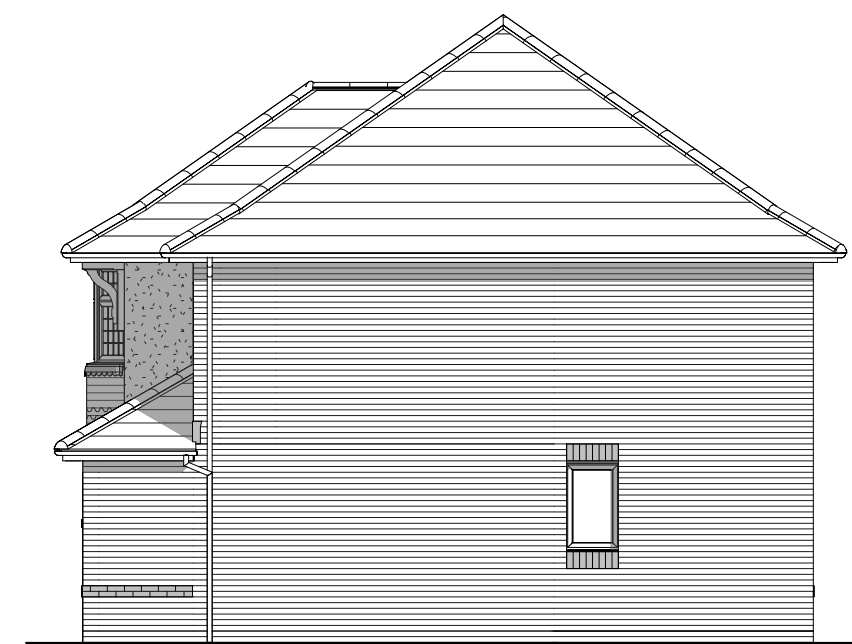

Side Elevation

Scale 1:100 @ A3
0m 1m 2m 3m 4m 5m


Overton

G Series

Elevation Code: A1
1392 ft² 129.33 m²
Date: Nov 2022
EG_OVER_DM.1

PRELIMINARY



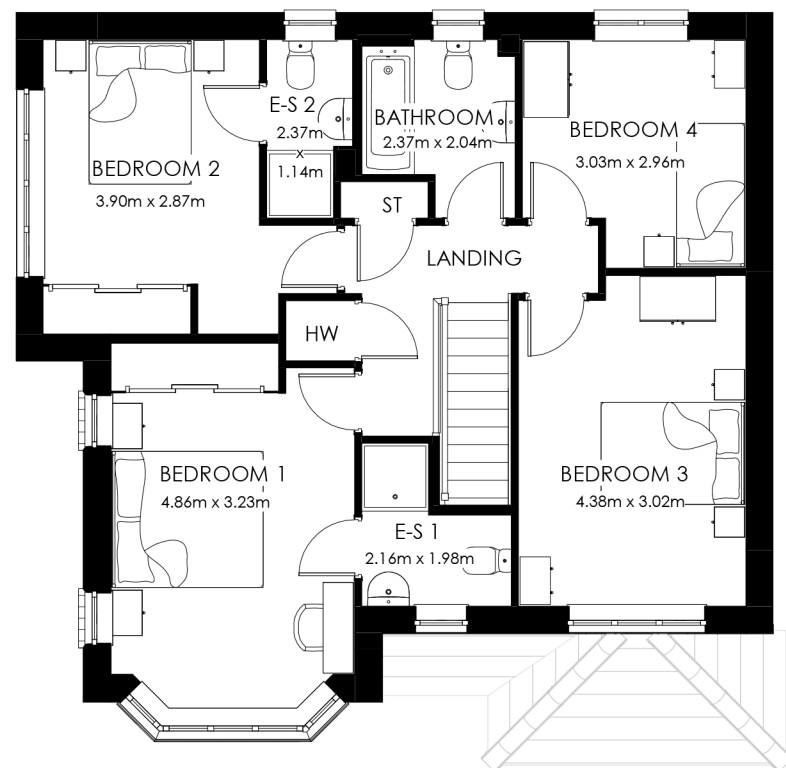


First Floor



Front Elevation



Side Elevation

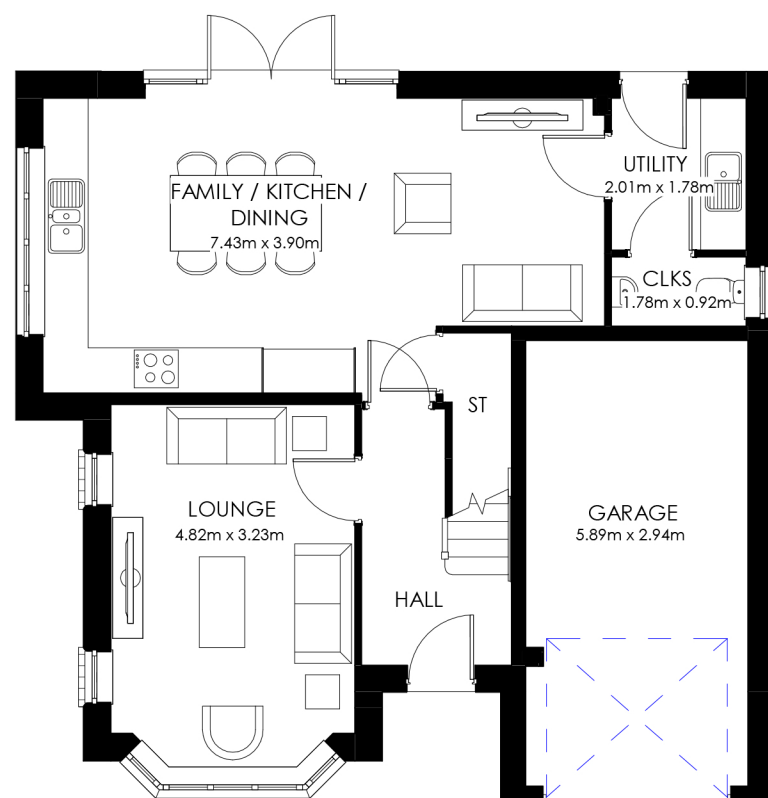

Ground Floor



Rear Elevation




Side Elevation

Overton
STONE
G Series

1392 ft² 129.33 m²
Date: Feb 2023
EG_OVER_DM.2


Scale 1:100 @ A3
0m 1m 2m 3m 4m 5m

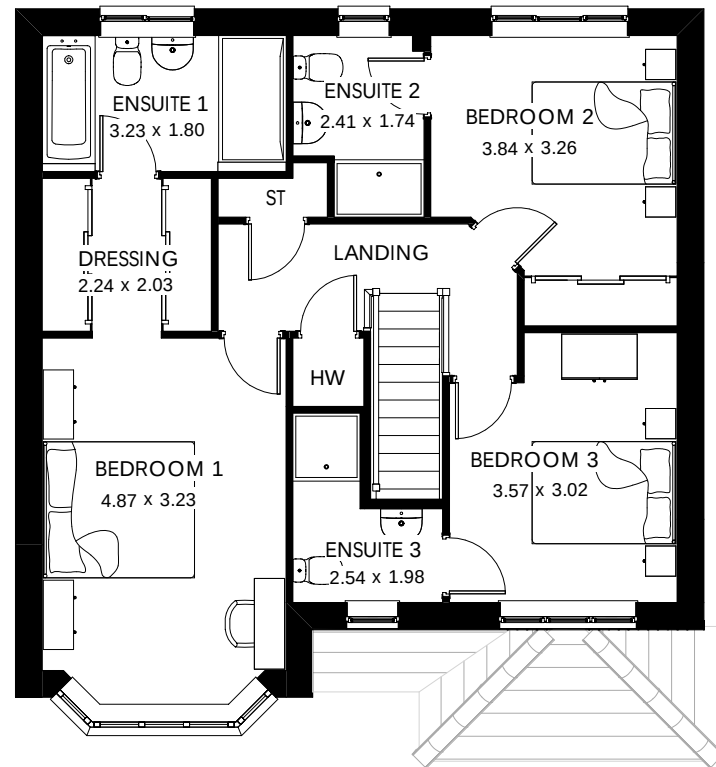


First Floor



Front Elevation

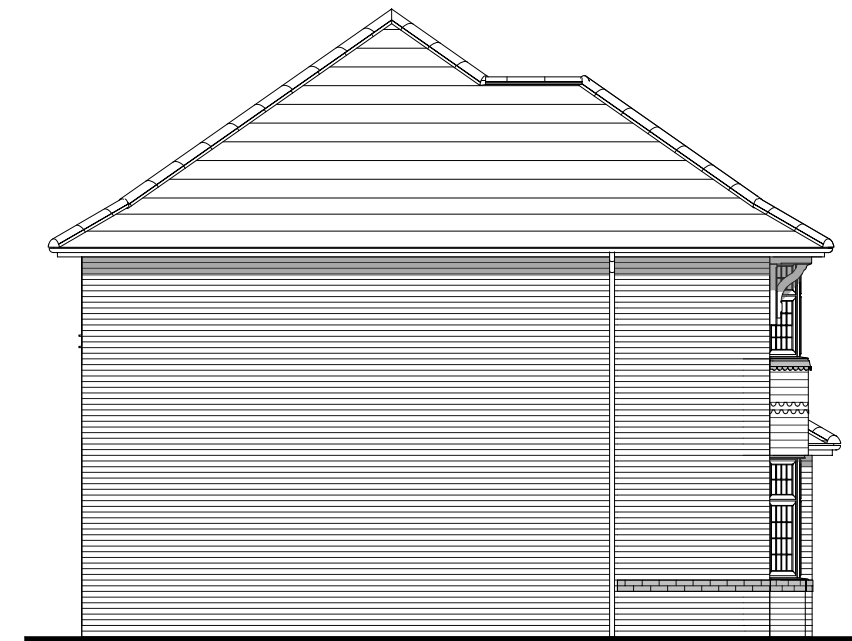

Side Elevation

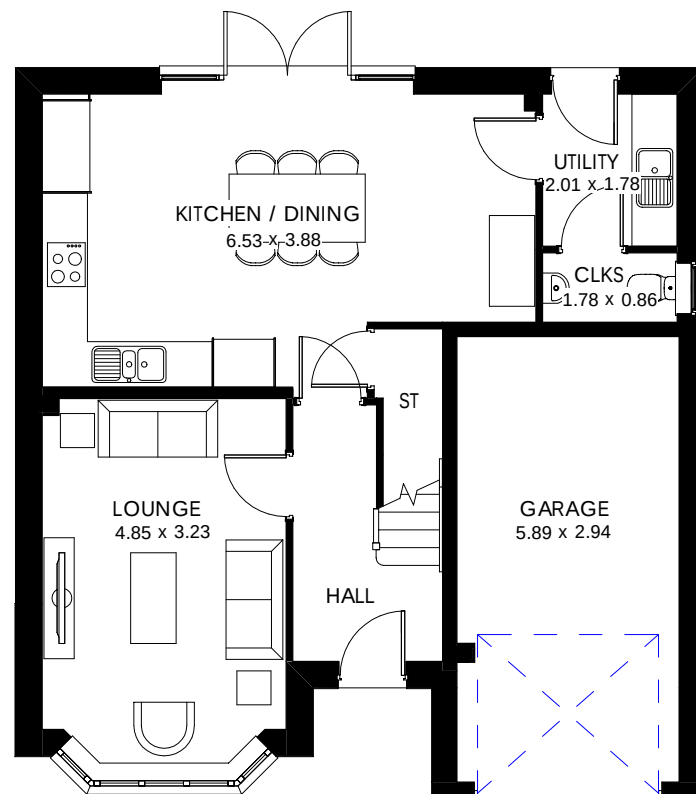

Ground Floor



Rear Elevation




Side Elevation

**Oxford
Lifestyle**

G Series

Elevation Code: B1
1316 ft² 122.21 m²
Date: Nov 2022
EG_OXFOQ_DM.1


Scale 1:100 @ A3
0m 1m 2m 3m 4m 5m

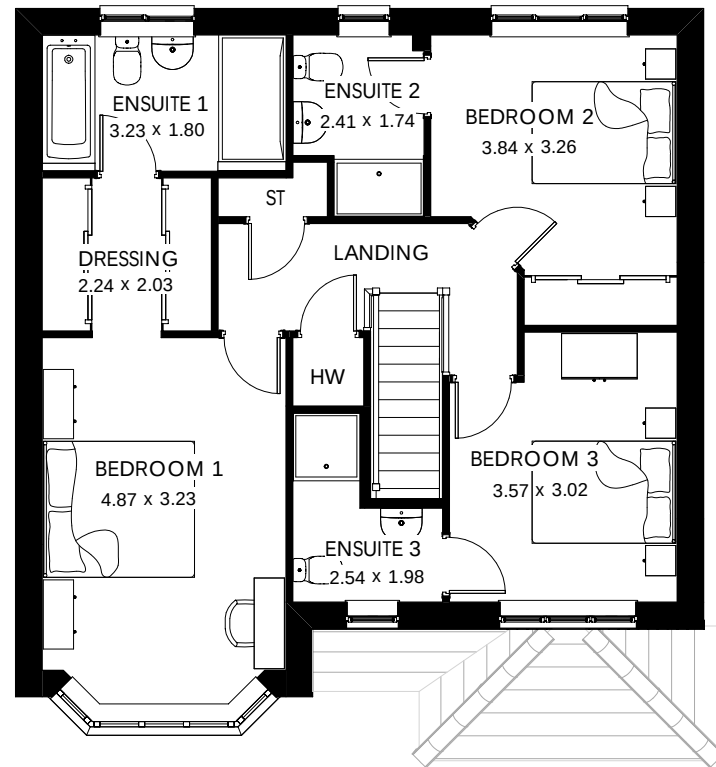


First Floor



Front Elevation

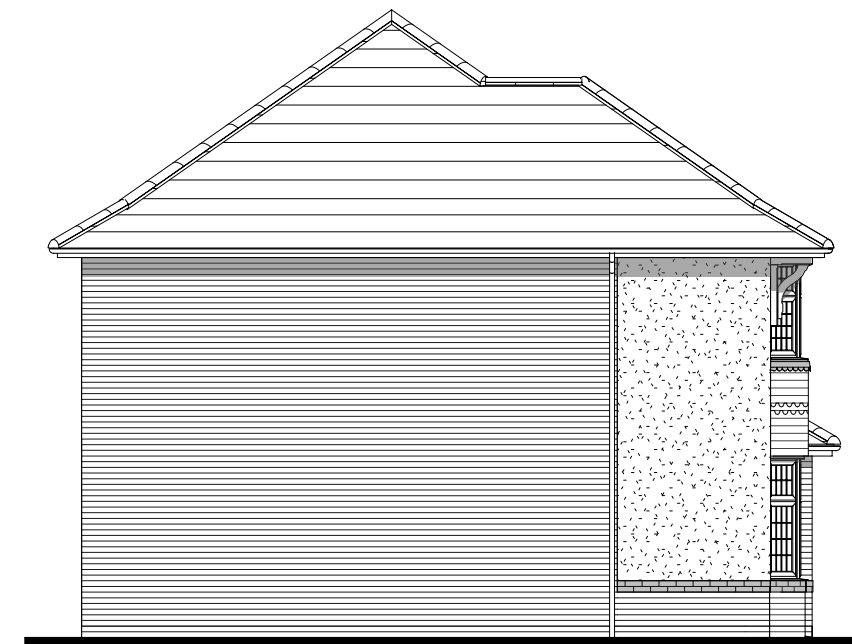


Side Elevation

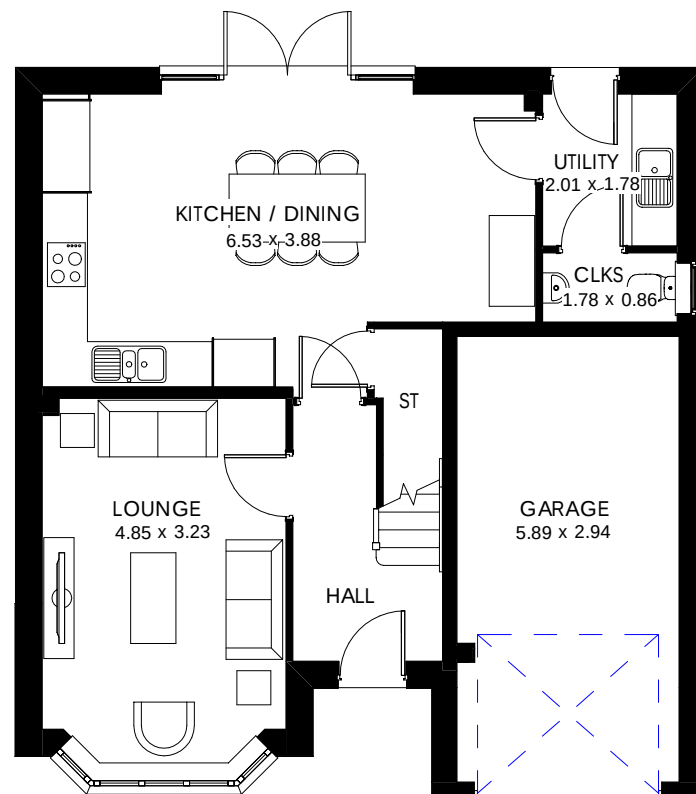

Ground Floor



Rear Elevation

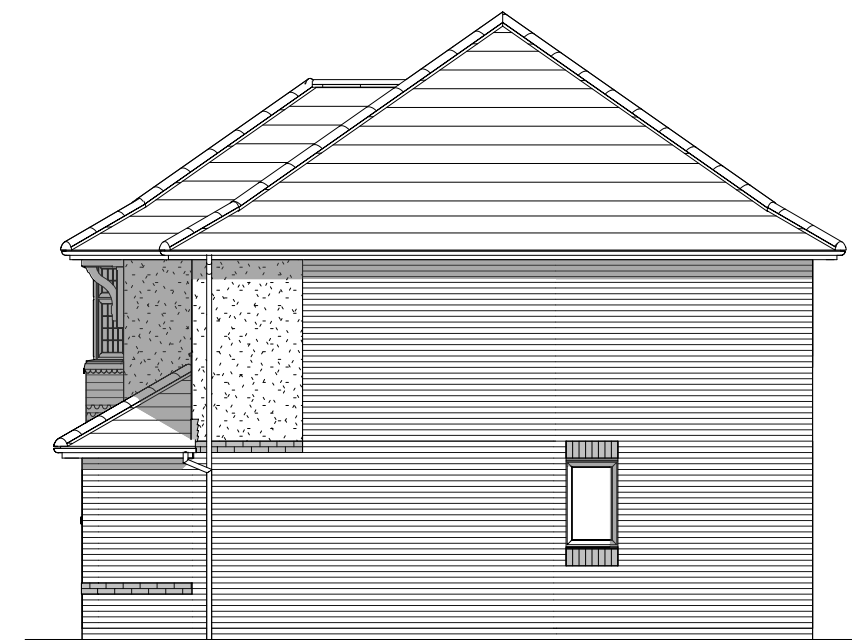


Side Elevation

**Oxford
Lifestyle**

G Series

Elevation Code: A1
1316 ft² 122.21 m²
Date: Nov 2022
EG_OXFOQ_DM.1


Scale 1:100 @ A3
0m 1m 2m 3m 4m 5m

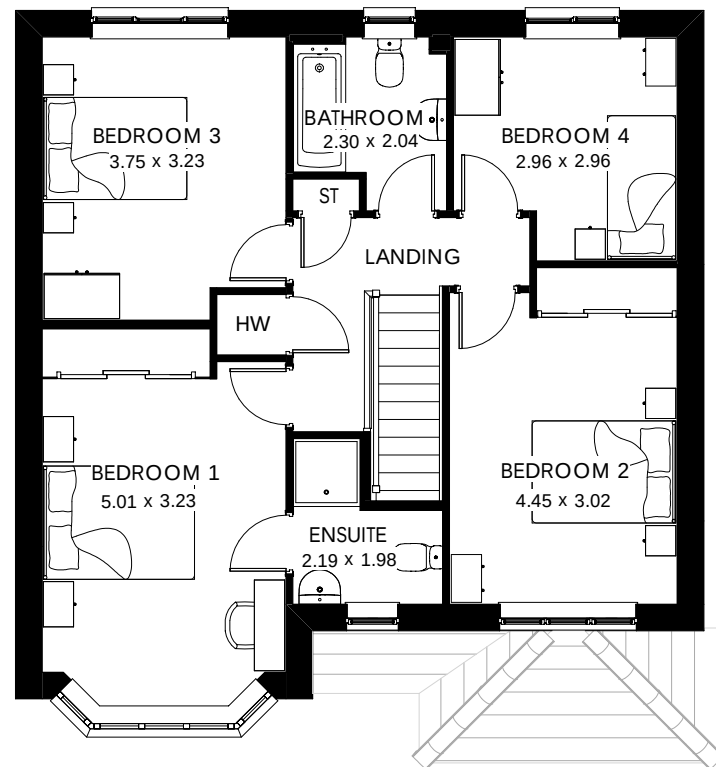


First Floor



Front Elevation

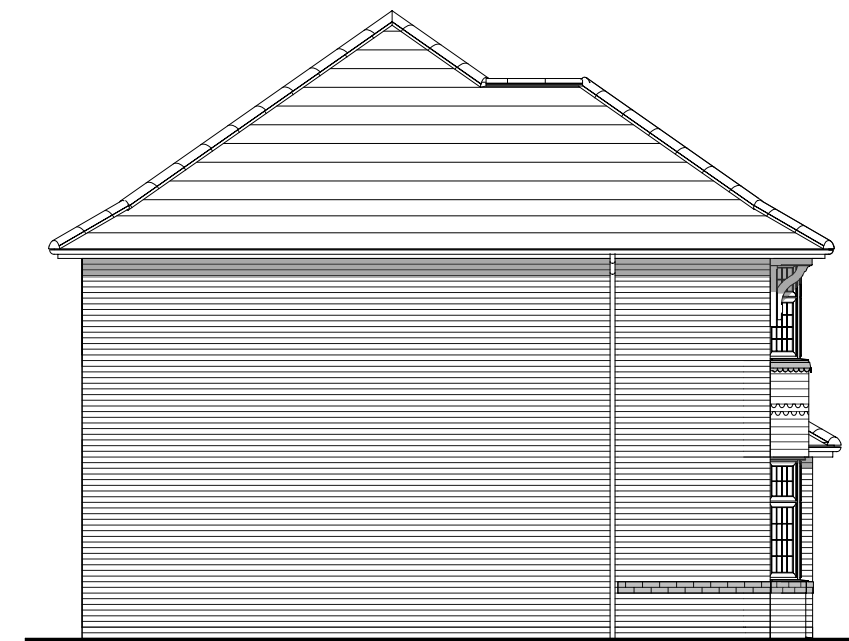


Side Elevation

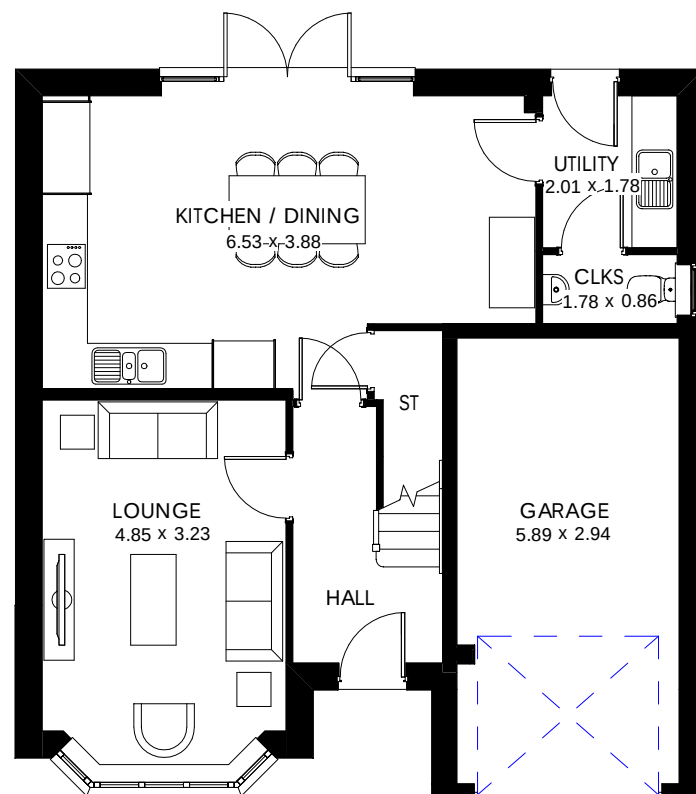

Ground Floor



Rear Elevation

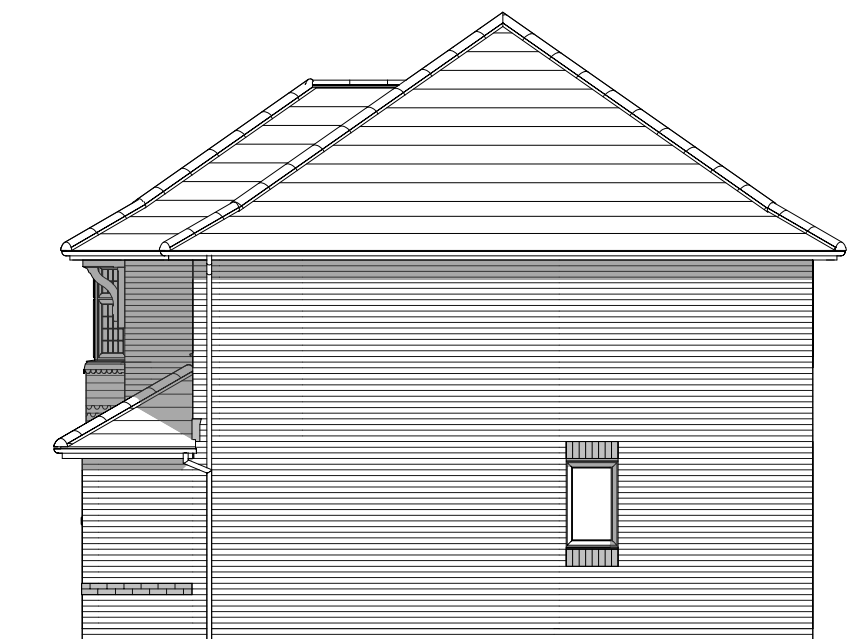


Side Elevation

Scale 1:100 @ A3
0m 1m 2m 3m 4m 5m

Oxford

G Series


Elevation Code: B1
1316 ft² 122.21 m²
Date: Nov 2022
EG_OXFO_DM.1

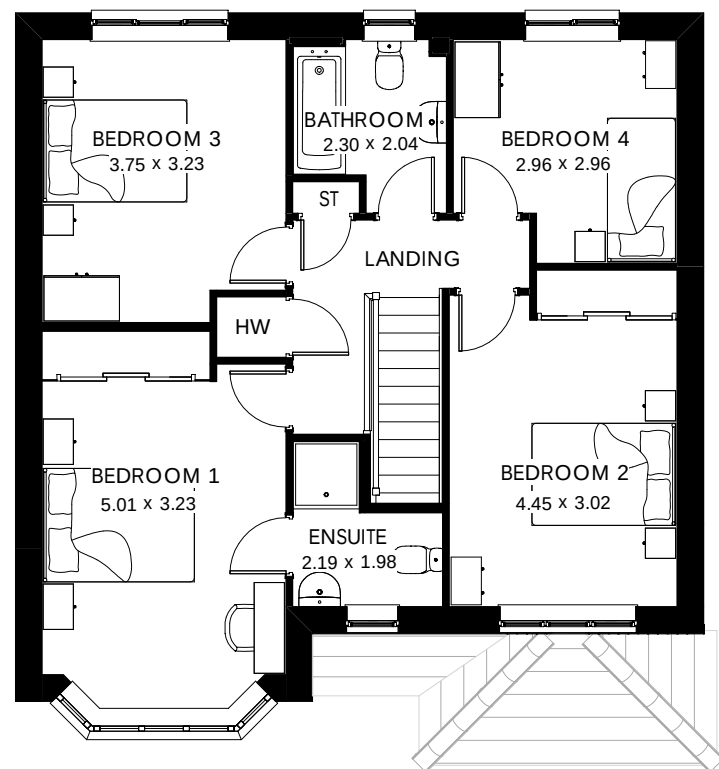


First Floor



Front Elevation

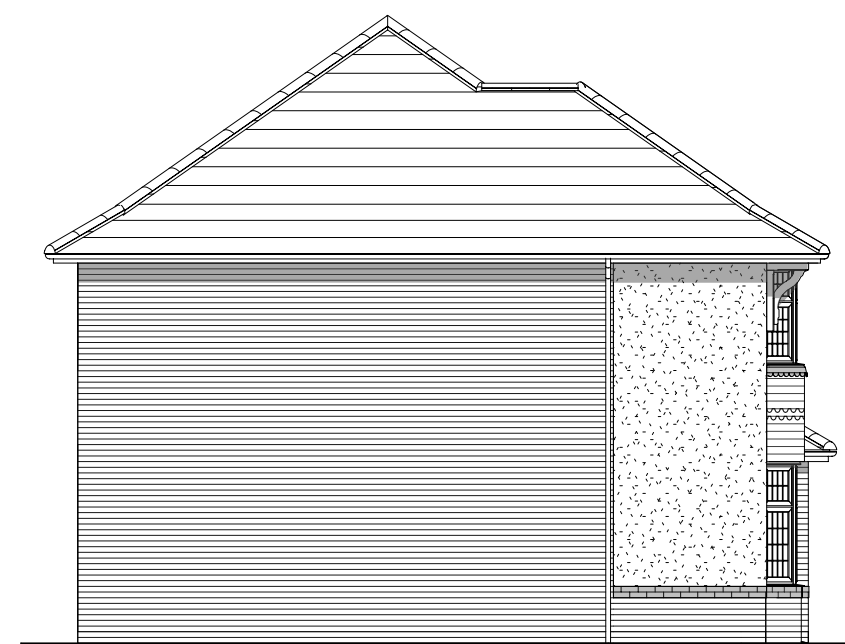


Side Elevation

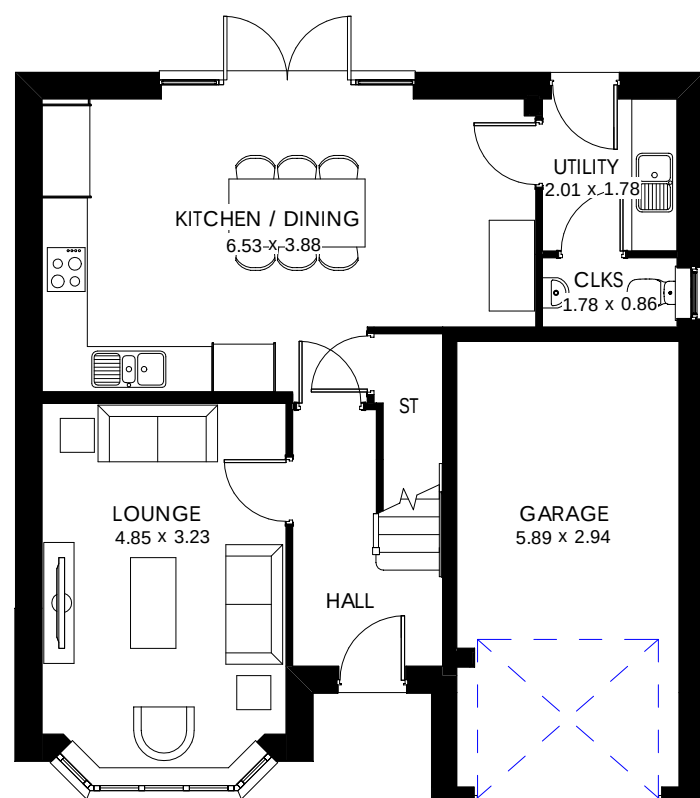

Ground Floor



Rear Elevation

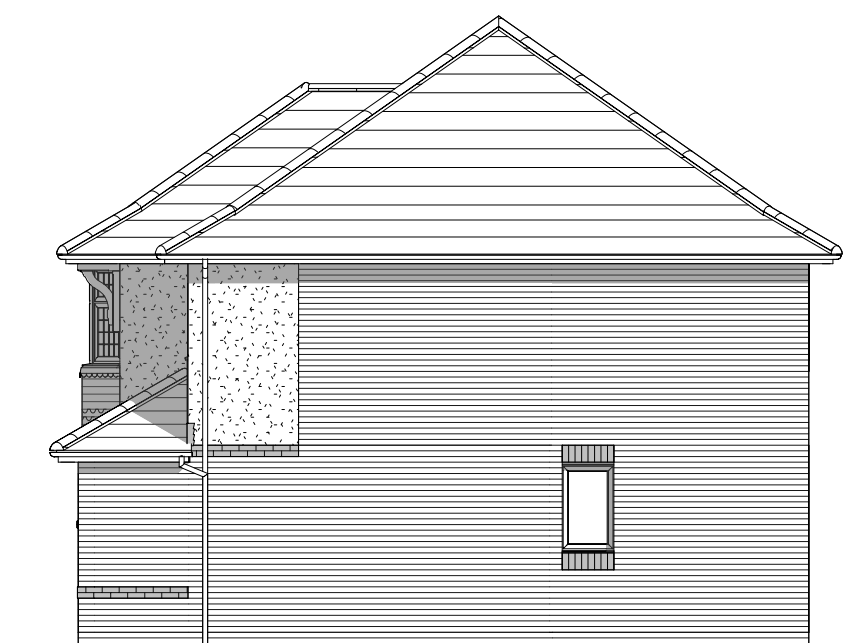


Side Elevation

Scale 1:100 @ A3
0m 1m 2m 3m 4m 5m

Oxford

G Series

Elevation Code: A1
1316 ft² 122.21 m²
Date: Nov 2022
EG_OXFO_DM.1

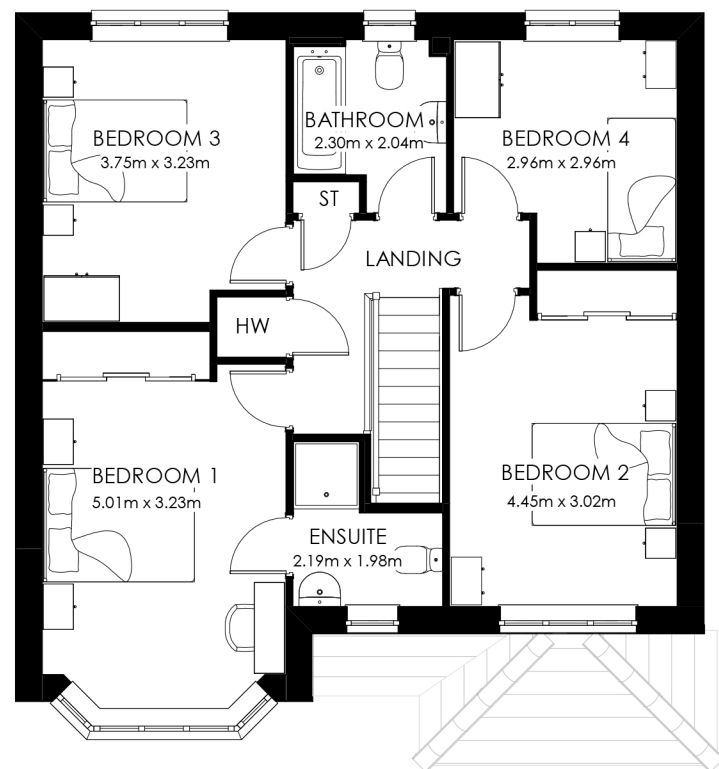


First Floor



Front Elevation



Side Elevation

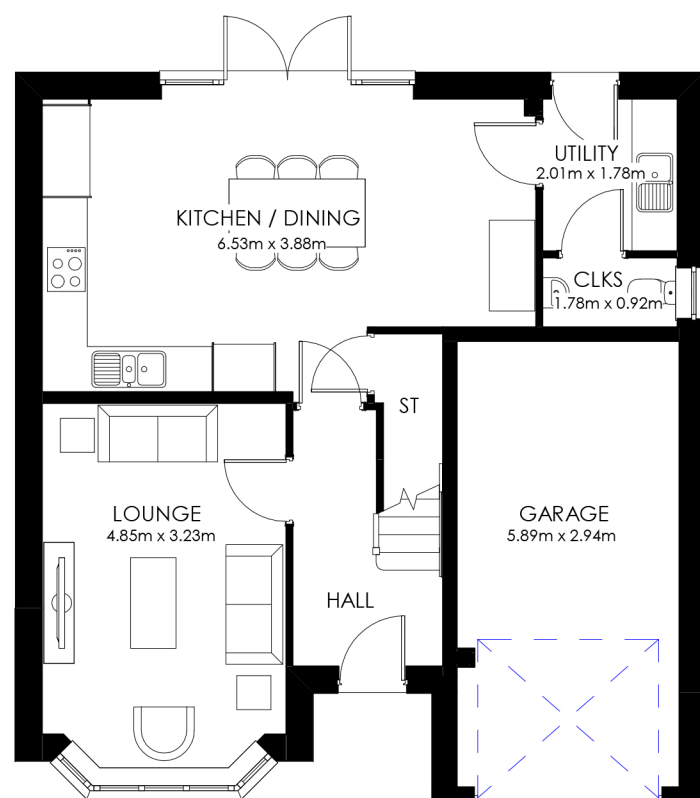

Ground Floor



Rear Elevation




Side Elevation

Scale 1:100 @ A3
0m 1m 2m 3m 4m 5m

Oxford
STONE
G Series

1316 ft² 122.21 m²
Date: Feb 2023
EG_OXFO_DM.2



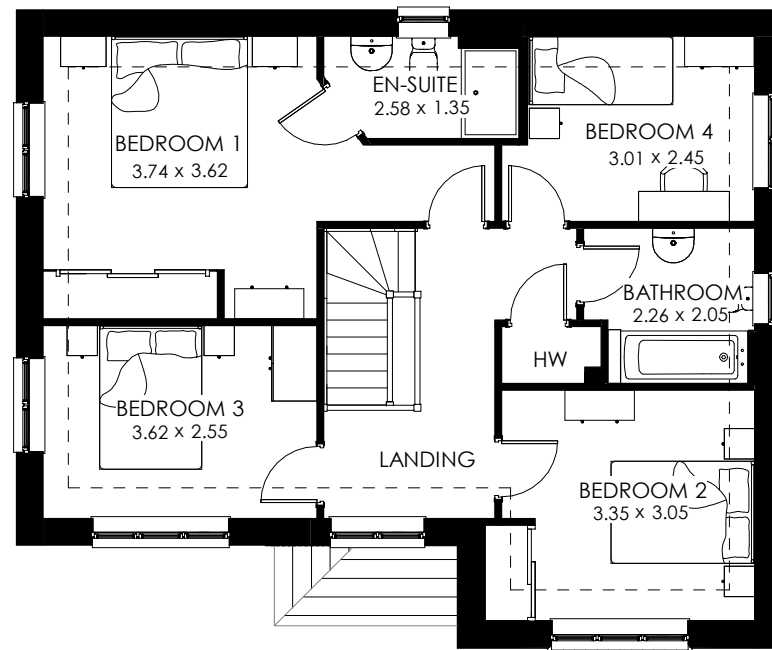


First Floor



Front Elevation



Side Elevation

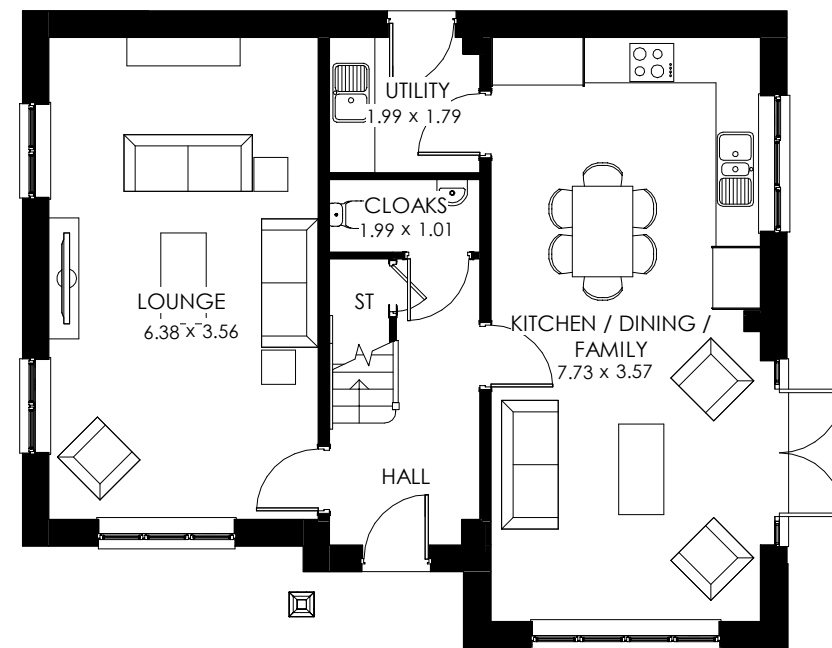

Ground Floor



Rear Elevation




Side Elevation

Shaftesbury

G Series

Elevation Code: A1
1423 ft² 132.16 m²
Date: Nov 2022
EG_SHAF_DM.1


Scale 1:100 @ A3
0m 1m 2m 3m 4m 5m

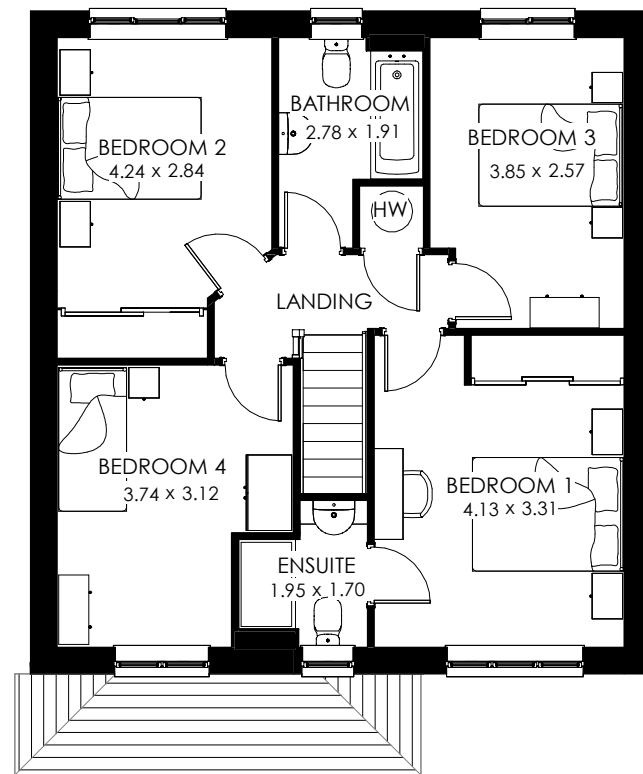


First Floor



Front Elevation

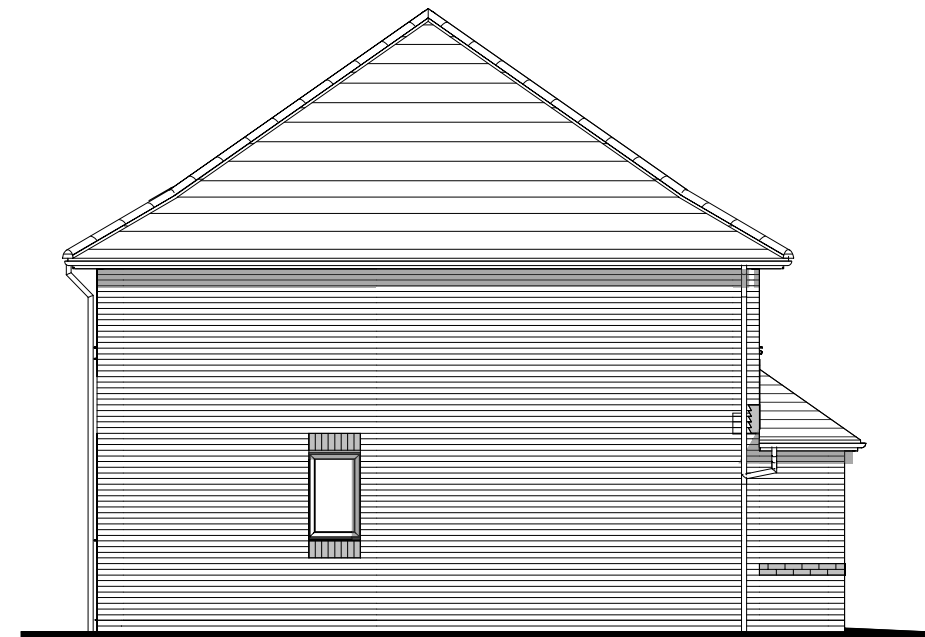


Side Elevation

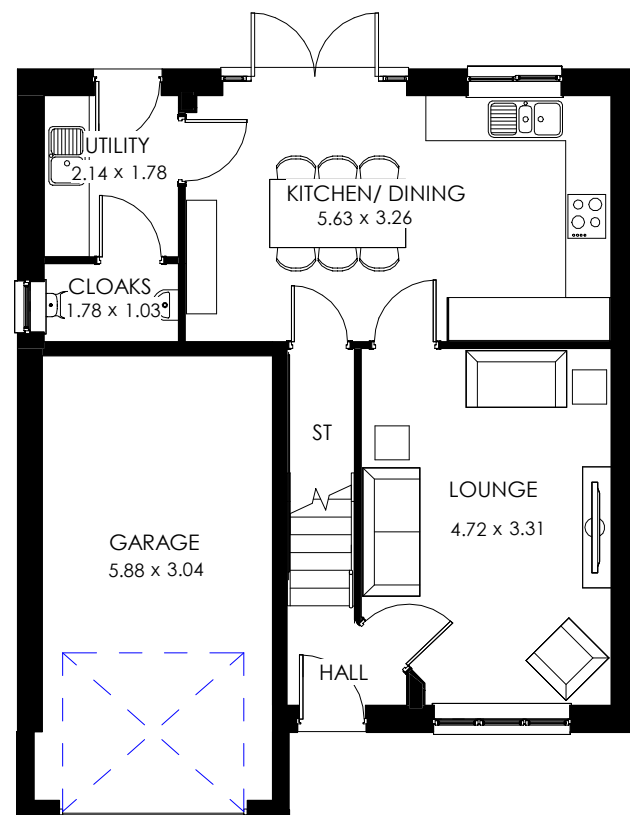

Ground Floor



Rear Elevation

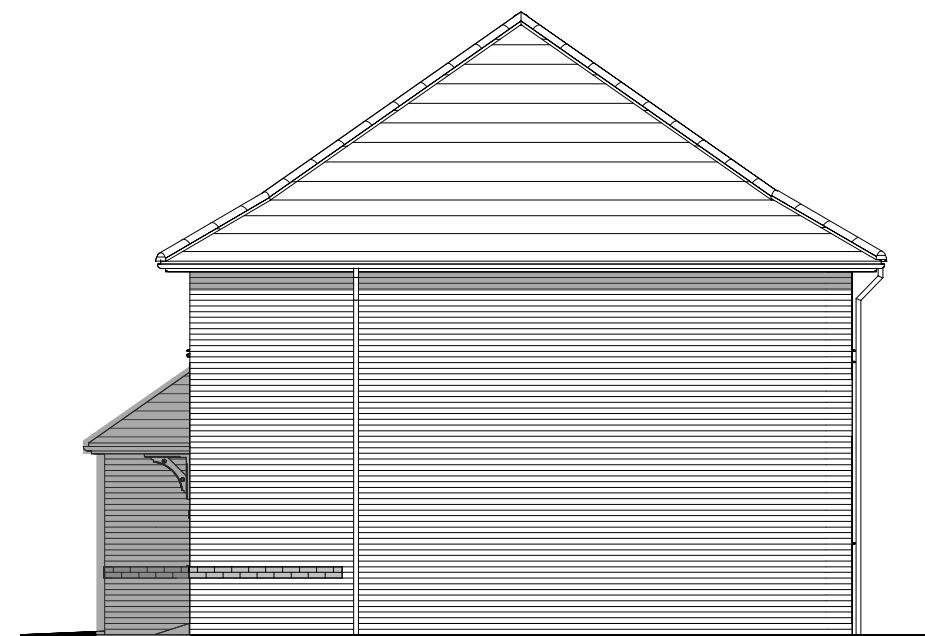


Side Elevation

Shrewsbury

G Series

Elevation Code: B1
1159 ft² 107.63 m²
Date: Nov 2022
EG_SHRB_DM.1


Scale 1:100 @ A3
0m 1m 2m 3m 4m 5m

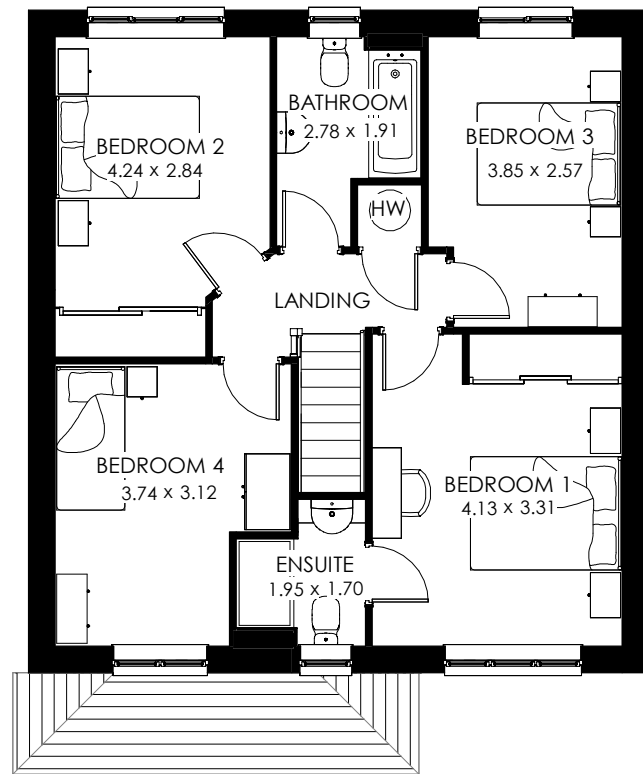


First Floor



Front Elevation

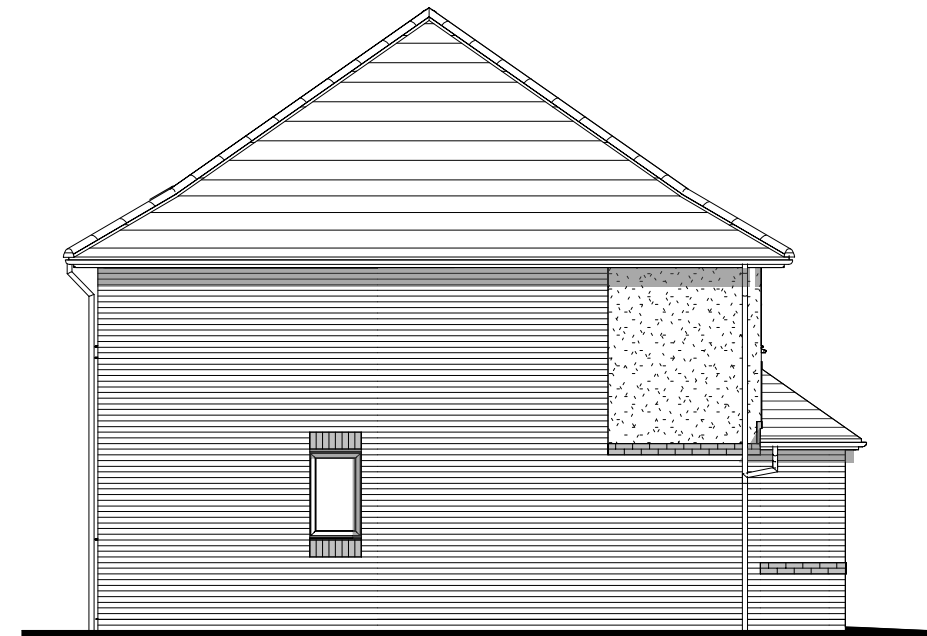


Side Elevation

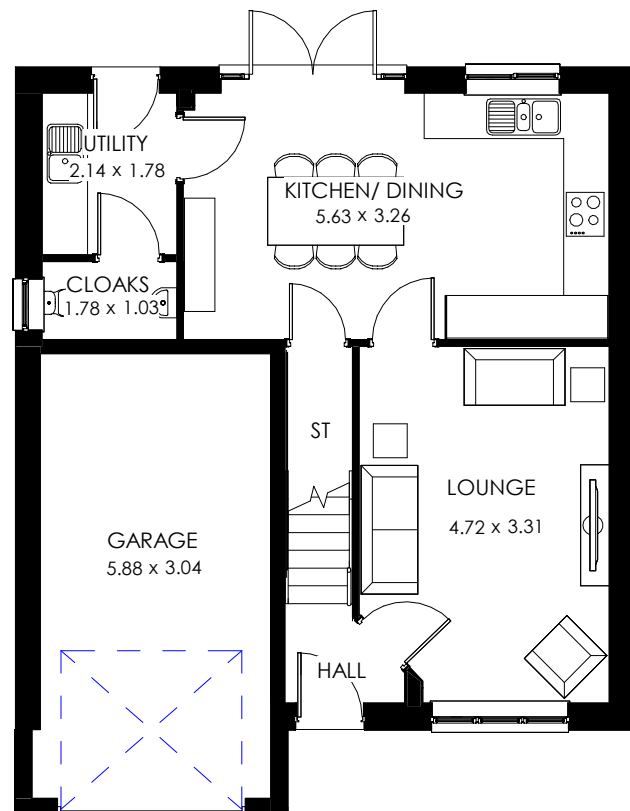

Ground Floor



Rear Elevation

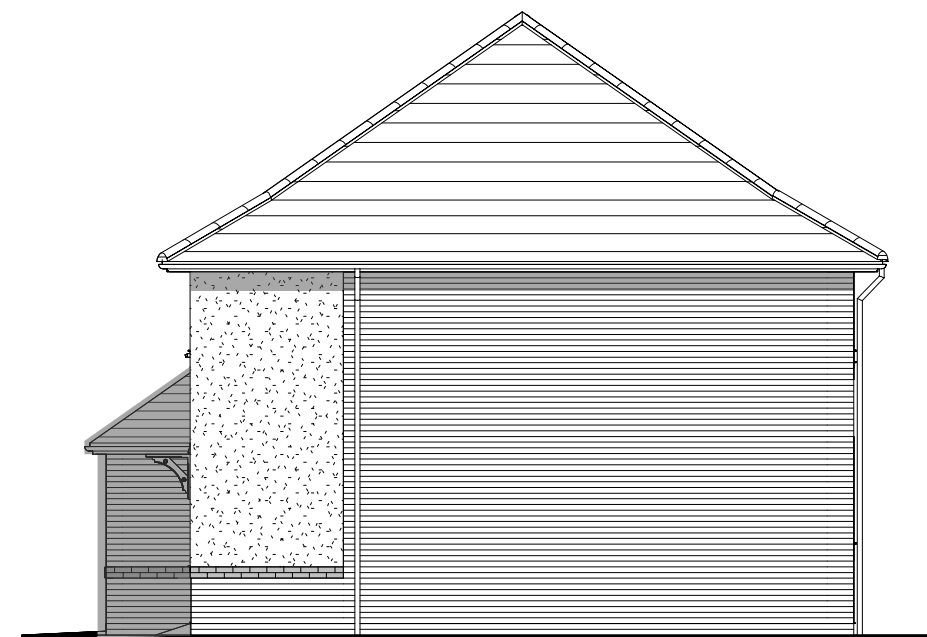

Side Elevation

Shrewsbury

G Series

Elevation Code: A1
1159 ft² 107.63 m²
Date: Nov 2022
EG_SHRB_DM.1

Scale 1:100 @ A3
0m 1m 2m 3m 4m 5m




Front



RH Side




Rear

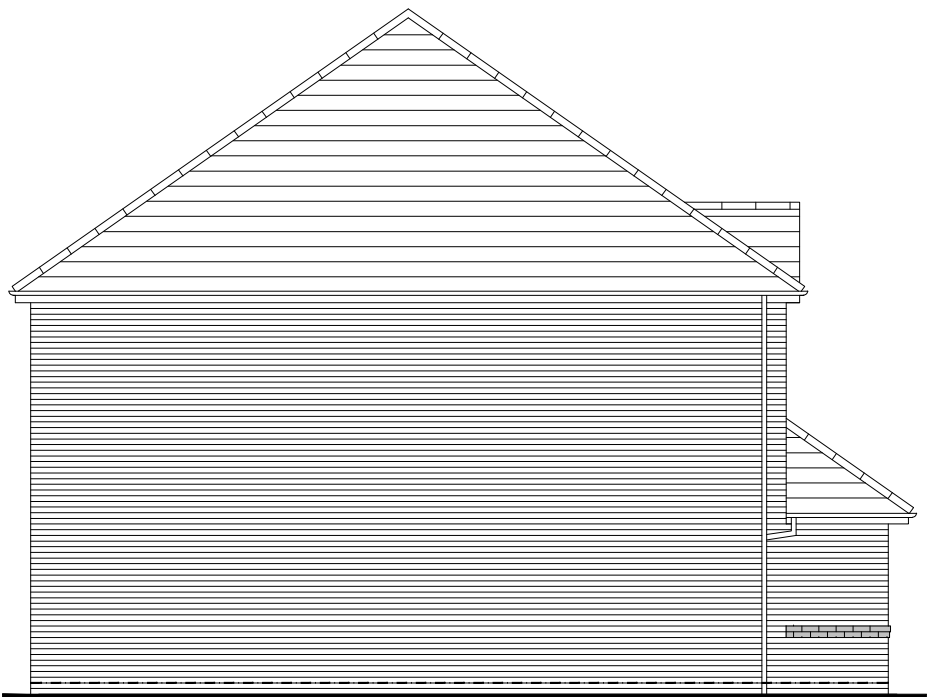


LH Side

The Weaver
8 Block
1 Bed Apartments
GF 1 Bed : 597 sqft
FF 1 Bed : 660 sqft


Drawing Scale 1:100 @ A3

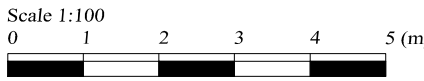

Scale 1:100
0 1 2 3 4 5 (m)

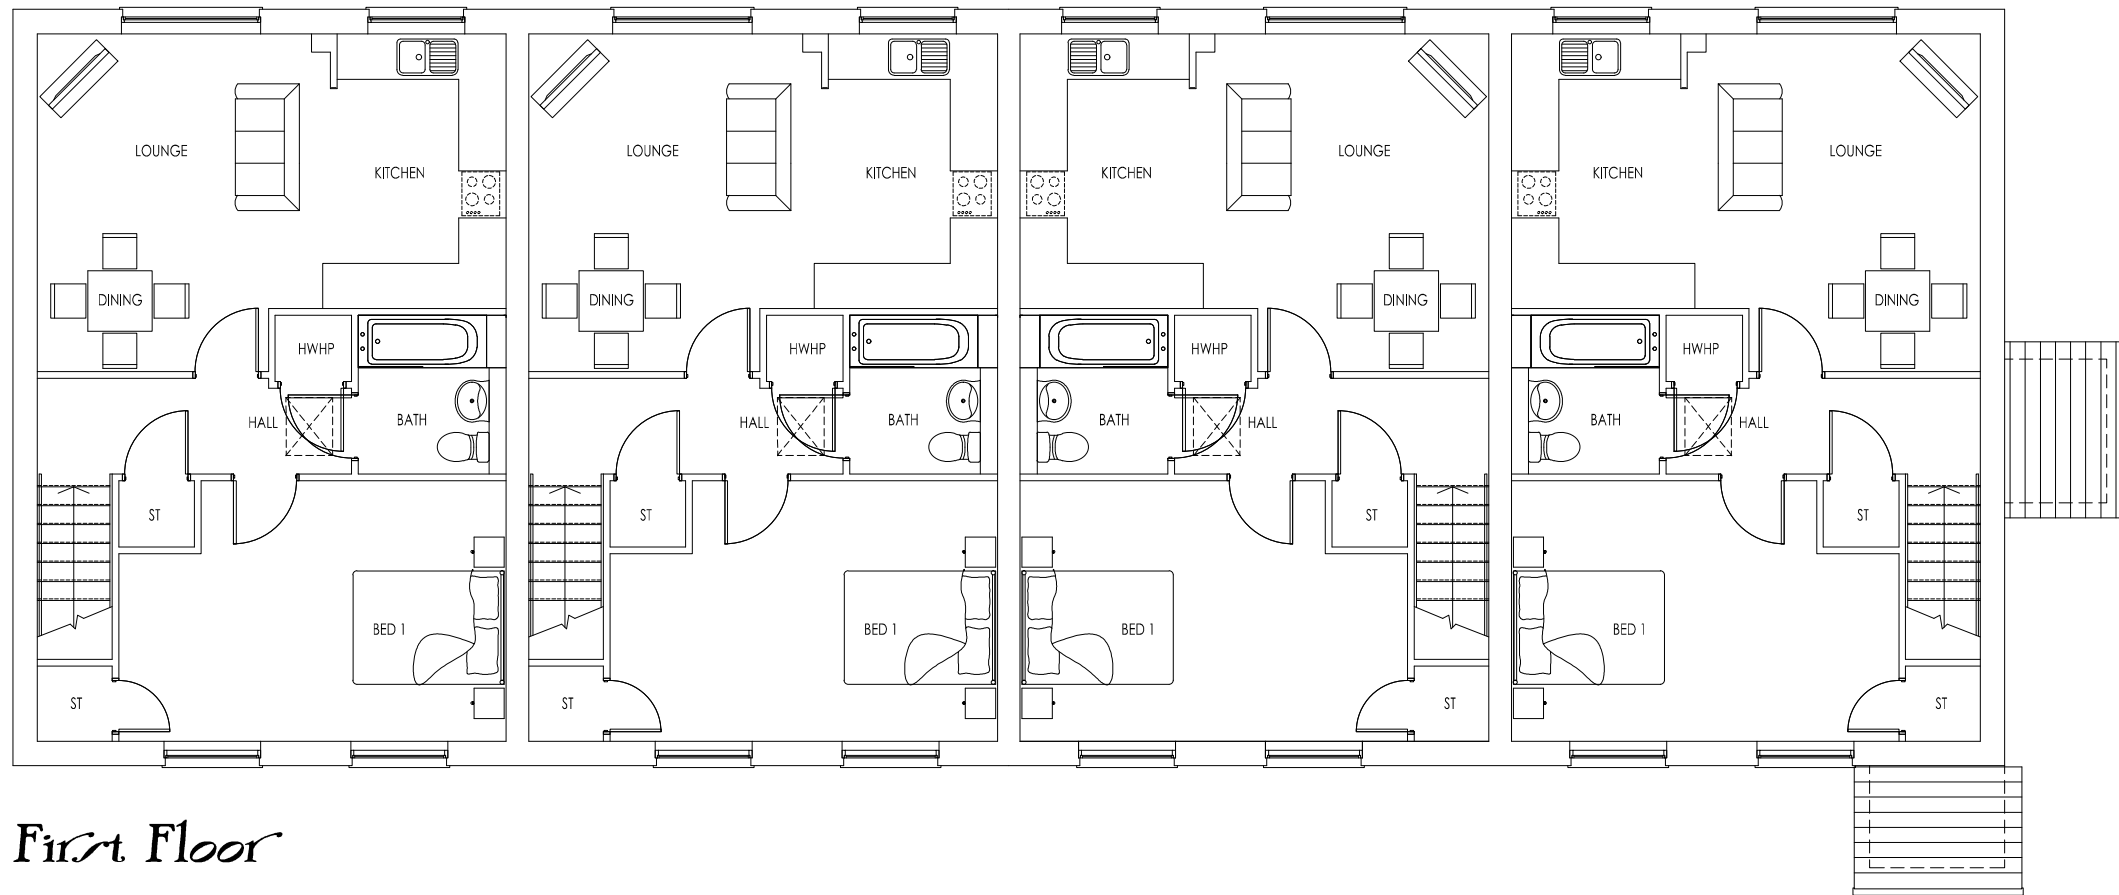

First Floor

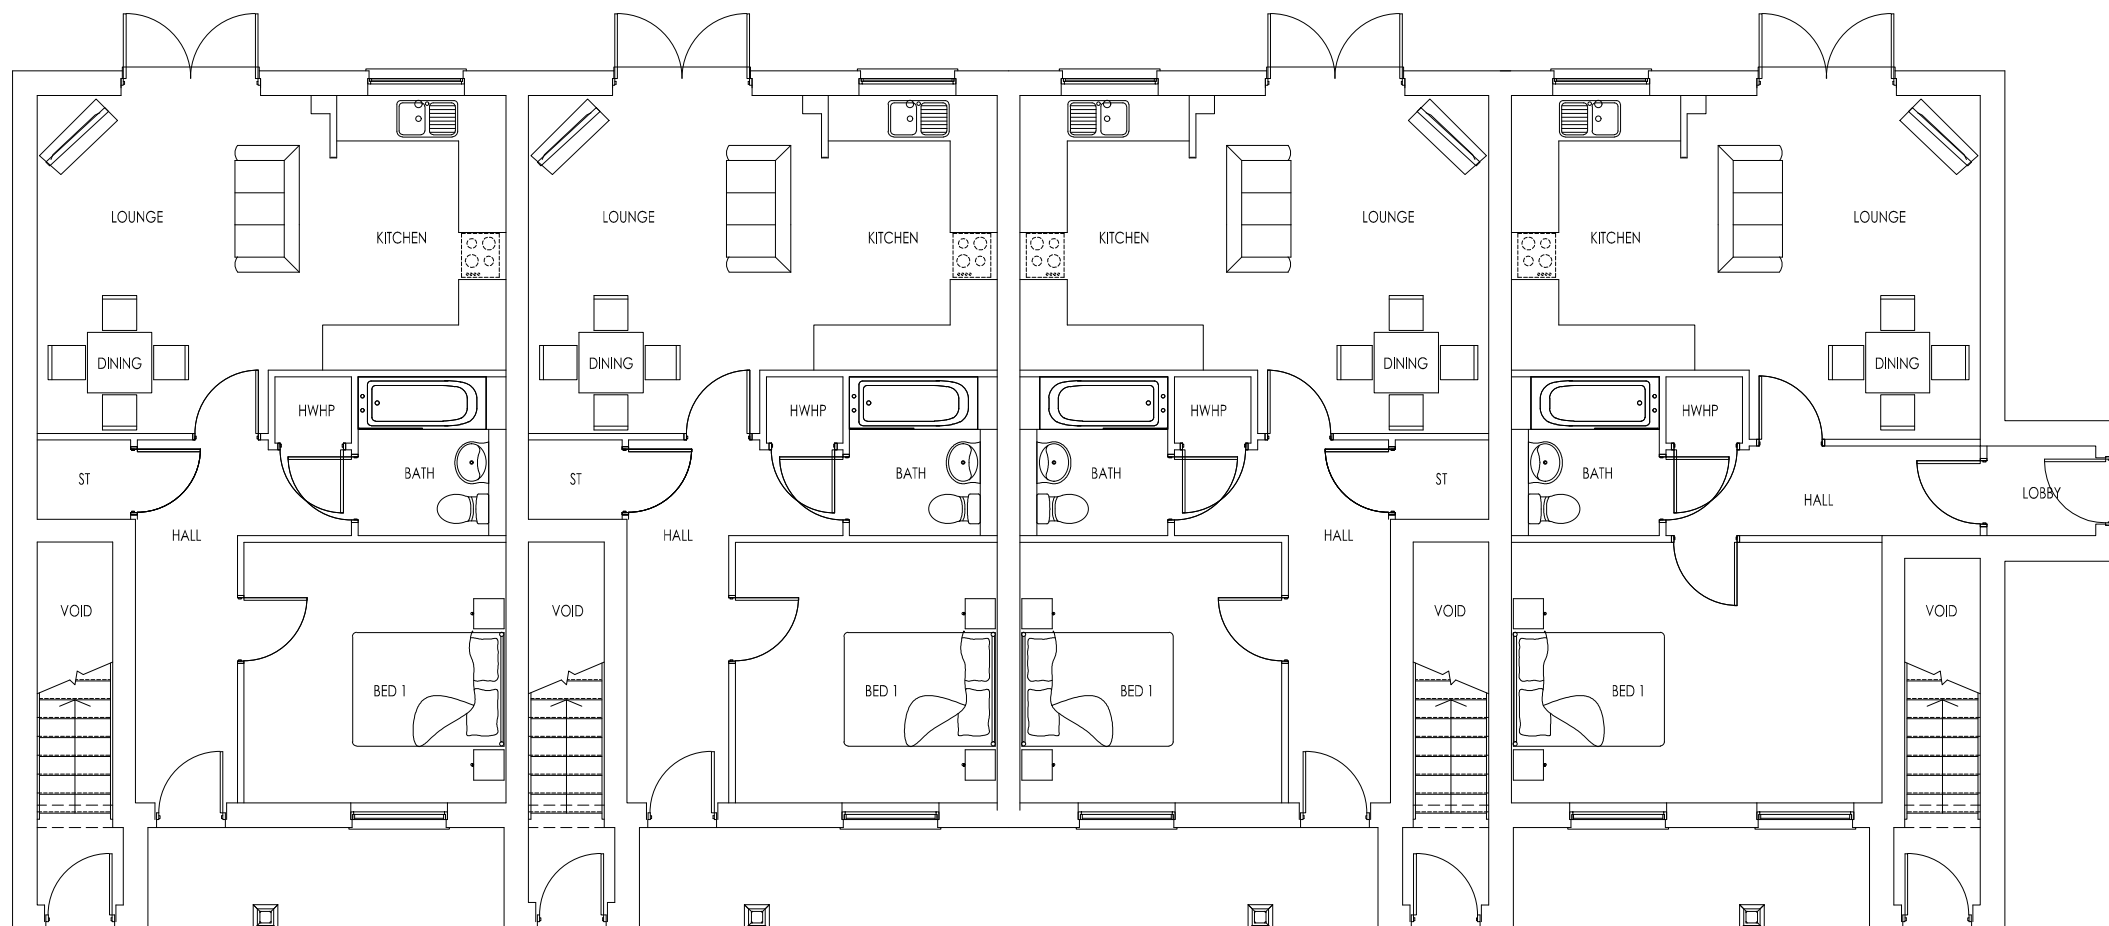

Ground Floor

The Weaver
8 Block
1 Bed Apartments
GF 1 Bed : 597 sqft
FF 1 Bed : 660 sqft

Drawing Scale 1:100 @ A3

REDROW
GROUP SERVICES LTD
www.redrow.co.uk