


NOTE:
1. DO NOT SCALE OFF THIS DRAWING.
2. ANY DISCREPANCIES TO BE REPORTED IMMEDIATELY TO THE ARCHITECT.
3. ALL DIMENSIONS TO BE SITE CHECKED
& VERIFIED BY THE CONTRACTOR PRIOR TO THE MANUFACTURE OR ORDER OF ANY MATERIALS OR GOODS.

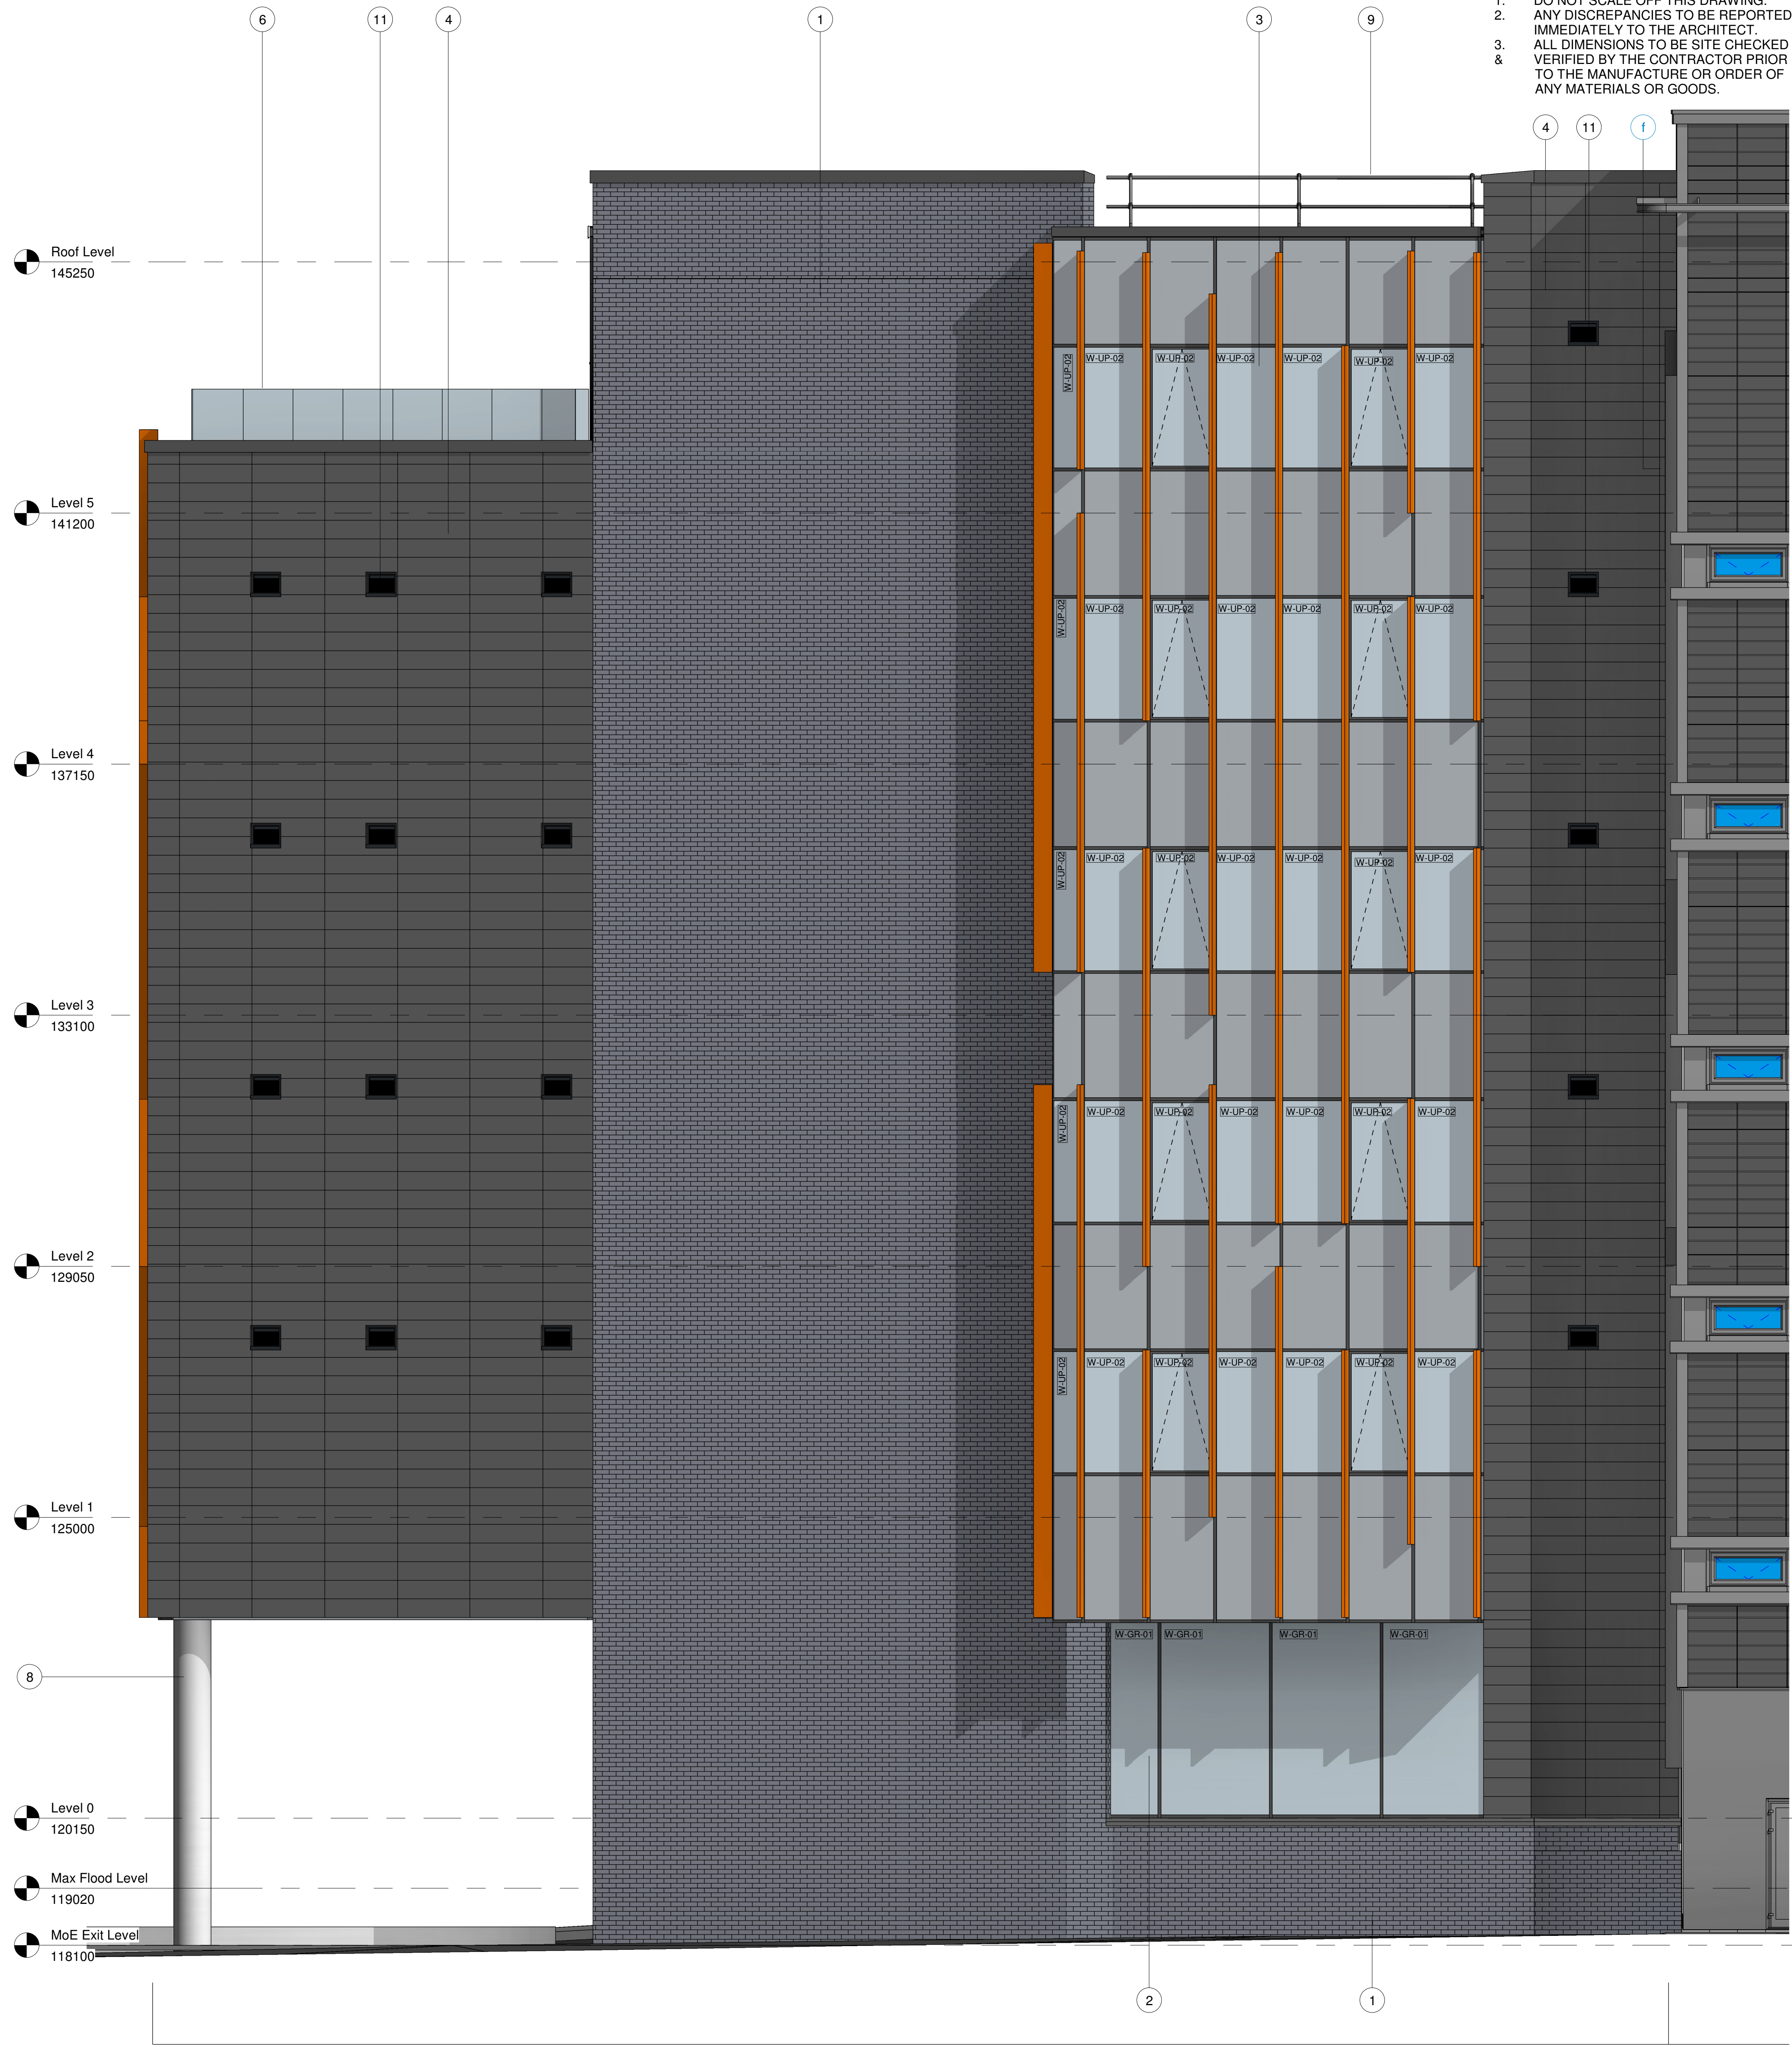

Detailed GA Elevation - South West 1 to 50
1 : 50

Proposed Extension

MATERIALS KEY:
Proposed Materials

- | | |
|---|---|
| ① Ibstock Staffordshire blue brindle brick (to match existing) laid in stretcher bond | ⑤ Omitted |
| ② Tentall 60 with Flat Cap curtain wall system with clear glazing | ⑥ Framed Glazed Balustrade |
| ③ Tentall 60 with Flat Cap curtain walling with clear glazing, grey/black opaque glass spandrel panels and projecting orange ppc fins | ⑦ Curtain walling system with clear glazing and blanking panels |
| ④ 300mm slate grey coloured Flat Terracotta Tile 22mm thick. 900mm x 200mm to match existing | ⑧ GRC Concrete Columns to match existing |
| | ⑨ Freestanding aluminium Balustrade to roof |
| | ⑩ PPC Aluminium External Fire Escape Door |
| | ⑪ PPC Aluminium Louvred Vents Colour to match Terracotta Tile |

Existing Materials

- | | |
|---|---|
| ① Blue/grey brick laid in stretcher bond | ⑥ PPC aluminium coloured aerofoil fins - 300mm projection fixed to curtain walling mullions |
| ② Slate grey terracotta rainscreen cladding, stack bonded | ⑦ Doubled glazed insulated spandrel panels |
| ③ PPC aluminium framed window and curtain walling systems | ⑧ PPC aluminium louvre panels |
| ④ Orange coloured transparent window film | ⑨ High quality finish concrete encased steel columns |
| ⑤ SSG transoms | ⑩ Roof lights |

P1 Discharge charge of condition application - Additional information on window and door added 19.12.23

Rev	Description	Date
-----	-------------	------

PLANNING

Rochdale Sixth Form College
College Road, Rochdale, OL12 6HY

Detailed Elevations - South West

DRAWING NUMBER

3940-ABW-ZZ-ZZ-DR-A-2828

DATE

07/03/23

SCALE

As indicated

REVISION

P1

STATUS

PURPOSE OF ISSUE

ABW architects Ltd.
architecture building workshop

A1
©
19/12/2023 10:40:28