

EXISTING REAR ELEVATION

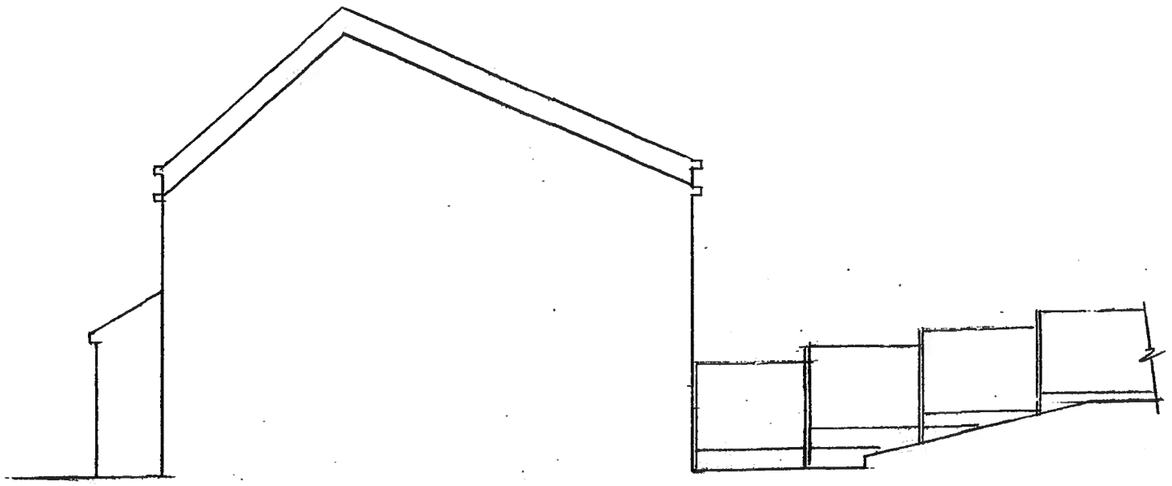

EXISTING SIDE ELEVATION

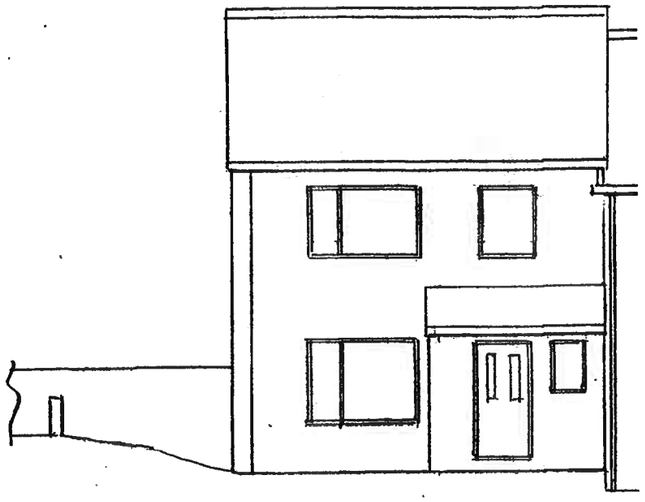

EXISTING FRONT ELEVATION

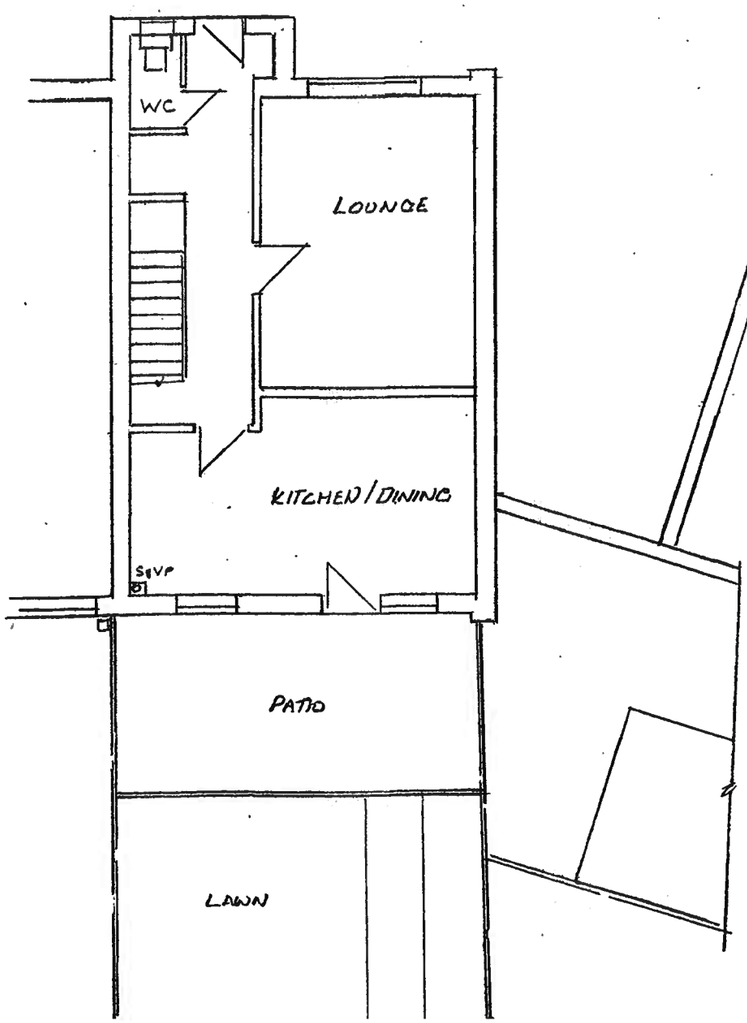

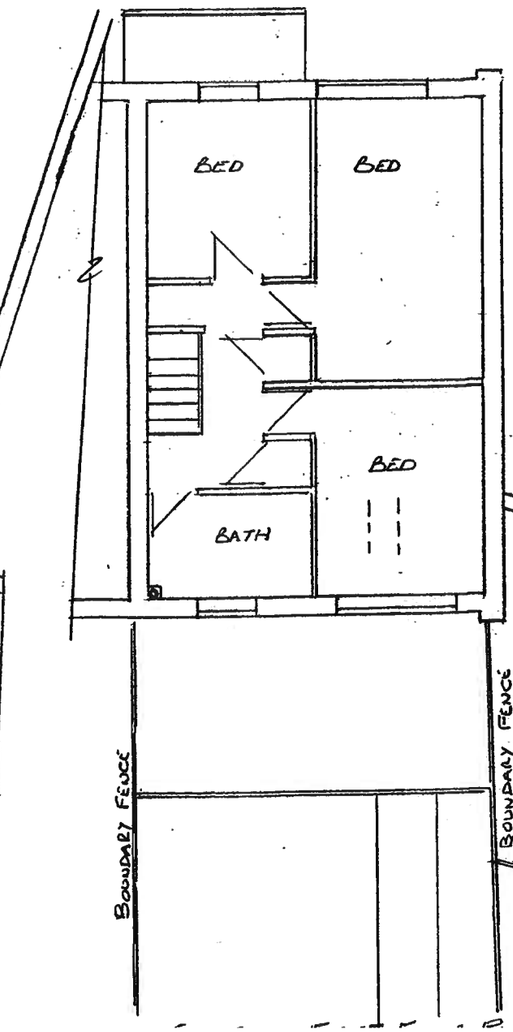

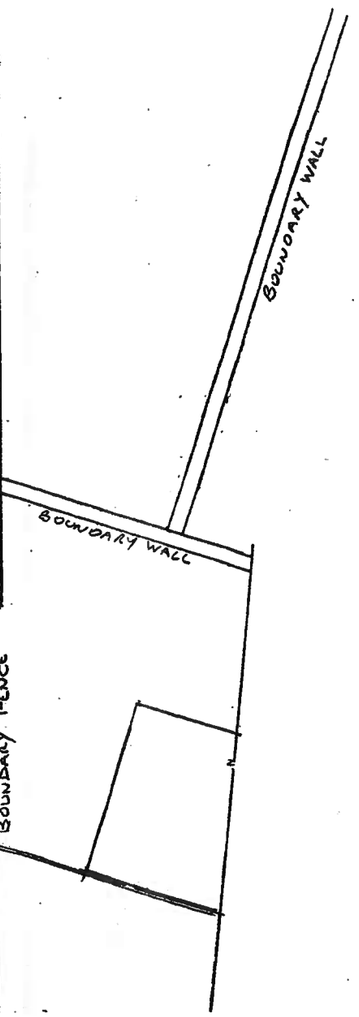

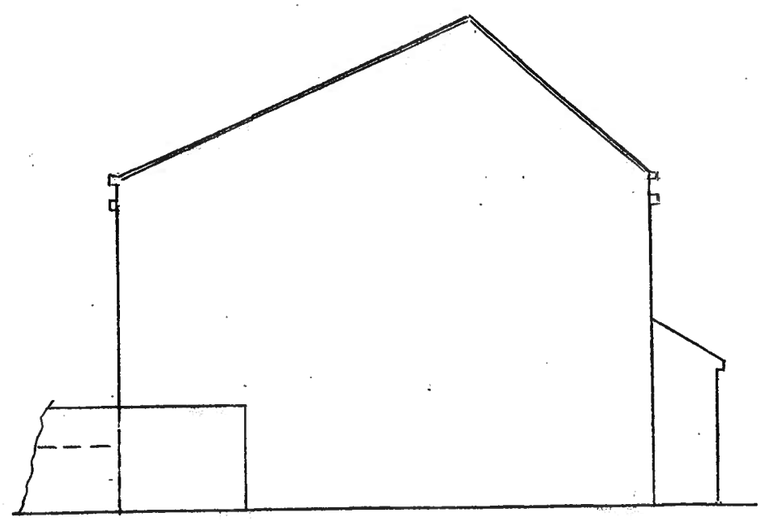

EXISTING SIDE ELEVATION

Thompson Designs
Tel 0161 705 1458 Mob 07884 318634

Sheet 1 Rear Extension
Existing Elevations & Plans
1 Stonie Heyes Avenue
Rochdale OL12 9XA
Scale 1 : 100 @ A3 Date January 2021

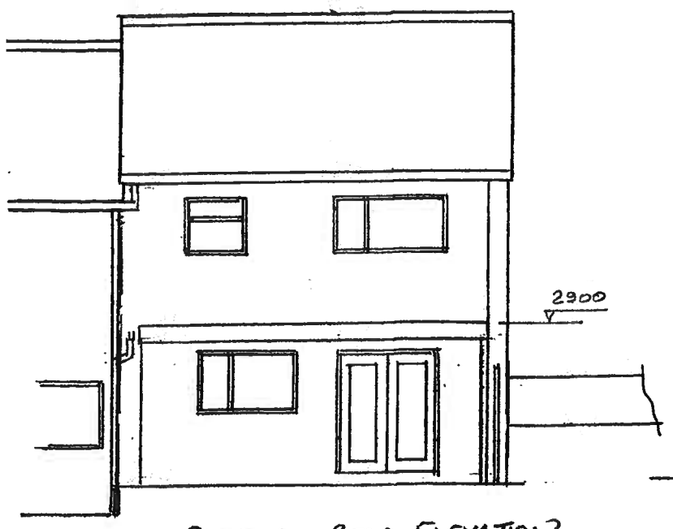

PROPOSED REAR ELEVATION

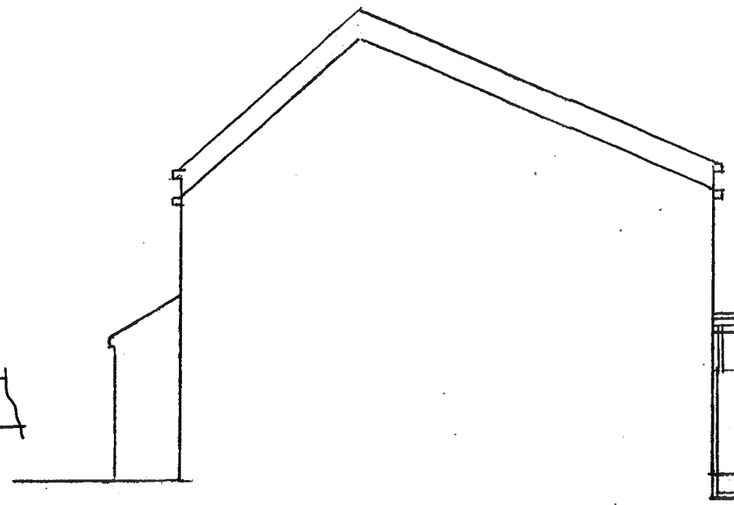

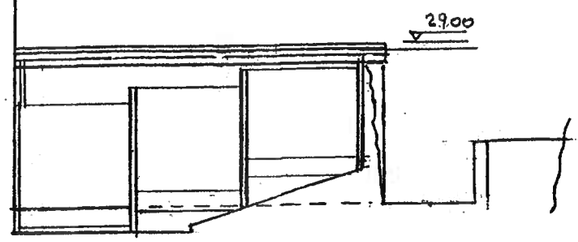

PROPOSED SIDE ELEVATION



PROPOSED FRONT ELEVATION

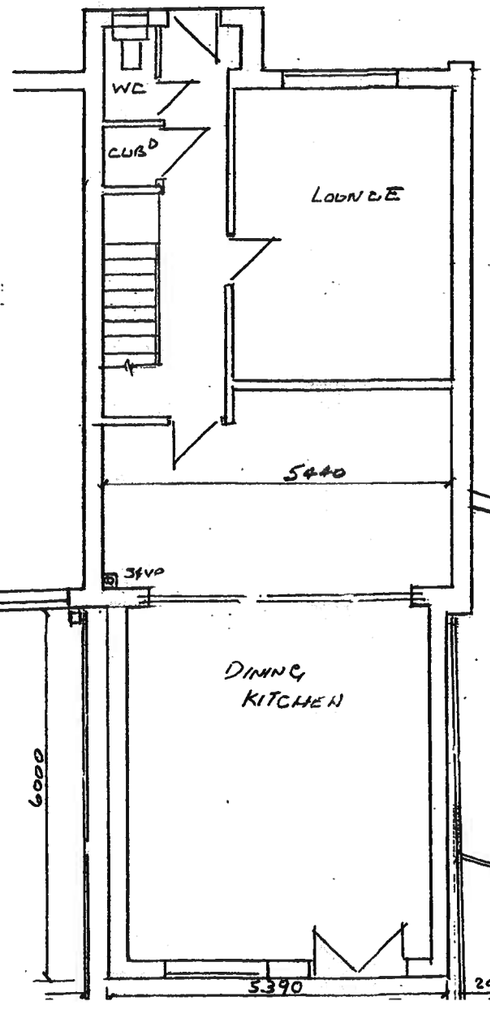

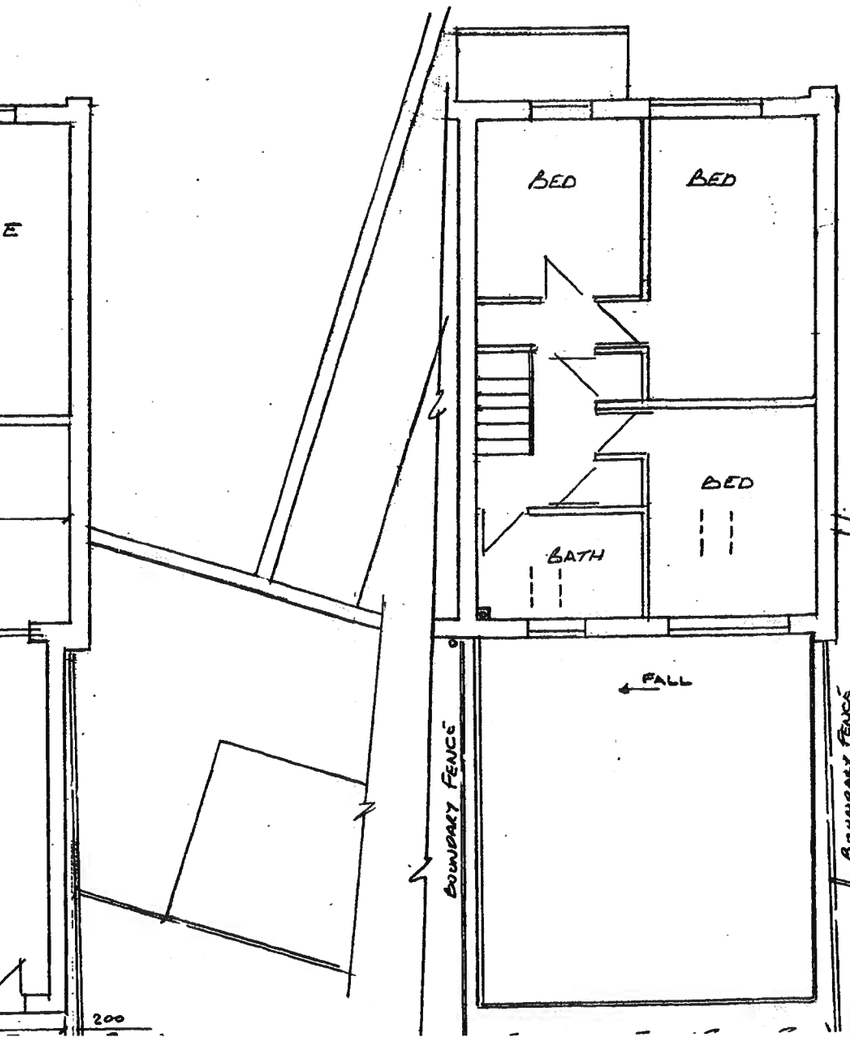

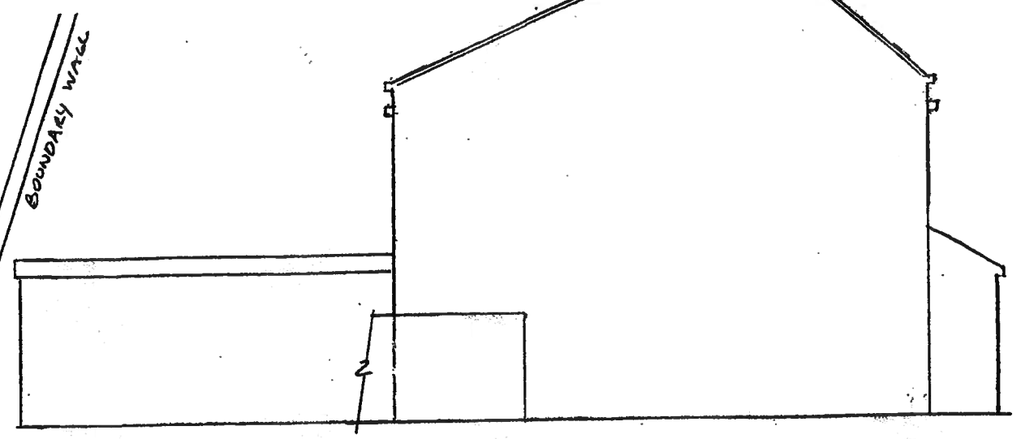

PROPOSED SIDE ELEVATION

NOTE
ALL FOUNDATIONS MUST
BE TOTALLY WITHIN
BOUNDARY FENCE

Thompson Designs
Tel 0161 705 1458 Mob 07884 318634

Sheet 2 Rear Extension
Proposed Elevations & Plans
1 Stonie Heyes Avenue
Rochdale OL12 9XA
Scale 1 : 100 @ A3 Date January 2021

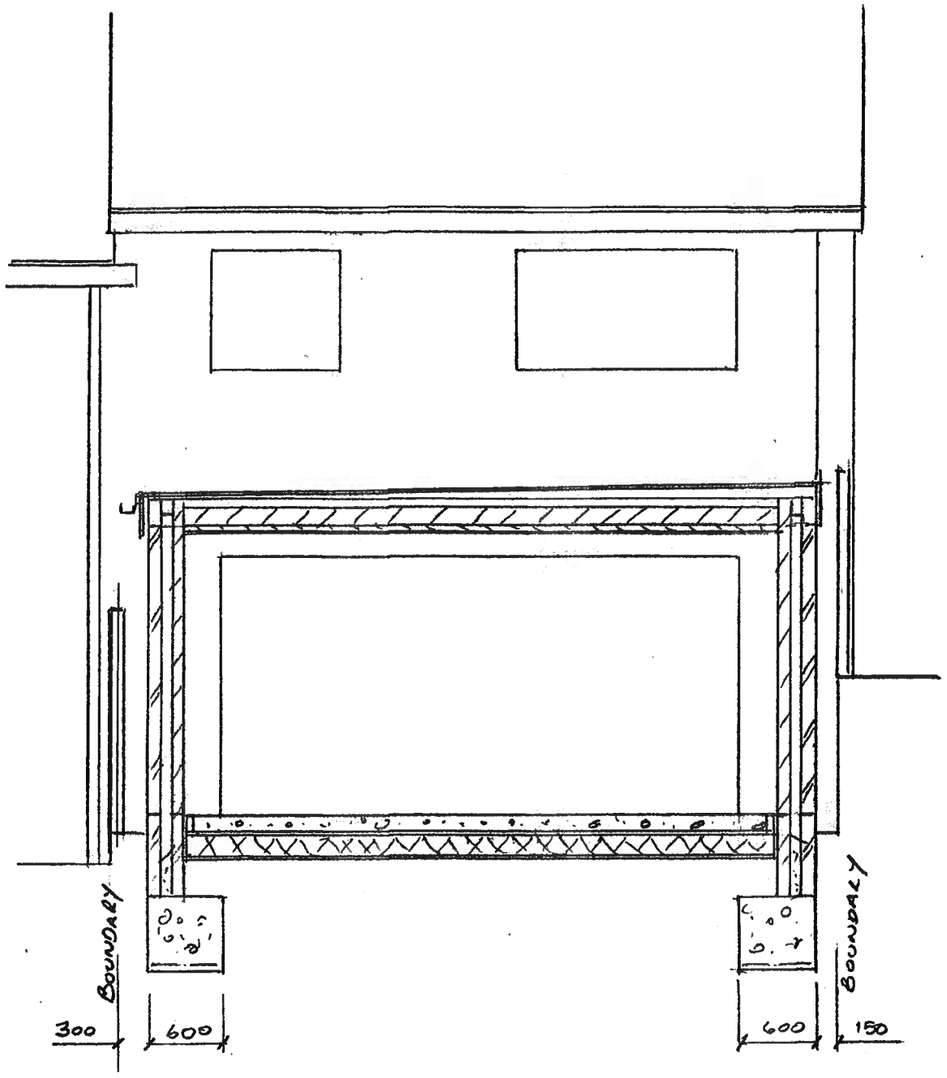

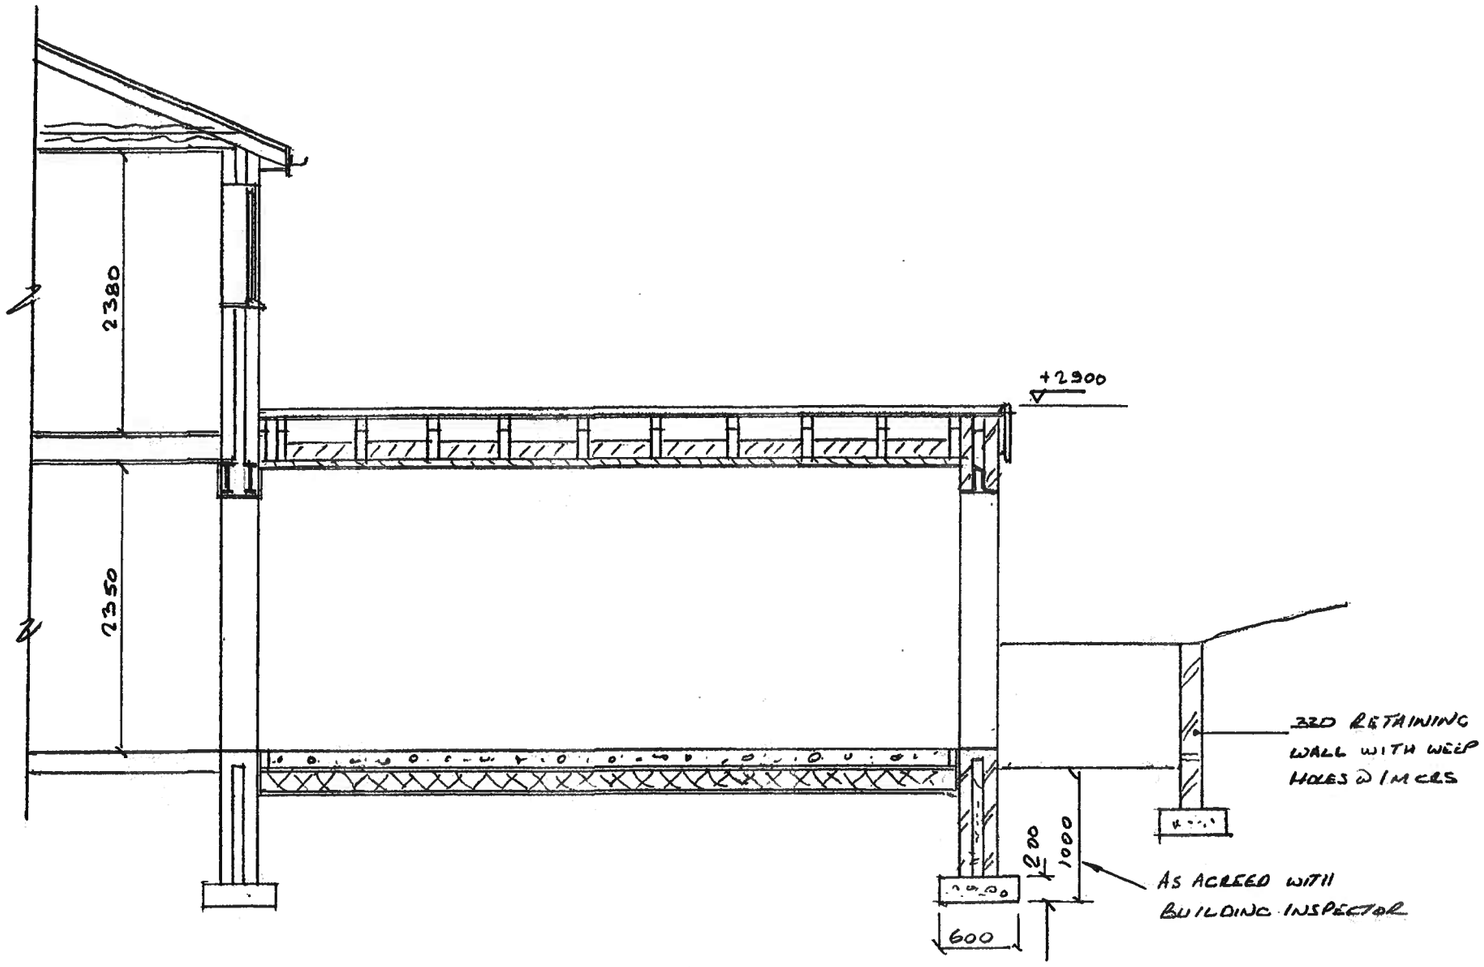

Thompson Designs
Tel 0161 705 1458 Mob 07884 318634

Sheet 3 Rear Extension
Proposed Sections
1 Stonie Heyes Avenue
Rochdale OL12 9XA
Scale 1 : 50 @ A3 Date January 2021