

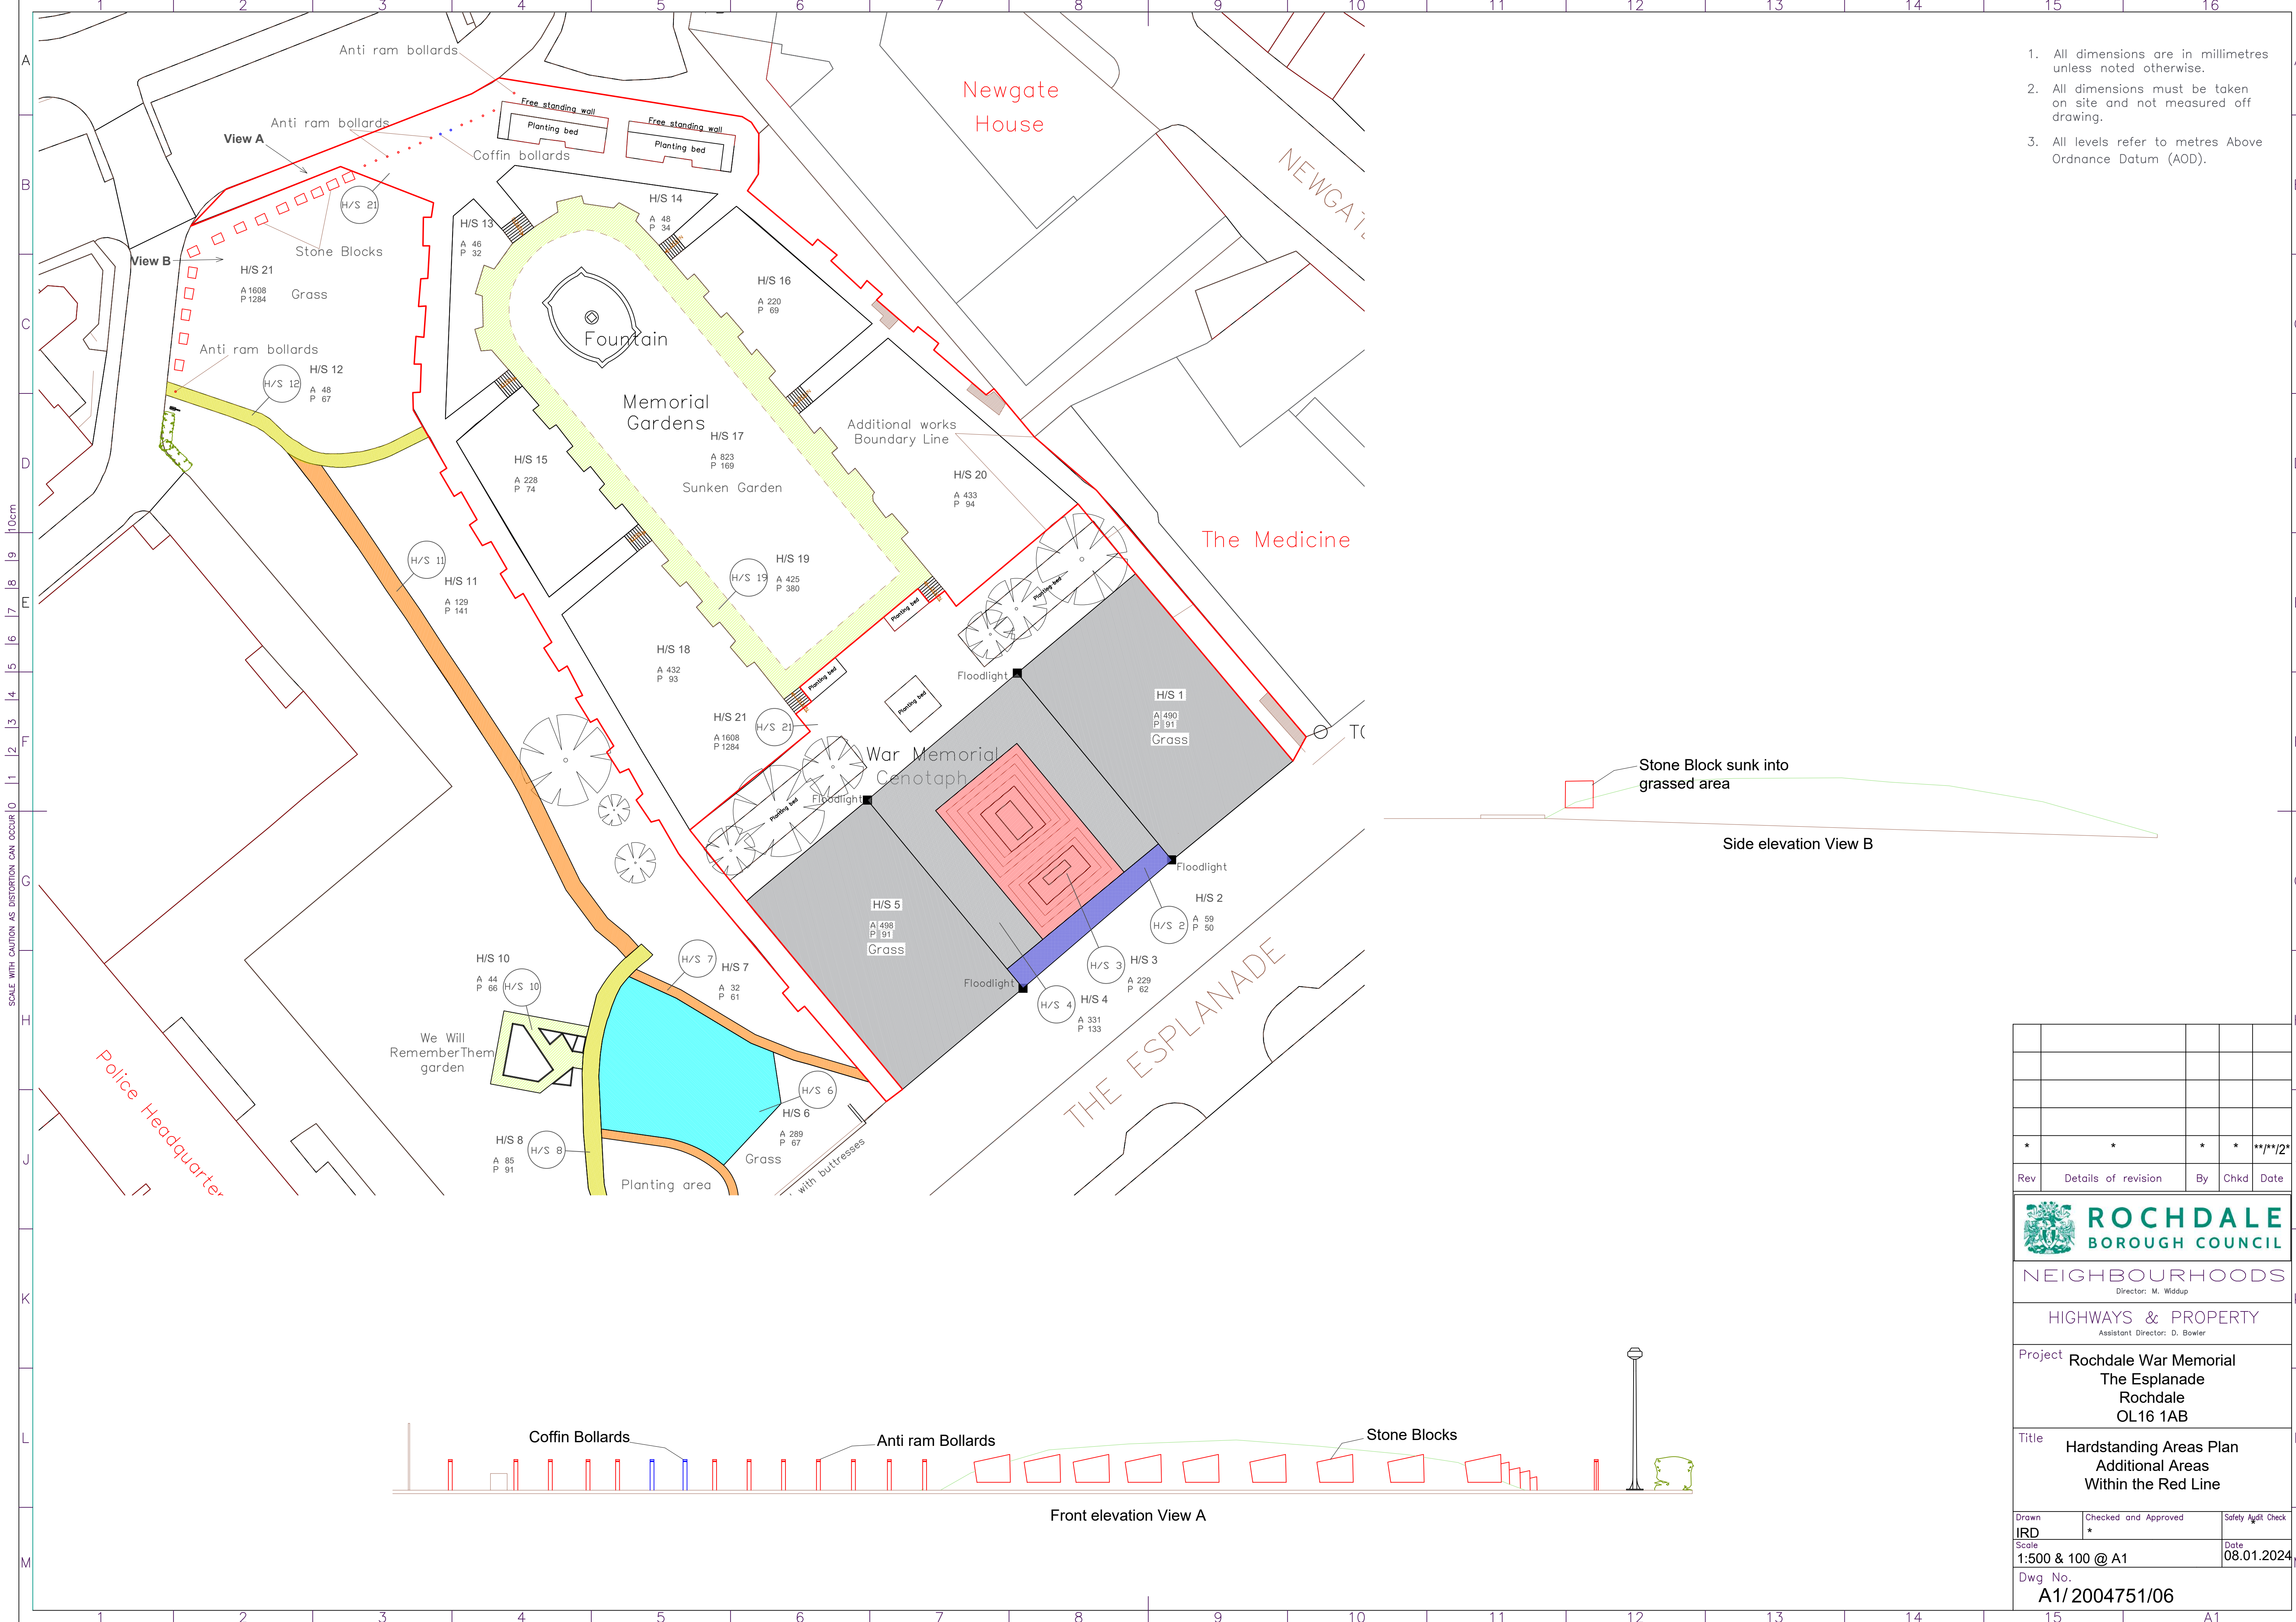


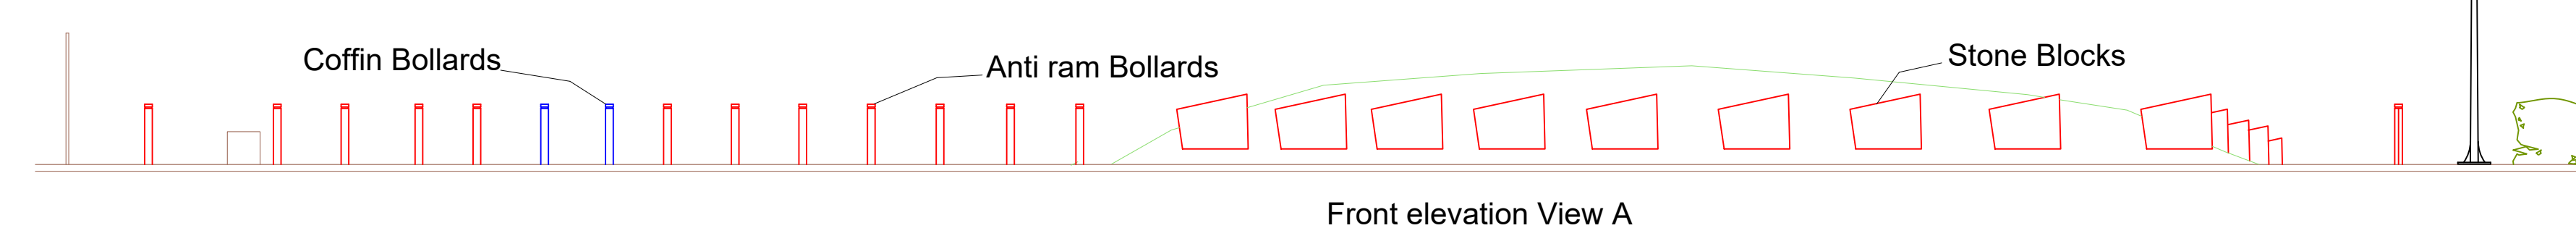

- 1. All dimensions are in millimetres unless noted otherwise.
- 2. All dimensions must be taken on site and not measured off drawing.
- 3. All levels refer to metres Above Ordnance Datum (AOD).

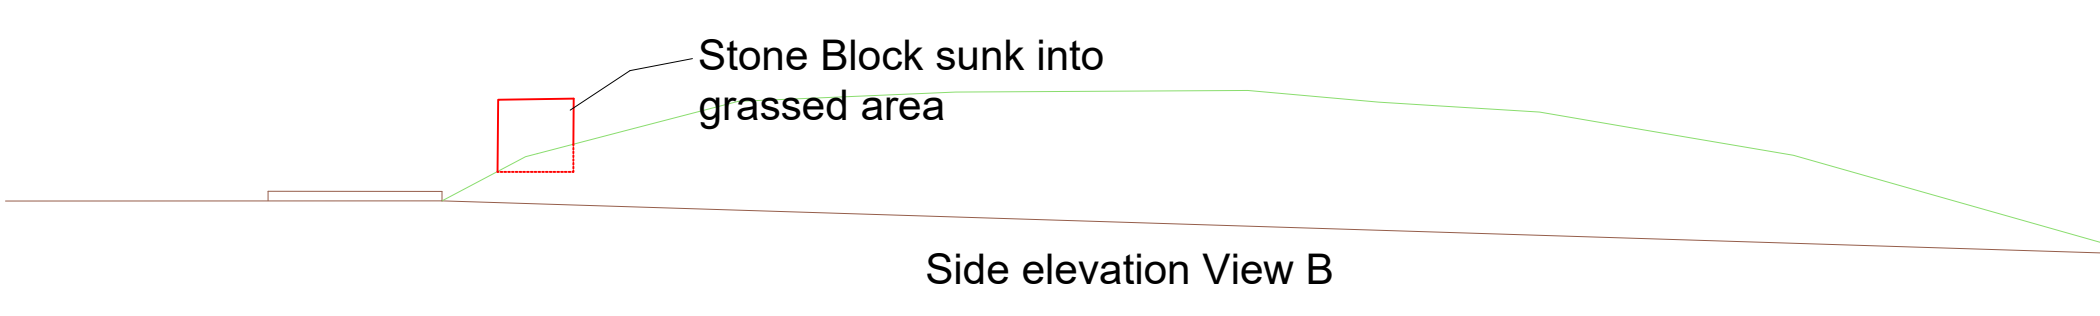

*	*	*	*	***12*
Rev	Details of revision	By	Chkd	Date

ROCHDALE BOROUGH COUNCIL
NEIGHBOURHOODS
Director: M. Widdup

HIGHWAYS & PROPERTY
Assistant Director: D. Bowler

Project **Rochdale War Memorial
The Esplanade
Rochdale
OL16 1AB**

Title **Hardstanding Areas Plan
Additional Areas
Within the Red Line**

Drawn IRD	Checked and Approved *	Safety Audit Check *
Scale 1:500 & 100 @ A1		Date 08.01.2024
Dwg No. A1/ 2004751/06		