


0m 20m 40m 60m 80m 100m

VISUAL SCALE 1:1000

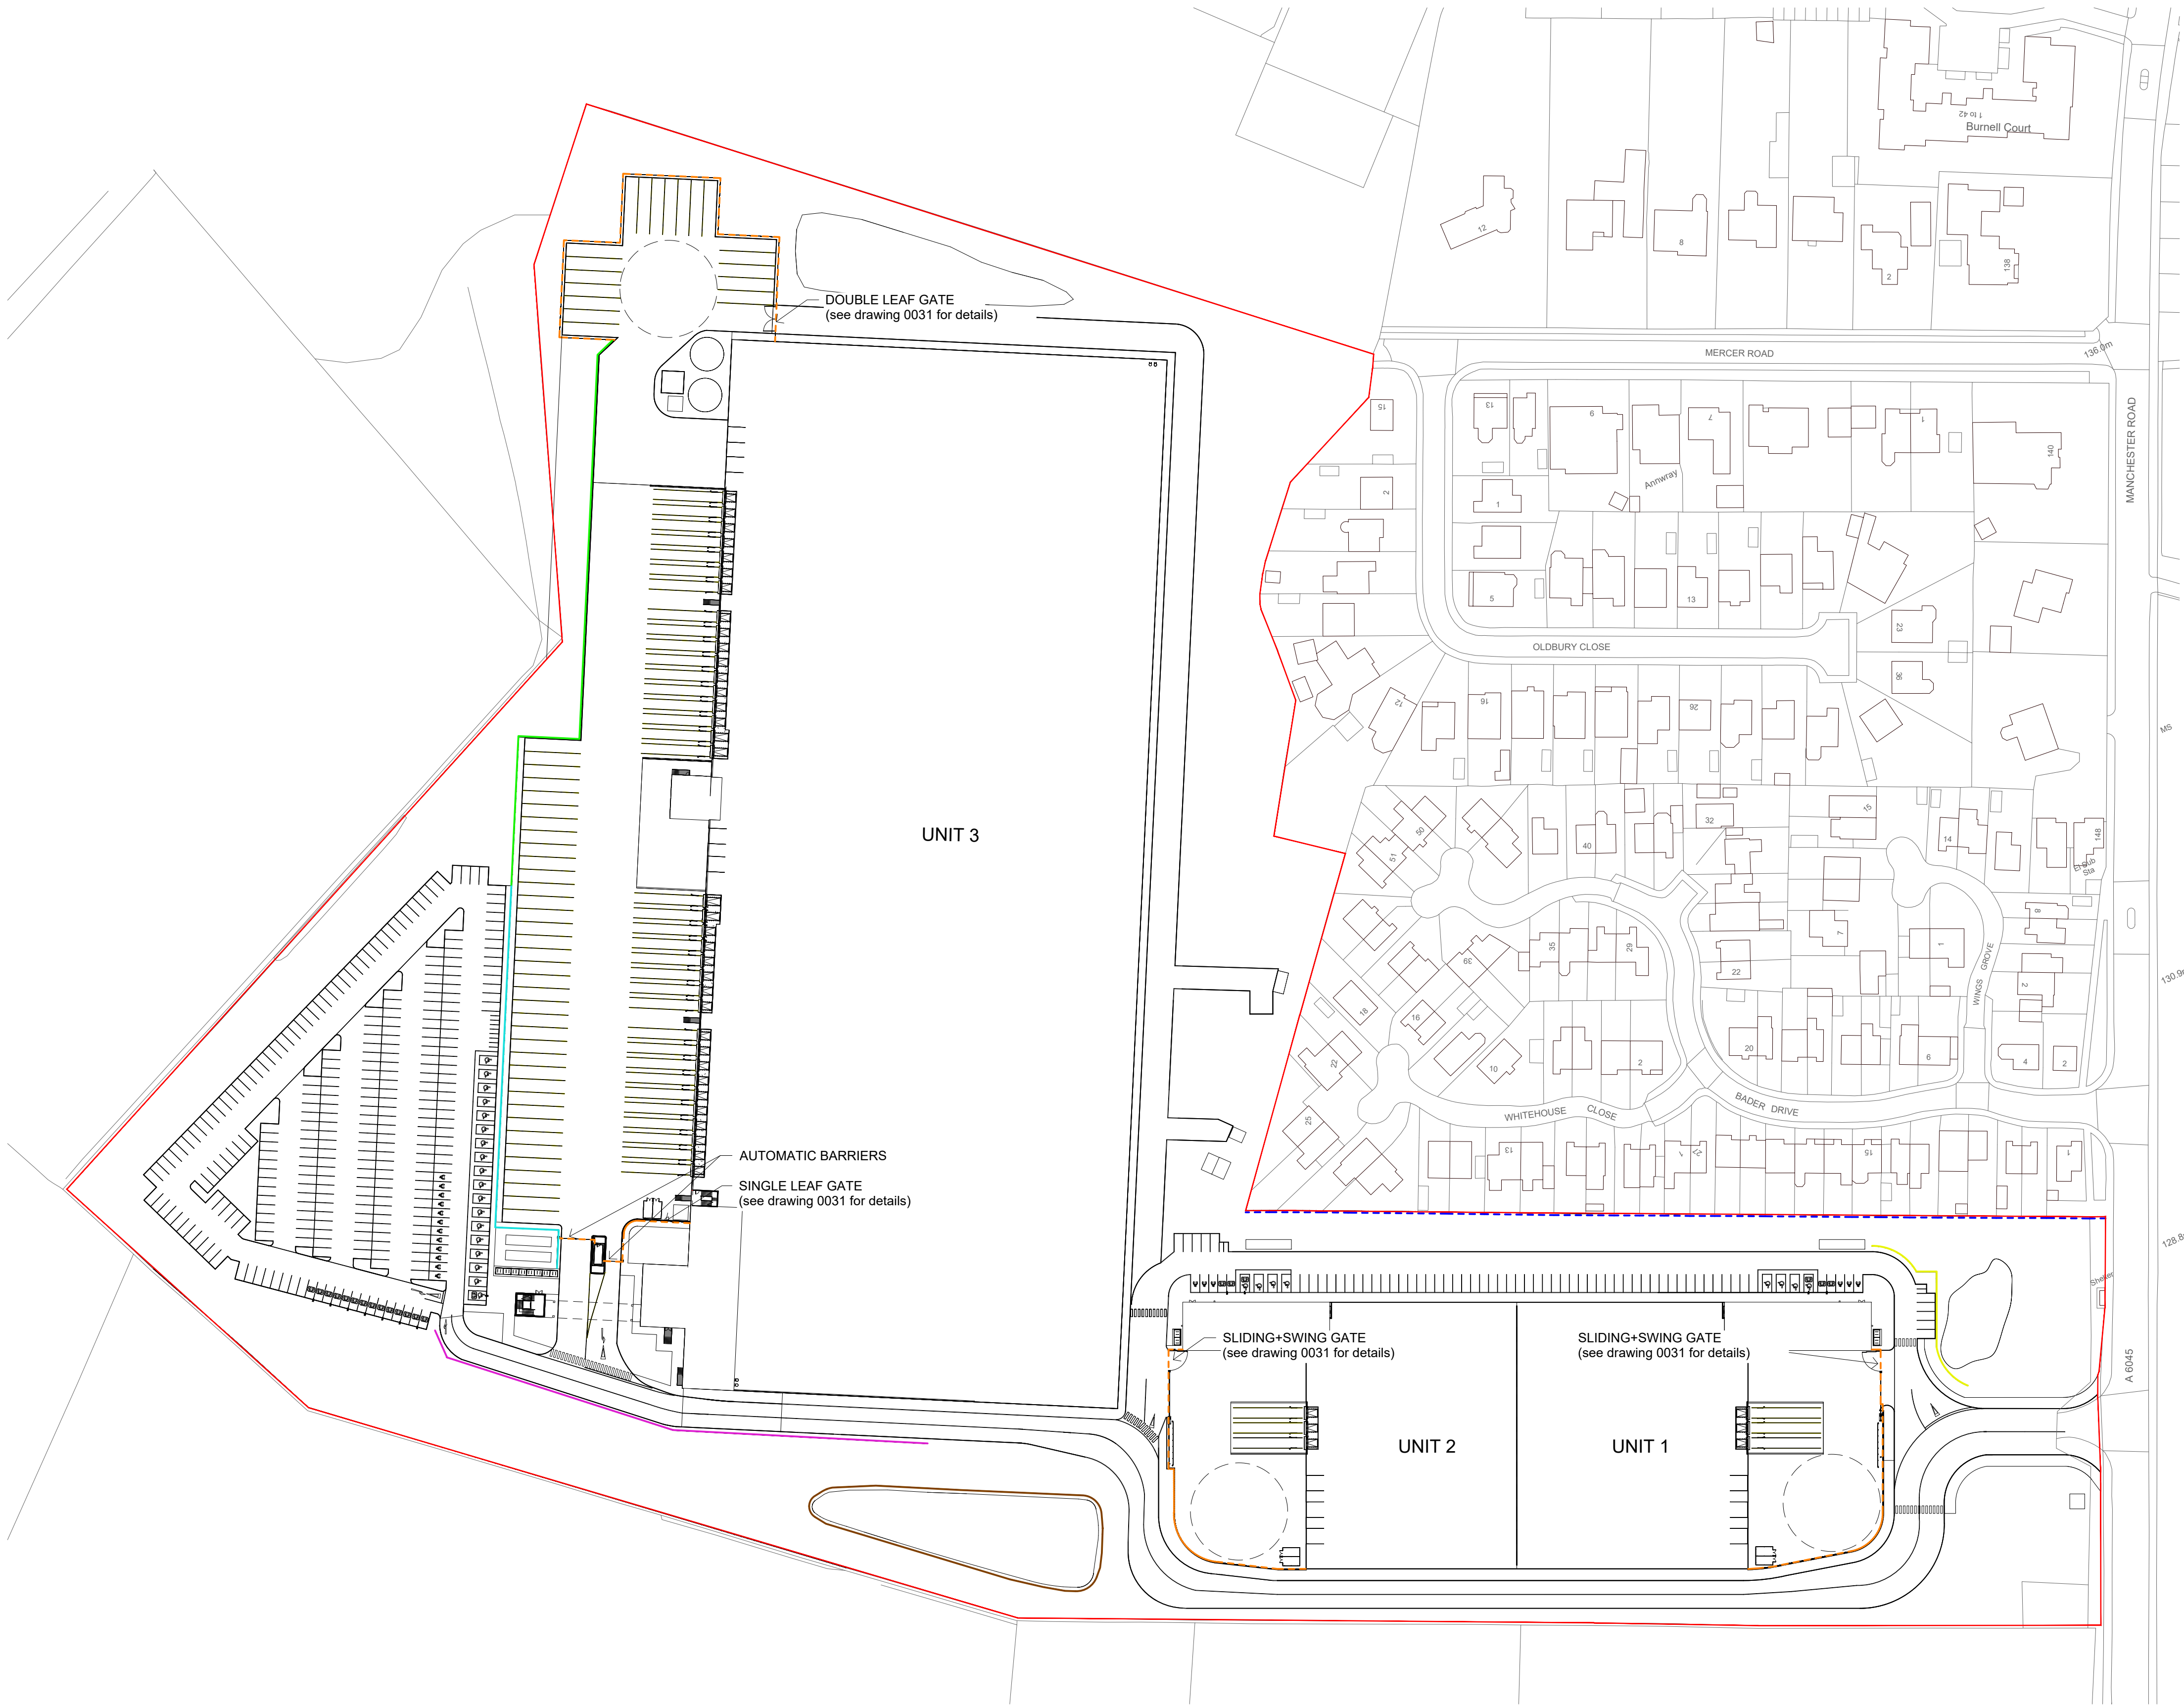

FENCES LEGEND

- 2.4m HIGH PALADIN FENCE
- 3m HIGH ACOUSTIC FENCE + GREEN WALL EXTERNALLY
- 5m HIGH ACOUSTIC FENCE + GREEN WALL EXTERNALLY
- 5m HIGH ACOUSTIC FENCE
- 1.1m HIGH ACOUSTIC FENCE + GREEN WALL EXTERNALLY ON 4m HIGH RETAINING WALL
- 1.8m HIGH CLOSE BOARDED TIMBER FENCE
- 1m HIGH KNEE RAIL TIMBER FENCE



PALADIN FENCE



ACOUSTIC FENCE



ACOUSTIC GREEN WALL



TIMBER KNEE RAIL FENCE

1

PROPOSED FENCING PLAN

1 : 1000

LOCATION PLAN:

NOTES:

SITE BOUNDARY: 11.152 Ha / 27.46 Acres

P7	10.03.23	Unit 3 reduced 5.05 in length, increased 2m in width, and whole Plot 3 rotated 1 degree clockwise
P6	23.02.23	Unit 3 reduced and relocated
P5	13.02.23	Acoustic fence extended
P4	10.01.23	Red notes changed to black colour
P3	16.12.22	Changes as indicated in red cloud
P2	14.10.22	Various kerbs updated to suit tracking
P1		Initial Drawing Issue

REV	DATE	DESCRIPTION	DRAWN BY	CHECK BY
REVISIONS				

PROJECT TITLE

MANCHESTER ROAD, HEYWOOD

DRAWING TITLE

PROPOSED FENCING PLAN

RIBA STAGE	STATUS		DRAWN BY	CHECKED BY
3	PLANNING		JA	RR
SHEET	SCALE	DATE	SUITABILITY	REVISION
A1	As indicated	06/10/22	S3	P7
DRAWING NO.				
21157 - ASA - 00 - EX.00 - D - A - 0030 _ (S3 - P7)				
BIM MODEL NUMBER:				
21157-ASA-ZZ-ZZ-M3-A-0001_(S3-P6)				

CLIENT	
Trammell Crow Company	
AshtonSmith Beyond Design	
Ashton Smith, Belvedere House, 2 Victoria Avenue, Harrogate, North Yorkshire, HG1 3EL Tel: 01423 522882 Fax: 01423 565104 www.ashtonsmith.co.uk	

21157