



SCALE - 1:200

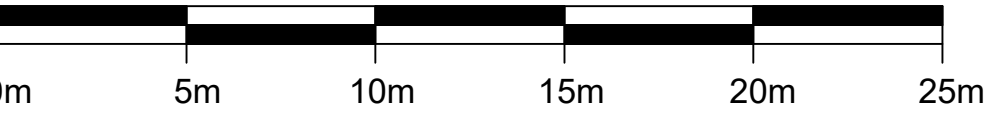


Tree Schedule


| Tree Number | Species    | RPA Radius | Category |
|-------------|------------|------------|----------|
| 1T          | Robinia    | 5.7m       | U        |
| 2T          | Sycamore   | 3.3m       | C2       |
| 3T          | Robinia    | 3.3m       | C2       |
| 4H          | Privet     | 0.9m       | C2       |
| 5G          | Cherry x 3 | 4.2m       | C3       |

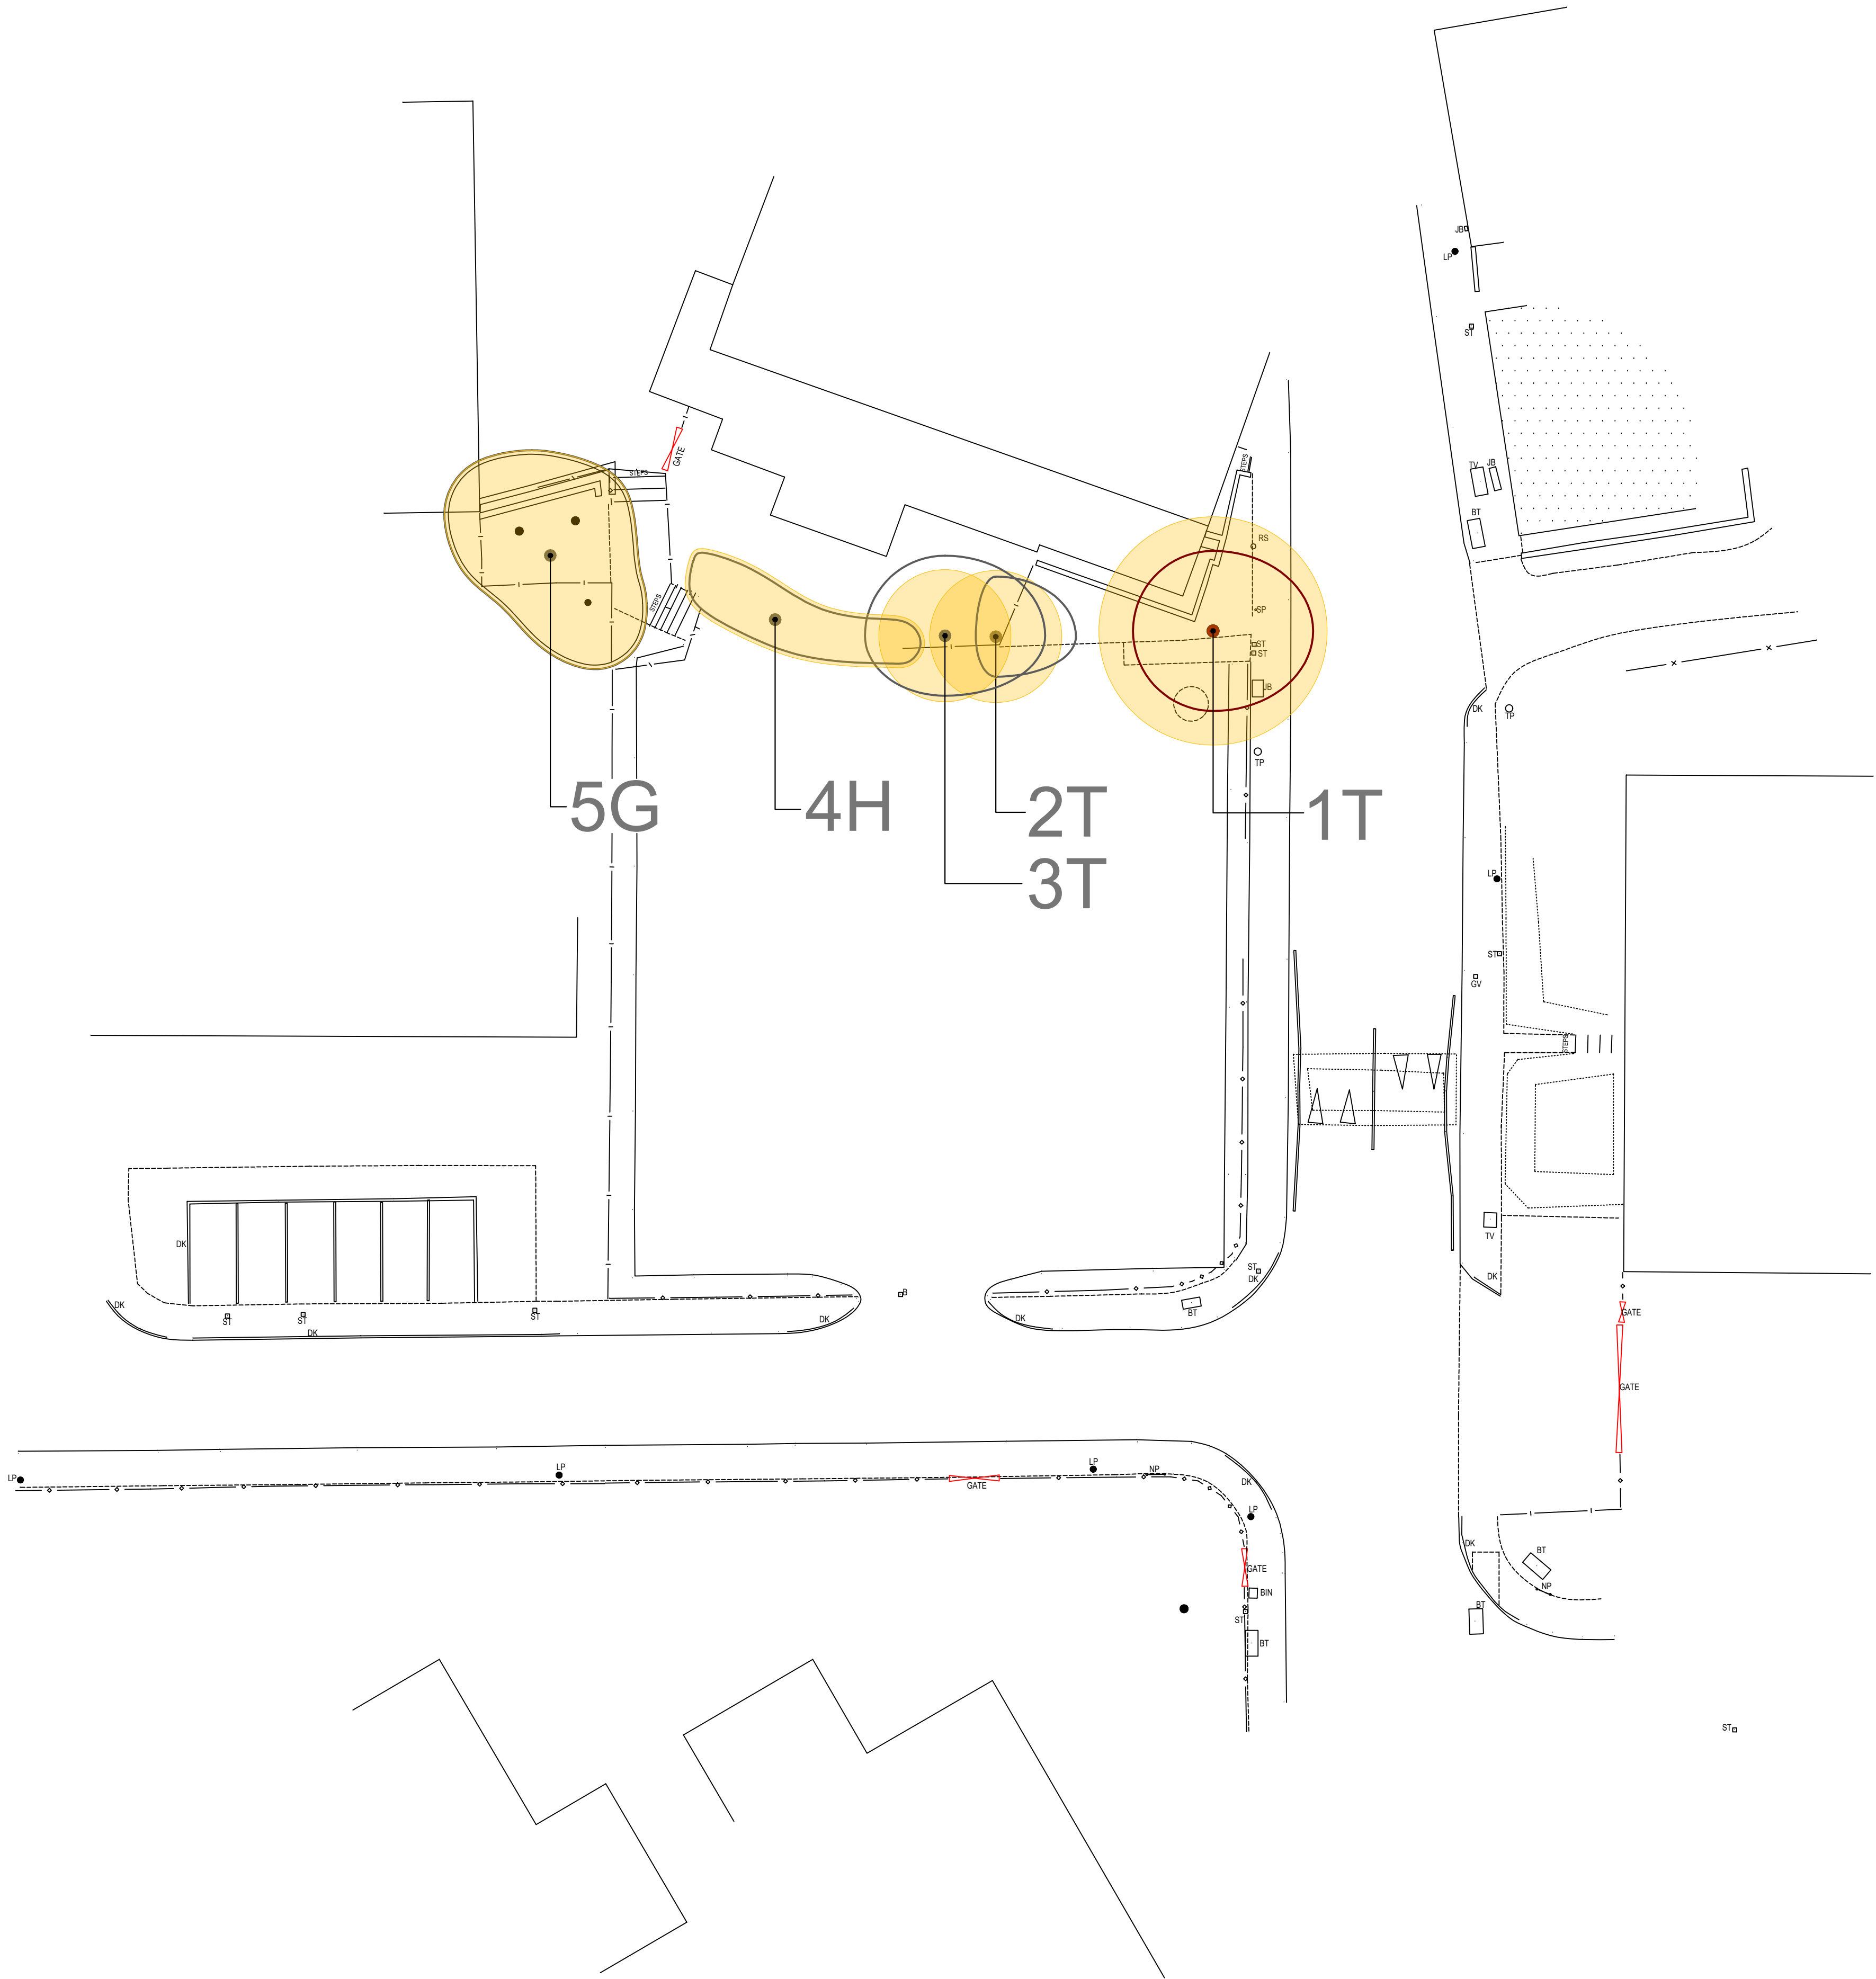


KEY

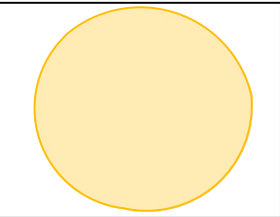


ROOT PROTECTION AREA

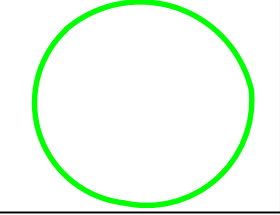


CATEGORY A

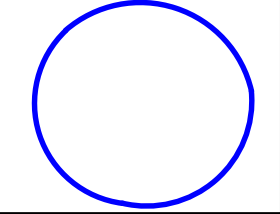


CATEGORY B

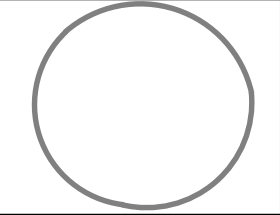

CATEGORY C

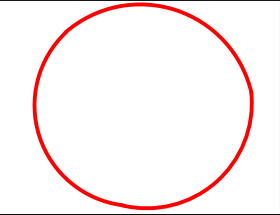

CATEGORY U

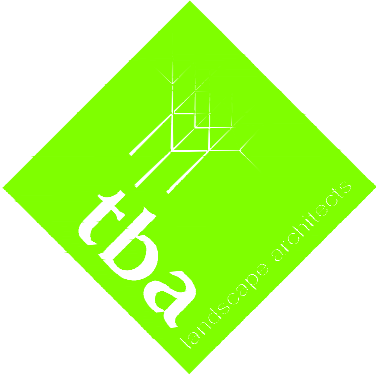

Landscape Architecture  
Arboriculture

Trevor Bridge Associates Ltd  
Ashton Old Baths  
Stamford Street West  
Ashton-under-Lyne  
Lancs OL6 7FW

Tel: 0161-804 2099  
E-mail: info@trevorbridge.co.uk

Project  
Baytree Lane  
Middleton  
J Walker Homes Ltd

Title  
Tree Survey and Root Protection Area

|      |         |          |       |        |         |     |  |
|------|---------|----------|-------|--------|---------|-----|--|
| Date | Feb '24 | Scale(s) | 1:200 | Dwg no | 7425.01 | Rev |  |
| Dwn  | DDB     | Chkd     | MG    | @ A1   |         |     |  |