


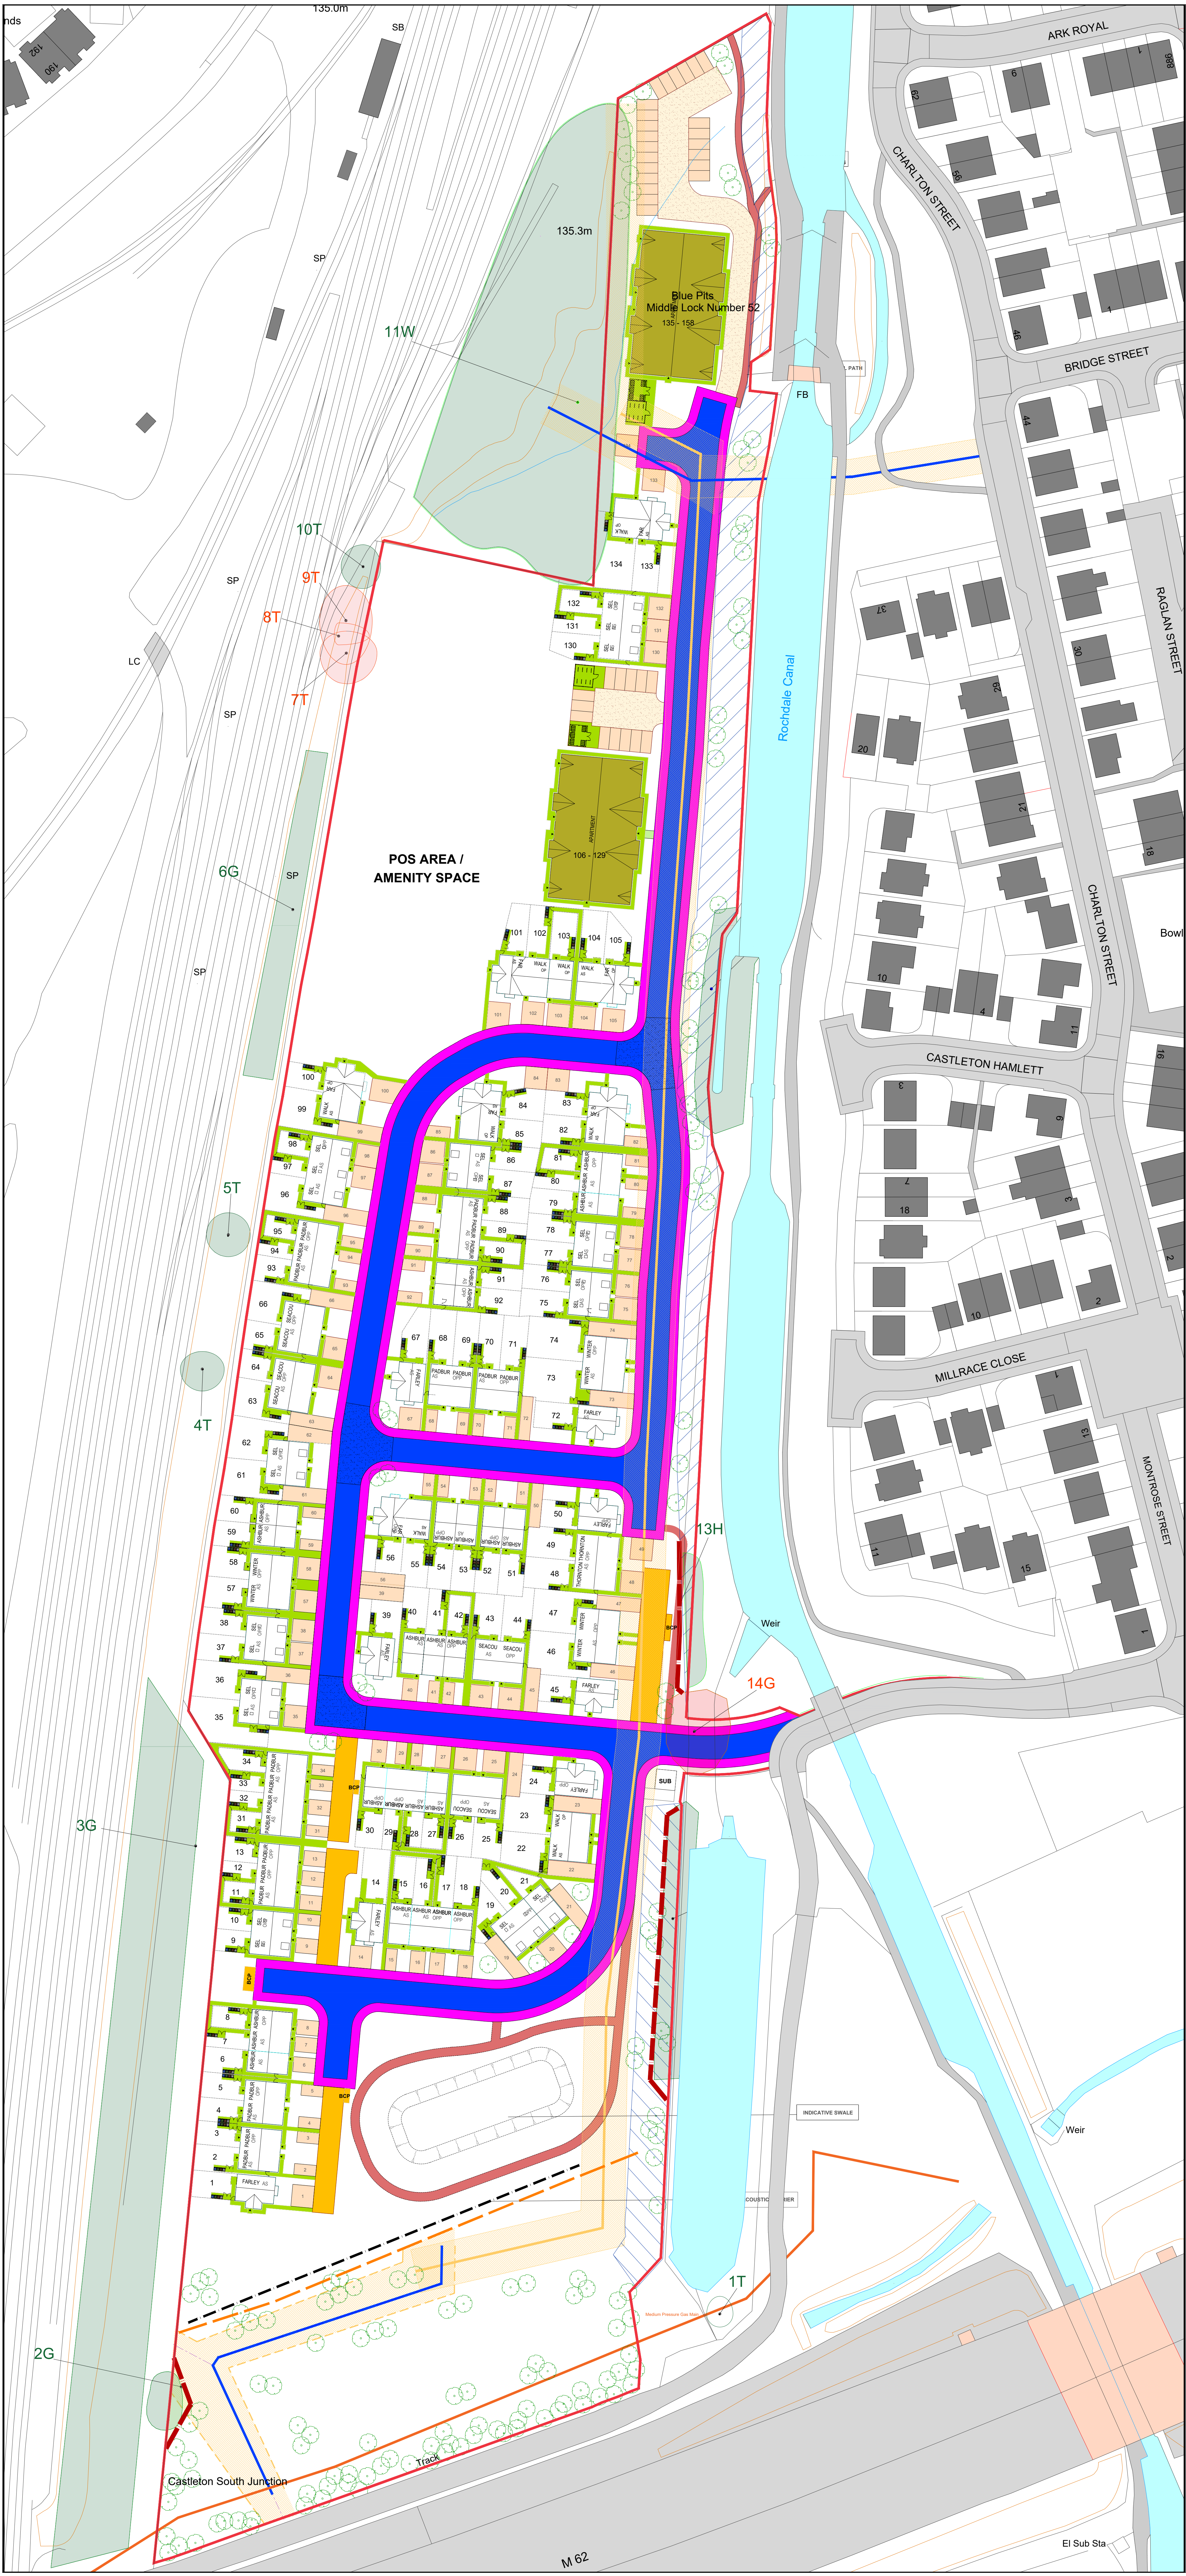

- KEY
- Adopted Highway in black tarmacadam
- Adopted Footpath in black tarmacadam
- Parking bays in black tarmacadam
- Private paths in grey 450x450mm concrete flags.
- Block Paved Shared Driveways
- Shared Driveways in black tarmacadam
- Informal Mulch Path with timber edgings

11/03/2025		LS	UPDATED WITH LATEST LAYOUT			ARCH	ENG
REV	DATE	DRAWN	DESCRIPTION			CHECK	CHECK
TITLE							
HARD SURFACING LAYOUT							
			M.C.I. Developments Ltd. 15 Beecham Court, Smithy Brook Road, Wigan, WN3 6PR Tel: 08448871467 Fax: 08448871468 web: www.mcidevelopments.com email: admin@mcidevelopments.com				
A KEEP MOAT HOMES COMPANY							
PROJECT							
TRUB FARM, OLDHAM							
DRN BY	IG	SCALE	JOB REF	DRAWING NUMBER		REV	
DATE	28.03.24	1:500 @ A0	000	MCI-100-DR-A-503		A	