


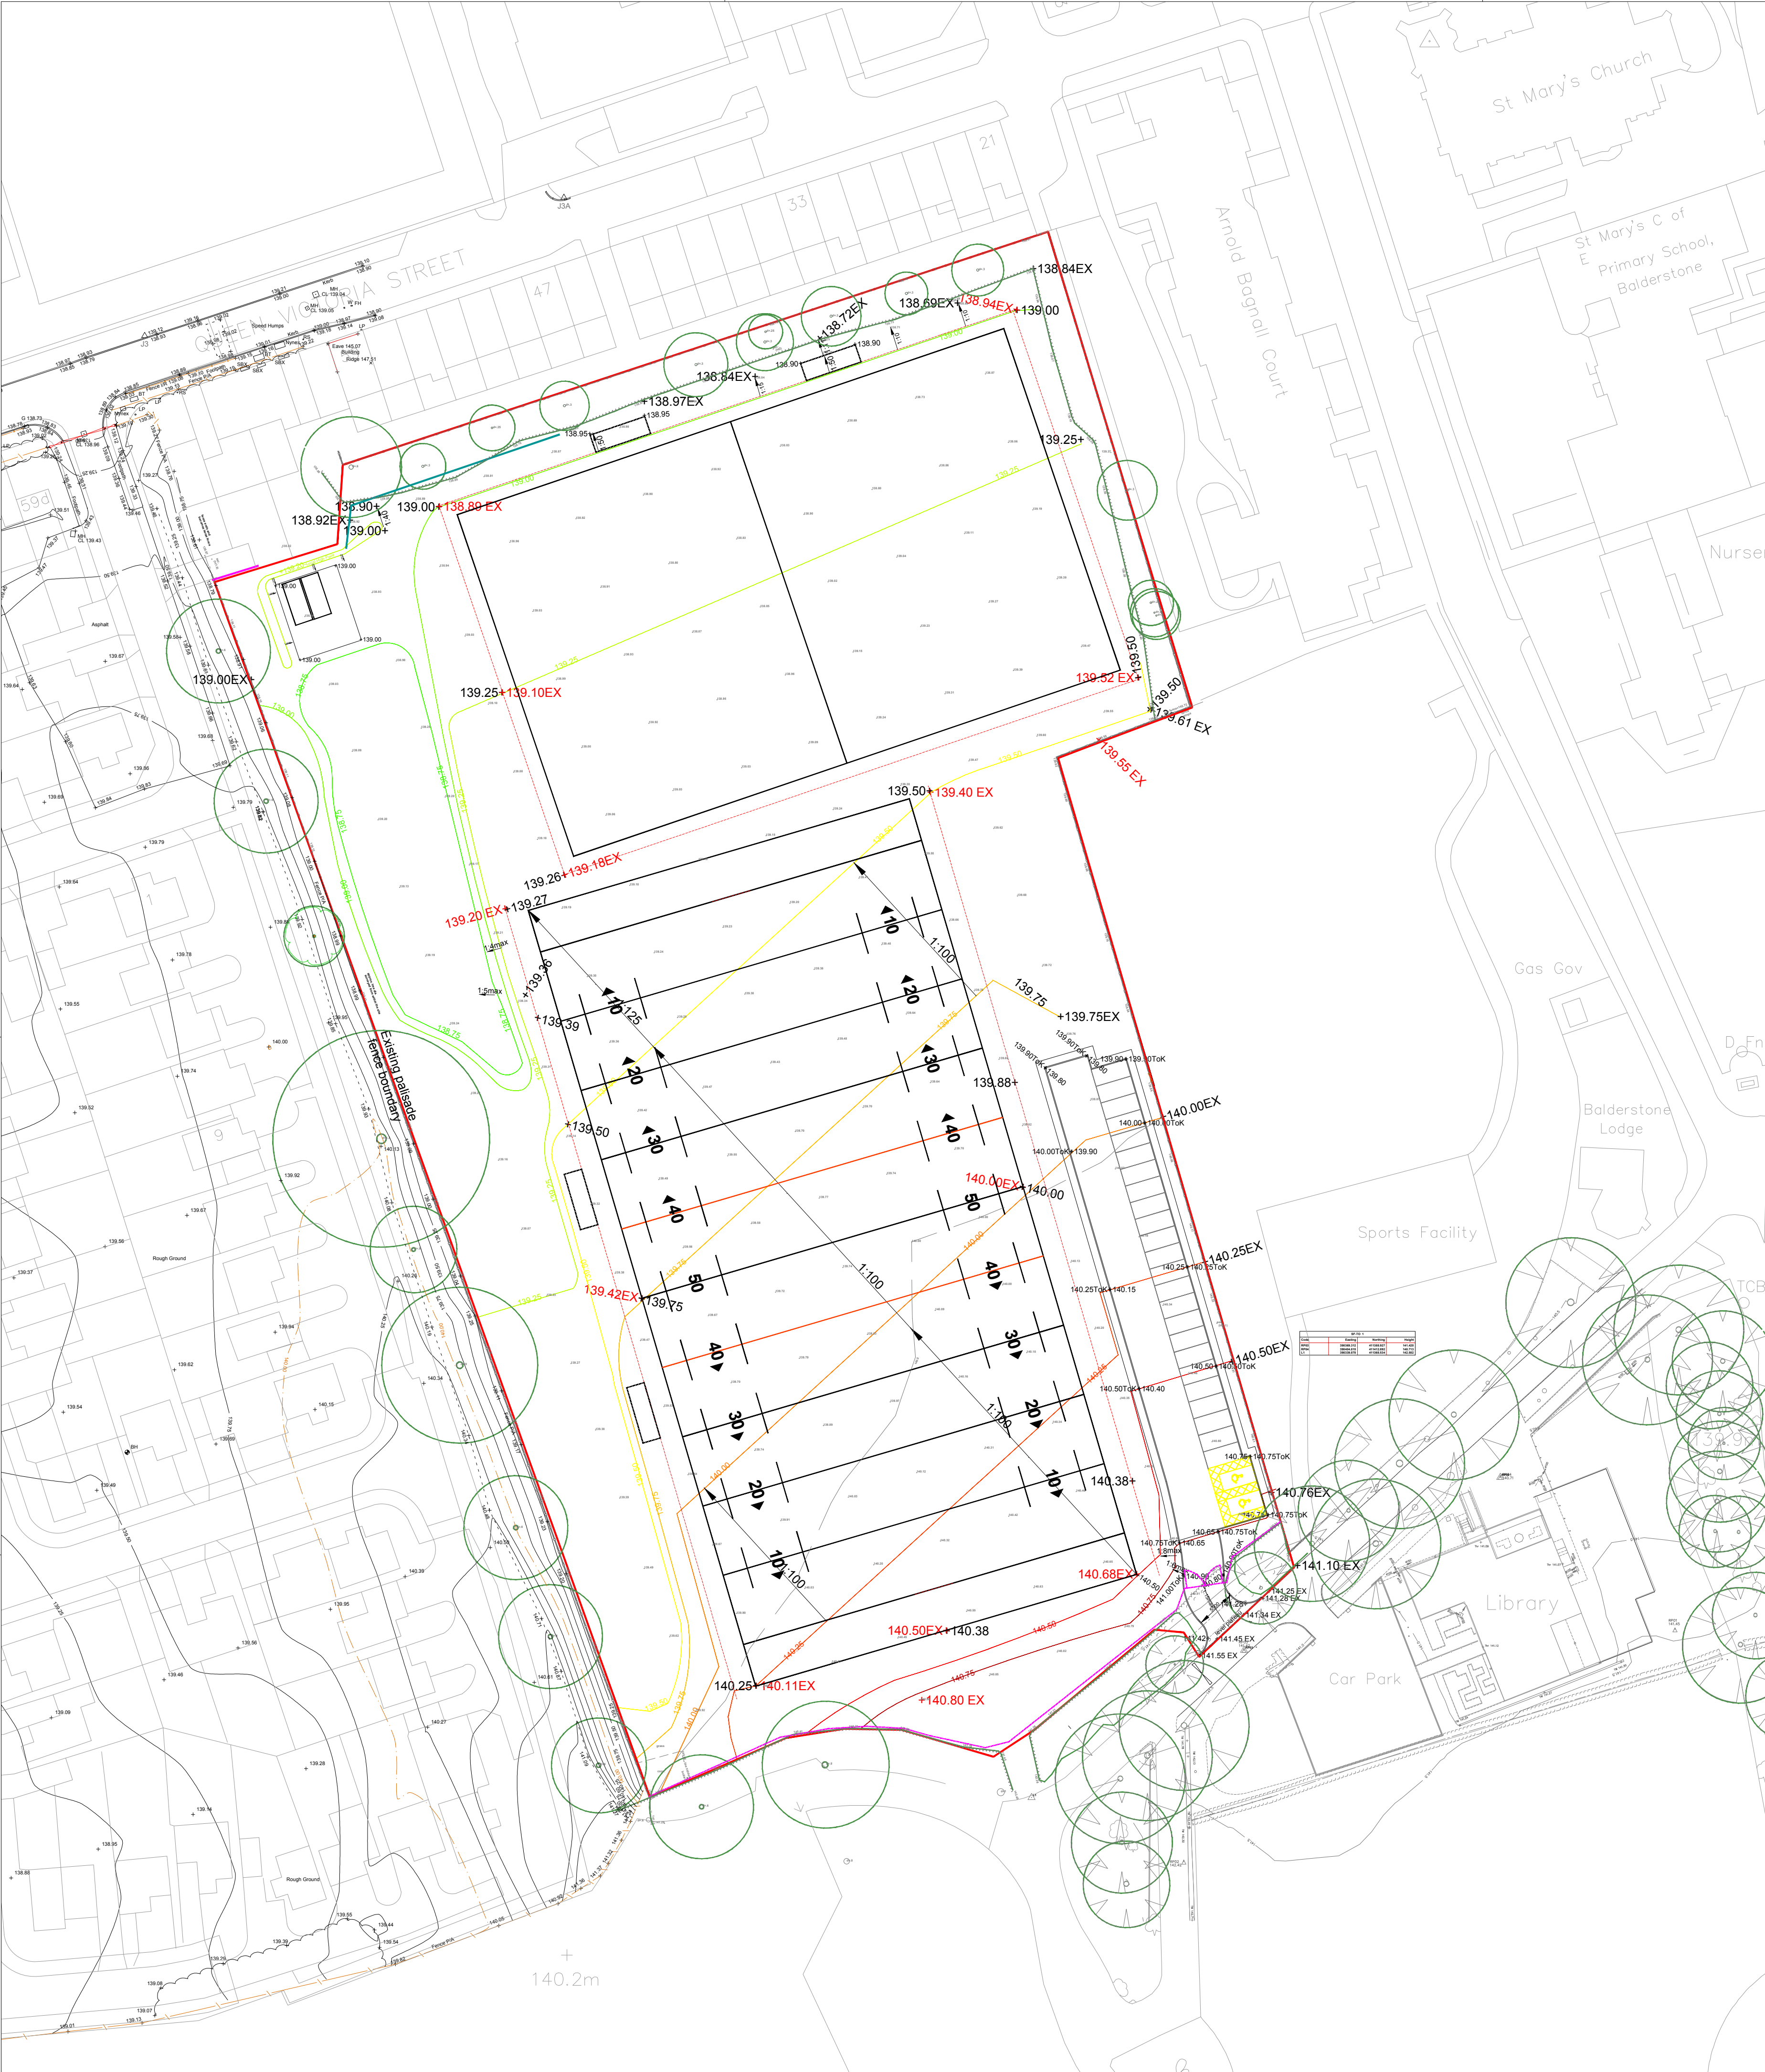

LEVELS KEY

+140.40EX Existing level retained

+140.40 Proposed Level

+140.40EX Existing level-removed



Existing spot levels-refer to topo survey



Proposed contours

DRAWING NOTES:

- GENERAL:
1. COPYRIGHT OF THIS DRAWING IS VESTED IN PLINCKE AND IT MUST NOT BE COPIED OR REPRODUCED WITHOUT CONSENT.
 2. DO NOT SCALE FROM THIS DRAWING - DIMENSIONS GOVERN. IF IN DOUBT, ASK.
 3. ALL DIMENSIONS ARE IN MILLIMETRES UNLESS NOTED OTHERWISE. ONLY FIGURED DIMENSIONS ARE TO BE TAKEN FROM THIS DRAWING.
 4. ALL DIMENSIONS SHALL BE VERIFIED ON SITE BEFORE PROCEEDING WITH THE WORK. ALL CONTRACTORS MUST VISIT SITE AND BE RESPONSIBLE FOR TAKING AND CHECKING ALL DIMENSIONS RELATIVE TO THEIR WORK.
 5. PLINCKE SHALL BE NOTIFIED IMMEDIATELY, BY EMAIL, OF ANY DISCREPANCIES.
 6. PLINCKE ACCEPTS NO LIABILITY FOR ANY EXPENSE, LOSS OR DAMAGE OF WHATSOEVER NATURE AND HOWEVER ARISING FROM ANY VARIATION MADE TO THIS DRAWING OR IN THE EXECUTION OF THE WORK TO WHICH IT RELATES WHICH HAS NOT BEEN REFERRED TO THEM AND PRIOR APPROVAL OBTAINED.
 7. ALL PLINCKE DRAWINGS TO BE READ IN CONJUNCTION WITH ALL RELEVANT ARCHITECTURAL, GAS ENGINEERS AND MSE ENGINEERS DRAWINGS AND SPECIFICATIONS.

REFERENCE FILES:

CONSULTANT REFERENCE FILE		DATE RECEIVED
???	???	??/??/??

HEALTH, SAFETY & ENVIRONMENTAL INFORMATION:

1. IT IS ASSUMED THAT ALL WORKS ON THIS DRAWING WILL BE CARRIED OUT BY A COMPETENT CONTRACTOR AND, WHERE APPROPRIATE, WORKING TO AN APPROVED METHOD STATEMENT.
2. THIS DRAWING IS TO BE READ IN CONJUNCTION WITH ALL OTHER HAZARDS / RISKS WHICH HAVE BEEN IDENTIFIED AND RECORDED WITHIN THE PRE-CONSTRUCTION INFORMATION PACK AND / OR THE CONSTRUCTION PHASE HAS PLAN.
3. IN ADDITION TO THE HAZARDS / RISKS NORMALLY ASSOCIATED WITH THE TYPES OF WORK DETAILED ON THIS DRAWING, NOTE THE FOLLOWING:

ITEM N° | RISK REGISTER DETAILS

???	???
-----	-----

P03	STAGE 4 UPDATED TO RUGBY LEAGUE	AA	AA	09/12/22
P02	STAGE 4 UPDATED FOLLOWING MEETING MAY '19 PITCH, TENDER ISSUE	AA	AA	06/09/19
P01	STAGE 2 DRAFT ISSUE	AA	AA	14/02/19
REV	DESCRIPTION	DRAWN	CHECK	DATE

KEY PLAN

CLIENT



plincke.


MANCHESTER
t:0161 237 9223
e:north@plincke.co.uk

LONDON
t:0207 739 3330
e:london@plincke.co.uk

PROJECT TITLE
BALDERSTONE PARK PLAYING PITCHES

DRAWING TITLE
LEVELS-DESIGN INTENT

PROJECT No.	DRAWING No.	REVISION
0522	0522-PLI-00-GF-DR-L-0400	P03

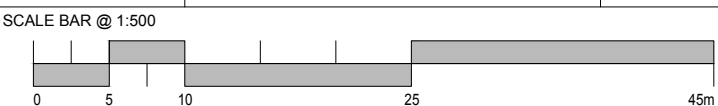

SCALE @ A1
1:500

DATE
14/02/19