


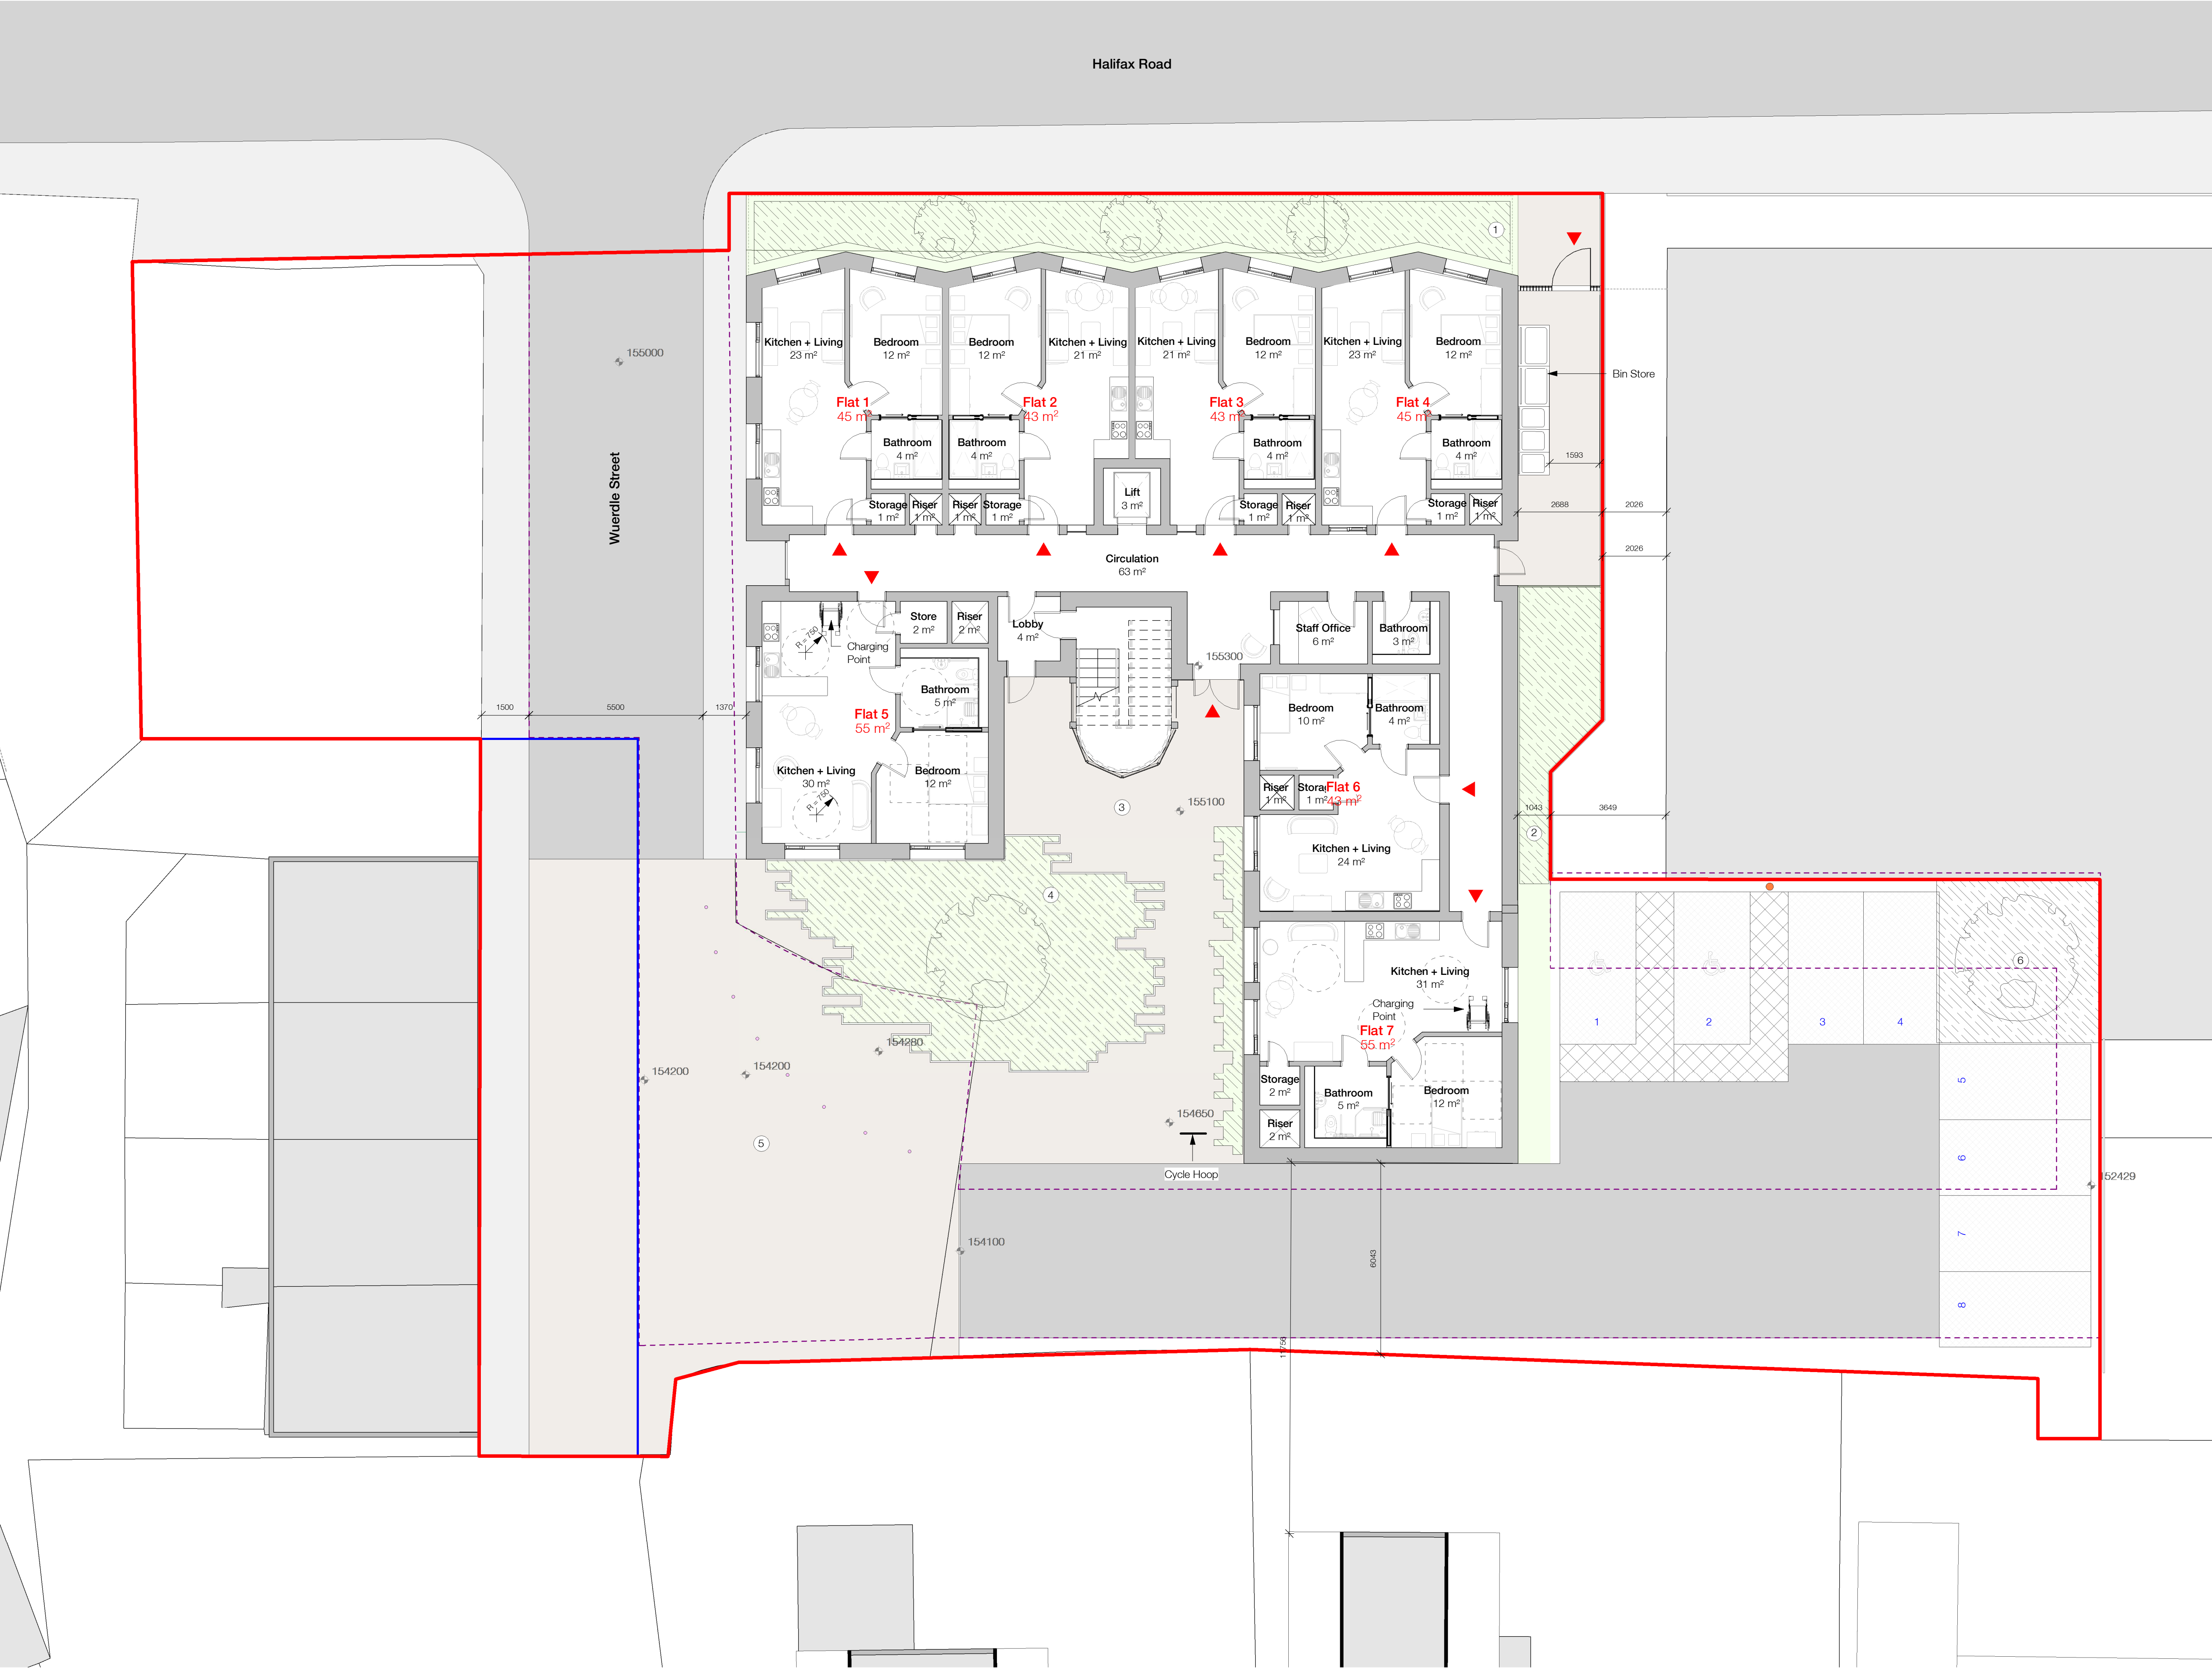



The use of this data by the recipient acts as an agreement of the following statements:
Do not use this data if you do not agree with any of the following statements:

Ryder Architecture has co-ordinated relevant information received from third parties, but are not responsible for the content of the information received from others.

The controlled version of this drawing should be viewed in DWG or PDF format not DWG or other formats. All prints of this drawing must be made in full colour.

Where this drawing has been based upon Ordnance Survey data, it has been reproduced under the terms of Ryder Licence No. 100000144. Reproduction of this drawing in whole or in part is prohibited without the prior permission of Ordnance Survey.

Do not scale the drawing. Use figured dimensions in all cases. Check all dimensions on site. Report any discrepancies in writing to Ryder before proceeding.

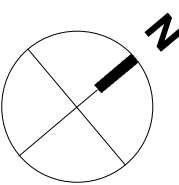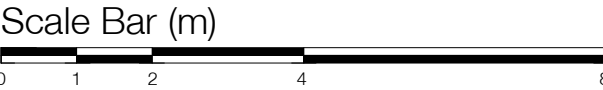

- Legend:**
- Site boundary
 - Right of way
 - Site ownership
 - EV Charging Point
 - Proposed Bollards

- Key**
- 1 Planting with columnar trees along road
 - 2 Native Shrub Planting
 - 3 Entrance Plaza
 - 4 Ornamental Planting with Feature Tree
 - 5 Resident Courtyard
 - 6 Native Shrub Planting

P5	Planning	ALO	FTA	15/09/23
P4	Planning	ALO	FTA	14/09/23
P3	Internal draft	LVI	ALO	15/08/23
P2	Revised Layout	ALO	HRU	18/07/23
P1	Revised Layout	ALO	HRU	05/05/23

Rev	Description	Drawn	Checked	Date
-----	-------------	-------	---------	------

Suitability
Information

Project
PossAbilities
Wuerdle Street
Halifax Road, Rochdale, OL12 9QD

Drawing
Proposed GA Plan Level 00

Drawing Number	Project ID	Originator	Zone	Level	Type	Role	Number
10745-01	POSWD	- RYD	- ZZ	- 00	- DR	- A	- 3000
Project Number	Scale at A1	Status	Revision				
10745-01	As Indicated	S2	P5				

info@ryderarchitecture.com
www.ryderarchitecture.com

Ryder