

- Notes
1. Do not scale from this drawing.
 2. All dimensions are in millimetres unless otherwise stated.
 3. All setting out, levels and dimensions to be agreed on site.
 4. This drawing must be read in conjunction with the relevant specification clauses and detail drawings.
 5. Order of construction and setting out to be agreed on site.


KEY - TREE REMOVAL PLAN

BOUNDARIES

- Planning Application Boundary
Ownership Boundary


Existing Tree To Be Removed

Existing Tree To Be Retained

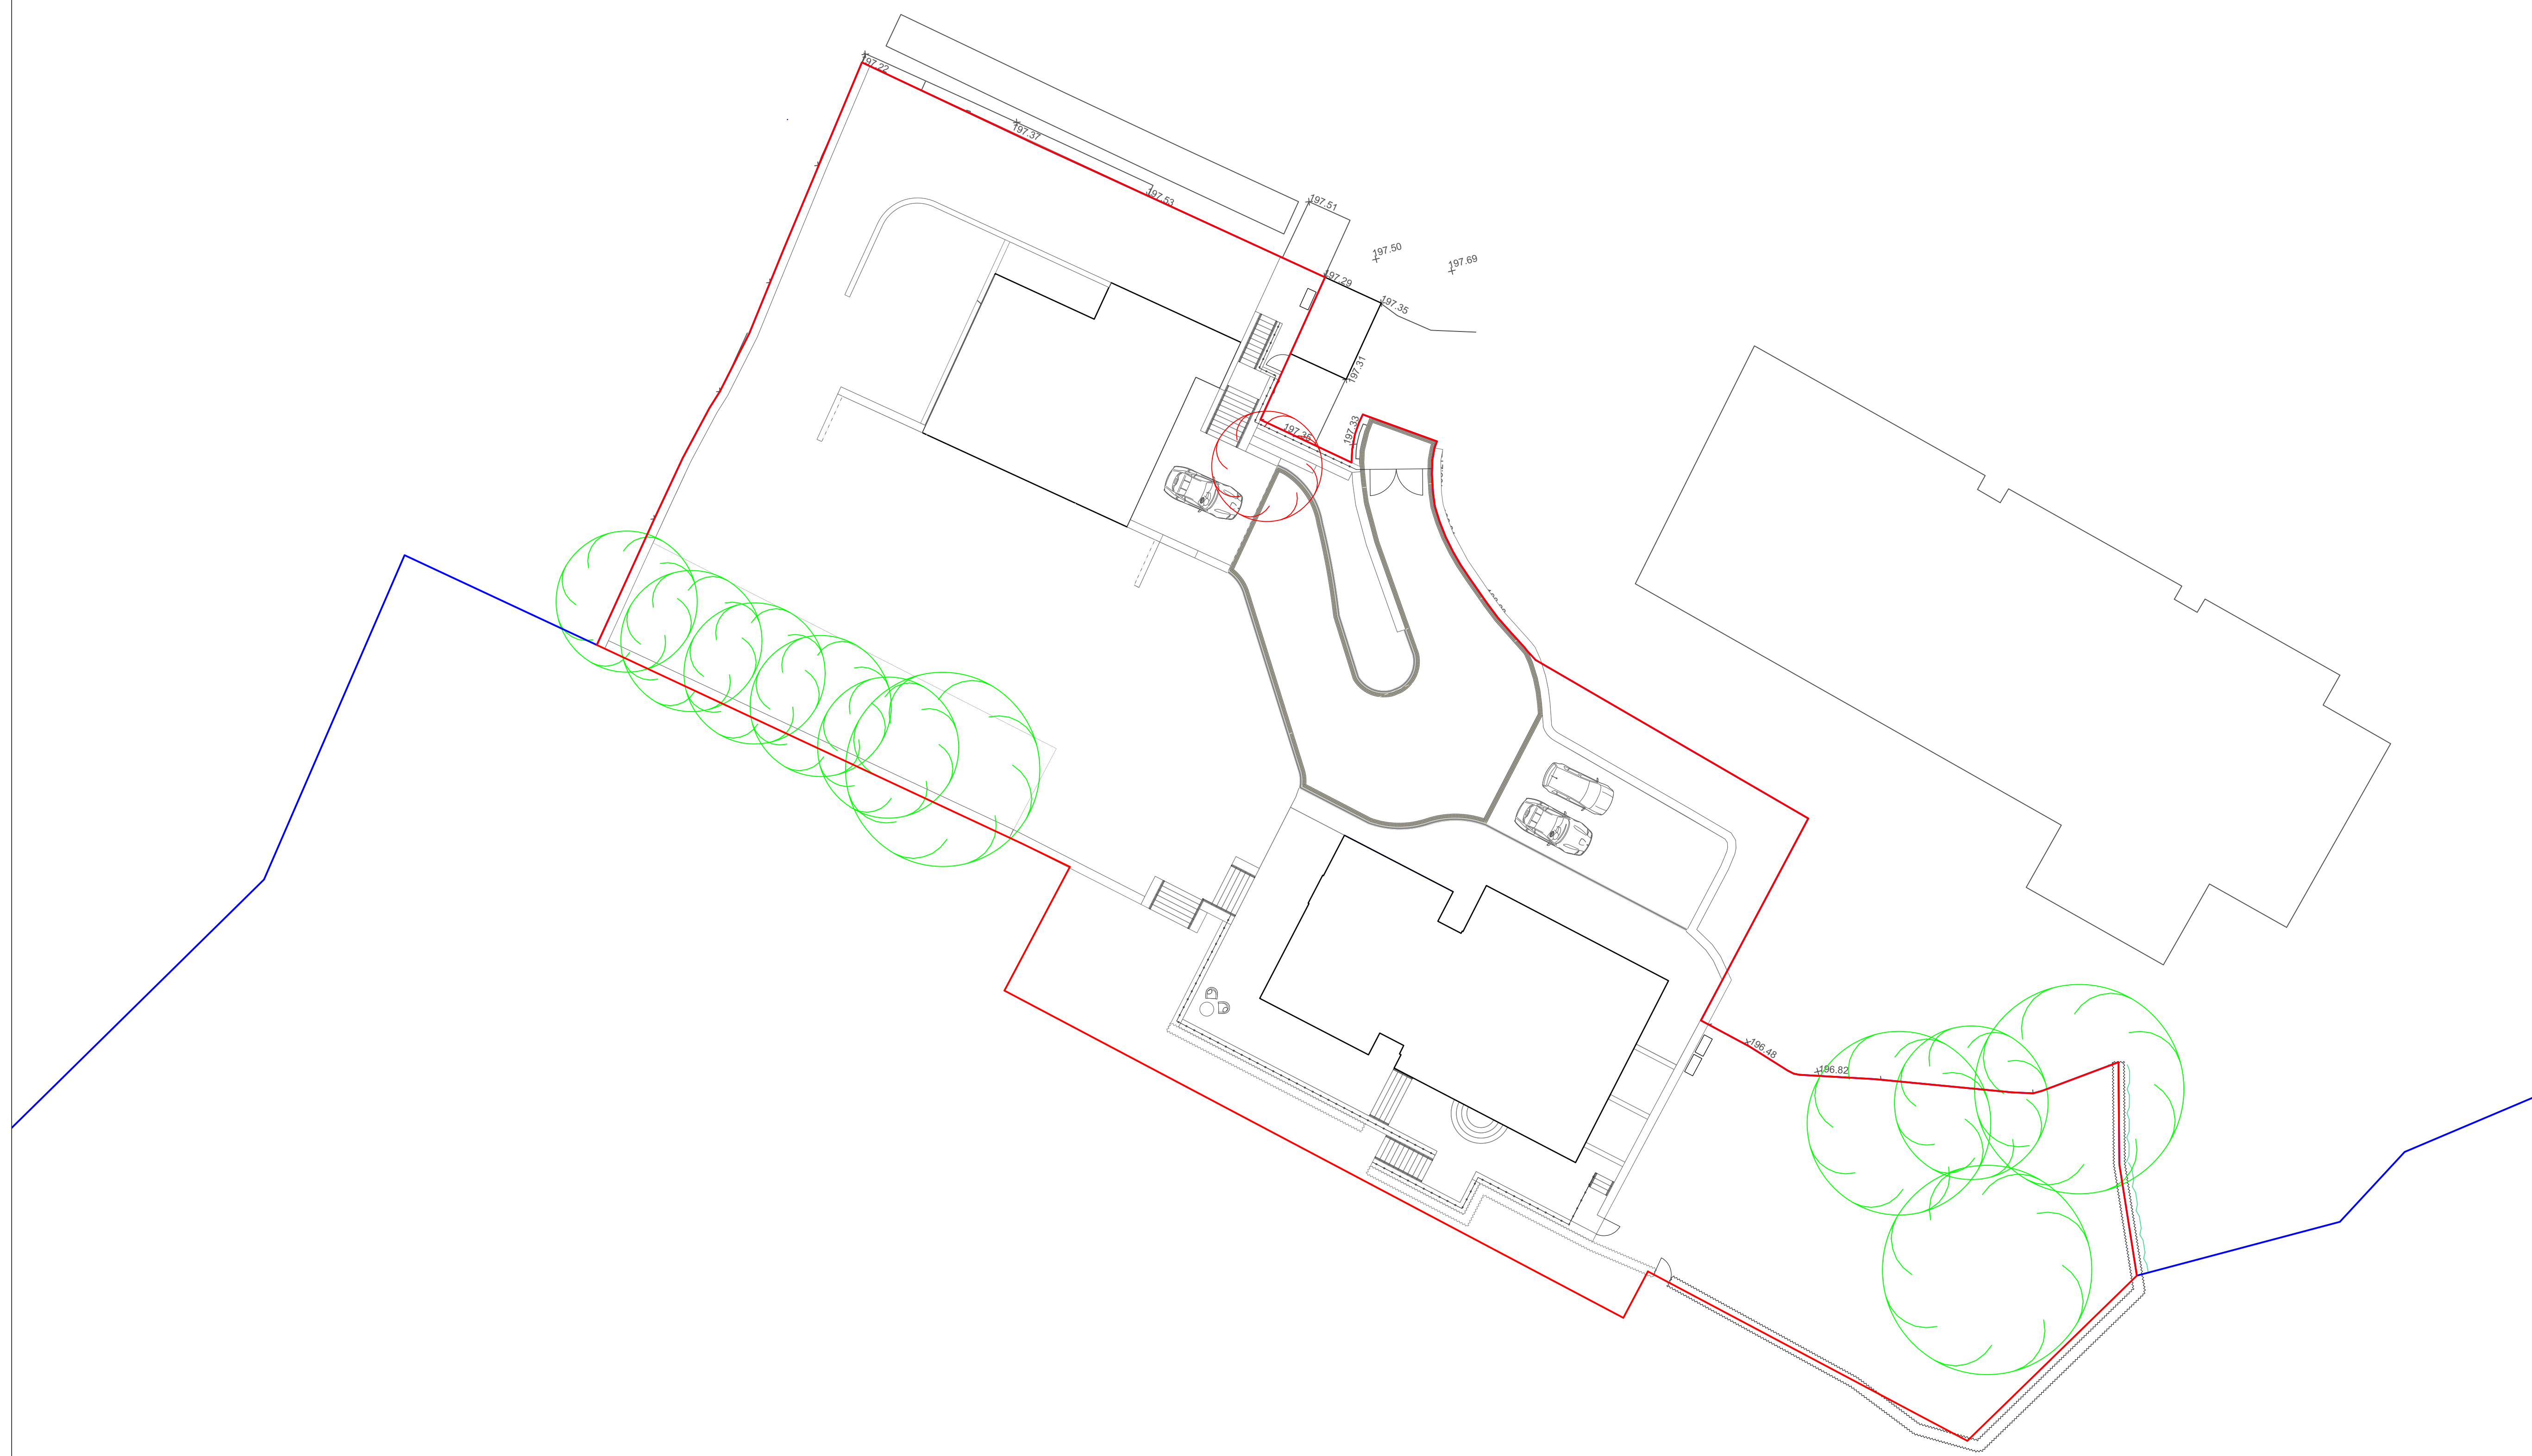

0 25 30 35 40 M

Date	Sub	Rev	Description	Drawn by	Approved
24.10.23	S1	P02	Final planning issue for submission	DAE/PT	DAE/PT
03.10.23	S1	P02	Planning Issue	DAE	DAE

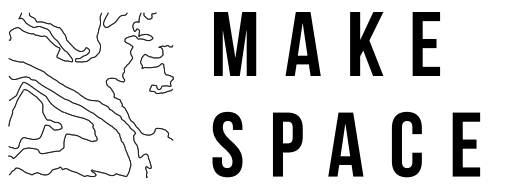

Contact
T: 01928 789 944
E: hello@makespace.land
Make Space Landscape Architecture Limited
201 Manchester Road,
Altrincham,
WA14 5NU

Client
Tim & Lisa Knight

Project
The Farmhouse, Littleborough

Drawing size Drawing scale Workstage
A1 1:200 RIBA 3

Drawing title
Tree Retention & Removal Plan

Drawing number Suitability Rev
0035-MS-XX-XX-DR-L-0005 S1 P02