
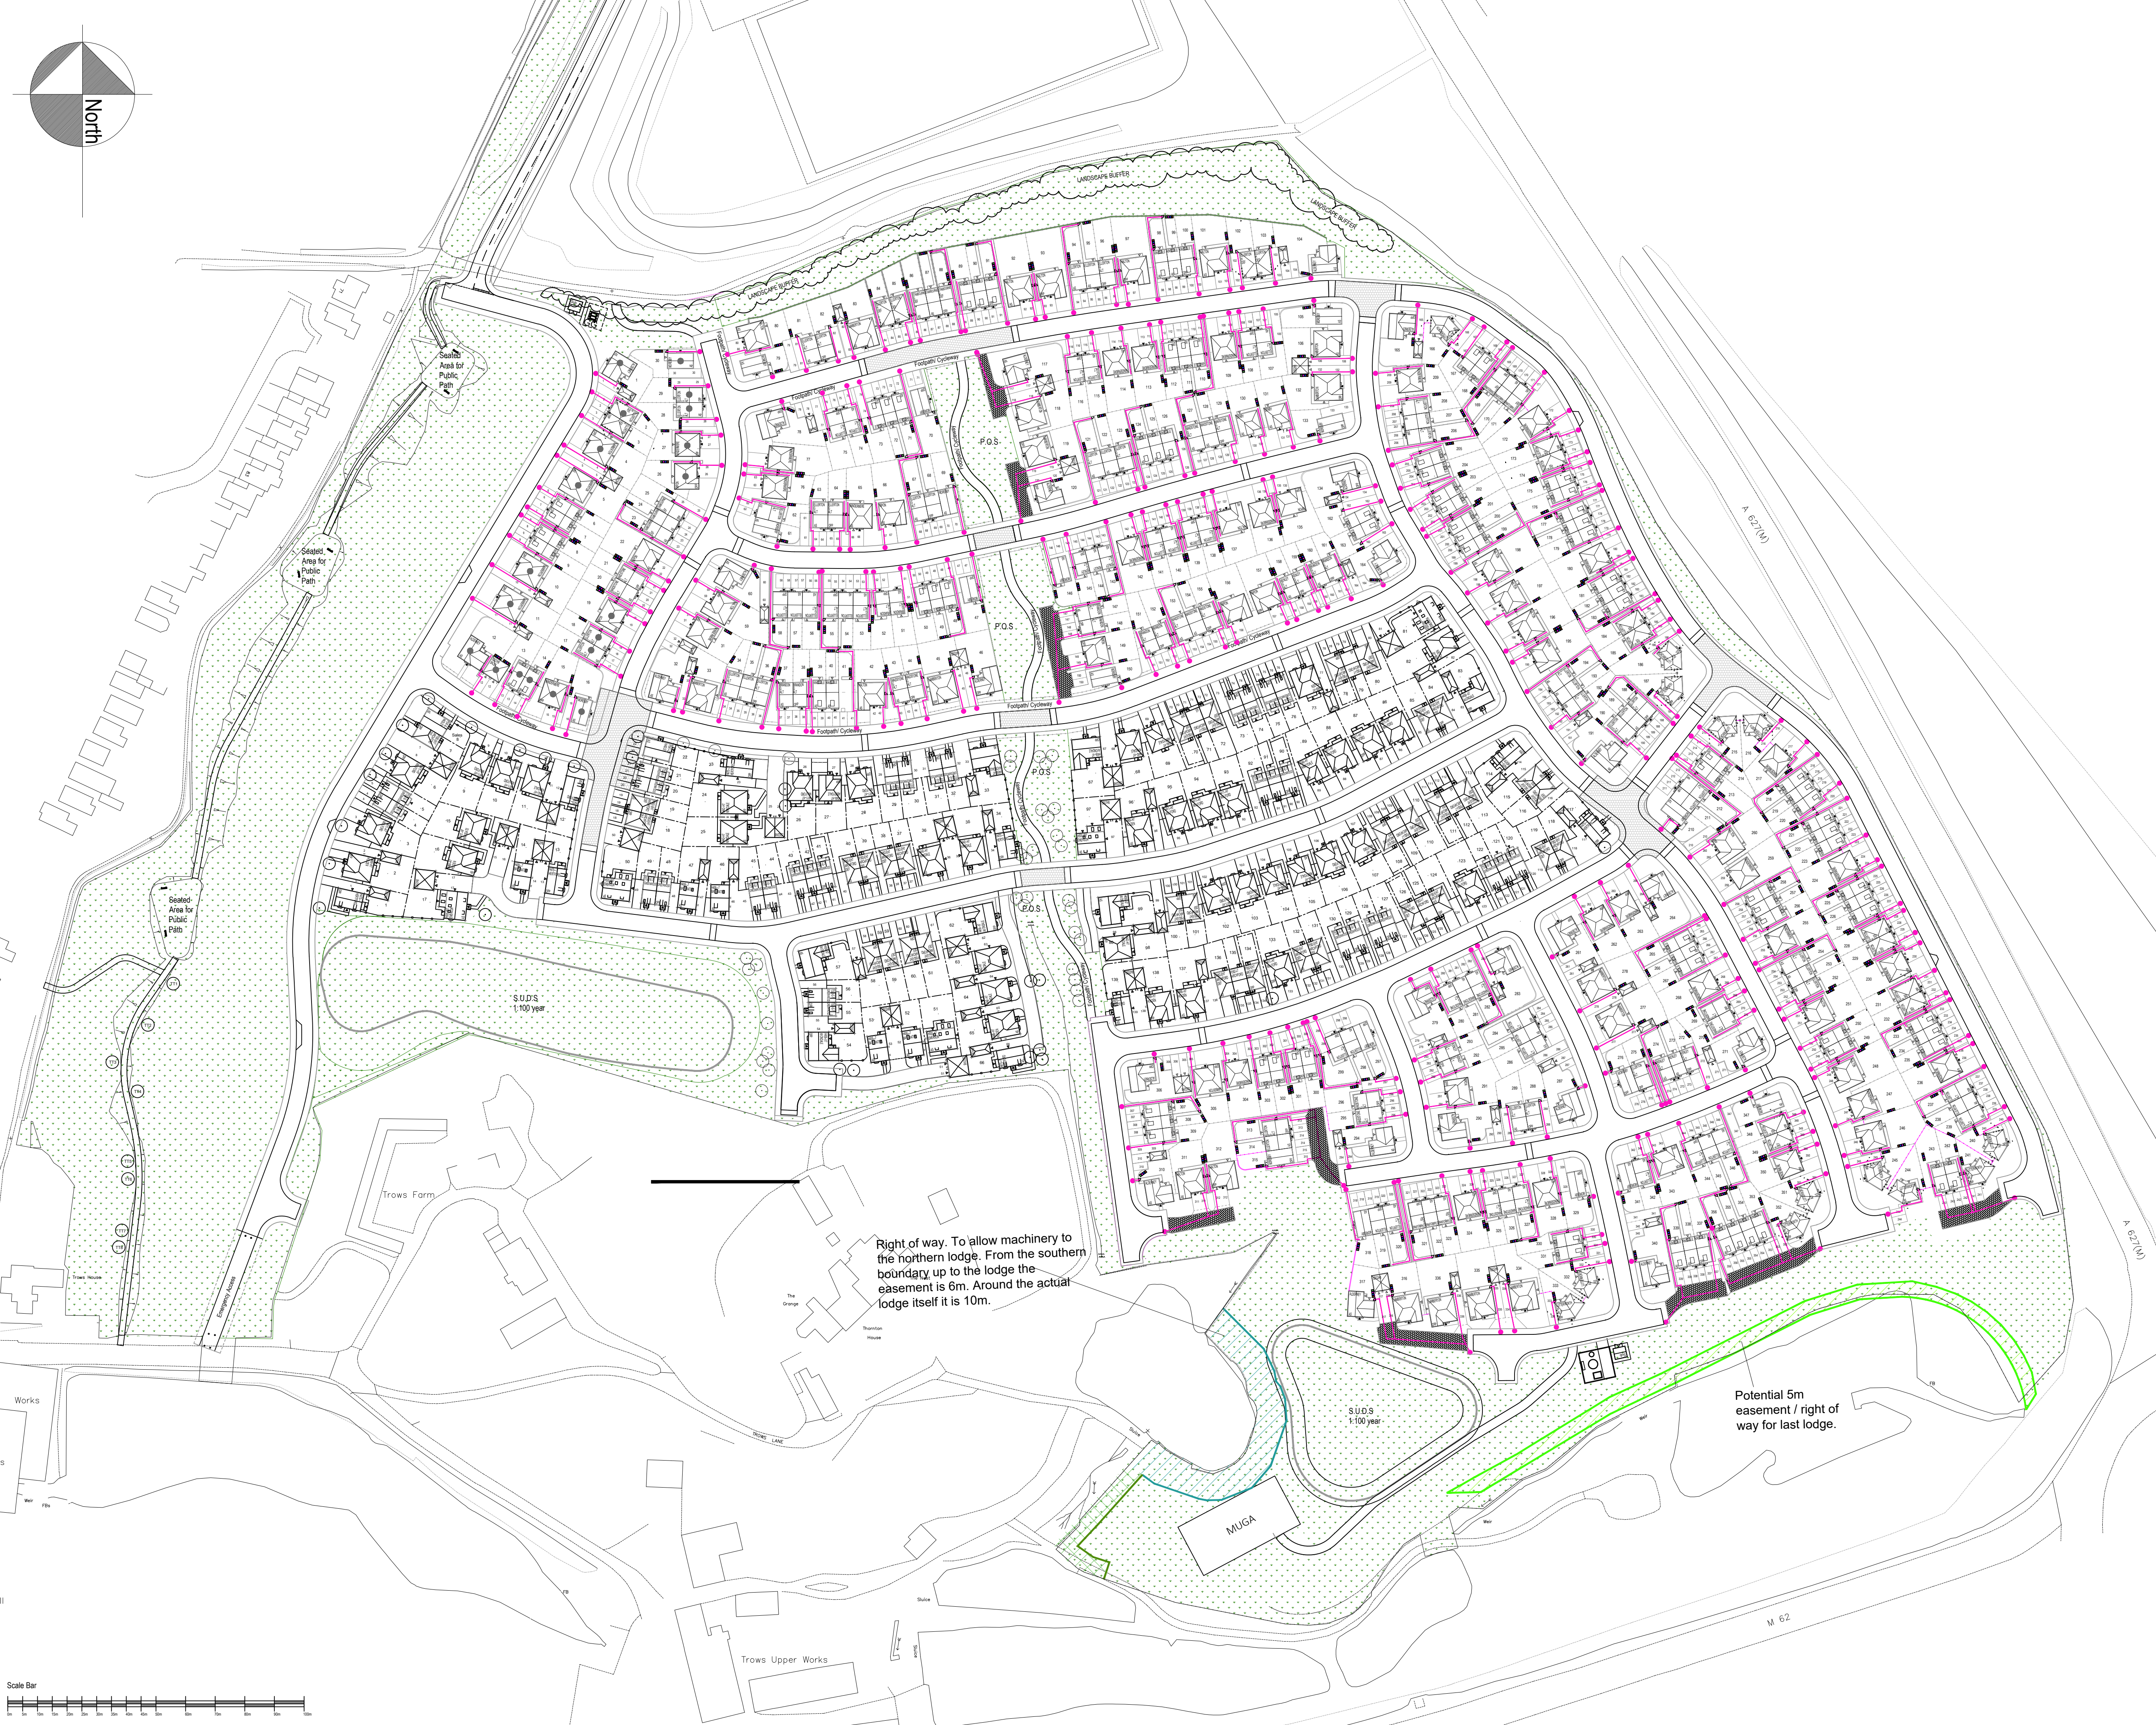


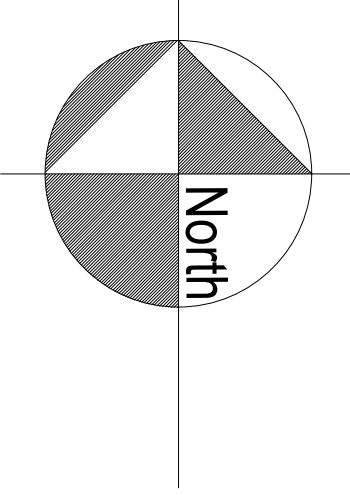

Right of way. To allow machinery to the northern lodge. From the southern boundary up to the lodge the easement is 6m. Around the actual lodge itself it is 10m.

Potential 5m easement / right of way for last lodge.


WARNING TO HOUSE PURCHASERS
Property Misdescriptions Act 1991

Buyers are warned that this is a working drawing and is not intended to be treated as descriptive material describing, in relation to any particular property or development, any of the specified matters prescribed by any Order made under the above act. The contents of this drawing may be subject to change at any time, and alterations and variations can occur during the progress of the works without revisions of the drawing. Consequently the layout, form, content and dimensions of the finished construction may differ materially from those shown. Nor do the contents of this drawing constitute a contract, part of any contract, or warranty.

Refuse Strategy Key

-  **Bin Storage Area**
1.8mx2.5mm flagged area for storage of wheeled bins.
1 x general waste | 1 x paper & cardboard |
1 x glass & plastic | 1 x garden waste
-  **Refuse Route**
Proposed route of bins from dwelling to collection point

Rev	Description	Date	Drawn	Chk'd
-----	-------------	------	-------	-------

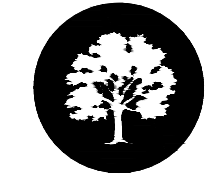

**BARRATT
HOMES
MANCHESTER**

Barratt Homes Manchester
(A division of BDW Trading Ltd)
4 Brindley Road
City Park
Manchester
M16 9HQ
Tel: 0161 872 0161
Fax: 0161 855 2828

Job
**TROWS FARM
CASTLETON**

Title
Refuse Plan

Design By CL	Date 11.08.22	Drawing Number 496 - P-RP - 01	Rev #
Drawn By CL	Scale @ A1 1:1000		