



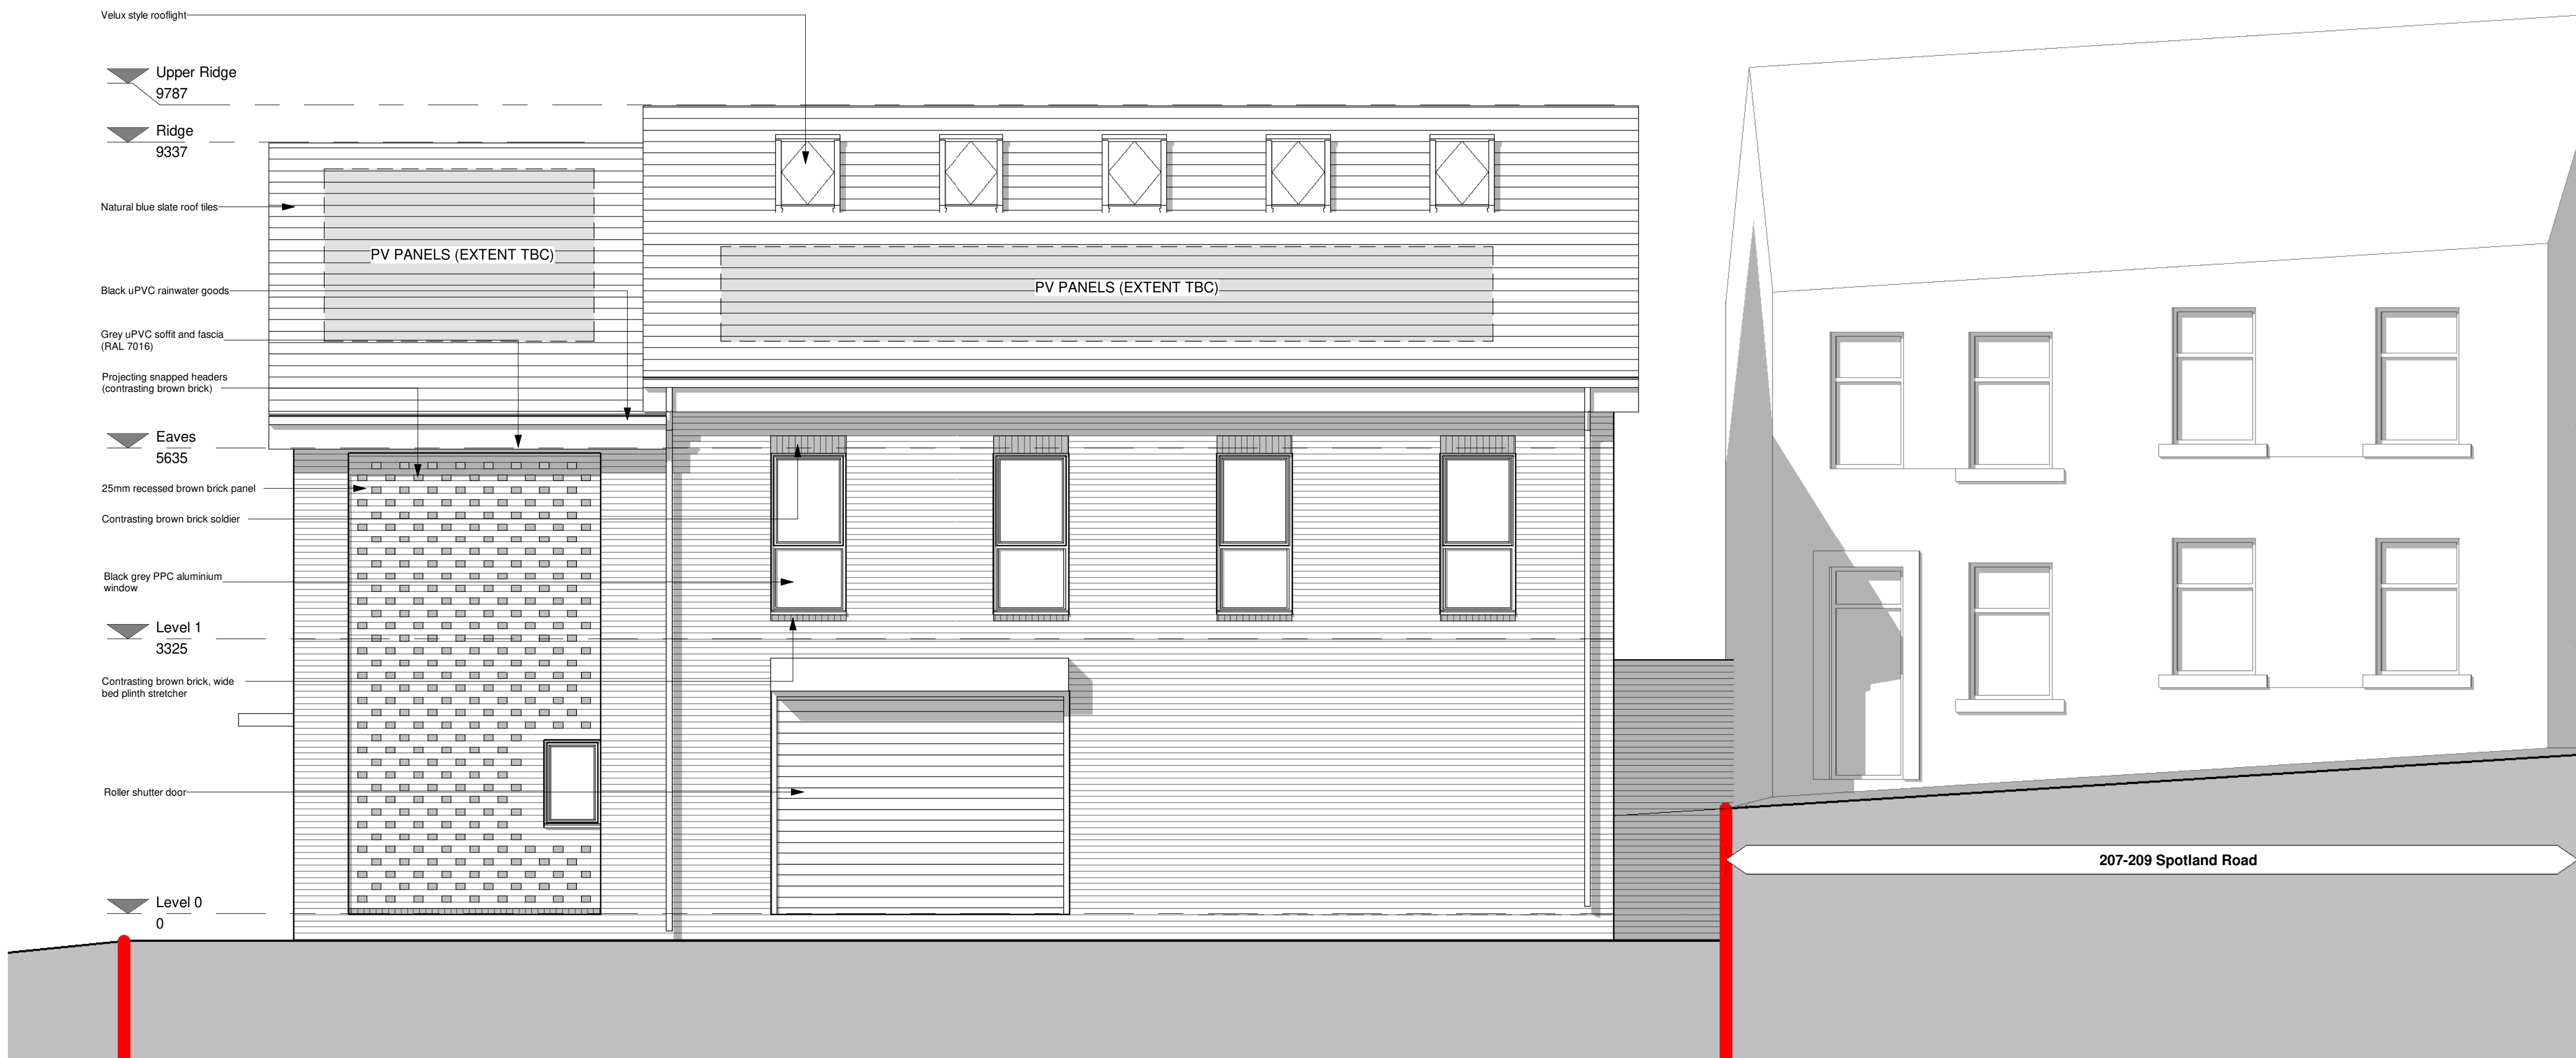

1 Proposed South Elevation
1 : 50

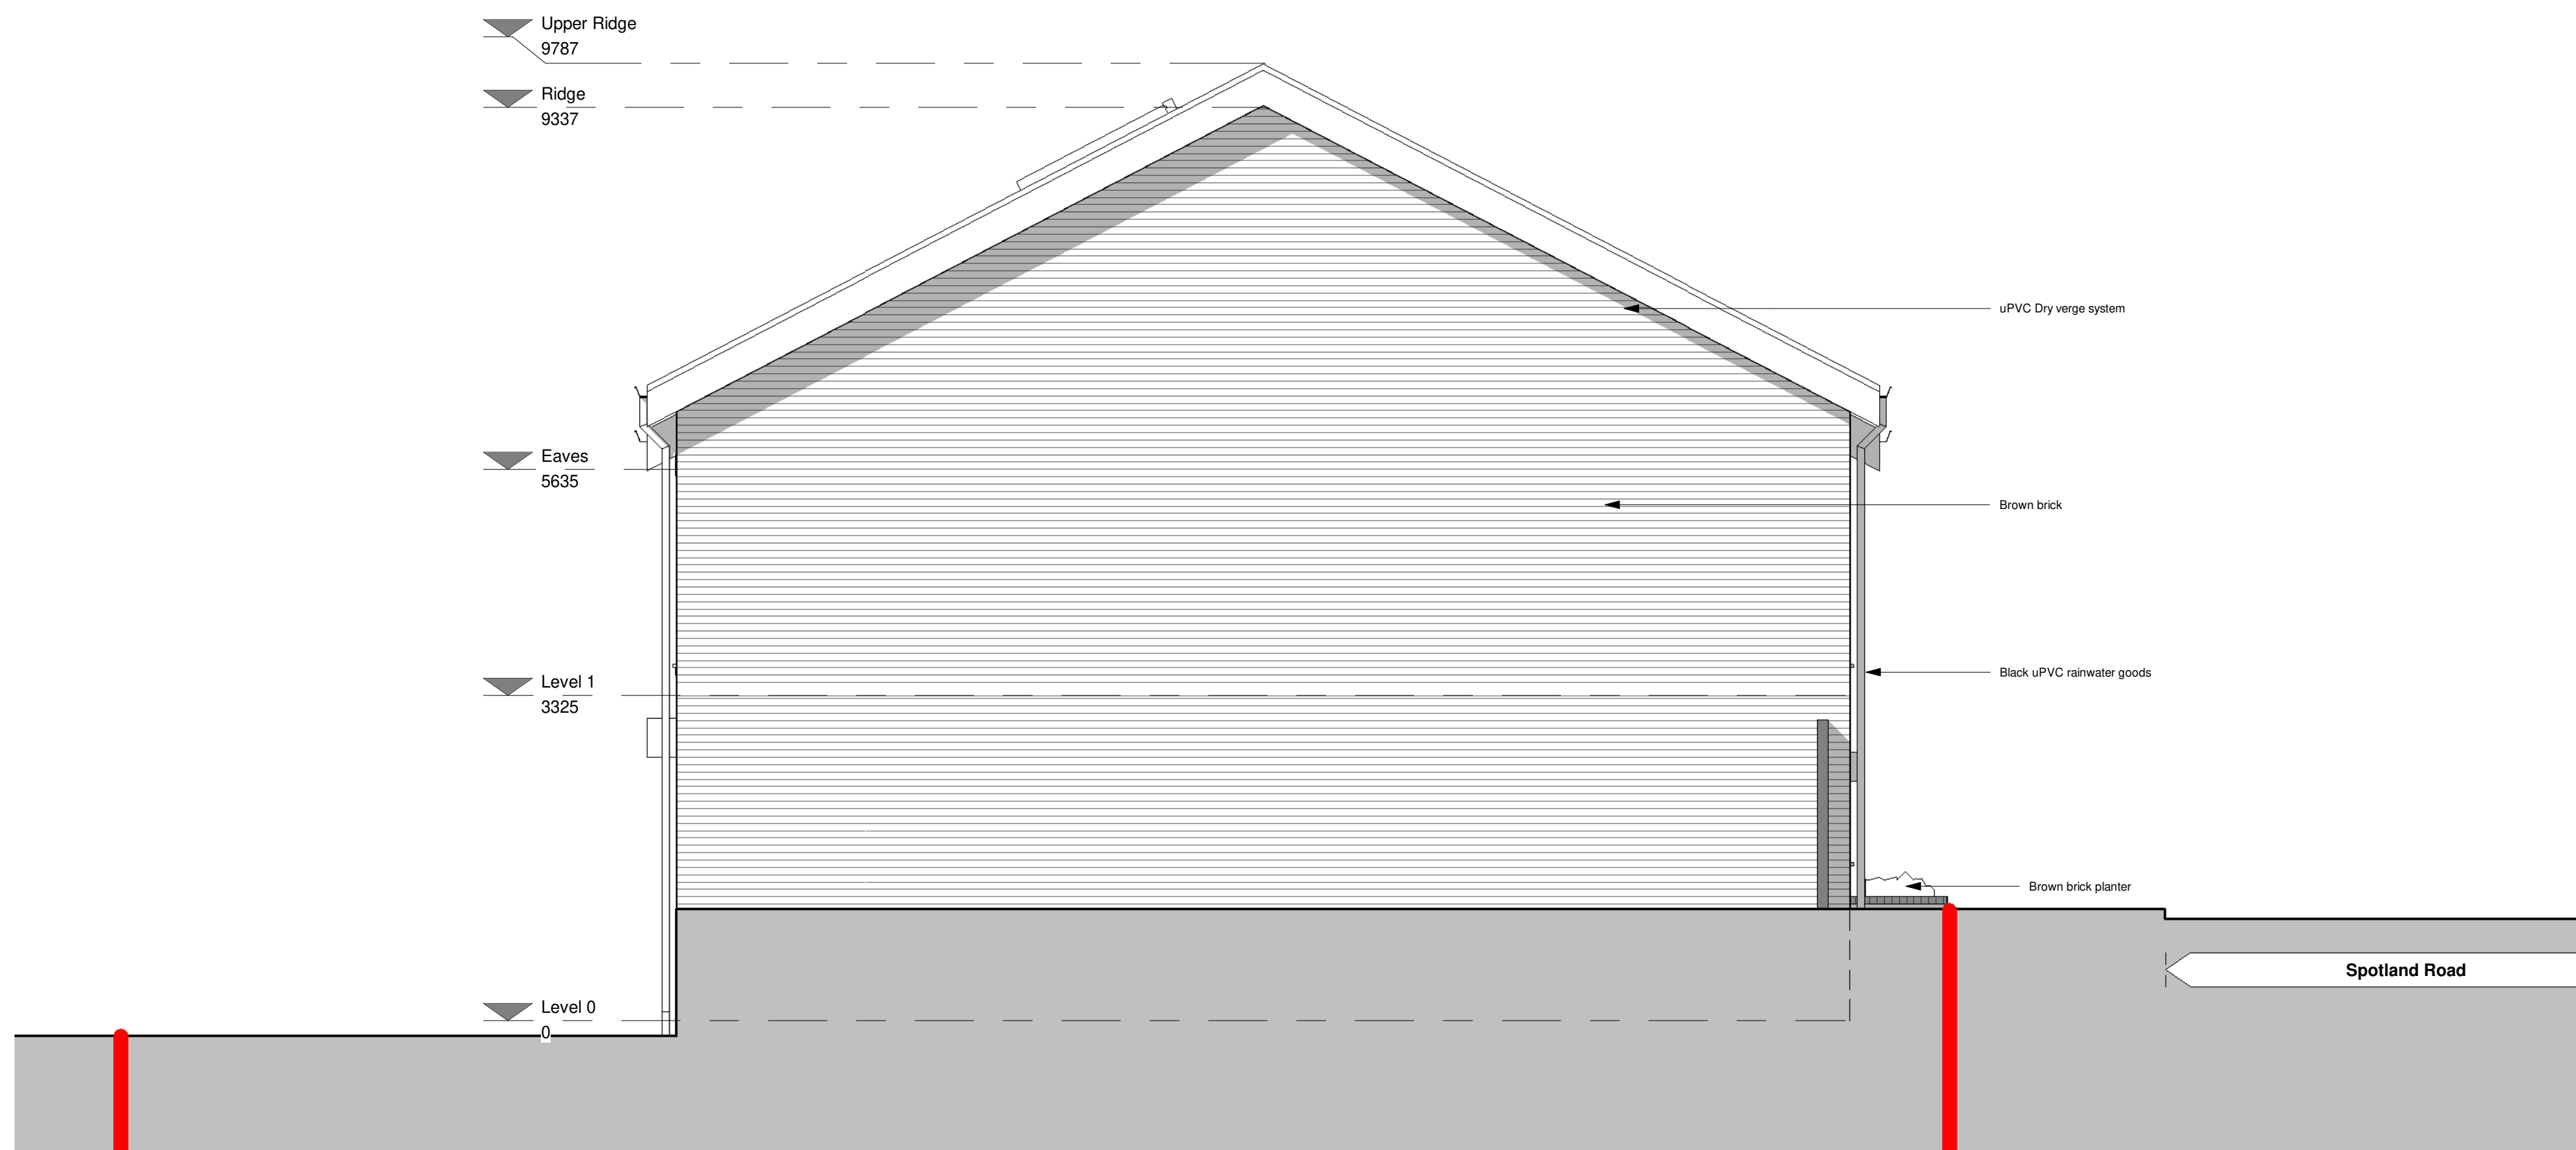

2 Proposed East Elevation
1 : 50