



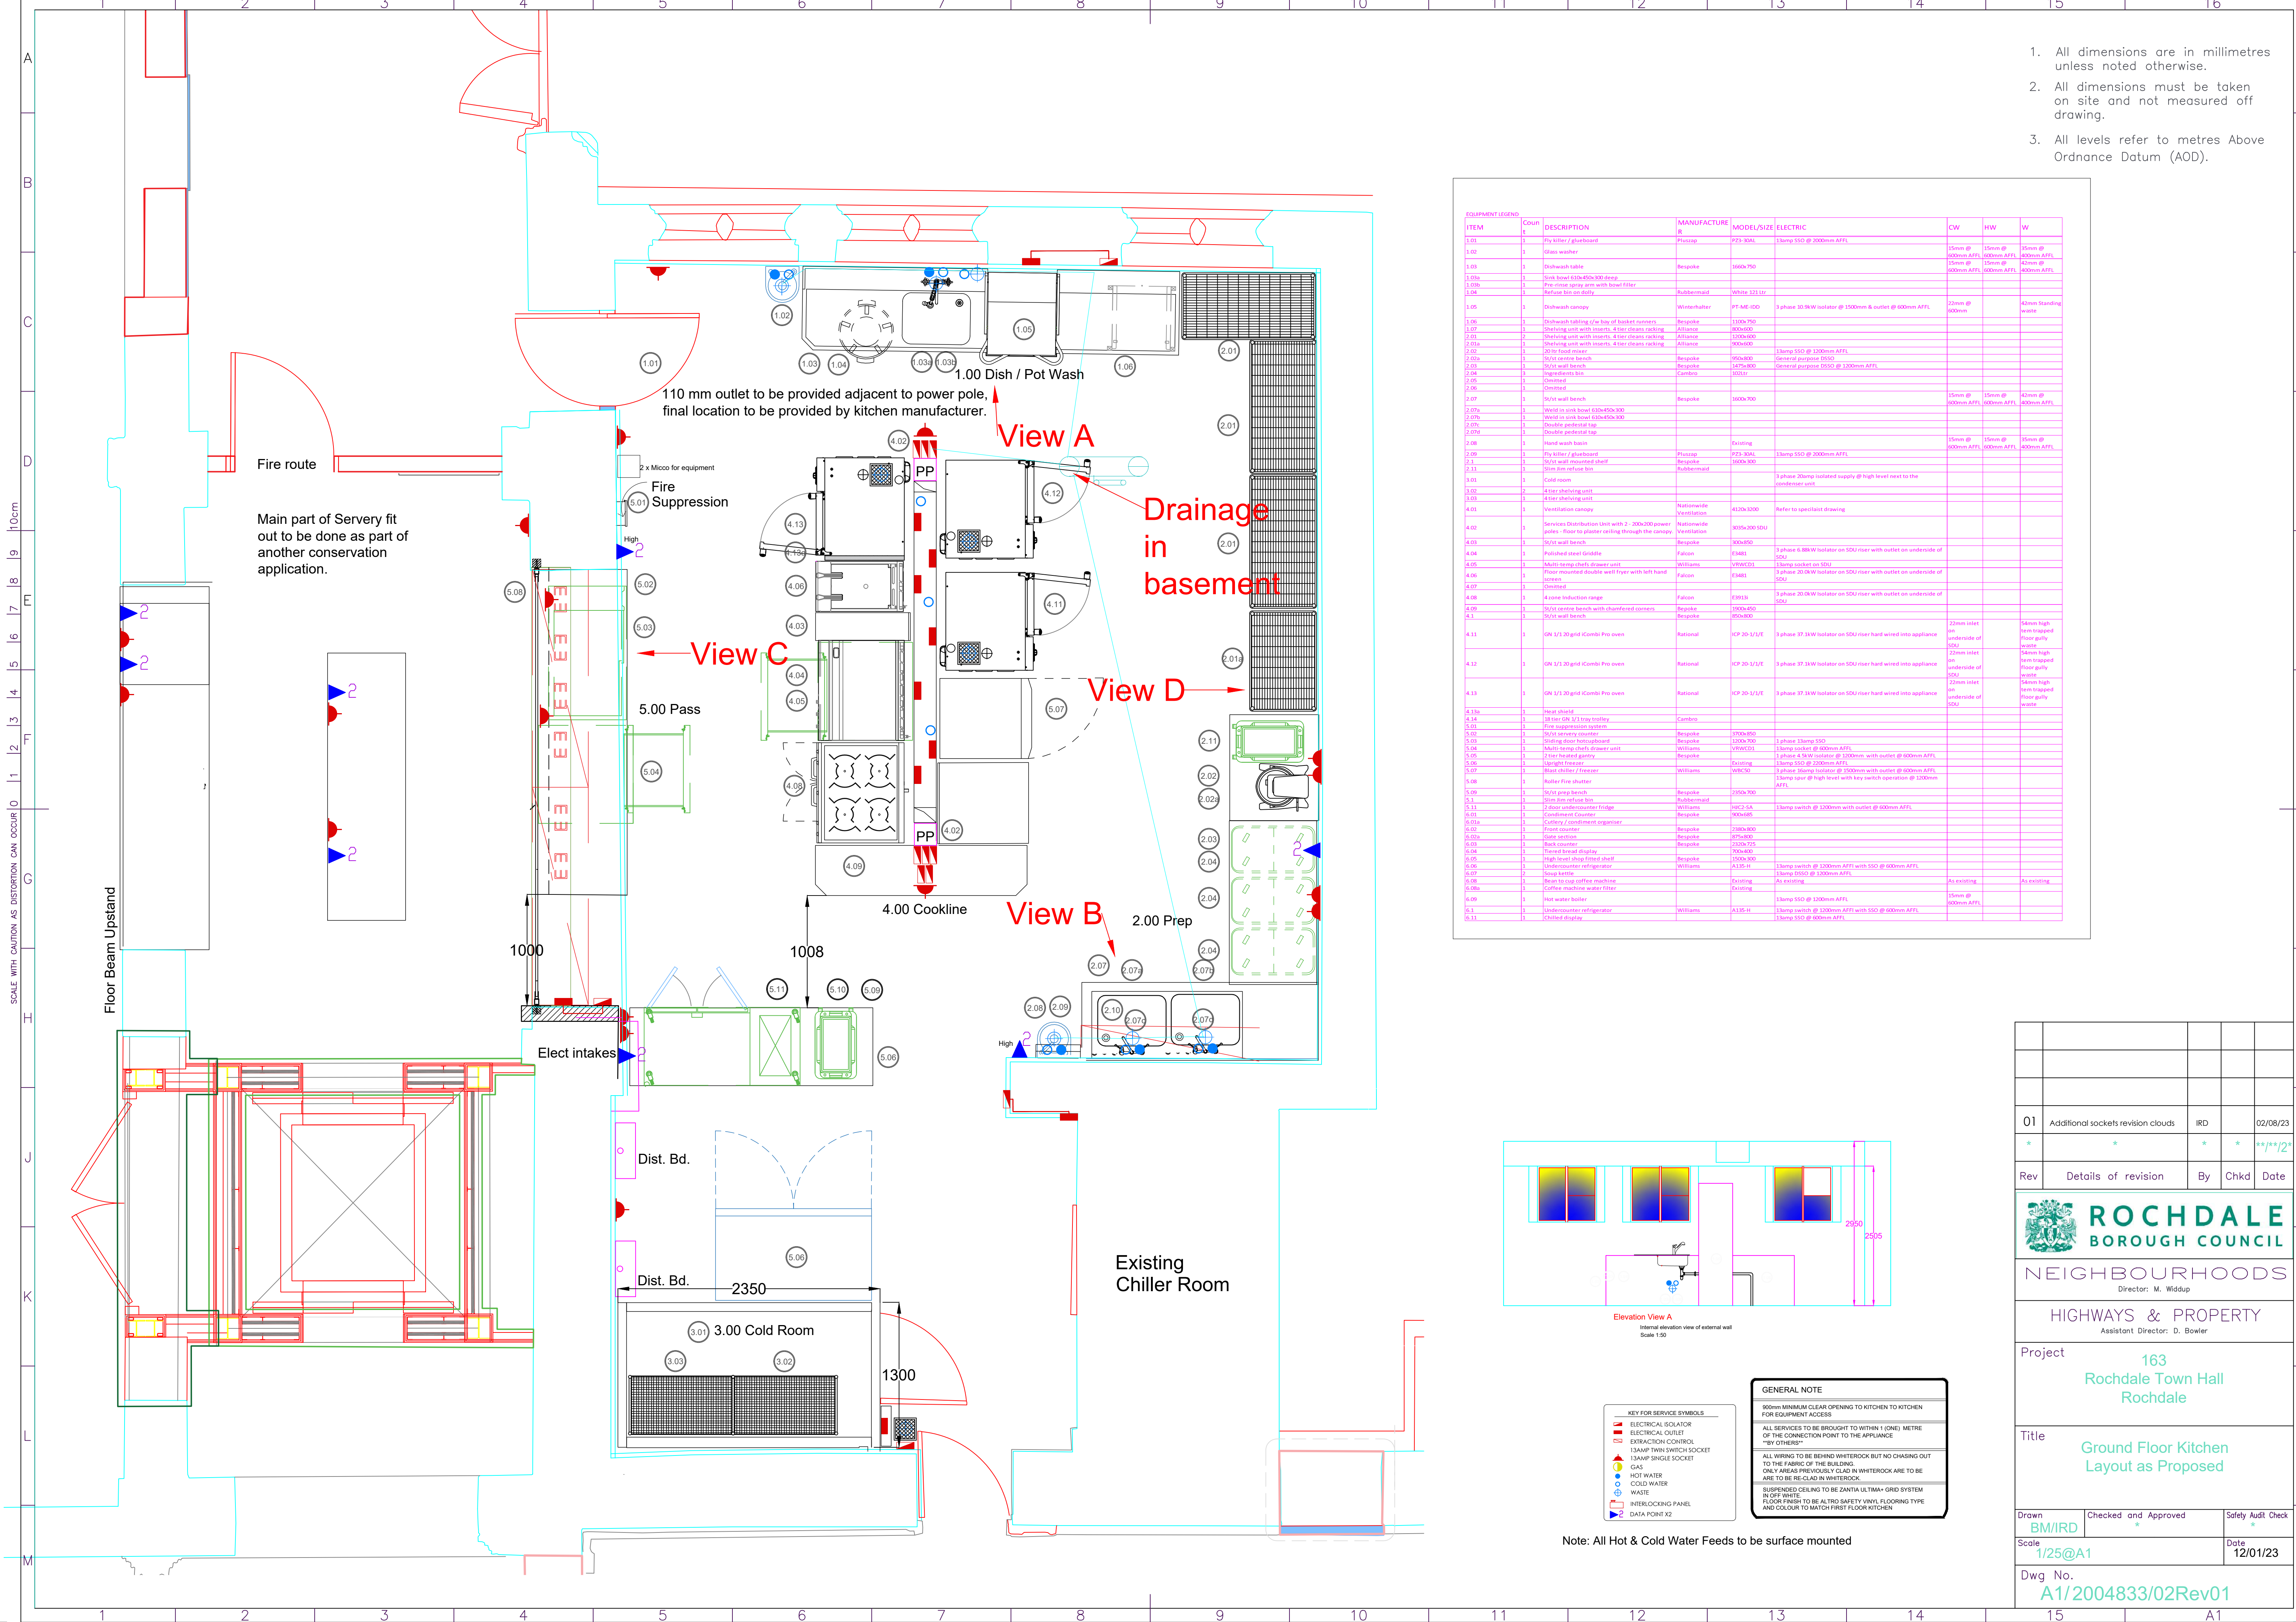

1. All dimensions are in millimetres unless noted otherwise.
2. All dimensions must be taken on site and not measured off drawing.
3. All levels refer to metres Above Ordnance Datum (AOD).

EQUIPMENT LEGEND		Count	DESCRIPTION	MANUFACTURE	MODEL/SIZE	ELECTRIC	CW	HW	W
1.01	1	Ply kiler / glueboard	Piusap	P23-30AL	13amp SSO @ 2000mm AFFL		15mm @ 600mm AFFL	15mm @ 600mm AFFL	25mm @ 400mm AFFL
1.02	1	Glass washer					15mm @ 600mm AFFL	15mm @ 600mm AFFL	40mm @ 400mm AFFL
1.03	1	Dishwash table	Bespoke	1600x750			15mm @ 600mm AFFL	15mm @ 600mm AFFL	40mm @ 400mm AFFL
1.03a	1	Sink bowl 630x450x300 deep							
1.03b	1	Pre rinse spray arm with bowl filter							
1.04	1	Refuse bin on dolly	Rubbermaid	White 121 lit					
1.05	1	Dishwash canopy	Winterhater	PT-ME-100	3 phase 30.8kW Isolator @ 1500mm & outlet @ 600mm AFFL		22mm @ 600mm		42mm Standing waste
1.06	1	Dishwash table / w/bay of basket runners	Bespoke	1700x750					
1.07	1	Shelving unit with inserts, 4 tier clean racking	Alliance	800x600					
2.01	2	Shelving unit with inserts, 4 tier clean racking	Alliance	1200x600					
2.01a	1	Shelving unit with inserts, 4 tier clean racking	Alliance	800x600					
2.02	1	20 lit food mixer	Bespoke	1500x800	13amp SSO @ 1200mm AFFL				
2.03	1	Stainless steel bench	Bespoke	1475x800	General purpose DSSO @ 1200mm AFFL				
2.04	1	Stainless steel bench	Bespoke	1475x800	General purpose DSSO @ 1200mm AFFL				
2.05	1	Implements bin	Cambo	3031r					
2.06	1	Chilled							
2.07	1	Stainless steel bench	Bespoke	1600x700			15mm @ 600mm AFFL	15mm @ 600mm AFFL	42mm @ 400mm AFFL
2.07a	1	Weld on sink bowl 630x450x300							
2.07b	1	Weld on sink bowl 630x450x300							
2.07c	1	Double pedestal tap							
2.08	1	Hand wash basin	Existing						
2.09	1	Ply kiler / glueboard	Piusap	P23-30AL	13amp SSO @ 2000mm AFFL				
2.1	1	Stainless steel shelf	Bespoke	1600x800					
2.11	1	Stainless steel shelf	Rubbermaid						
3.01	1	Cold room							
3.02	2	4 tier shelving units							
4.01	1	Ventilation canopy	Nationwide Ventilation	4120x300	Refer to specialist drawing				
4.02	1	Services Distribution Unit with 2 - 3000W power jacks - Floor to plaster ceiling through the canopy	Nationwide Ventilation	3015x300 SDU					
4.03	1	Stainless steel bench	Bespoke	300x450					
4.04	1	Polished steel Griddle	Falcon	E34B1	3 phase 6.8kW Isolator on SDU riser with outlet on underside of SDU				
4.05	1	Multi-ramp chaffa drawer unit	Williams	VRWCD1	13amp socket on SDU				
4.06	1	Front mounted double waste fryer with left hand screen	Falcon	E34B1	3 phase 20.8kW Isolator on SDU riser with outlet on underside of SDU				
4.07	1	Chilled							
4.08	1	A zone induction range	Falcon	E9933	3 phase 20.8kW Isolator on SDU riser with outlet on underside of SDU				
4.09	1	Stainless steel bench with chamfered corners	Bespoke	1500x450					
4.1	1	Stainless steel bench	Bespoke	1500x800					
4.11	1	GN 1/1 30 gnd iCombi Pro oven	Rational	ICP 20-1/1/E	3 phase 37.1kW Isolator on SDU riser hard wired into appliance		22mm inlet on underside of SDU	15mm high term trapped floor gully waste	40mm high term trapped floor gully waste
4.12	1	GN 1/1 30 gnd iCombi Pro oven	Rational	ICP 20-1/1/E	3 phase 37.1kW Isolator on SDU riser hard wired into appliance		22mm inlet on underside of SDU	15mm high term trapped floor gully waste	40mm high term trapped floor gully waste
4.13	1	GN 1/1 30 gnd iCombi Pro oven	Rational	ICP 20-1/1/E	3 phase 37.1kW Isolator on SDU riser hard wired into appliance		22mm inlet on underside of SDU	15mm high term trapped floor gully waste	40mm high term trapped floor gully waste
4.13a	1	Head shield							
4.14	1	18 tier GN 1/1 tray trolley	Cambo						
5.01	1	Fire suppression system	Bespoke	3700x850					
5.02	1	Fire suppression system	Bespoke	1200x700	1 phase 13amp SSO				
5.03	1	Fire suppression system	Bespoke	1200x700	1 phase 13amp SSO				
5.04	1	Multi-ramp chaffa drawer unit	Williams	VRWCD1	13amp socket @ 600mm AFFL				
5.05	1	2 tier heated gantry	Bespoke		1 phase 4.5kW Isolator @ 1200mm with outlet @ 600mm AFFL				
5.06	1	Upright freezer	Existing		13amp SSO @ 2000mm AFFL				
5.07	1	Beef chiller / freezer	Williams	VRWCD1	13amp SSO @ 1200mm with outlet @ 600mm AFFL				
5.08	1	Roller Fire shutter			13amp spur @ high level with key switch operation @ 1200mm AFFL				
5.09	1	Stainless steel bench	Bespoke	2300x700					
5.1	1	Stainless steel bench	Rubbermaid						
5.11	1	2 floor undercounter fridge	Williams	HIC2-SA	13amp switch @ 1200mm with outlet @ 600mm AFFL				
6.01	1	Condiment Counter	Bespoke	900x885					
6.02	1	Condiment Counter	Bespoke	2800x800					
6.03	1	Front counter	Bespoke	2800x800					
6.04	1	Front counter	Bespoke	2200x775					
6.05	1	Turned bread display	Bespoke	1500x800					
6.06	1	High level shop fitted shelf	Bespoke	1500x800					
6.07	1	Undercounter refrigerator	Williams	A135-H	13amp switch @ 1200mm AFFL with SSO @ 600mm AFFL				
6.08	1	Bean to cup coffee machine	Existing						
6.09	1	Coffee machine water filter	Existing						
6.1	1	Hot water boiler	Existing						
6.11	1	Undercounter refrigerator	Williams	A135-H	13amp switch @ 1200mm AFFL with SSO @ 600mm AFFL				
6.12	1	Chilled display							

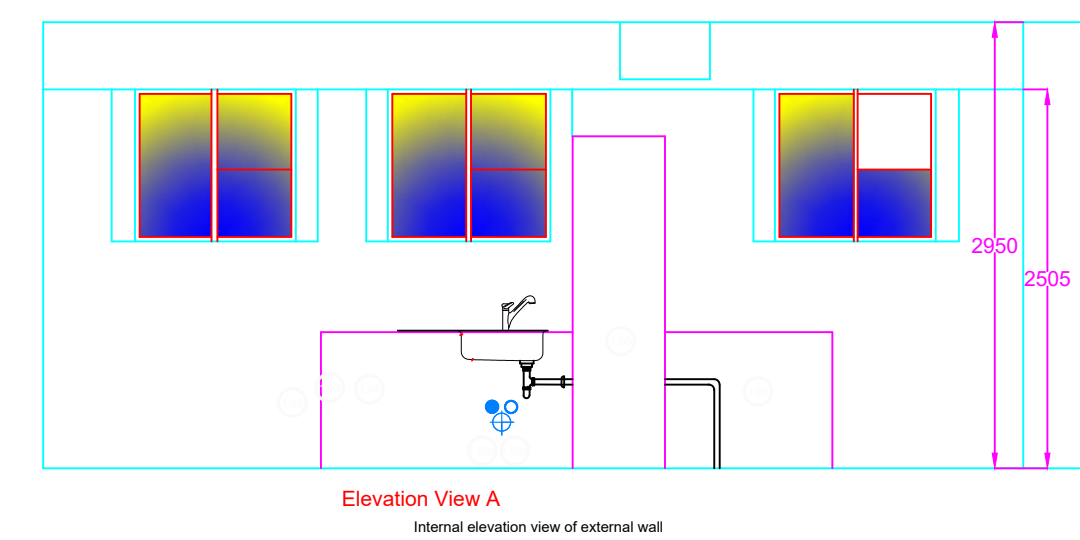

- KEY FOR SERVICE SYMBOLS
- ELECTRICAL ISOLATOR
 - ELECTRICAL OUTLET
 - EXTRACTION CONTROL
 - 13AMP TWIN SWITCH SOCKET
 - 13AMP SINGLE SOCKET
 - GAS
 - HOT WATER
 - COLD WATER
 - WASTE
 - INTERLOCKING PANEL
 - DATA POINT X2

GENERAL NOTE

900mm MINIMUM CLEAR OPENING TO KITCHEN TO KITCHEN FOR EQUIPMENT ACCESS

ALL SERVICES TO BE BROUGHT TO WITHIN 1 (ONE) METRE OF THE CONNECTION POINT TO THE APPLIANCE

"BY OTHERS"

ALL WIRING TO BE BEHIND WHITEROCK BUT NO CHASING OUT TO THE FABRIC OF THE BUILDING

ONLY AREAS PREVIOUSLY CLAD IN WHITEROCK ARE TO BE ARE TO BE RE-CLAD IN WHITEROCK

SUSPENDED CEILING TO BE ZANTIA ULTIMA+ GRID SYSTEM IN OFF WHITE

FLOOR FINISH TO BE ALTRIO SAFETY VINYL FLOORING TYPE AND COLOUR TO MATCH FIRST FLOOR KITCHEN

Note: All Hot & Cold Water Feeds to be surface mounted

01	Additional sockets revision clouds	IRD	02/08/23	
*	*	*	**/*/*2*	
Rev	Details of revision	By	Chkd	Date
NEIGHBOURHOODS Director: M. Widdup				
HIGHWAYS & PROPERTY Assistant Director: D. Bowler				
Project 163 Rochdale Town Hall Rochdale				
Title Ground Floor Kitchen Layout as Proposed				
Drawn BM/IRD	Checked and Approved *	Safety Audit Check *		
Scale 1/25@A1				Date 12/01/23
Dwg No. A1/2004833/02Rev01				