



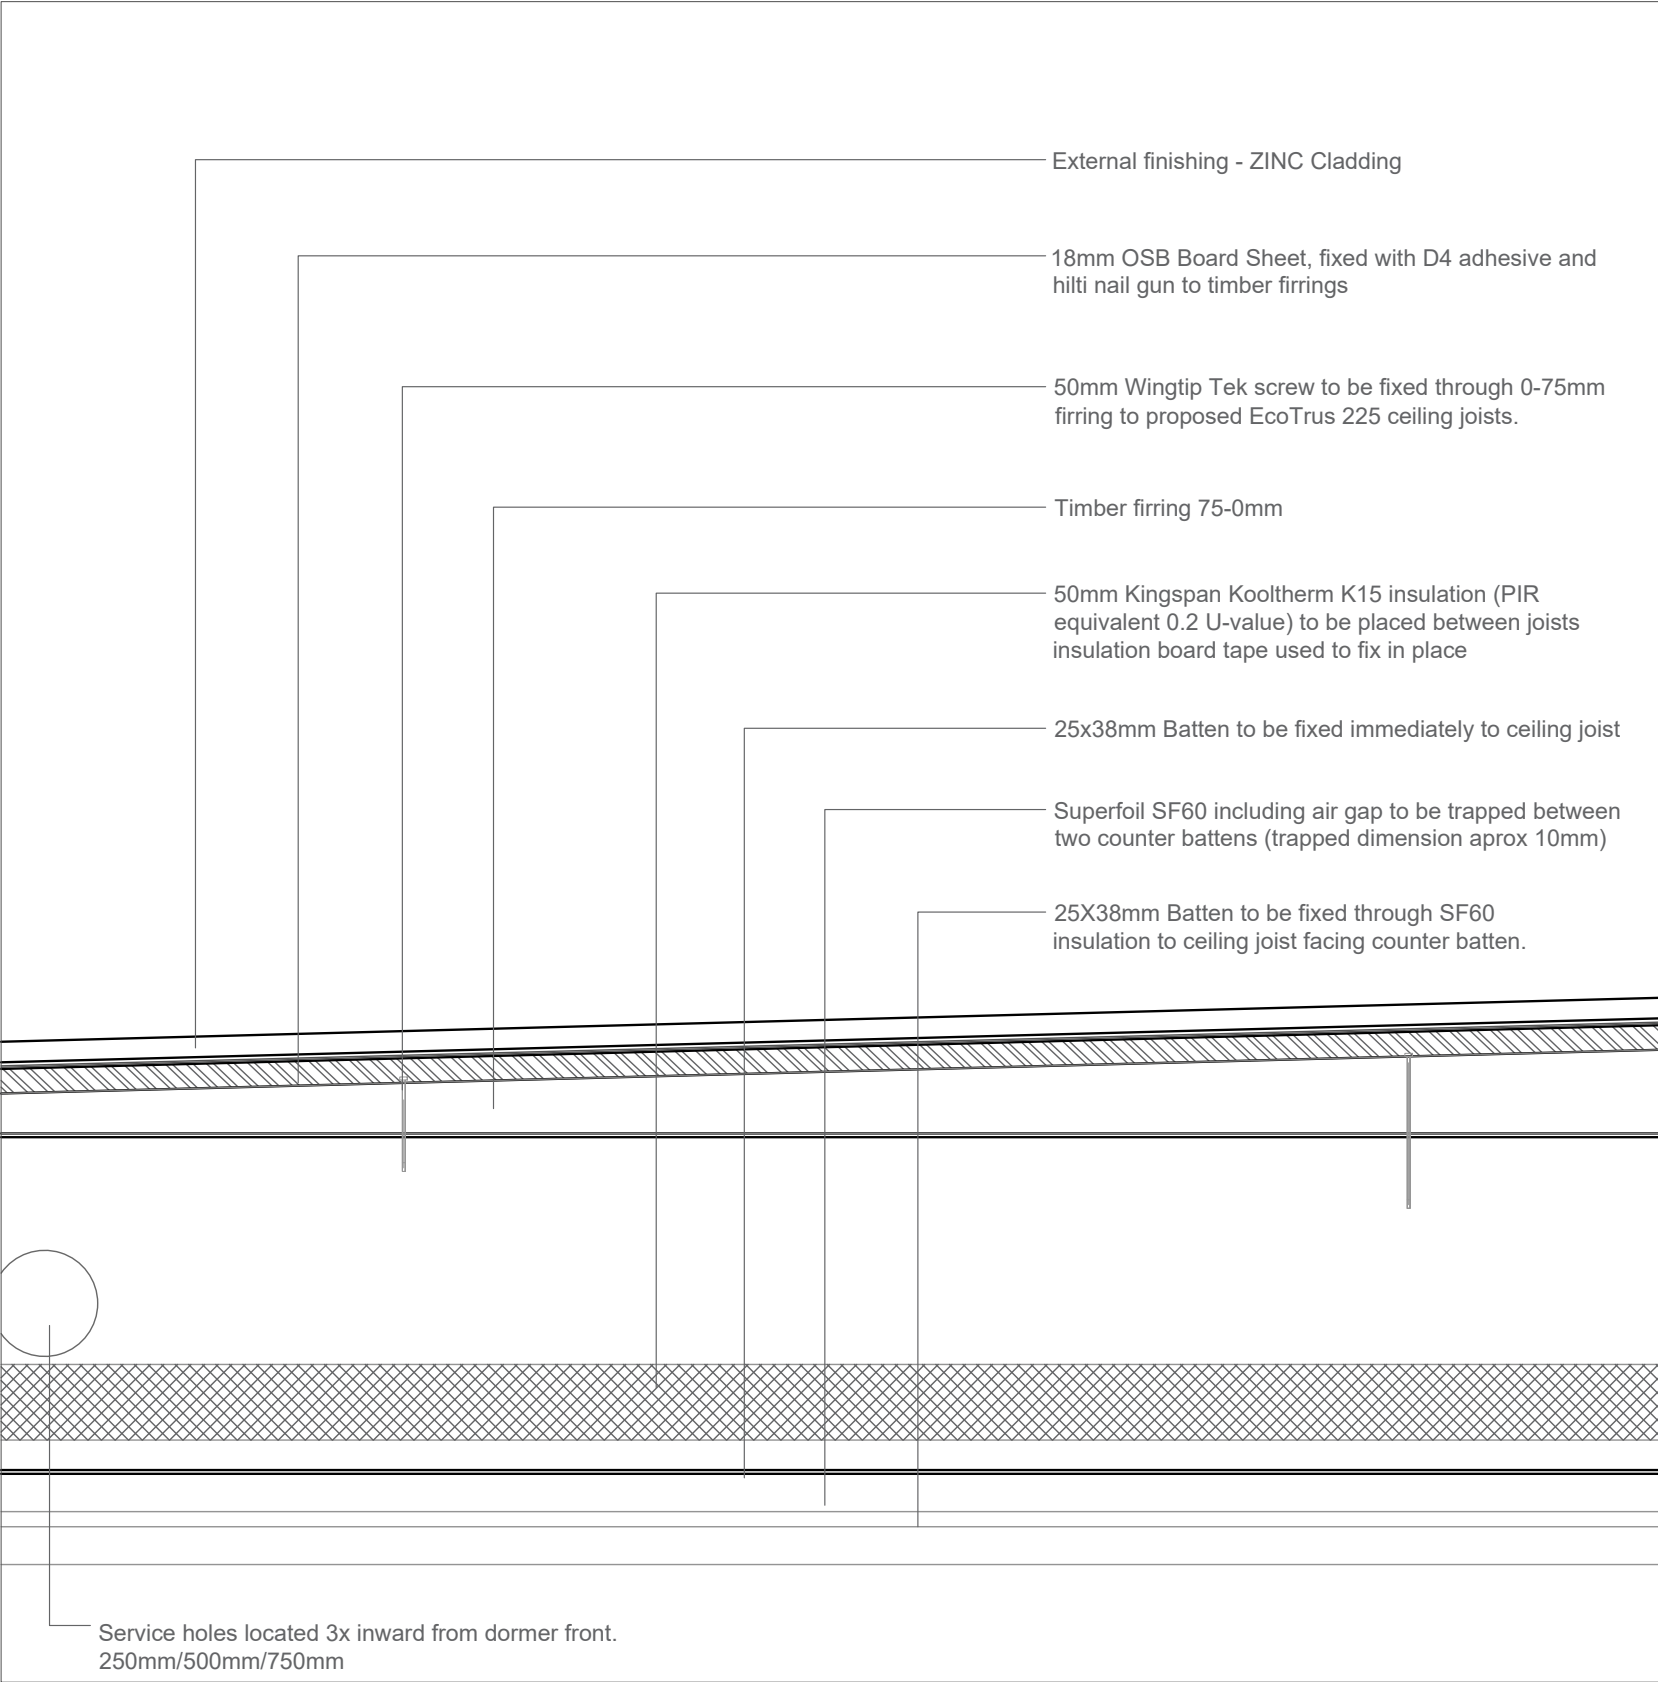

ECOTRUS CEILING JOIST DETAIL
(225mm) @ 1:5

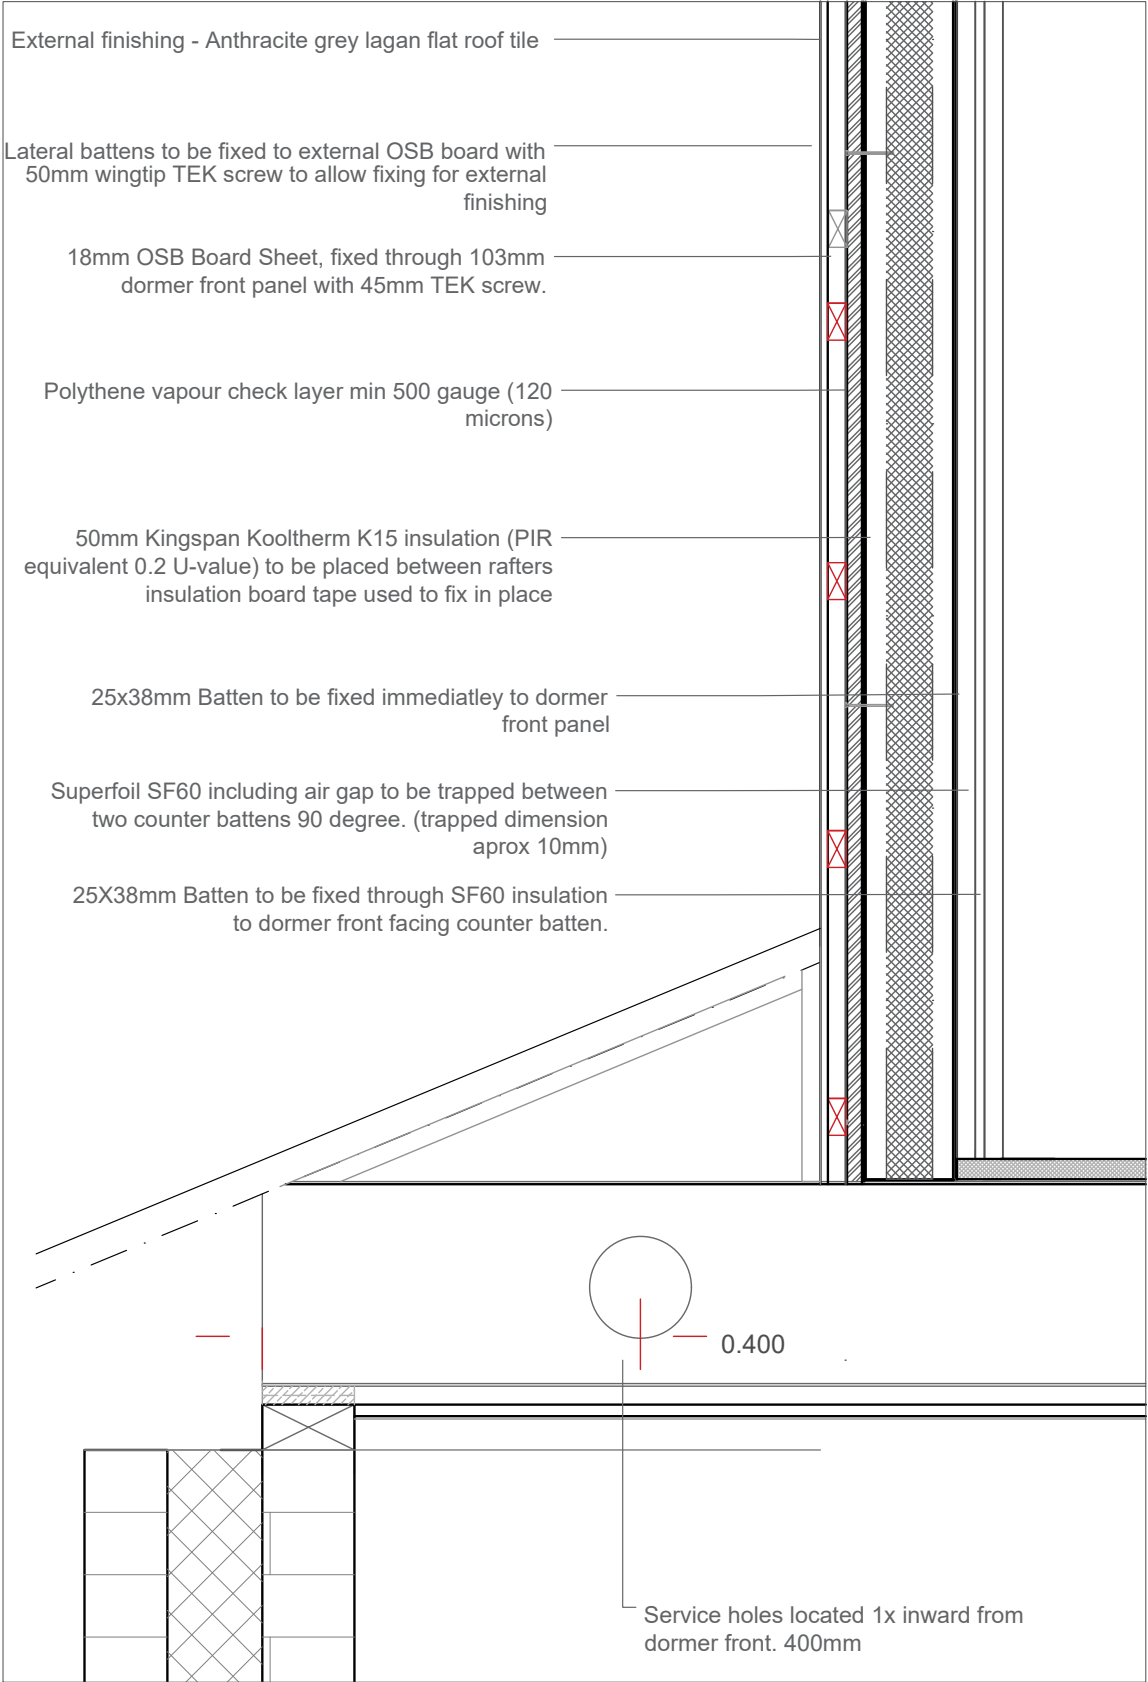

ECOTRUS DORMER FRONT CROSS
SECTION (103mm DORMER FRONT PANEL
& 225mm FLOOR JOIST) @ 1:5