


New Street, Littleborough

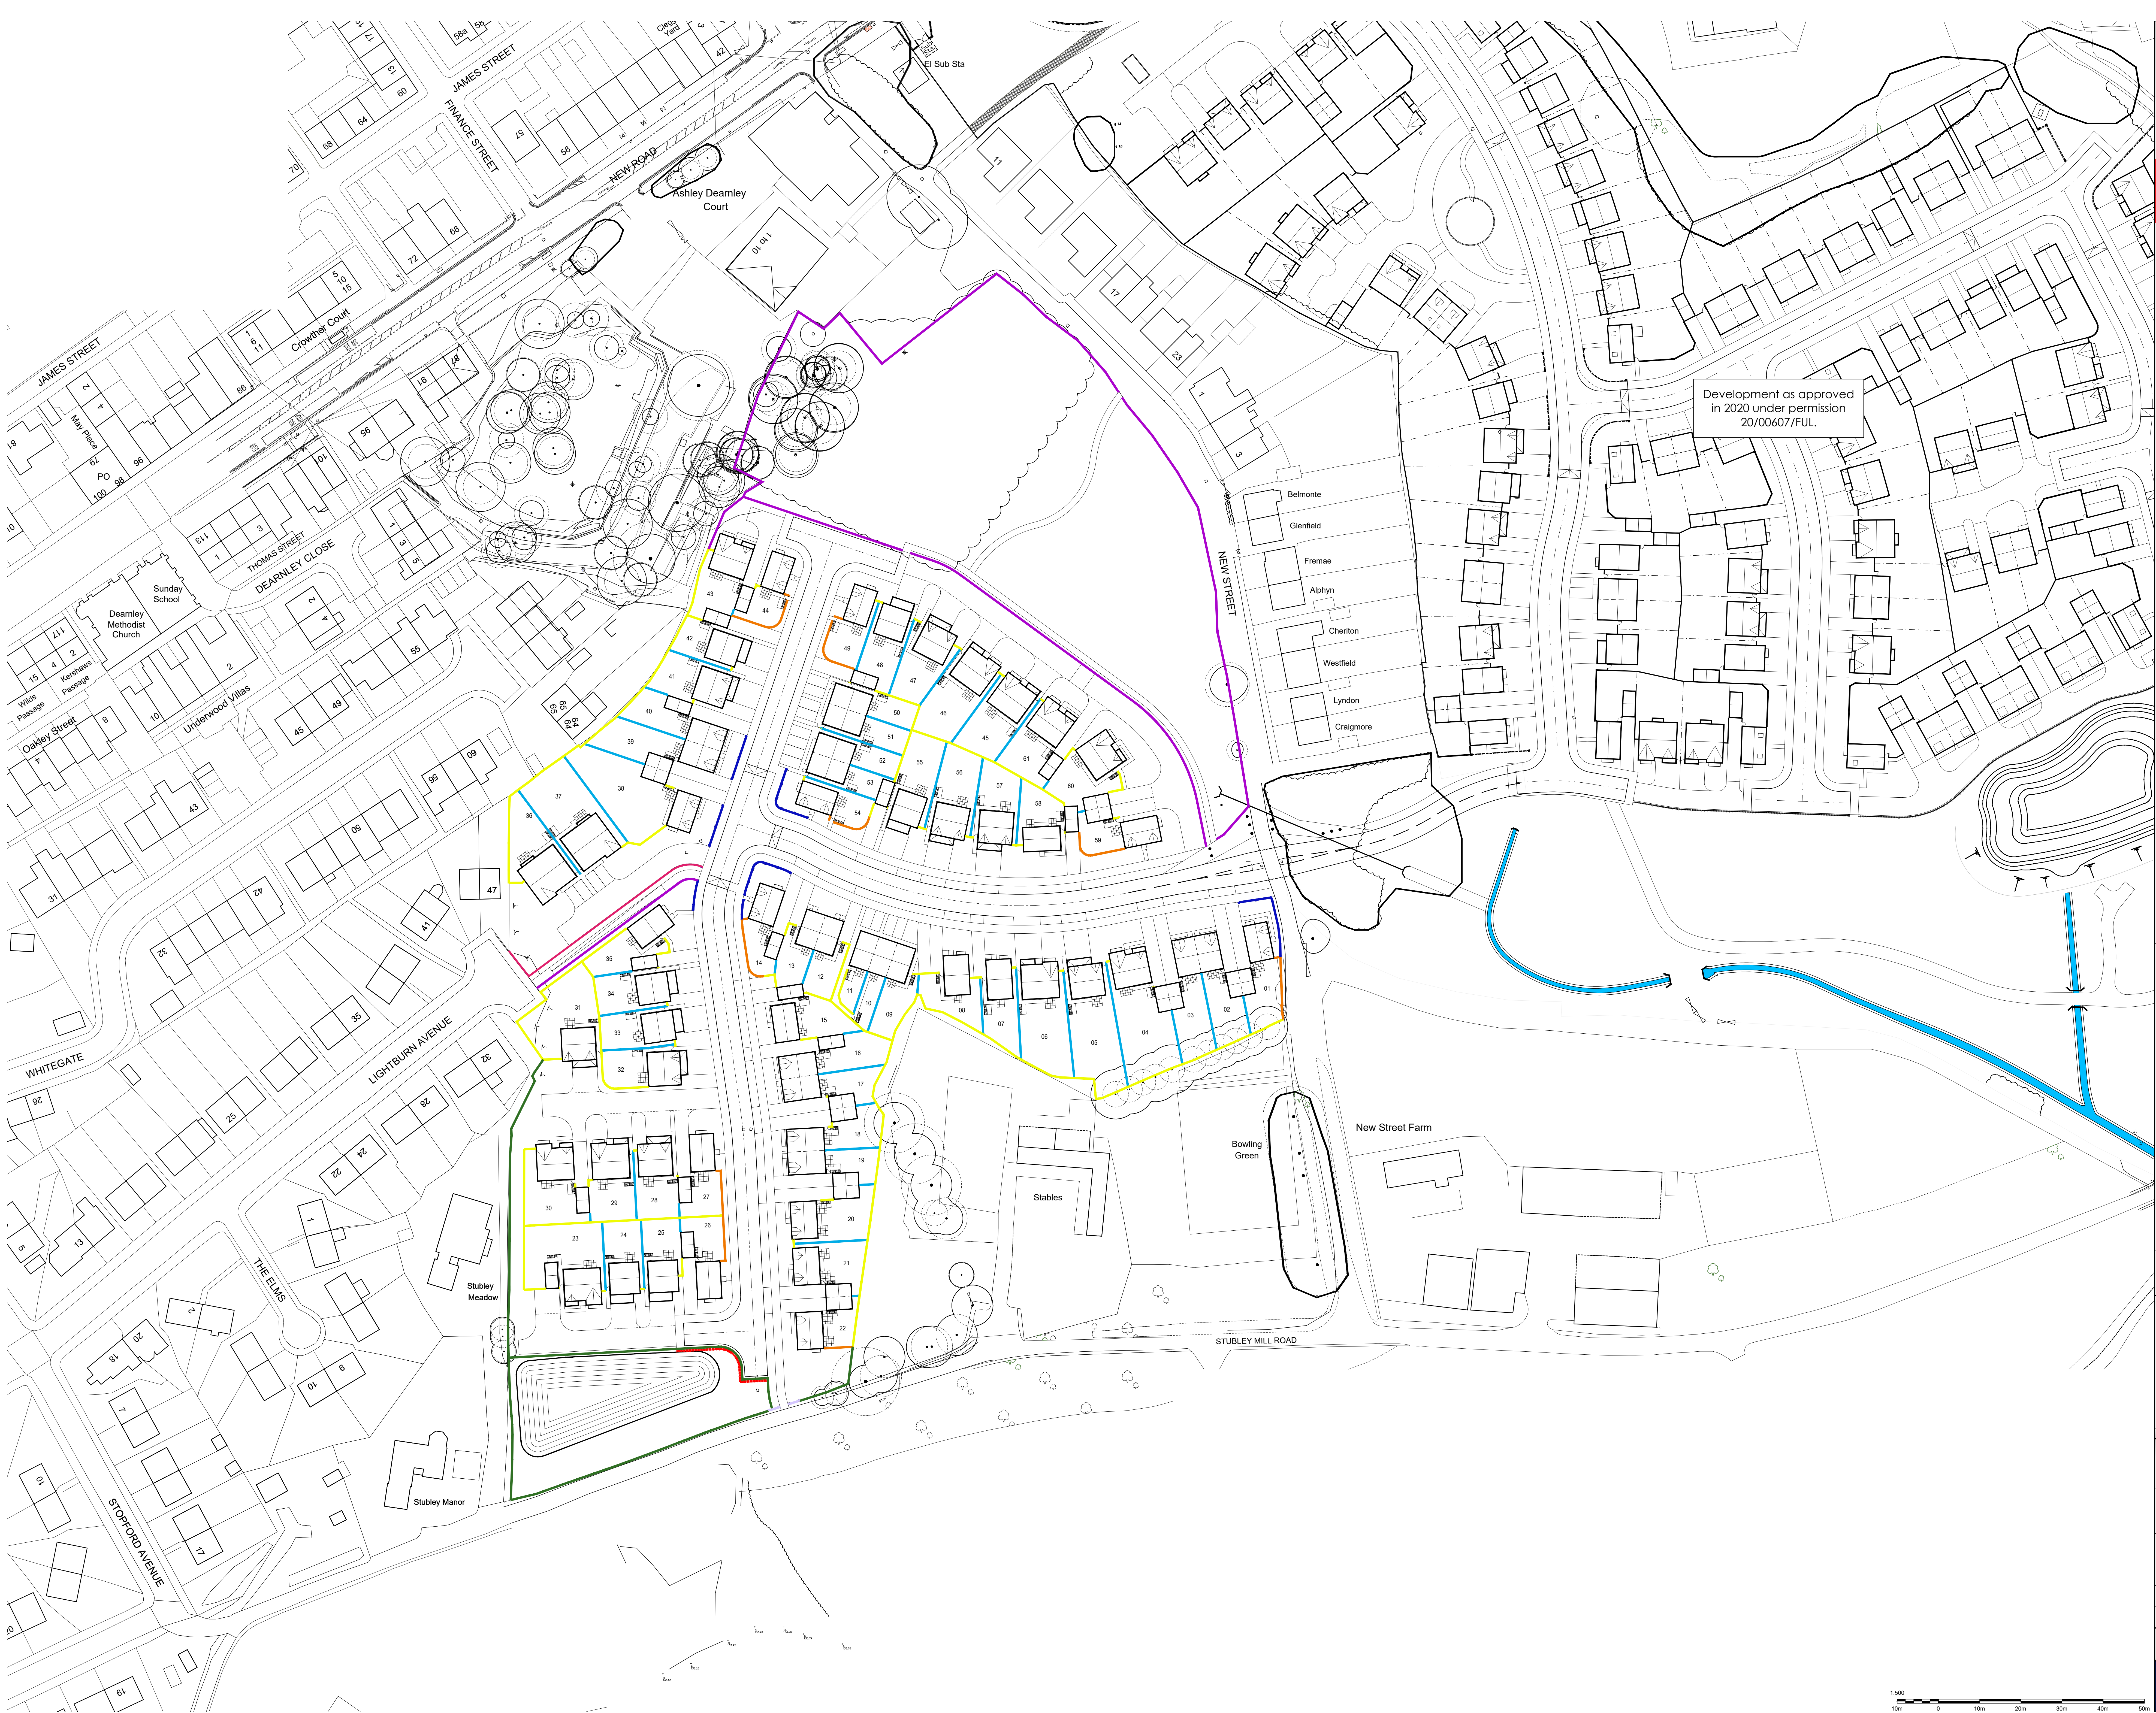

The Copyright of this drawing belongs to MP&S Planning & Design Ltd and shall not be used or reproduced in any form without its express permission.

Only scale for Town and Country Planning Act 1987 services. For construction purposes, work to fixed dimensions only. All dimensions to be checked with MP&S and on site prior to the execution of any work.

For the avoidance of doubt all dimensions are measured to wall structure and not the finishes unless otherwise stated.

Where any discrepancy is found to exist within or between drawings and/or documents it should be reported to the architect immediately.

MP&S Planning & Design Ltd shall not be liable for any use of drawings and documents for any purpose other than for which the same were prepared by or on behalf of MP&S Planning & Design Ltd.

NOTE: Drawing should be read in conjunction with the boundary treatment details and landscape layout. Refer to engineers drawings for levels and proposed retaining wall positions and heights.

BOUNDARY TREATMENTS

- Denotes 0.6m high timber post & rail fence.
- Denotes 0.6m high reconstructed stone wall, to match development facings, with hedge planting behind.
- Denotes 1.1m high reconstructed stone wall and piers to southern entrance.
- Denotes 1.2m high black railings.
- Denotes 1.2m high timber post and rail fence - Around southern POS.
- Denotes plot divisional fencing 1.8m high timber screen fence. Colour: Natural
- Denotes 1.8m high timber screen fence with gates where shown. Colour: Natural
- Denotes 1.2m high reconstructed stone wall, to match development facings.
- Denotes vehicle restraint barrier. Details to be agreed with the L.A.
- Denotes access gate to private gardens.

Note:
Any levels difference which is, or exceeds 0.6m in height to be protected by at least 1.1m high balustrade.

A	24.02.23	Drawing updated to reflect latest layout PS.	A0
Rev	Date	Revision	Notes
Client			

Russell Homes

Drawing Title
BOUNDARY TREATMENT LAYOUT

Project
Proposed Residential Development, New Street, Littleborough

Job No.	19060	Drawn	CW	Rev	A
Scale	1:500 @ A0	Date	JULY 2022	Stage	FOR PLANNING

mp&s planning & design ltd
4 Bell Street
Cotton Court, Trafford Park,
Manchester M15 6DT

1: 0161 772 9999
e: info@mpandsdesign.co.uk
www.mpsdesign.co.uk

mp&s planning & design