
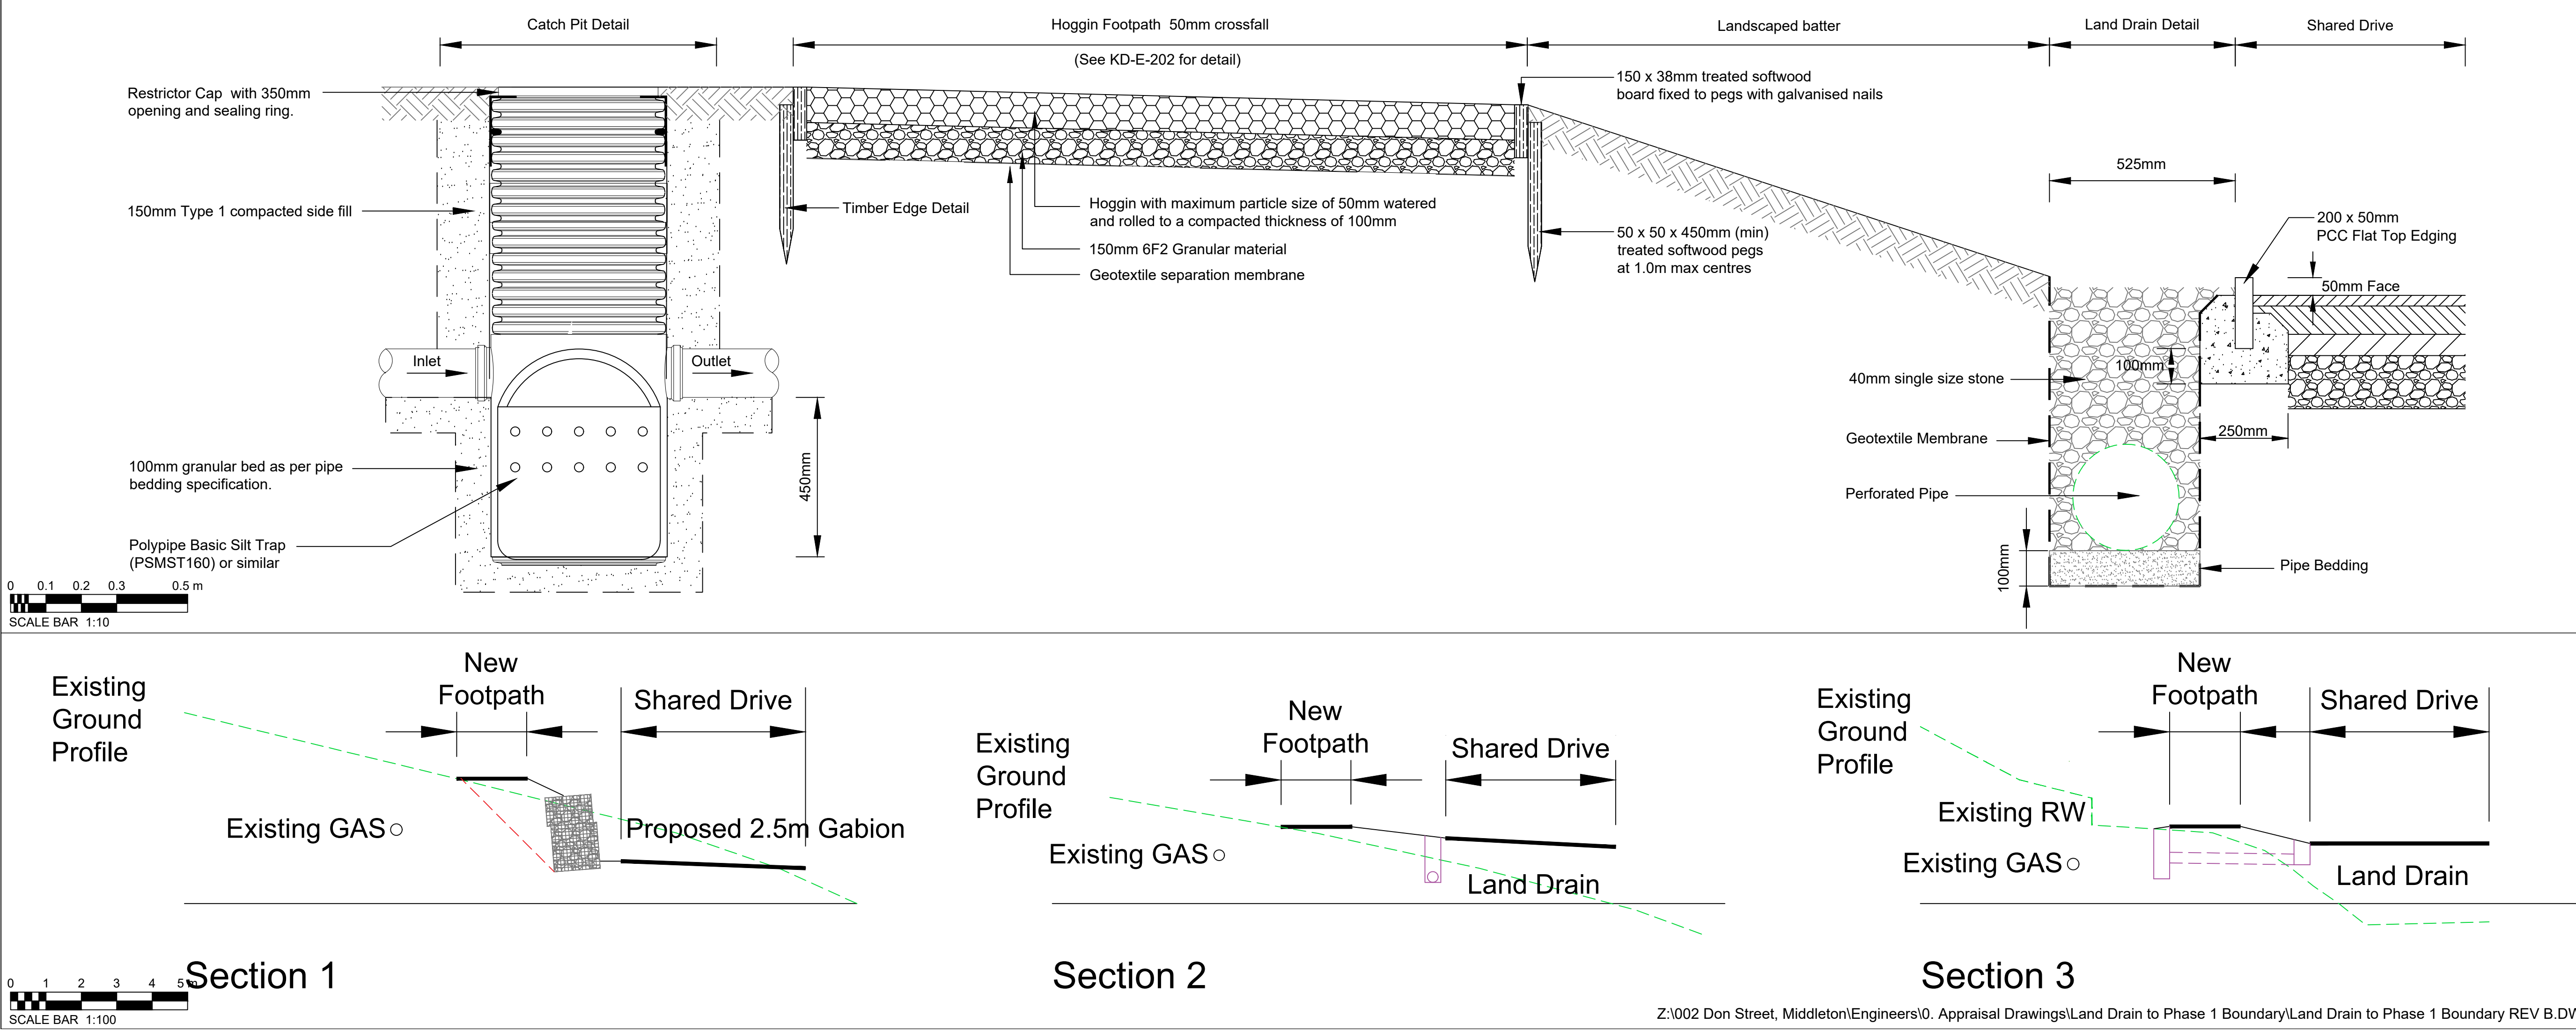


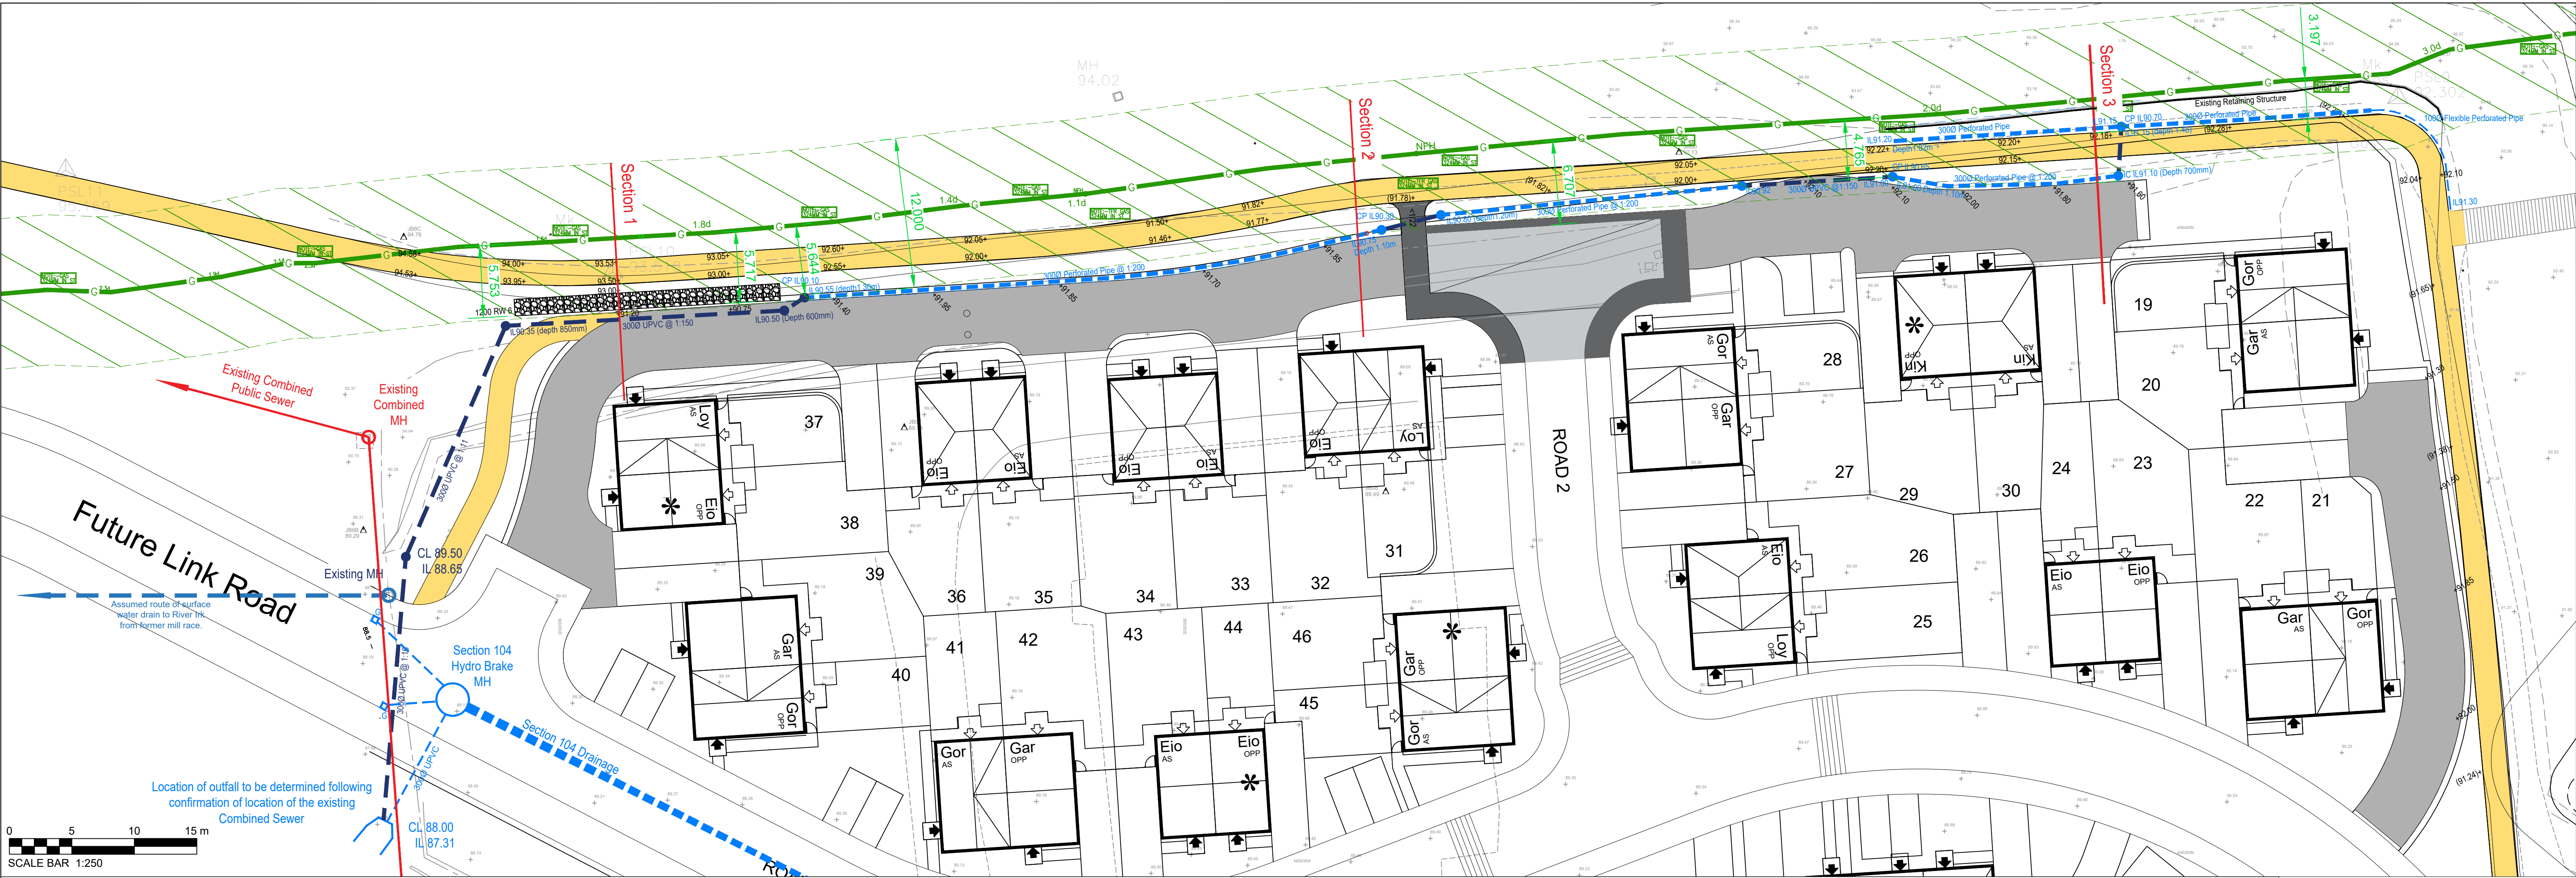

Revision	Date	Amendment	Initials
B	29.11.2022	Outfall amended following comments from Rochdale LFA	ASB
A	02.09.2022	Chamber depths, dimensions and Easement added.	ASB

Development: Don Street			
Location: Don Street, Middleton, Rochdale			
Marketing Name:			
Drawing Title: Land Drain to Phase 1			
Drawing Number: KH002-E-601			
Revision: B	Scale: @ A1	As Shown	
Drawn By: ASB	Date Started: August 2022	Date Checked:	
Checked by:	Date Checked:		

1st Floor, 103 Dalton Avenue, Birchwood Park, Warrington WA3 6YE
T: 01925 363108 W: www.kellenhomes.com

KELLEN HOMES