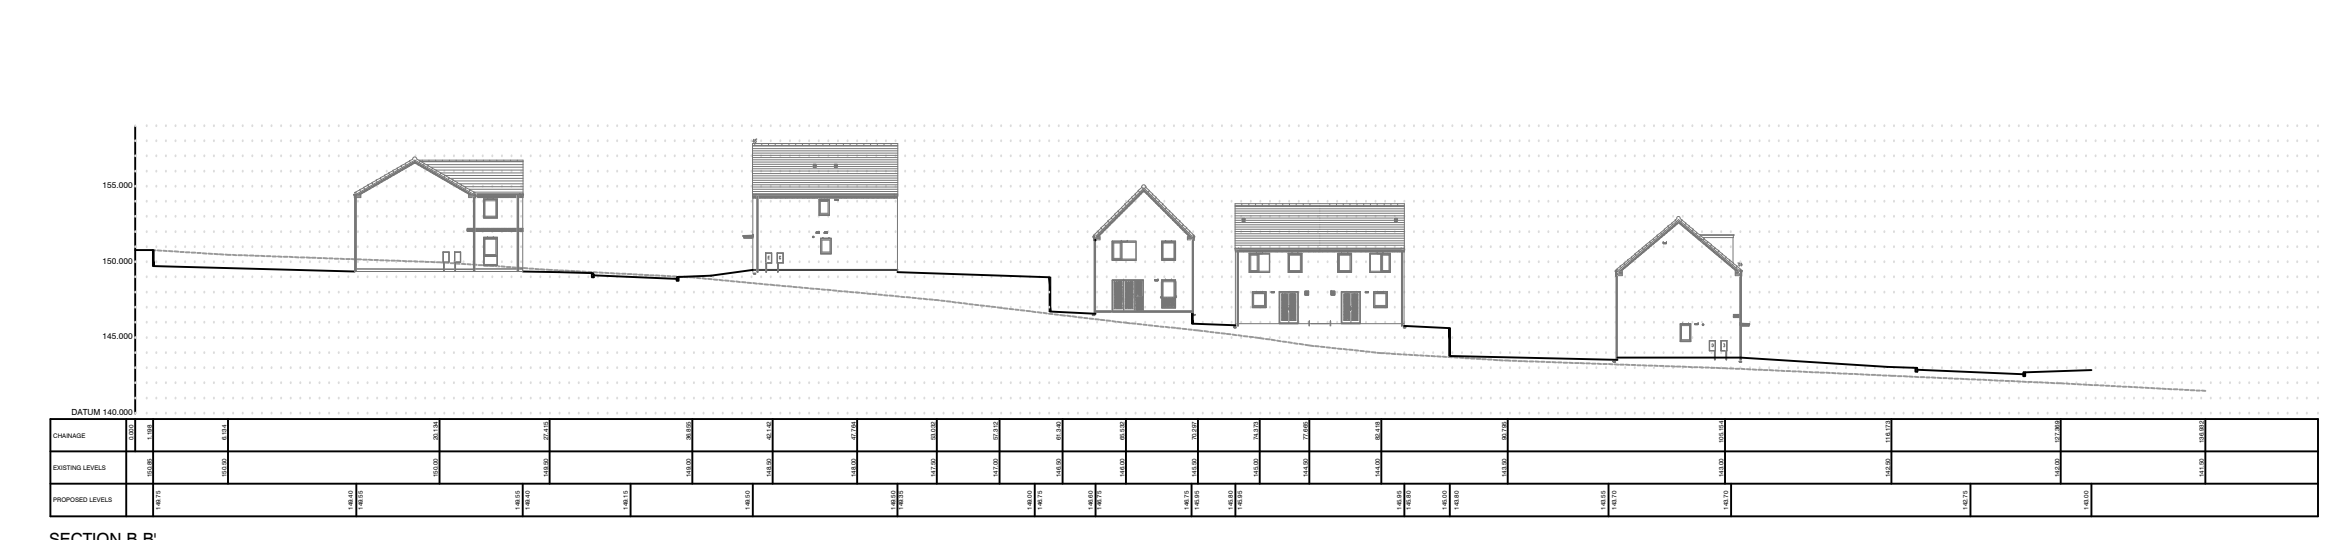
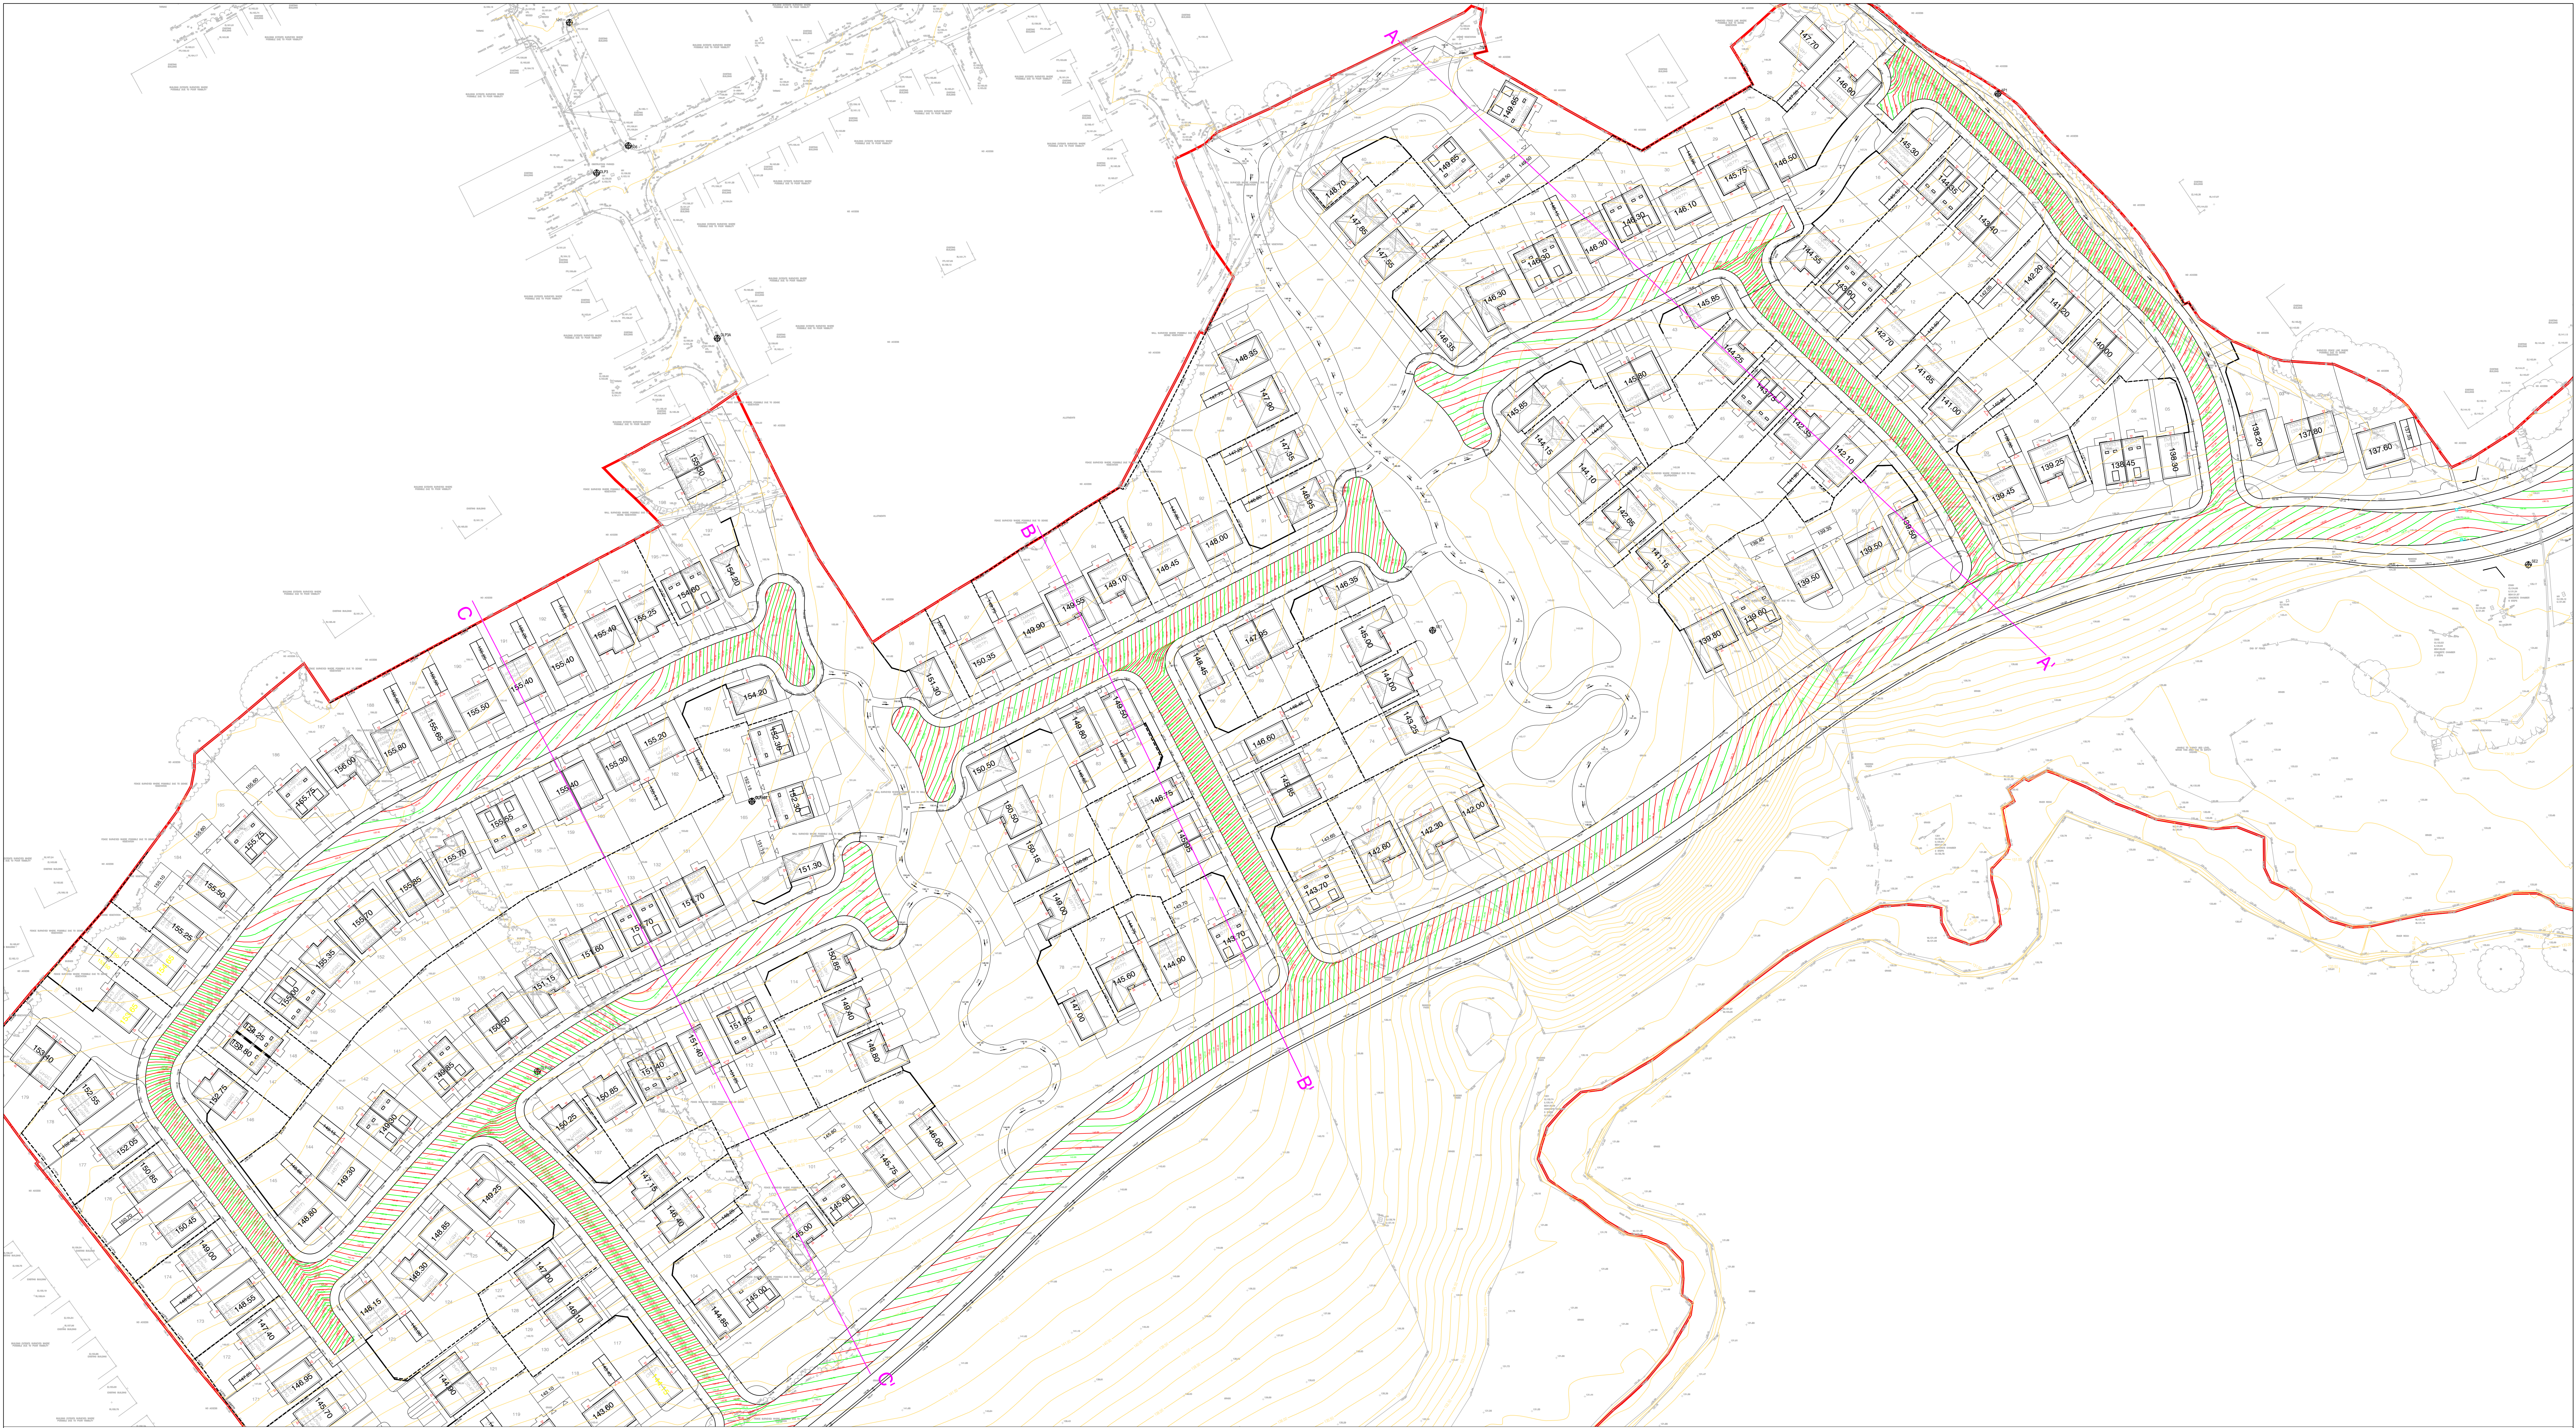


D 07/08/22 ME Detailed Sections revised to suit revised Arch Layout and FFL			
C 22/07/22 DA Detailed Sections revised to suit revised Arch Layout and FFL			
B 16/06/22 ME Detailed Sections revised to suit revised Arch Layout and FFL			
A 04/05/22 ME Detailed Sections revised to suit revised Arch Layout and FFL			
Rev	Date	Initials	Details
Drawing Revisions			
North Arrow		Smithy Bridge Rochdale	
Quality Assn		Taylor Wimpey (Manchester)	
UNAS 005 Quality Assurance ISO 9001:2008 9505 Certificate 080254539		Ironsides Farrar Experienced Chartered Surveyors	
3 Walsley Court MANCHESTER M20 3NU Tel: 0161 703 8801 Fax: 0161 703 8076 manchester@ironsidesfarrar.com		EDINBURGH BELLSHILL	
Detailed Site Sections		Revision	
Drawn By: DA	Checked By: ME	Drawing No: 30329/200	Revision: D
© Crown Copyright All rights reserved. Licence No. AL100017968	Scale: 1:500	Date: 08/22	