


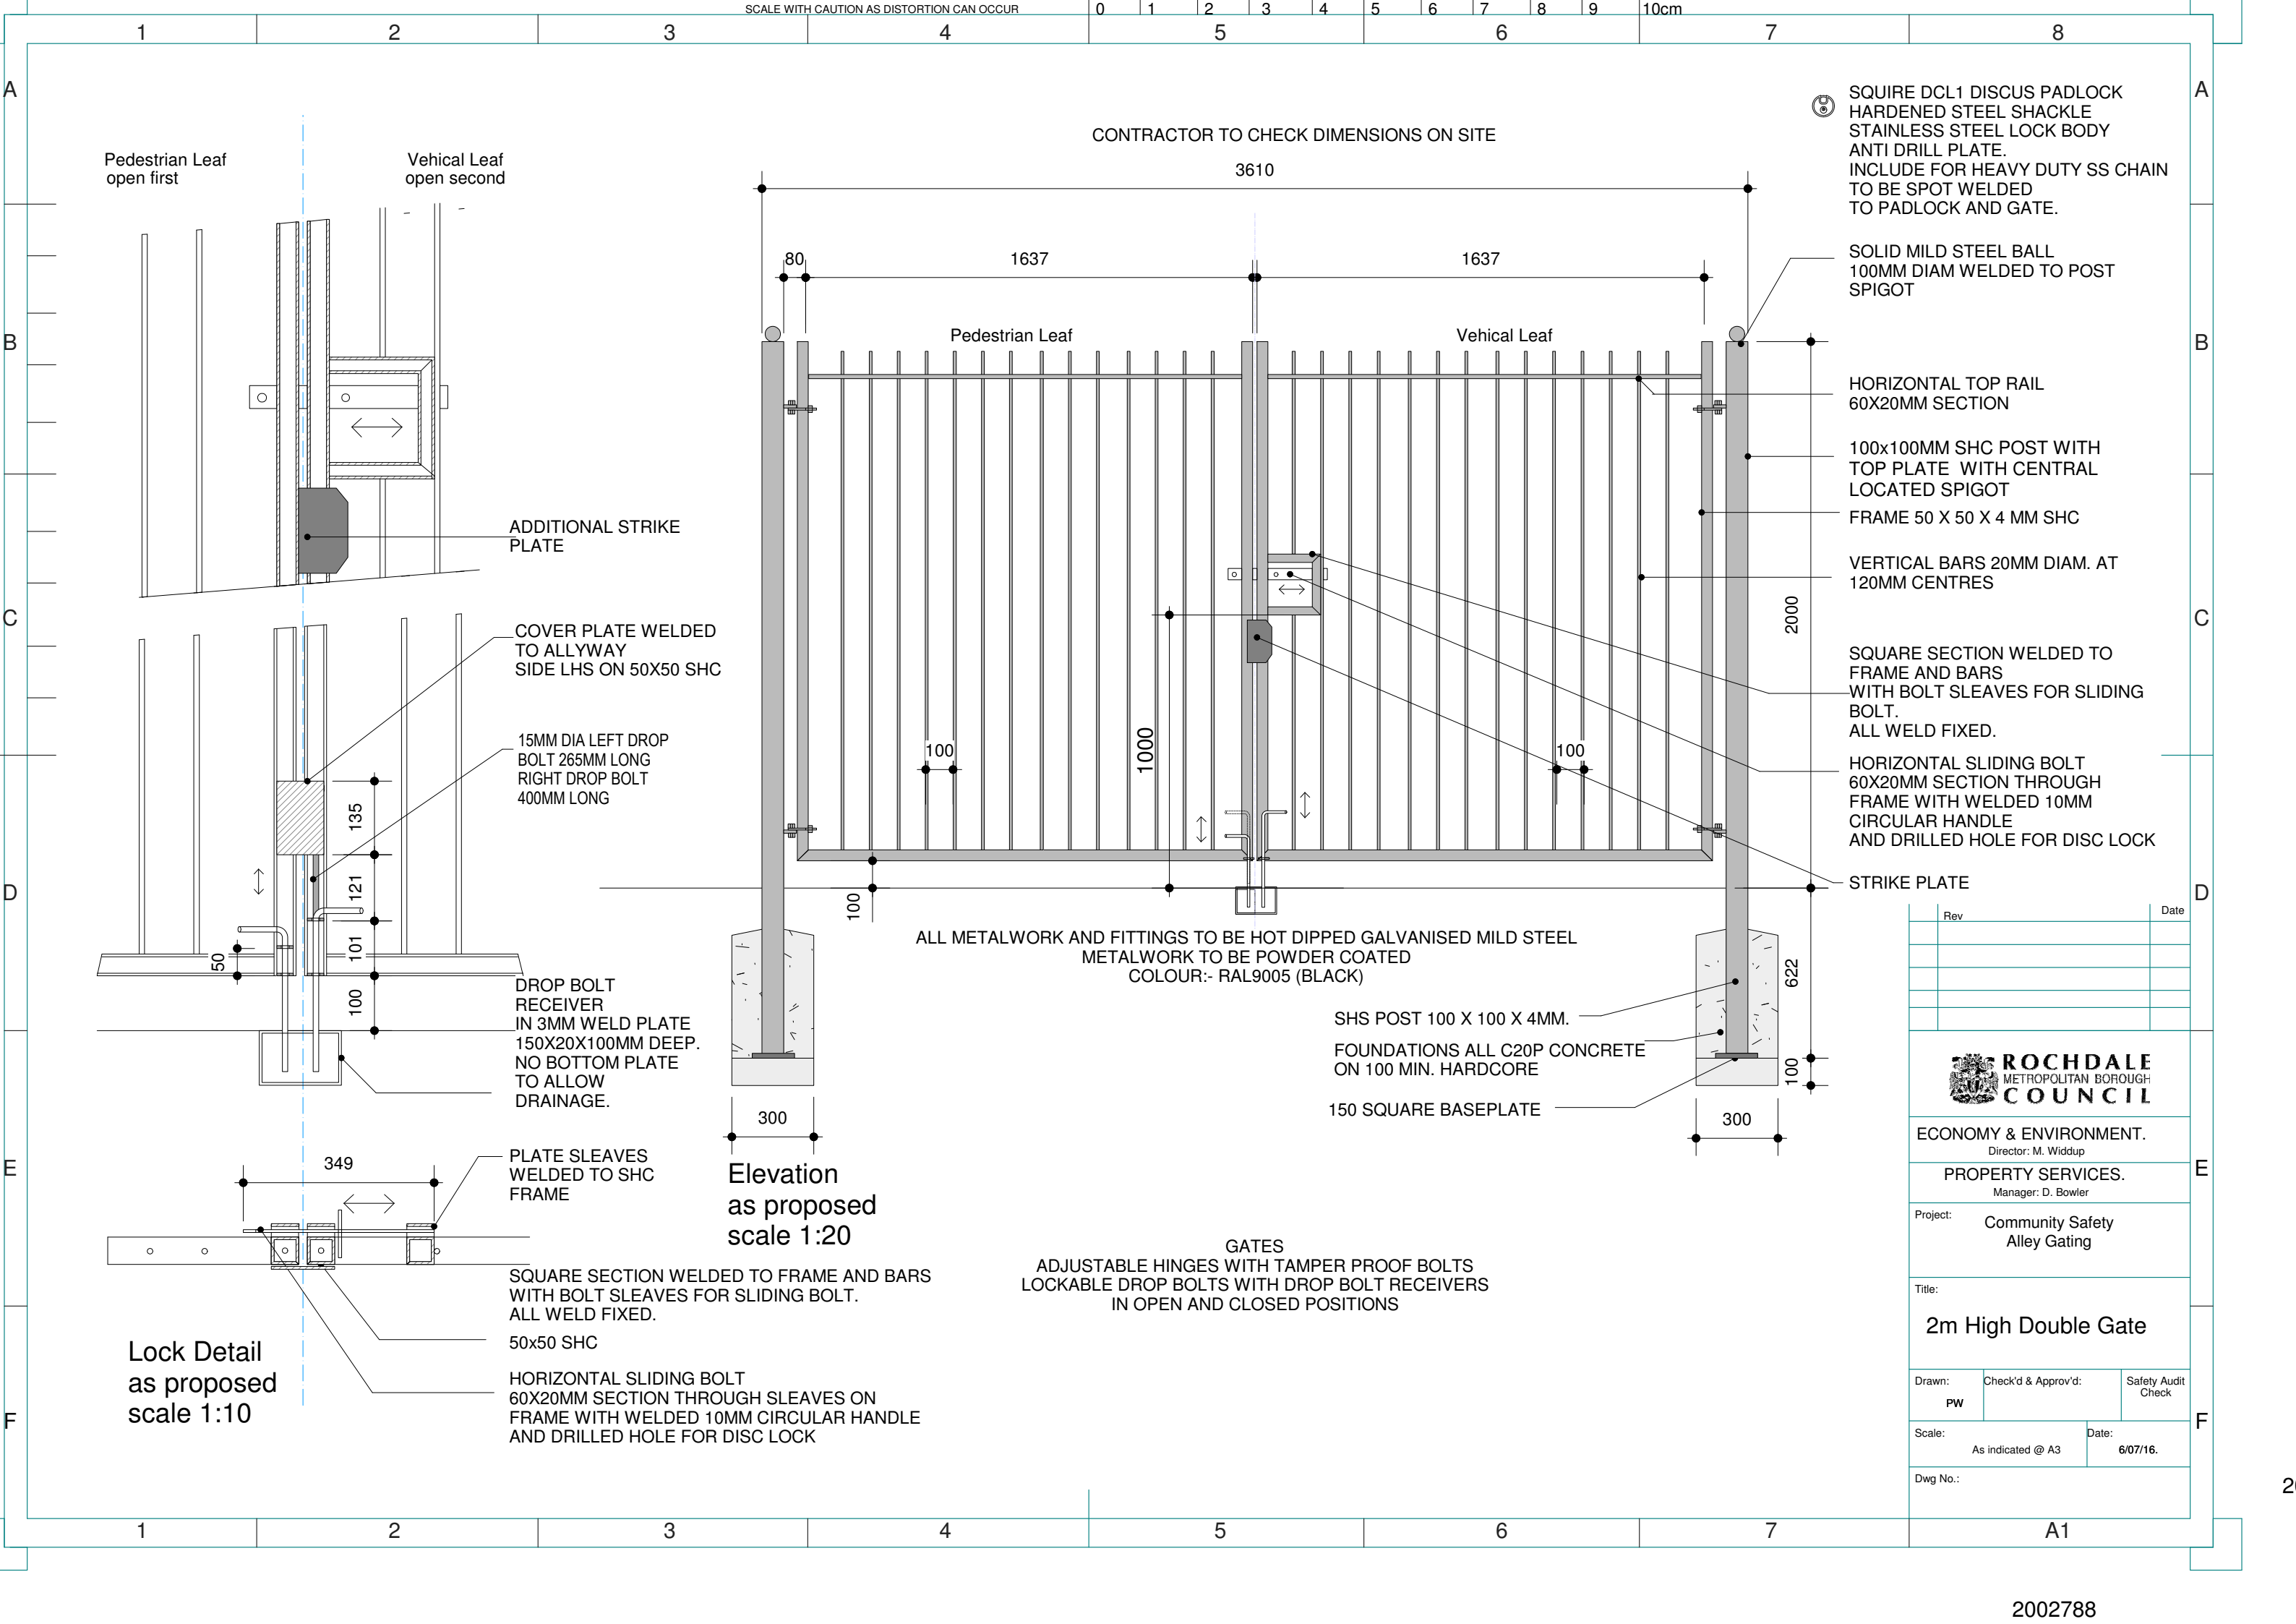

CONTRACTOR TO CHECK DIMENSIONS ON SITE

Ⓢ SQUIRE DCL1 DISCUS PADLOCK
HARDENED STEEL SHACKLE
STAINLESS STEEL LOCK BODY
ANTI DRILL PLATE.
INCLUDE FOR HEAVY DUTY SS CHAIN
TO BE SPOT WELDED
TO PADLOCK AND GATE.

SOLID MILD STEEL BALL
100MM DIAM WELDED TO POST
SPIGOT

HORIZONTAL TOP RAIL
60X20MM SECTION

100x100MM SHC POST WITH
TOP PLATE WITH CENTRAL
LOCATED SPIGOT

FRAME 50 X 50 X 4 MM SHC

VERTICAL BARS 20MM DIAM. AT
120MM CENTRES

SQUARE SECTION WELDED TO
FRAME AND BARS
WITH BOLT SLEAVES FOR SLIDING
BOLT.
ALL WELD FIXED.

HORIZONTAL SLIDING BOLT
60X20MM SECTION THROUGH
FRAME WITH WELDED 10MM
CIRCULAR HANDLE
AND DRILLED HOLE FOR DISC LOCK

STRIKE PLATE

ALL METALWORK AND FITTINGS TO BE HOT DIPPED GALVANISED MILD STEEL
METALWORK TO BE POWDER COATED
COLOUR:- RAL9005 (BLACK)

SHS POST 100 X 100 X 4MM.

FOUNDATIONS ALL C20P CONCRETE
ON 100 MIN. HARDCORE

150 SQUARE BASEPLATE

Elevation
as proposed
scale 1:20

GATES
ADJUSTABLE HINGES WITH TAMPER PROOF BOLTS
LOCKABLE DROP BOLTS WITH DROP BOLT RECEIVERS
IN OPEN AND CLOSED POSITIONS

Lock Detail
as proposed
scale 1:10

Rev	Date
 ROCHDALE METROPOLITAN BOROUGH COUNCIL	
ECONOMY & ENVIRONMENT. Director: M. Widdup	
PROPERTY SERVICES. Manager: D. Bowler	
Project: Community Safety Alley Gating	
Title: 2m High Double Gate	
Drawn: PW	Check'd & Approv'd:
Scale: As indicated @ A3	Safety Audit Check Date: 6/07/16.
Dwg No.: 	