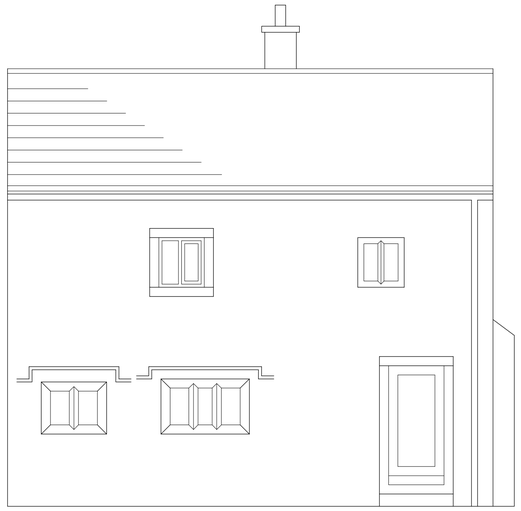

AS PROPOSED SIDE ELEVATION (WEST) 1:50



Existing door and combination window to be replaced with new hardwood door / window to match existing main entrance door.

AS PROPOSED FRONT ELEVATION 1:50

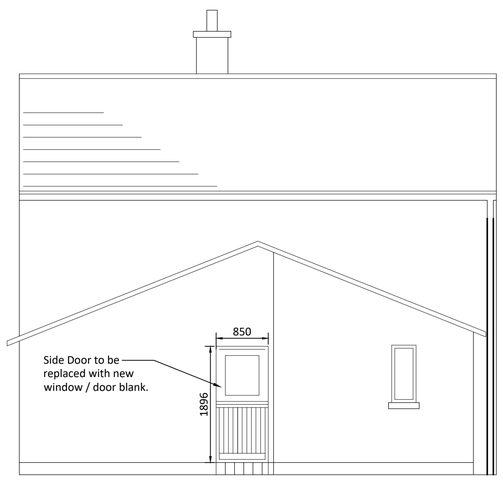

Side Door to be replaced with new window / door blank.

AS PROPOSED SIDE ELEVATION (EAST) 1:50

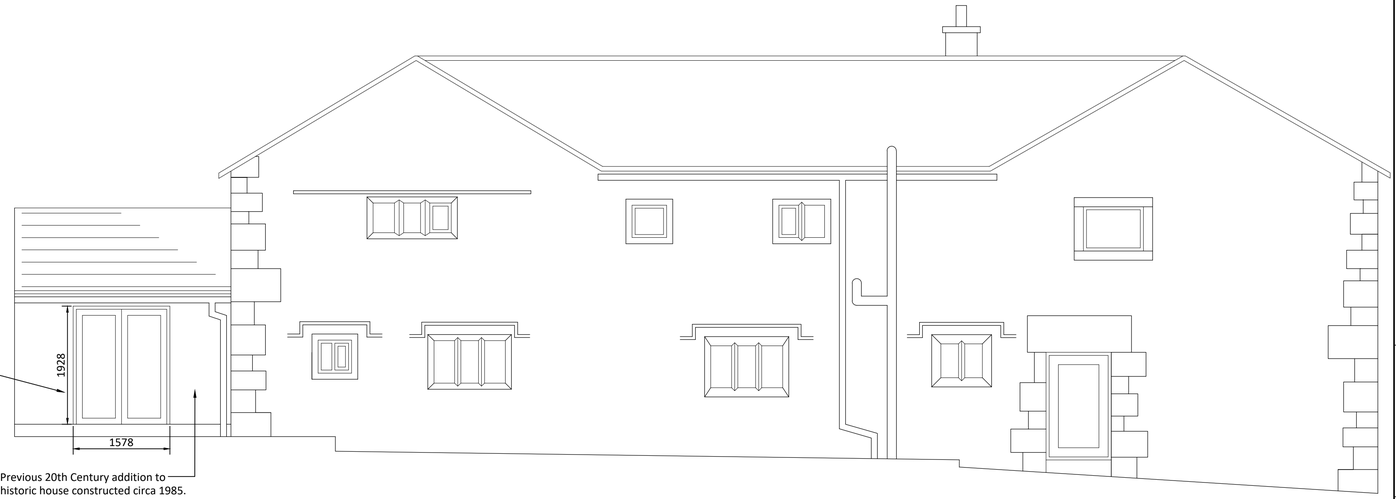

Existing window and reveal to be removed to be made into french windows using same structural reveal and existing rendered finish to be made good on completion. French Windows will be hardwood to match other existing external doors.

Previous 20th Century addition to historic house constructed circa 1985. Existing construction made of dense concrete blockwork walls with cement rendered finish.

AS PROPSED REAR ELEVATION 1:50

aap

DWG No. 004

Notes:

SAFETY HEALTH AND ENVIRONMENT INFORMATION

In addition to the risks normally associated with the types of works involved in this project, please note the following risk information. Project specific S.H.&E. information is also given.

Risks here are not exhaustive and should be read in conjunction with CDM risk assessments/risk registers.

SAFETY HEALTH AND ENVIRONMENT INFORMATION

CONSTRUCTION STAGES RISKS

AS BUILT/IN USE INFORMATION

For information relating to Use, Cleaning, and Maintenance.

See the Health and Safety File relating to the roofing works available on site.

Other previous job specific Health and Safety Files are available on site available from the site manager.

DISMANTLING/DEMOLITION INFORMATION

Copyright: All rights reserved. This drawing must not be reproduced without permission from AA Projects Ltd. Do not scale off this drawing. All dimensions are to be checked on site by contractor / sub contractor. Any discrepancies to be reported to AA Projects Ltd.

Rev	Date	Revision notes	By	Check

aaprojects

Jackson House
Sibson Road
Sale
Manchester
M33 7RR
Tel: 0161 973 7410
Fax: 0161 973 6193

Additional offices in Birmingham, Leeds, Liverpool, London and Newcastle
www.aaprojects.co.uk

Client	Drawing Title	
	As Proposed Elevations	
Project Title	Drawn	Date
Birchinley Hall	CT	06.09.18
	Checked	Date

A1

DWG No.	004	Scale	1:50@A1	Revision	-