
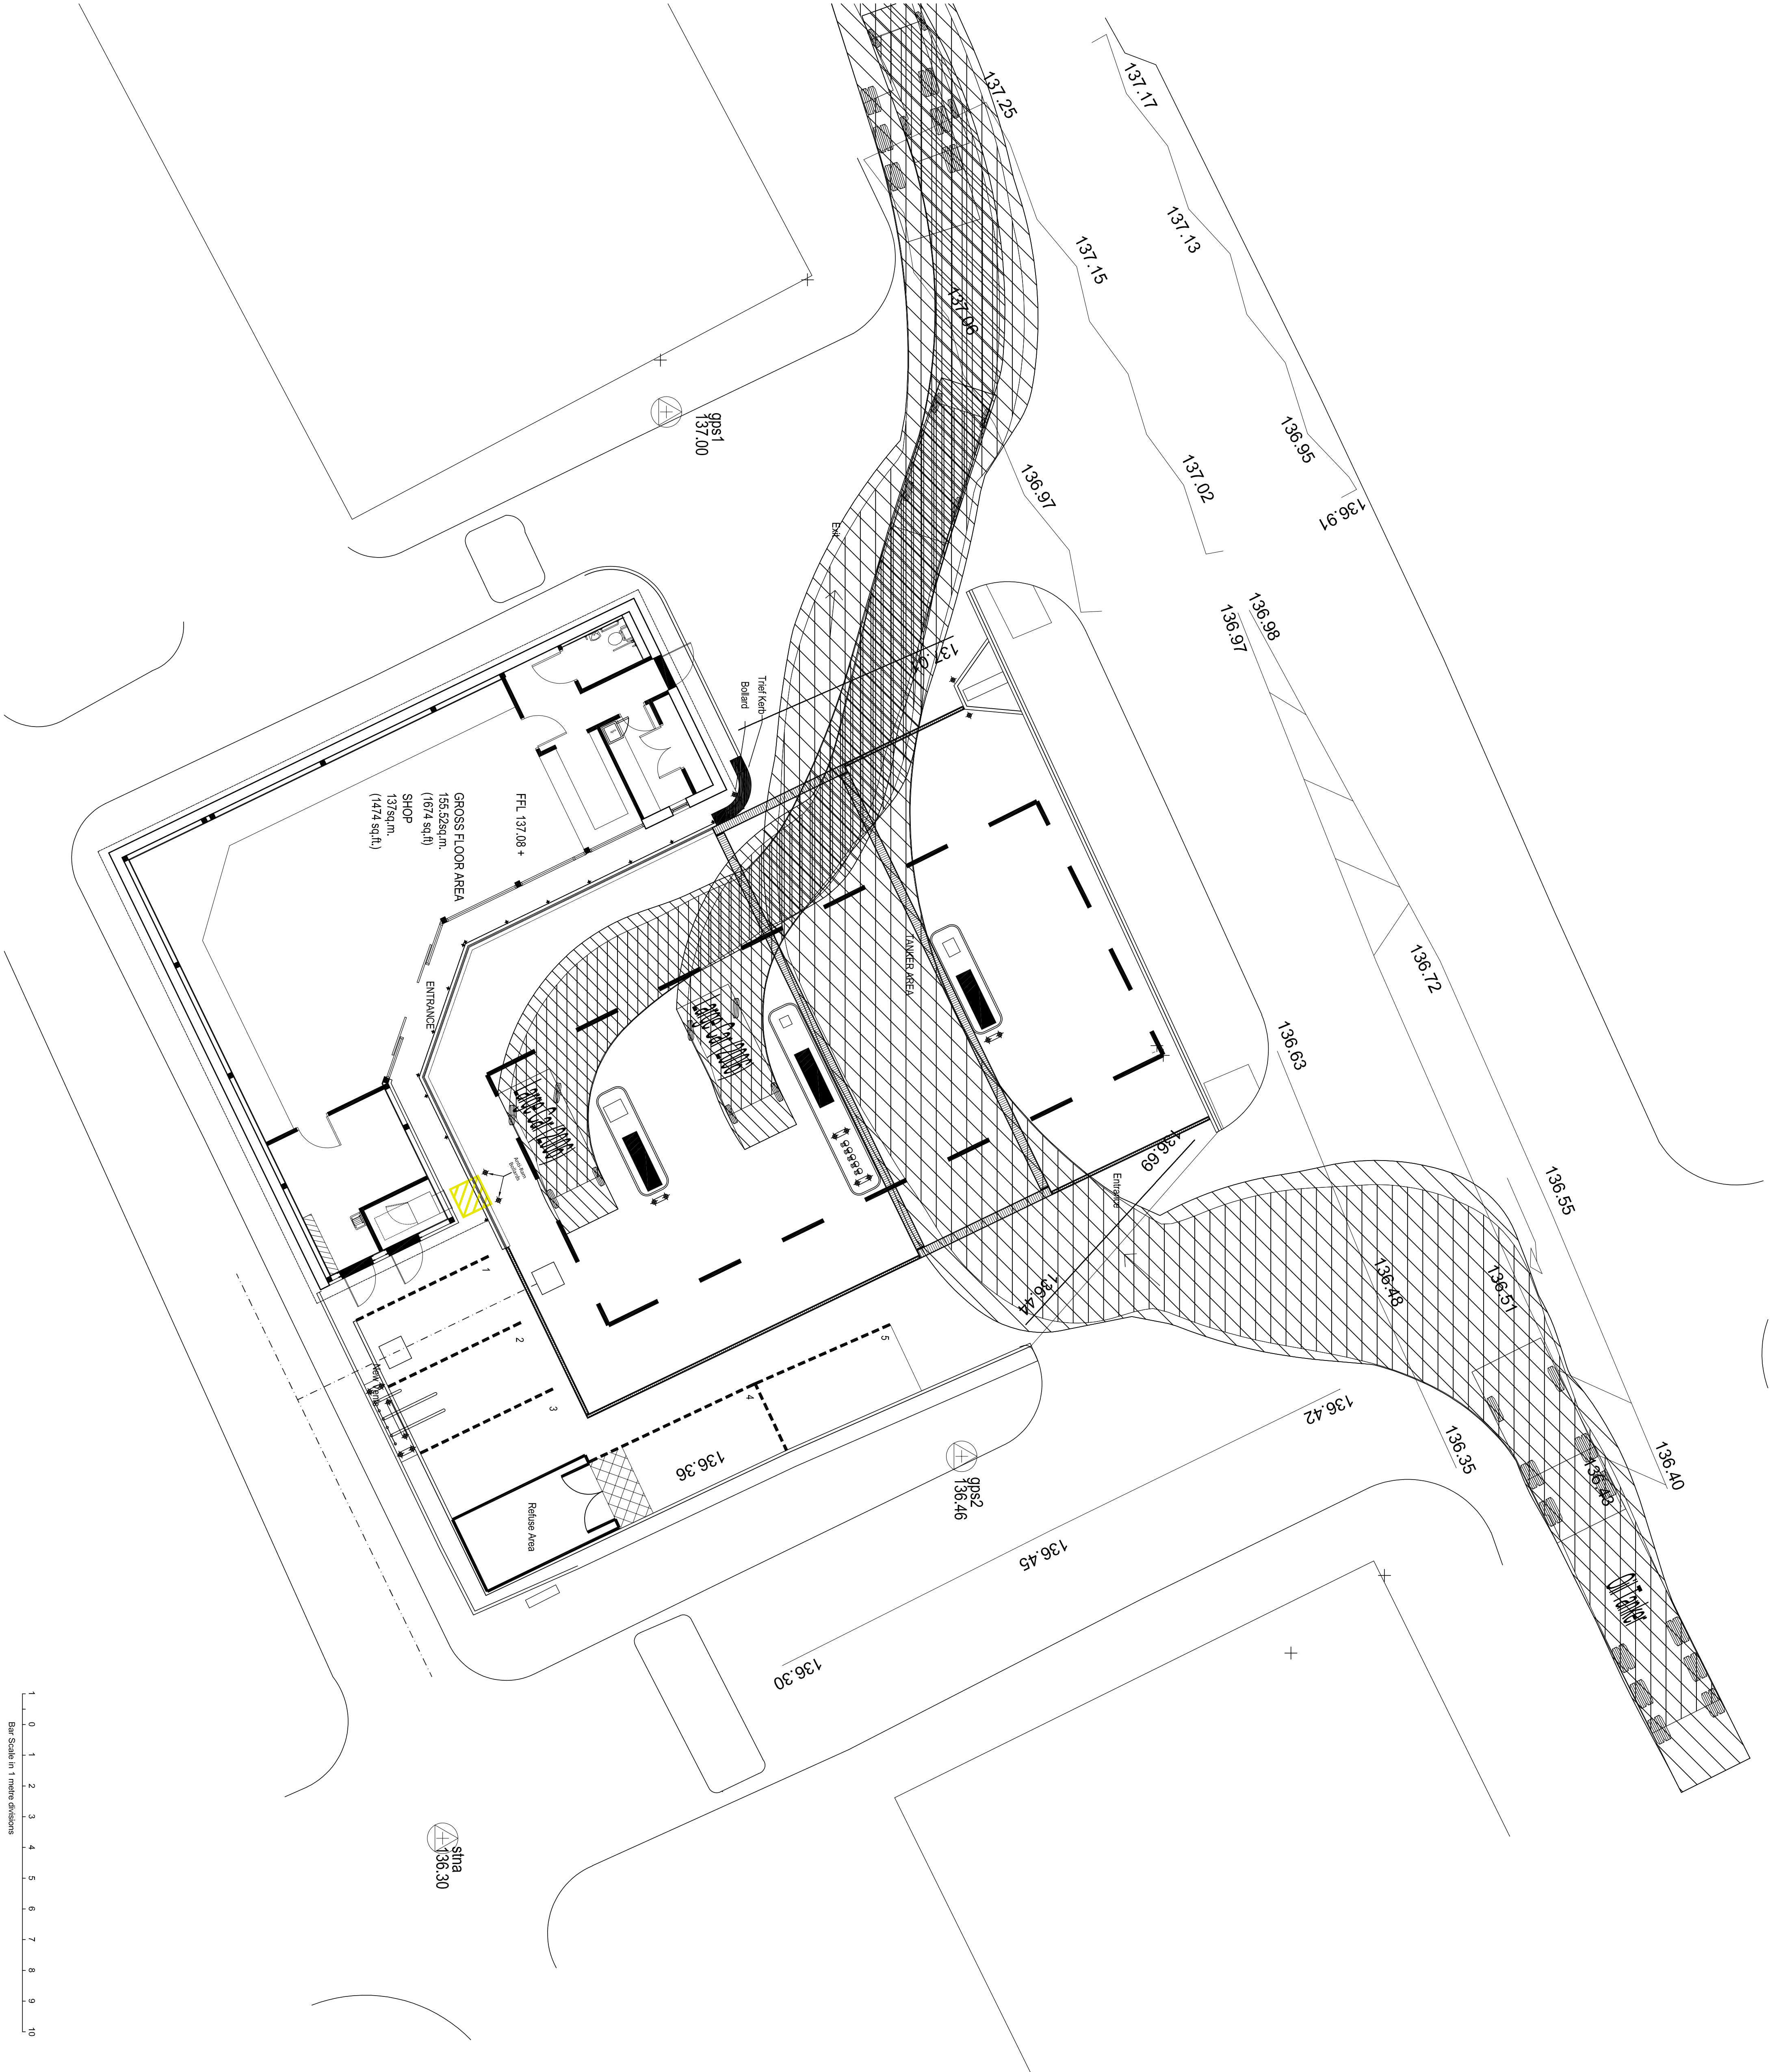


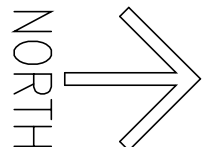

Amendments

IP
Iain Pawson Ltd. 26 Essex Street, Barnhill, Yorkshire, YO16 5ST
Tel: 01722 814148
Email: info@iainpawson.com
www.iainpawson.com

Client:
A Y & Y PATEL

Project:
SHELL SERVICE STATION
YORKSHIRE STREET, ROCHDALE OL16 2DR
SWEEP PATH PLAN

Scale: 1:100 @ A1 Drawing No. Am.
By: I PAWSON
Date: OCT 2022
Job No. 2722 / **6**