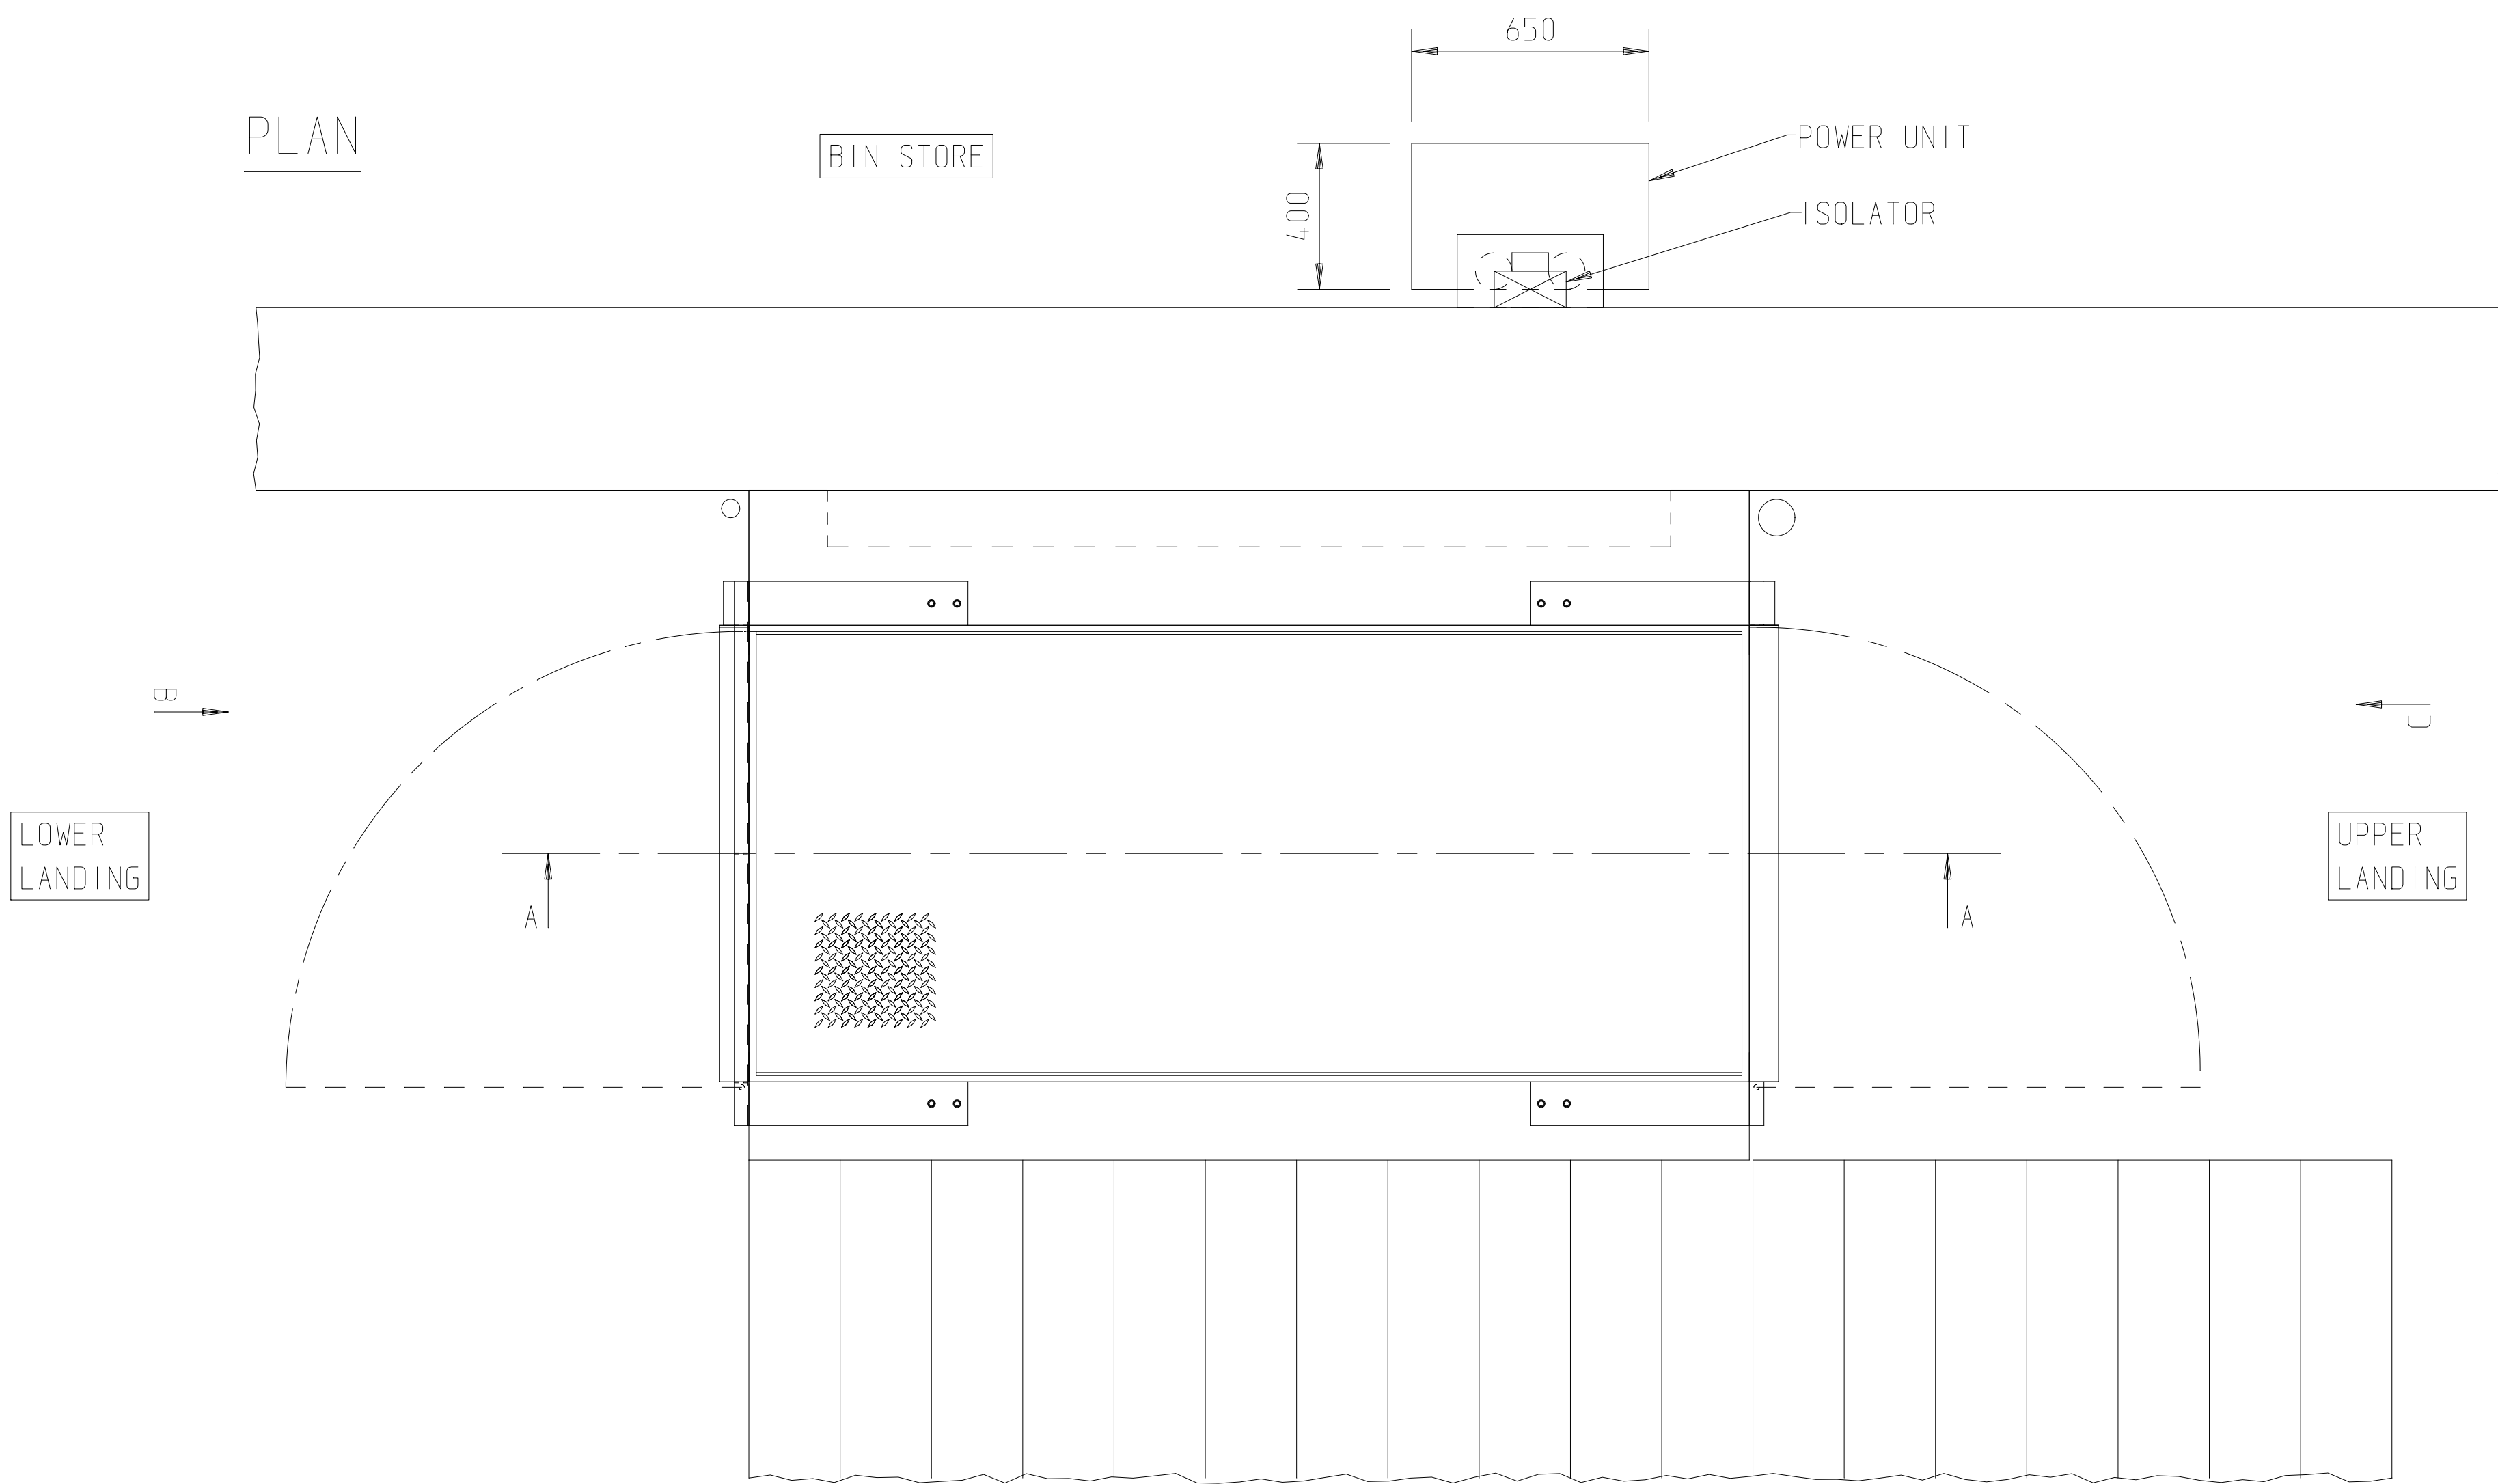


[illegible]

Donald Insall Associates
Chartered Architects and Historic Building Consultants

Review of this drawing is solely for the purpose of ascertaining conformity with the basic design concept, profiles, general arrangement and general compliance with the information contained in the contract documents and does not relieve the Consultant/Contractor/Sub-Contractor/Trade Contractor of any design responsibilities defined in the contract documents

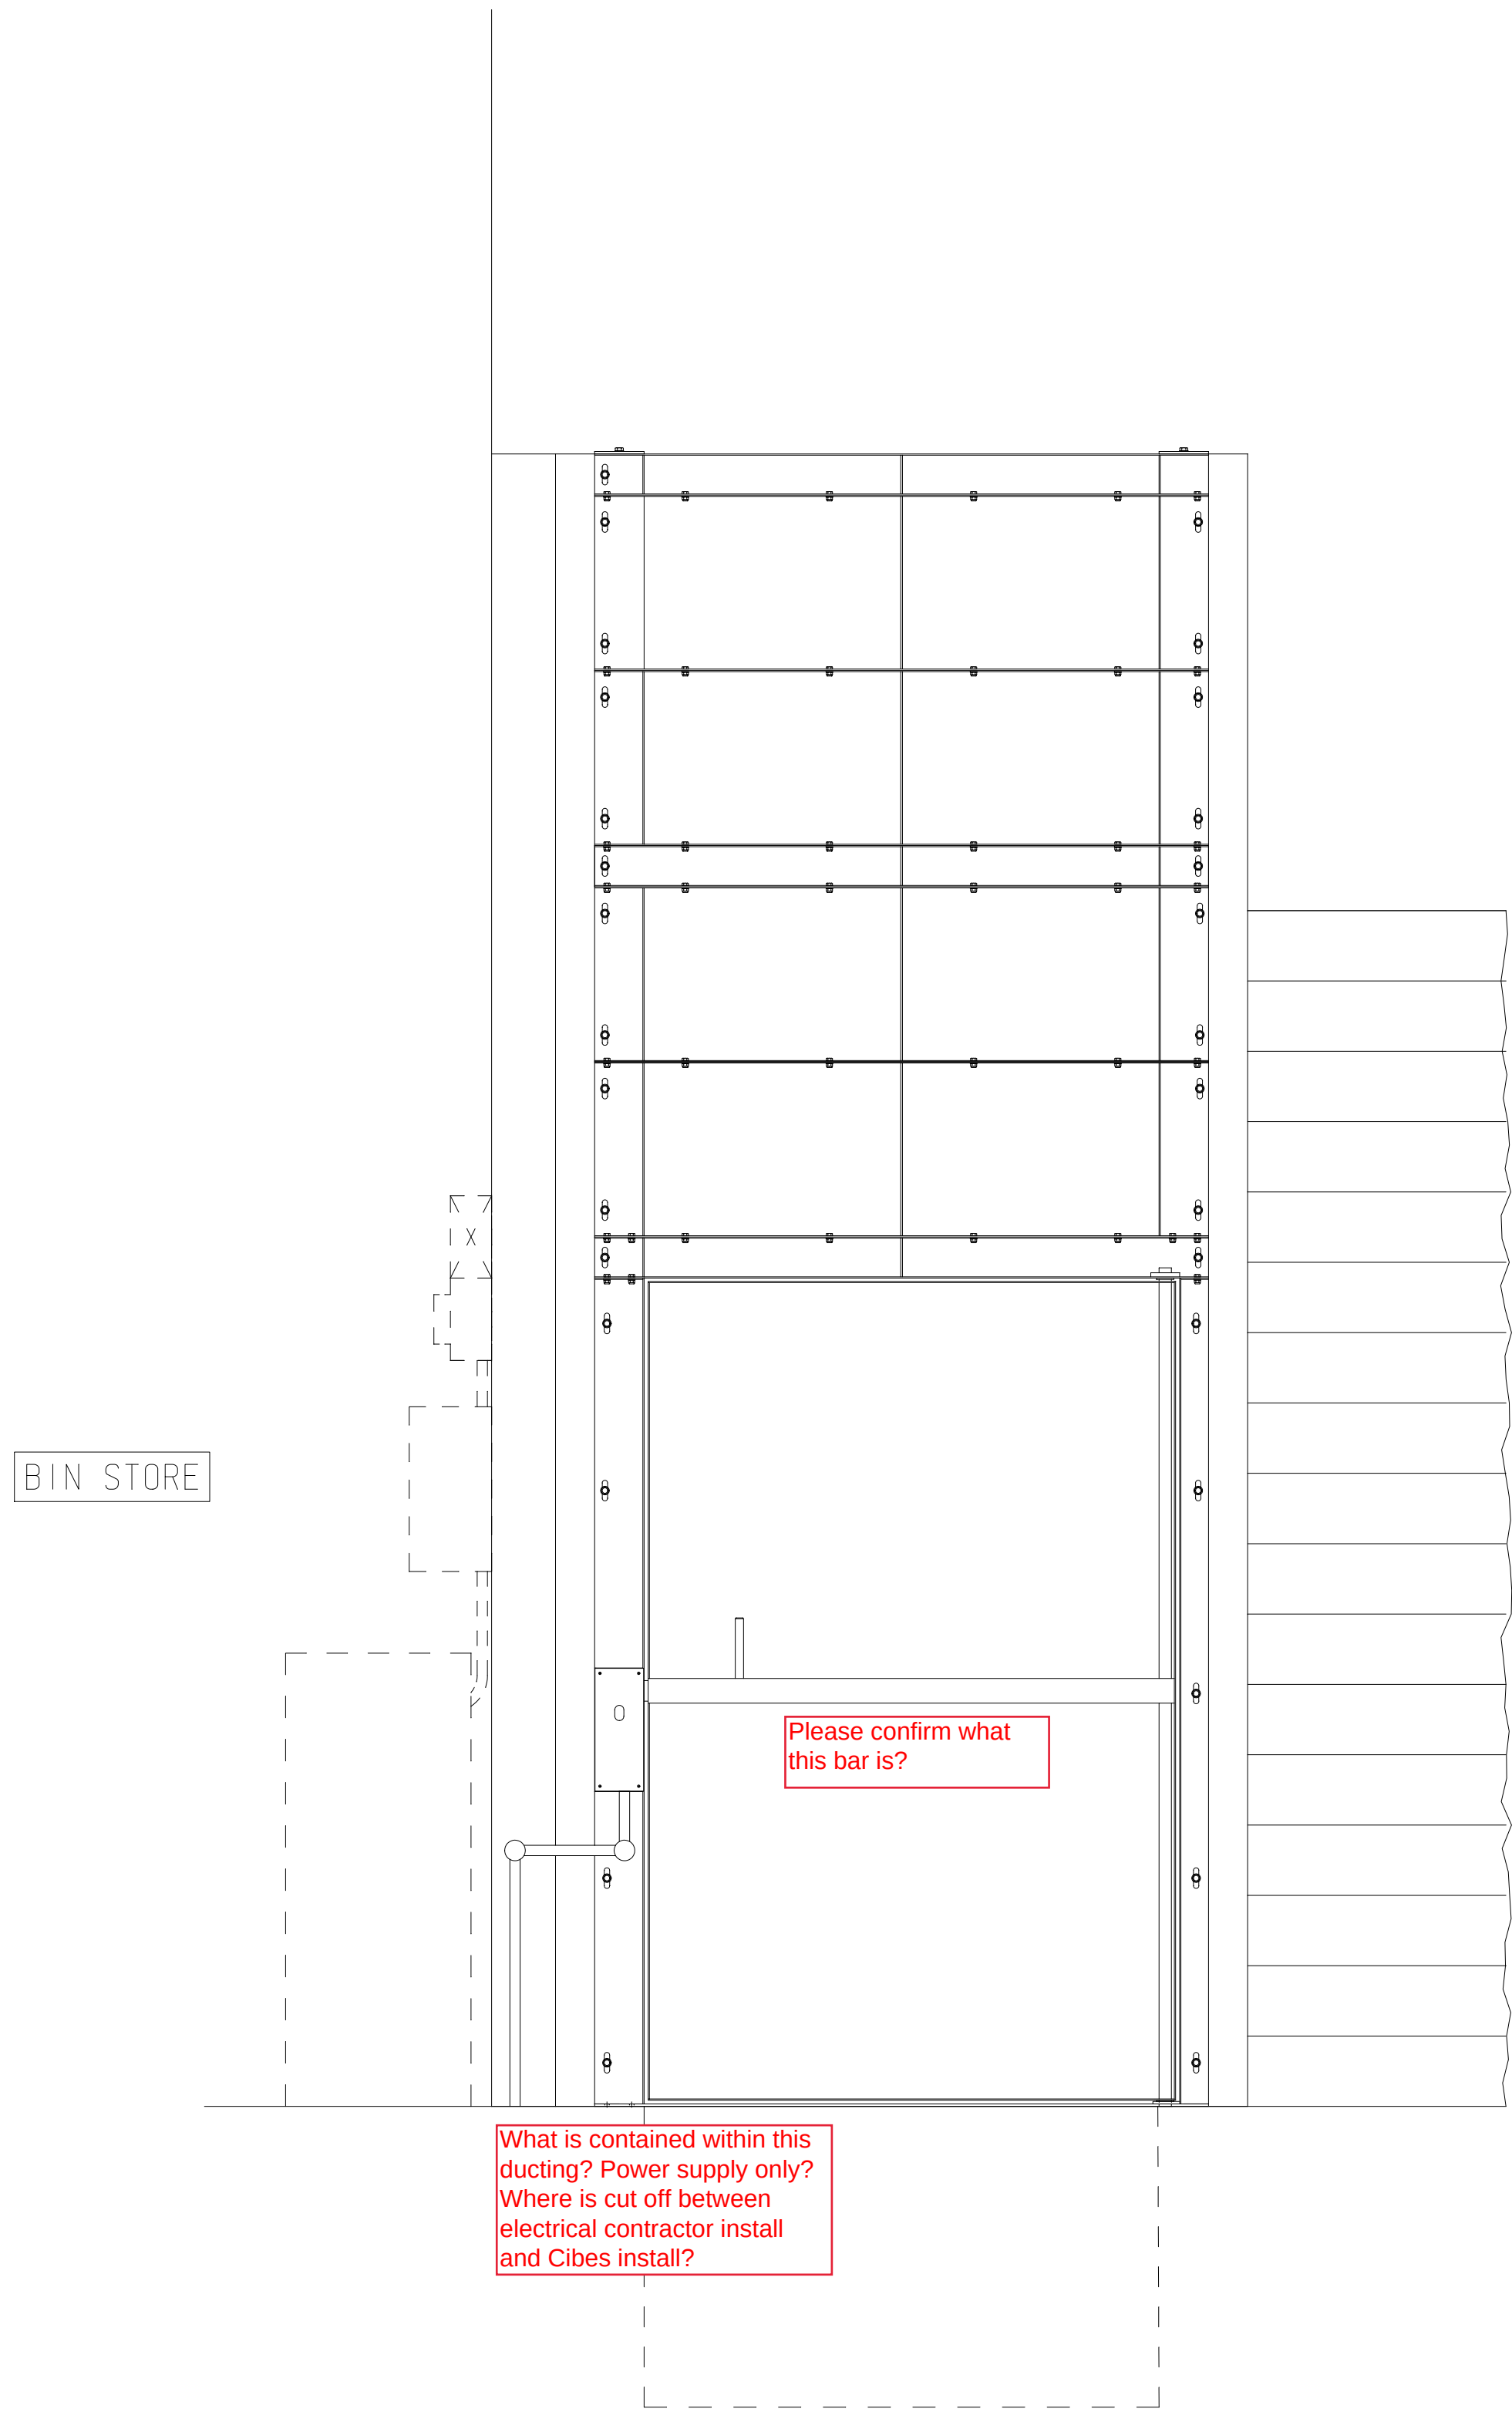
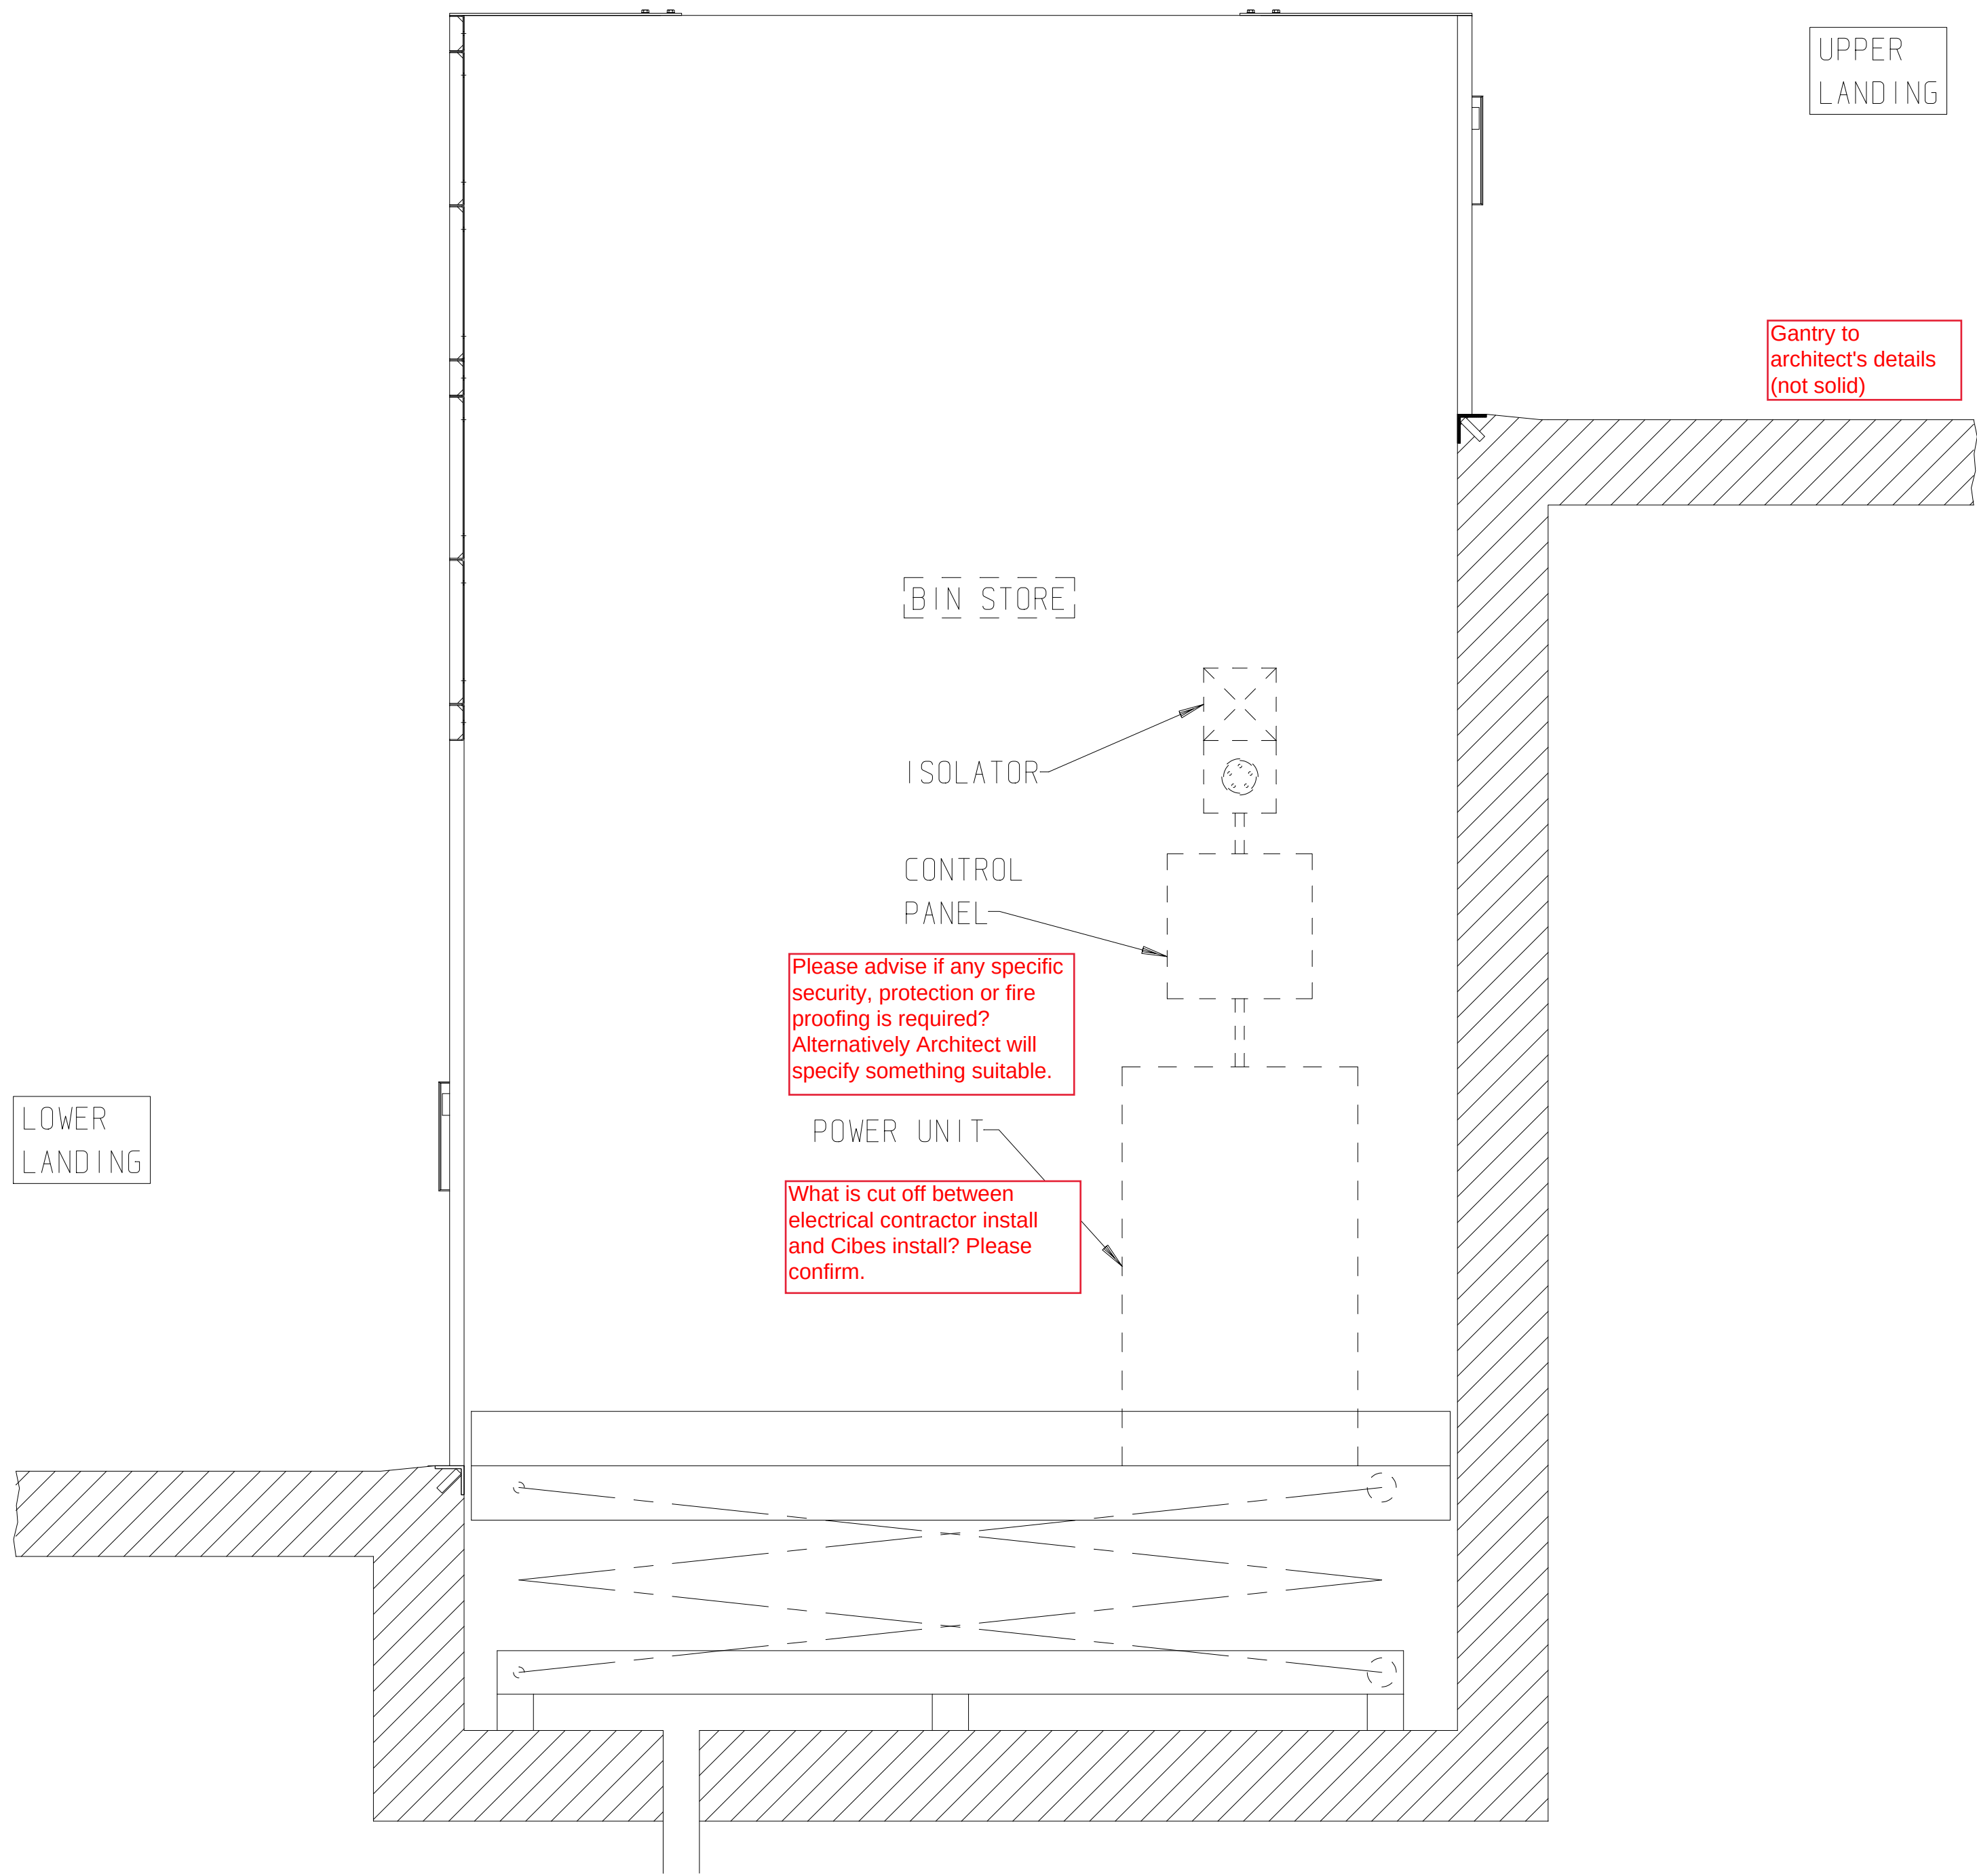
A		No Comment:
B	x	Amend as noted:
C		Amend and re-submit:
D		Not inspected:
Date Received: 05.06.23		Date Returned: 08.06.23
Checked by: RZM		



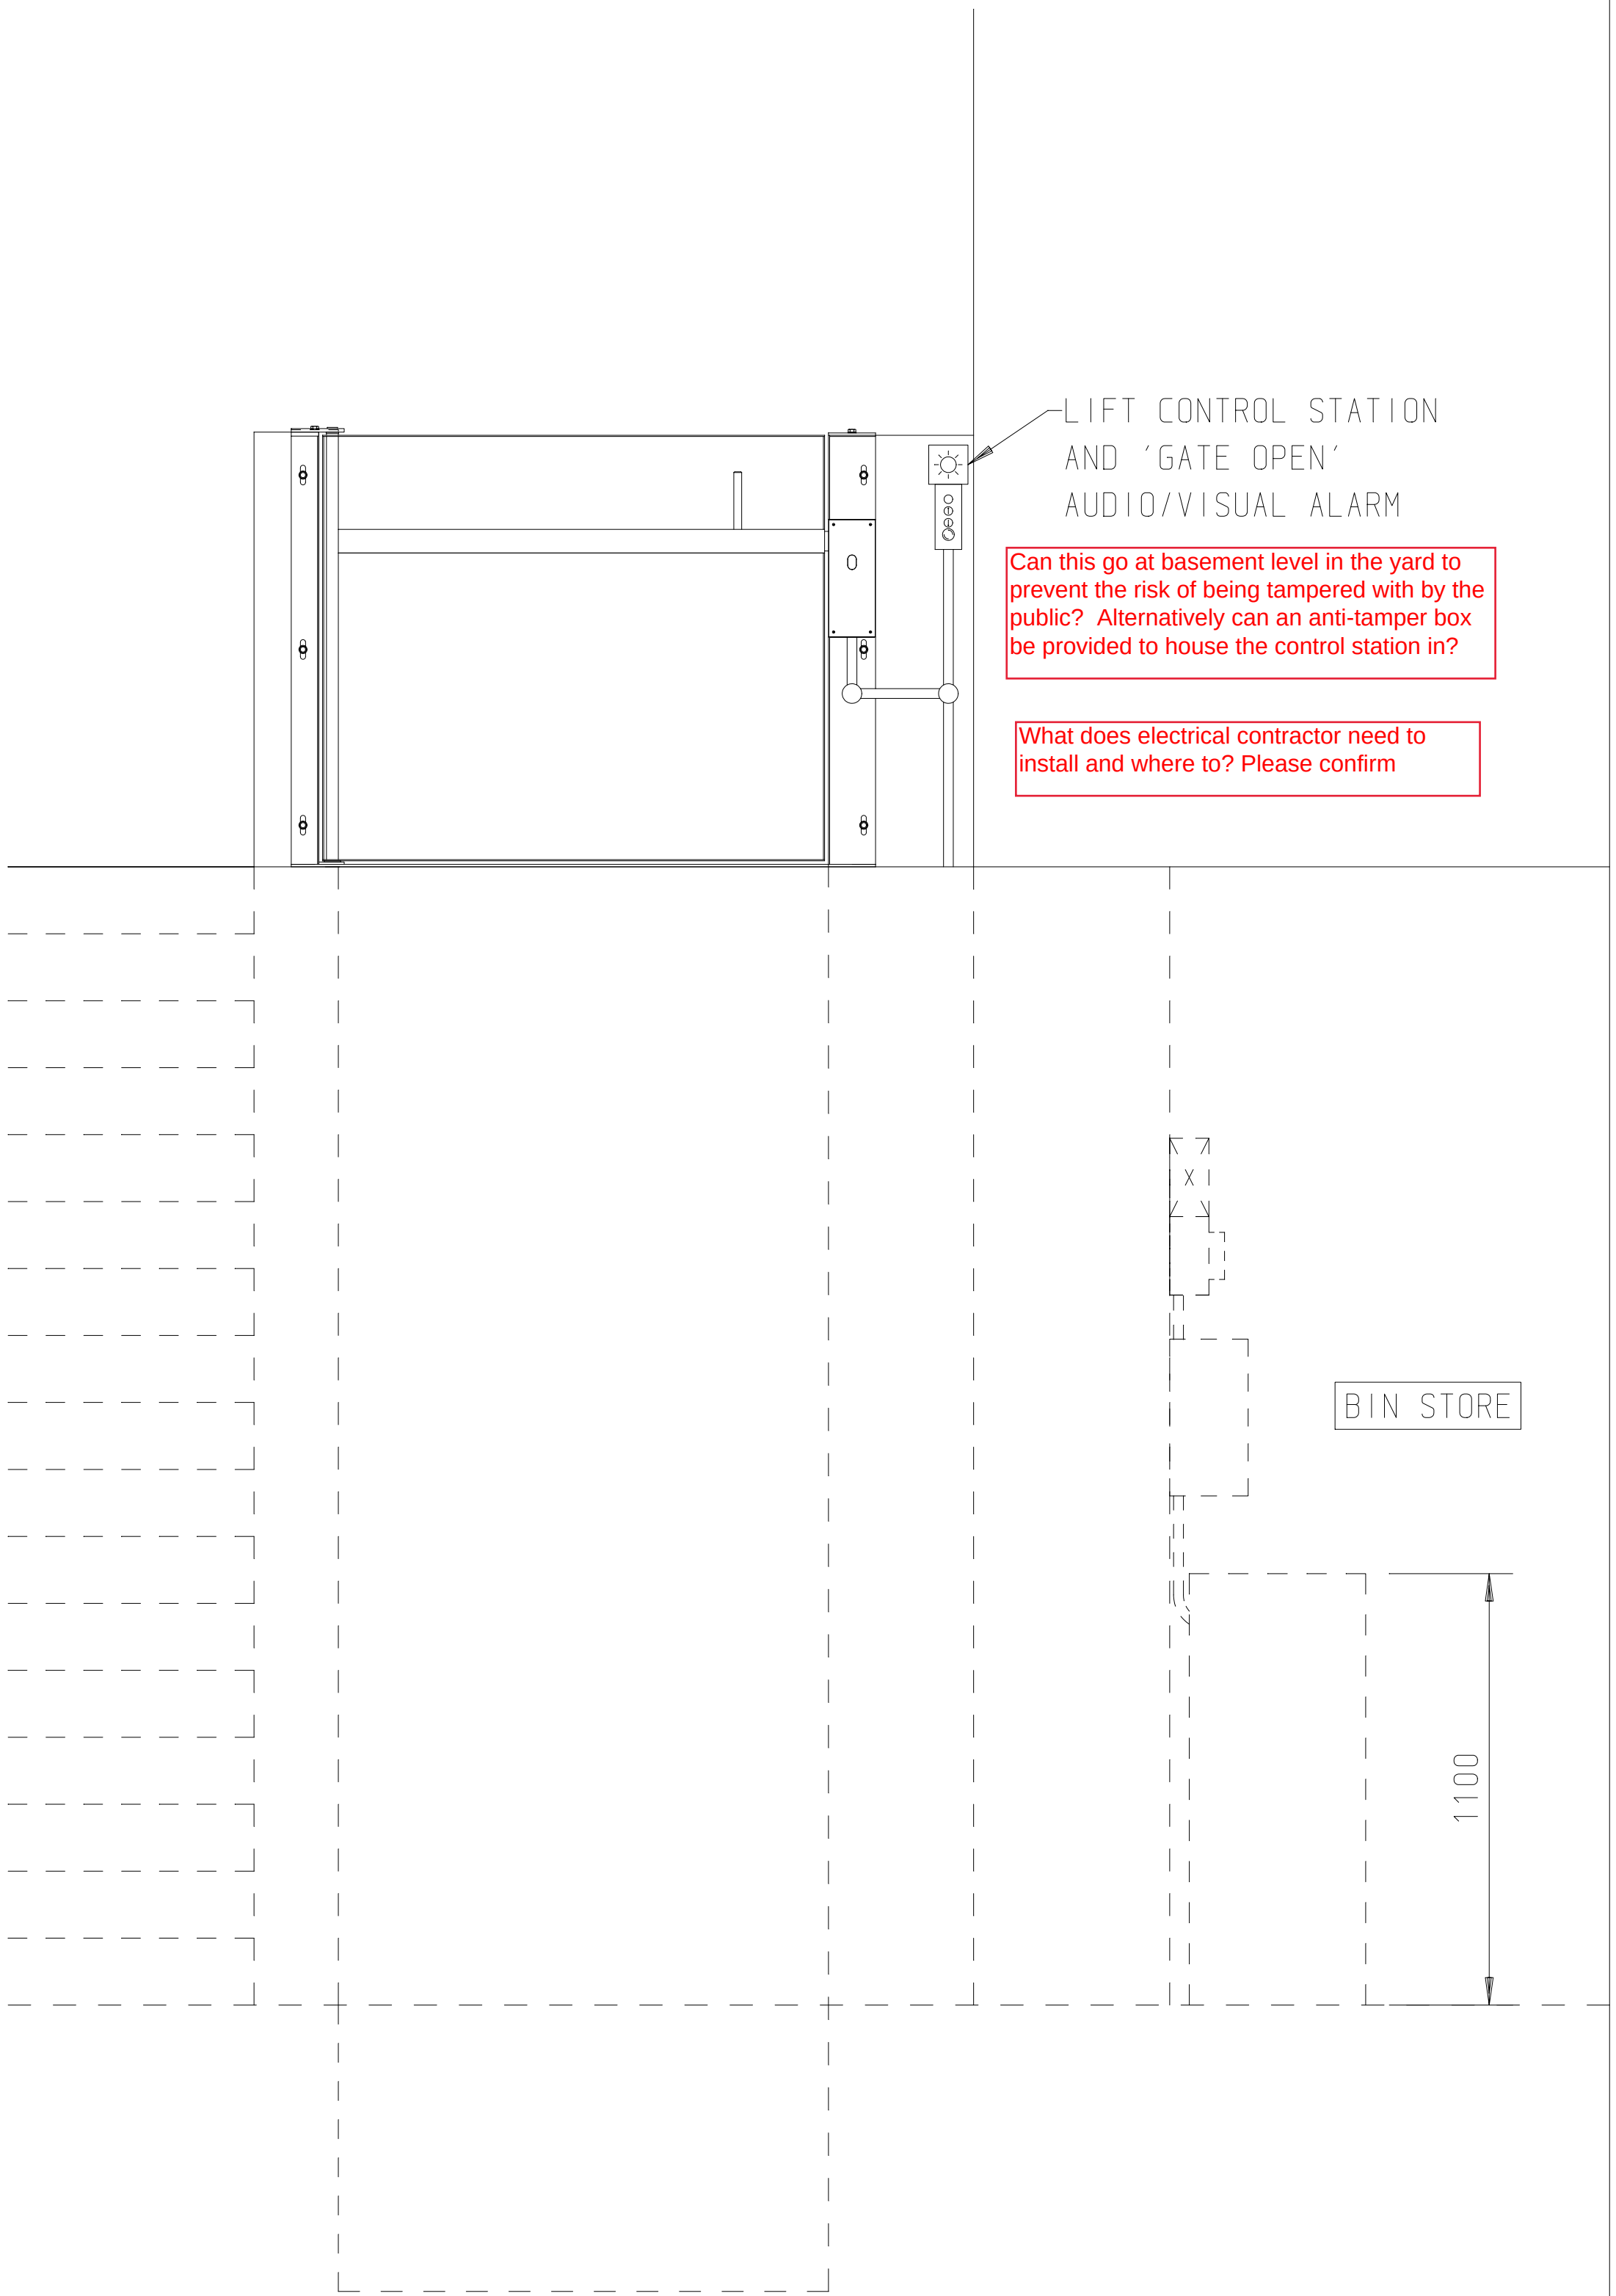
FINISHES

PLATFORM FINISH:-
GALVANISED SAFETY TREADPLATE

SHAFT PANELS AND DOORS:-
RAL 7002 OLIVE GREY
(PARTS GALVANISED PRIOR TO P/COAT)

[VIEW ON B](#)

SECTION A-A

[VIEW ON C](#)