

CUSTOMER APPROVAL
Date
Approved By (Print)
Signed

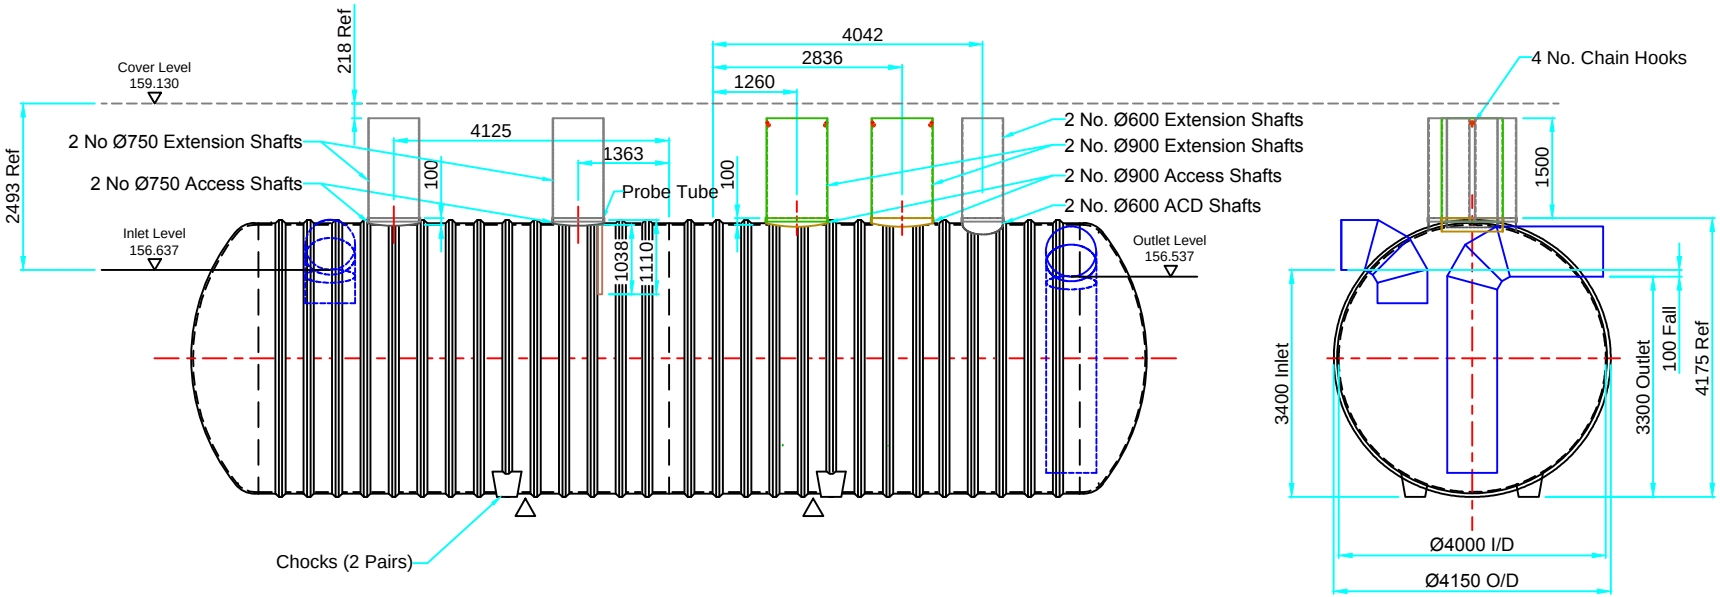

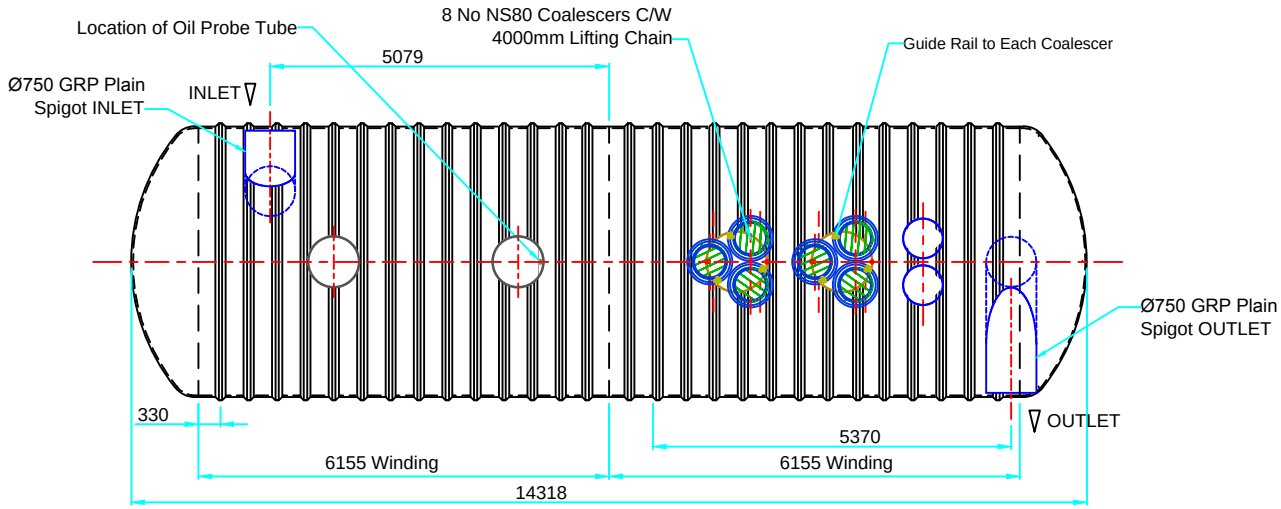

ORIENTATION: F
INLET: Ø750 GRP Plain Spigot
OUTLET: Ø750 GRP Plain Spigot

Key to Symbols: △ Lifting Point | Hold- down strap rib locations where mechanical anchoring is required | Manufacturing Joint | ◯ BoQ's reference no.

	--				
	21.11.18	A	Issued For APPROVAL		
Distribution	Date	Rev	Issued only for purpose indicated	Date	Appr'd

This drawing is confidential and must not be copied, reproduced or passed to a third party without written permission from SPEL PRODUCTS

DIMENSIONS ARE SUBJECT TO DIMENSIONAL TOLERANCES. If critical, check physically prior to installation

Water table & Burial Depth: The customer must check tank specification is compatible with ground water table level (in winter) and burial depth. If in doubt refer to SPEL Data Manual Section 4 or contact SPEL Products Sales or Technical Department

Title: SPEL 600 Series Puraceptor
Model P450/1CSC Orientation F

Contract:
Keyline (Northampton) Dachser Kingsway
Business Park Plot F Rochdale
Order No.: 123184797

Gross Capacity 170,000 Ltr.
Tank Specification Standard
Laminate Specification GP

All sizes in mm
If in doubt ASK!

SPEL Products
Lancaster Road, Shrewsbury
Shropshire, SY1 3NQ, England
Telephone: +44 (0)1743 445200
Facsimile: +44 (0) 1743 465442

Drawn NP
Checked JSD
Date 21.11.18
Scale 1:100 Sheet A3

Internal Ref S27990 08202/003
Drawing No. S27990 08202_003
Rev A